



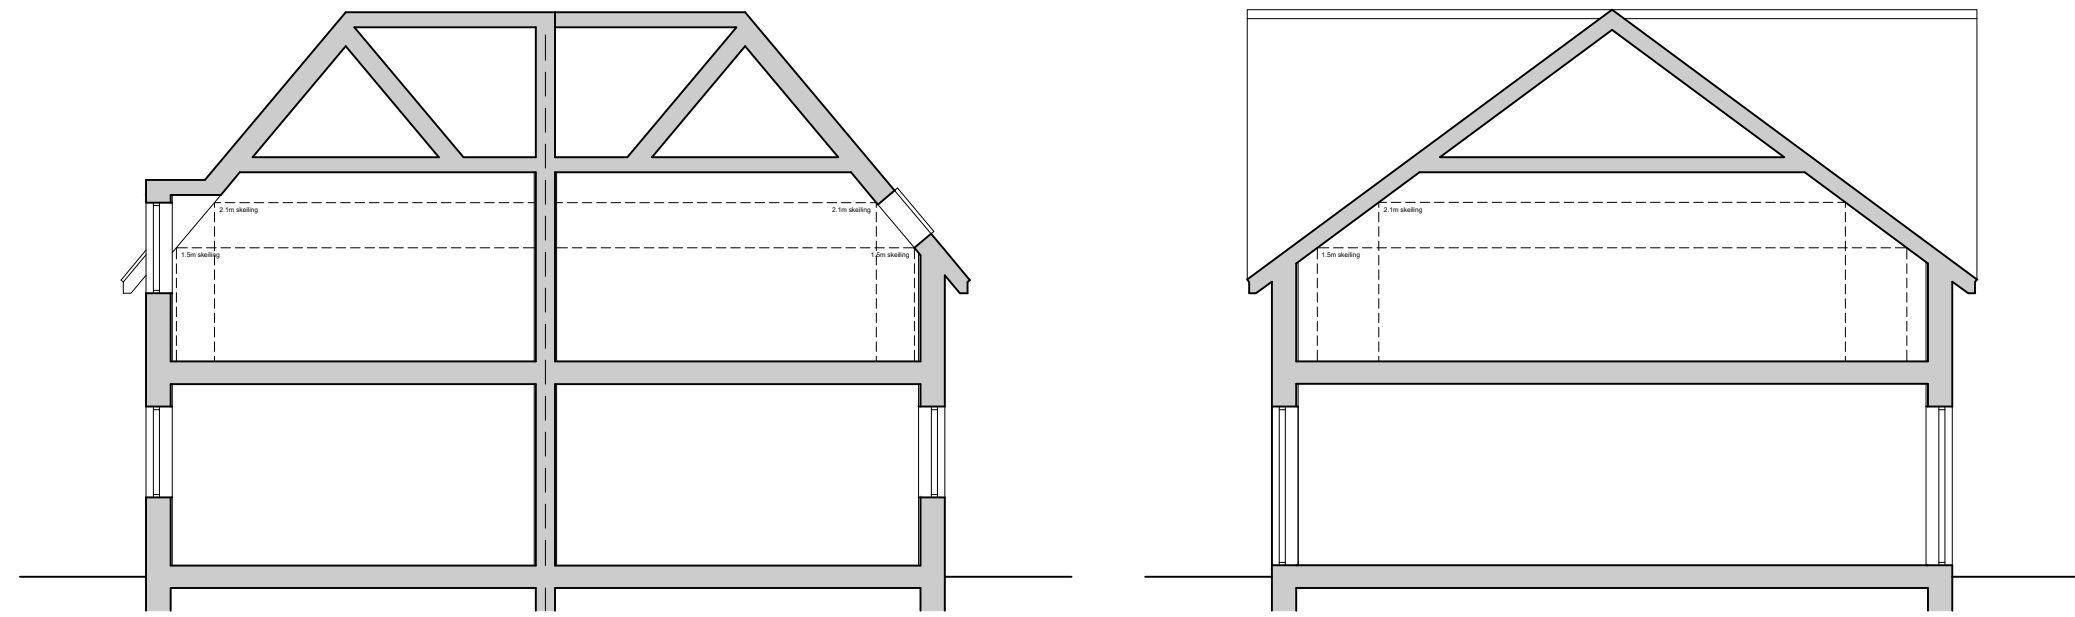

East-West Section

North-South Section

BUILDING SECTIONS 1:100

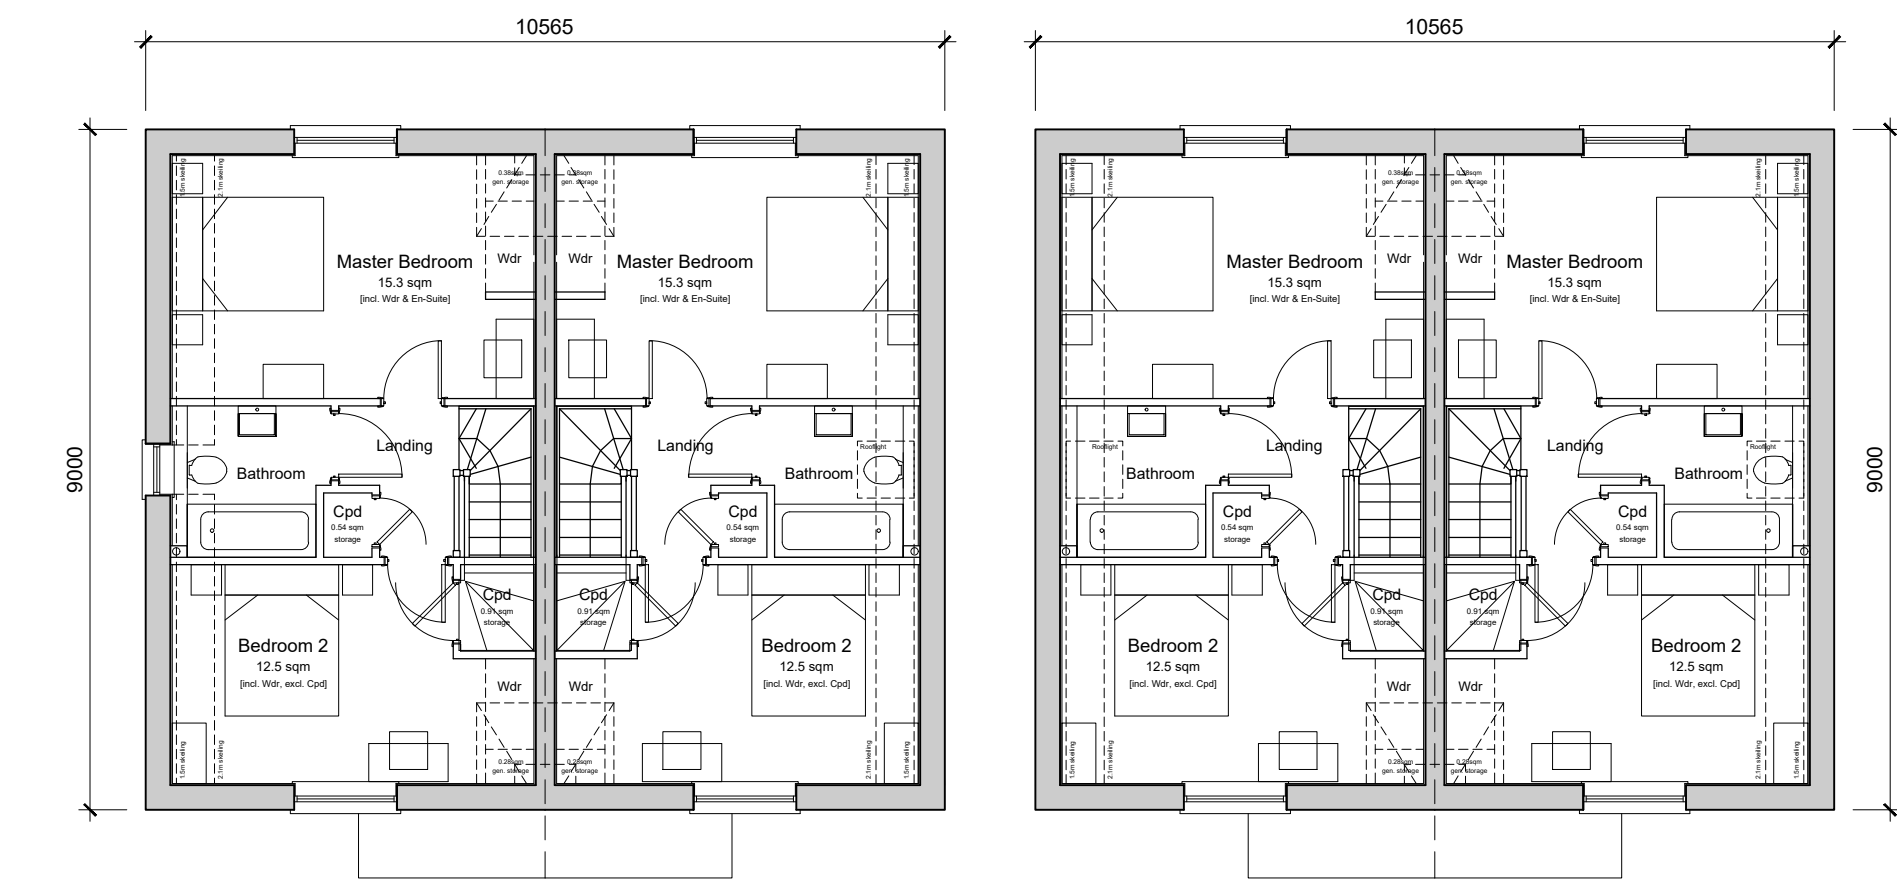


First Floor Plan

Plot 4

Plot 3

Plot 2

Plot 1

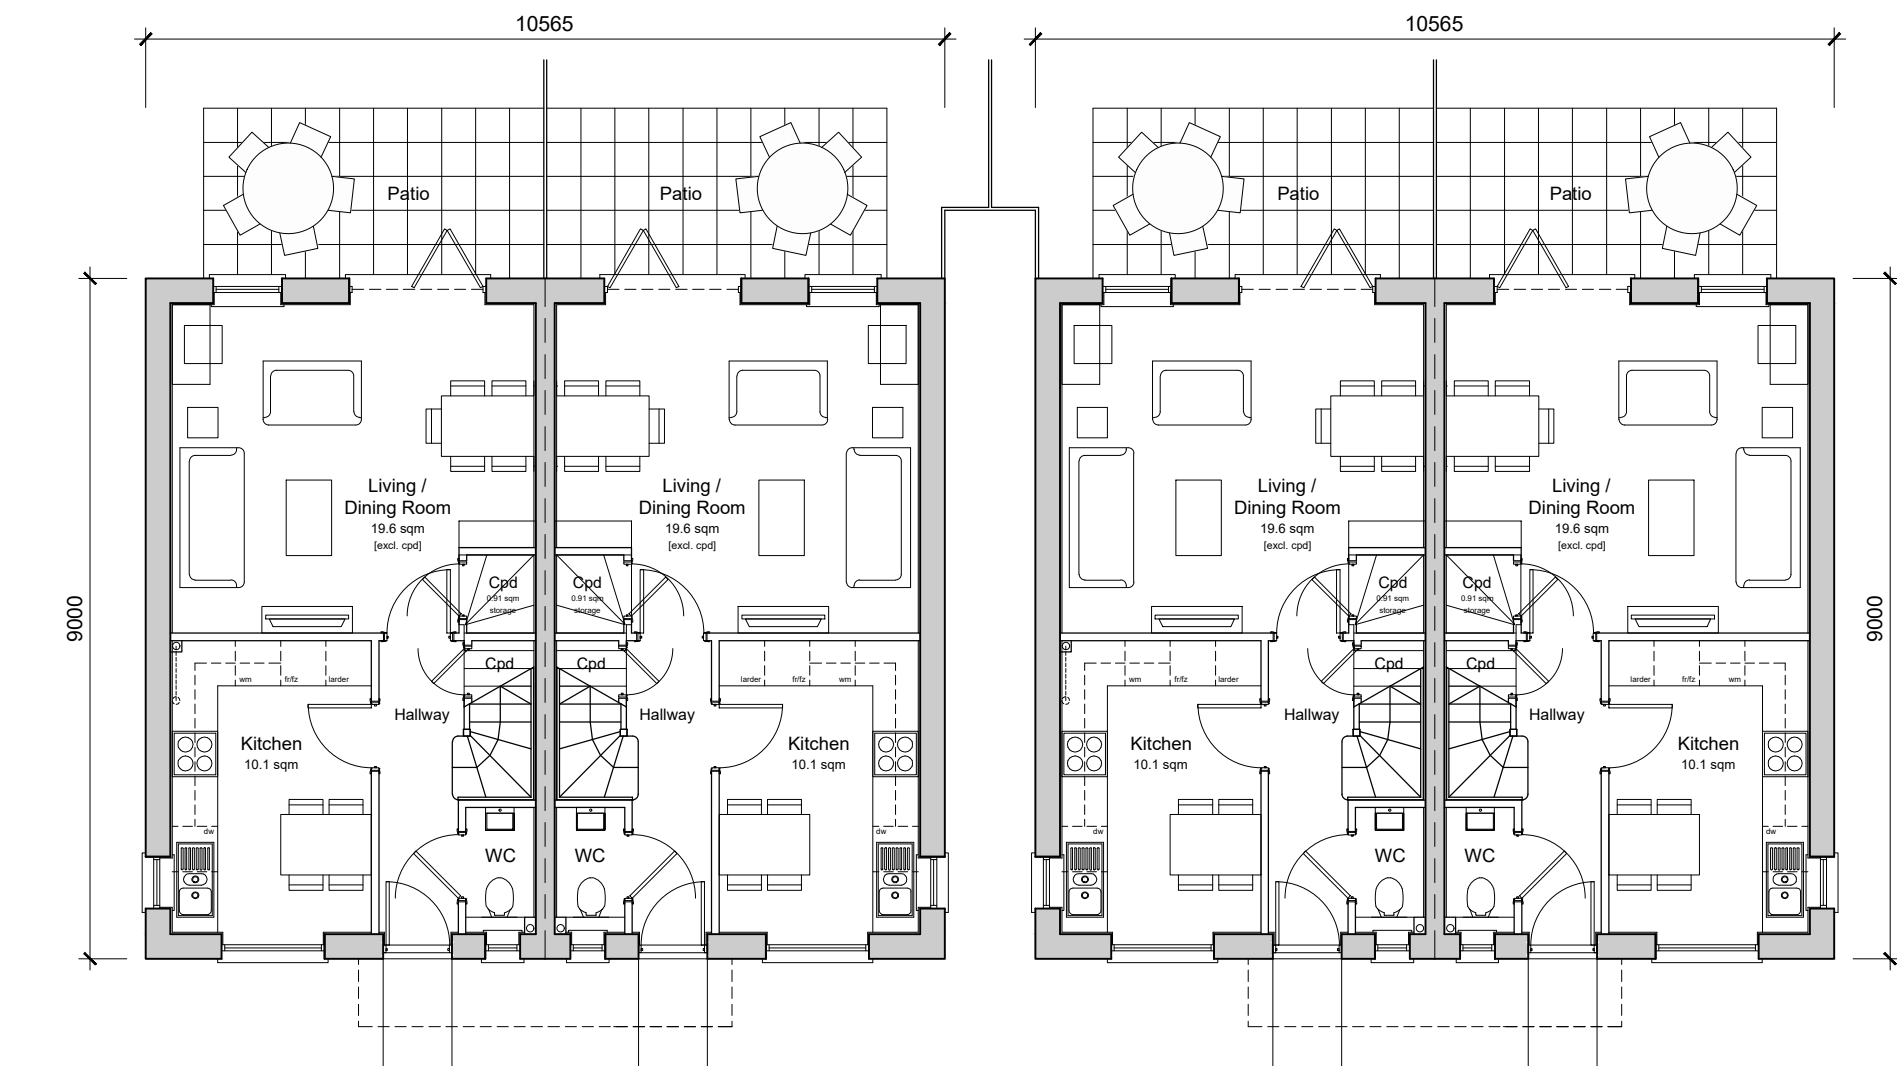

Ground Floor Plan

Plot 4
2-Bedroom 4-Person House
79.38 sqm / 854 sqft GIA (by finished)

Plot 3
2-Bedroom 4-Person House
79.38 sqm / 854 sqft GIA (by finished)

Plot 2
2-Bedroom 4-Person House
79.38 sqm / 854 sqft GIA (by finished)

Plot 1
2-Bedroom 4-Person House
79.38 sqm / 854 sqft GIA (by finished)

FLOOR PLANS 1:100



FRONT (NORTH) ELEVATION 1:100



REAR (SOUTH) ELEVATION 1:100



Plots 1 & 3

SIDE (WEST) ELEVATION - PLOTS 1 & 3 1:100



Plot 2

SIDE (EAST) ELEVATION - PLOT 2 1:100



Plot 4

SIDE (EAST) ELEVATION - PLOT 4 1:100

Rev	Date	Revision Details	Dr	Ch
-----	------	------------------	----	----

ECE Architecture
www.ecearchitecture.com

London: 76 Great Suffolk Street
London, SE1 0BL
T 0207 928 2773 E london@ecearchitecture.com

Sussex: Brooklyn Chambers, 11 Goring Road
Worthing, West Sussex, BN12 4AP
T 01903 248777 E sussex@ecearchitecture.com

Bristol: Westworks, Colston Tower
Colston Street, Bristol, BS1 4XE
T 0117 214 1101 E bristol@ecewestworks.com

Client's Name
Ms V Walden

Job Title
**Land at Croft Works,
Mill Lane, Rustington, West Sussex**

Drawing Title
Floor Plans, Elevations and Sections

Scale
1:100 @ A1 / 1:200 @ A3

metres 2 4 6 8 10

Drawn
AK

Checked
PF

Date
30.06.20

Job No
CW/ML

Drawing No
002

Rev
-

Status
APPROVAL

CAD Plot date: 30/06/2020 - 18:00:47

mill lane rustington.dwg