


Site Plan

Scale 1:500



Location Plan

Scale 1:1250

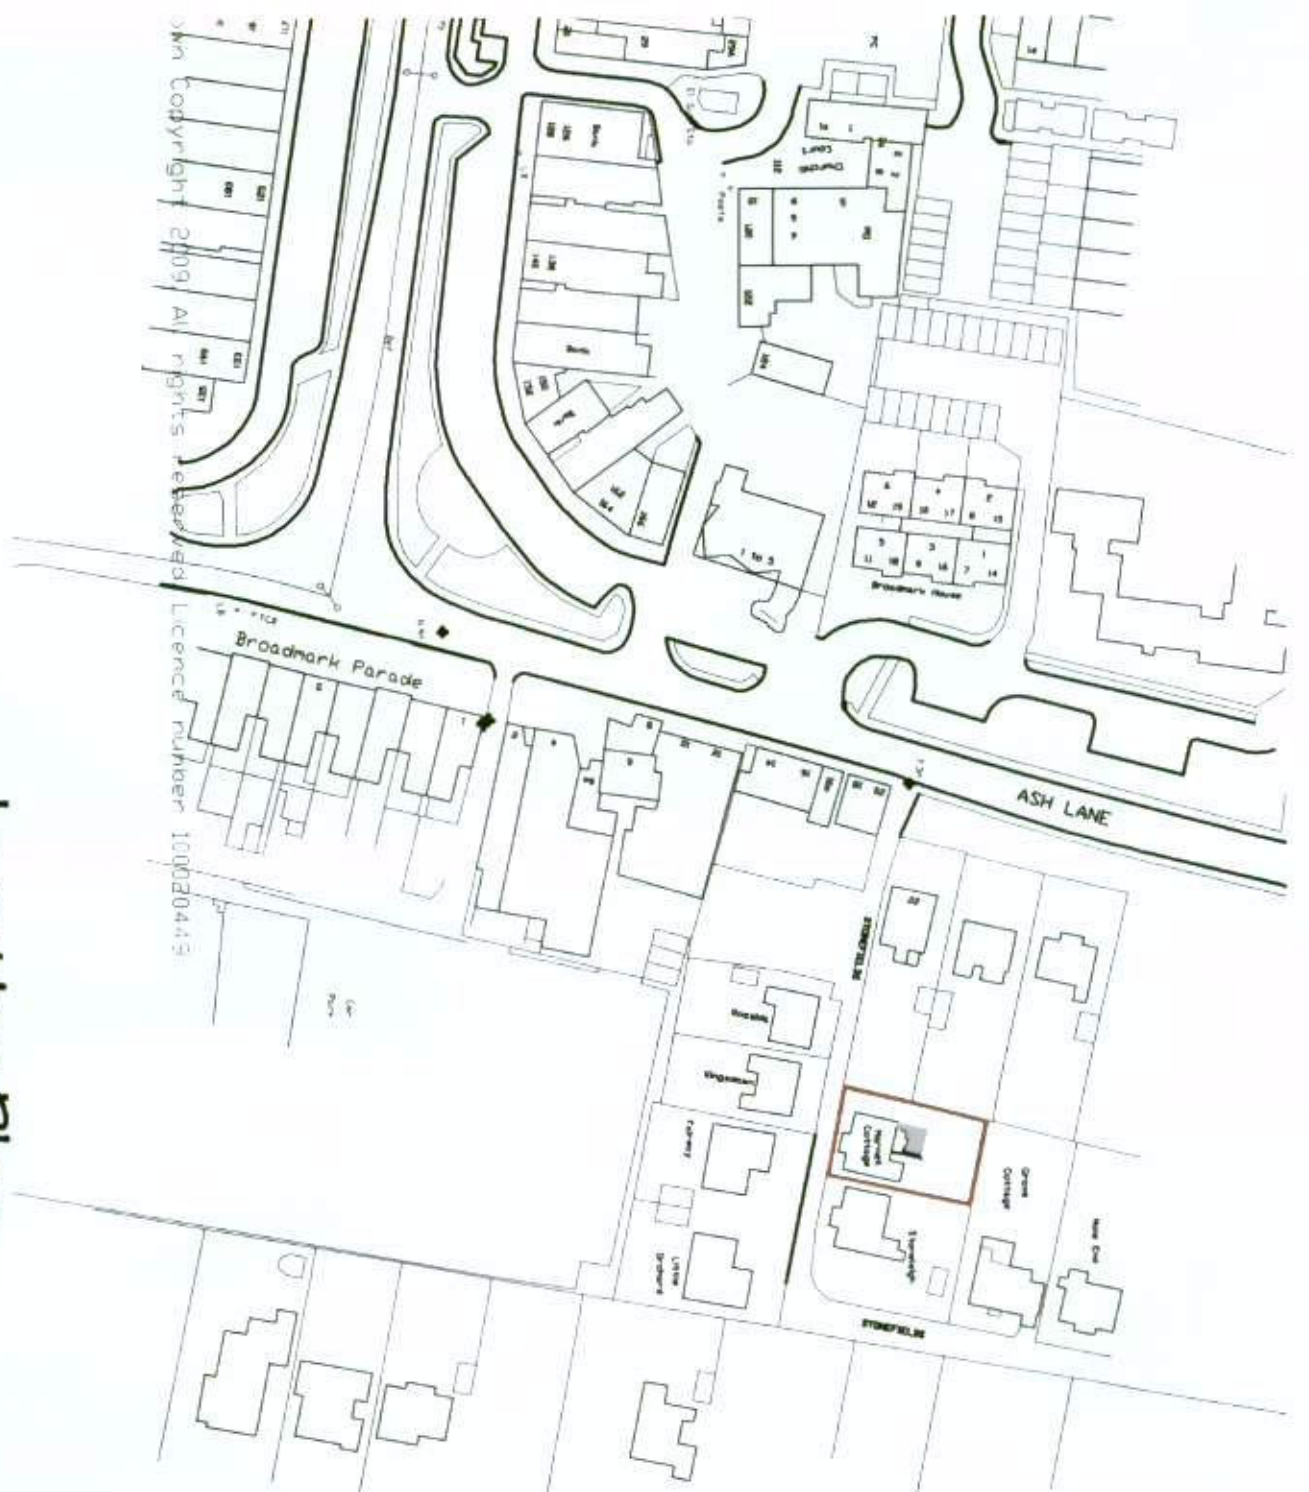

ADDRESS

Mr S Breithweite

Ref:-
Dwg 003

Date:
16th March 2009

Scale
1: 1250
1: 500

Drawing:- Site and location
Plan