



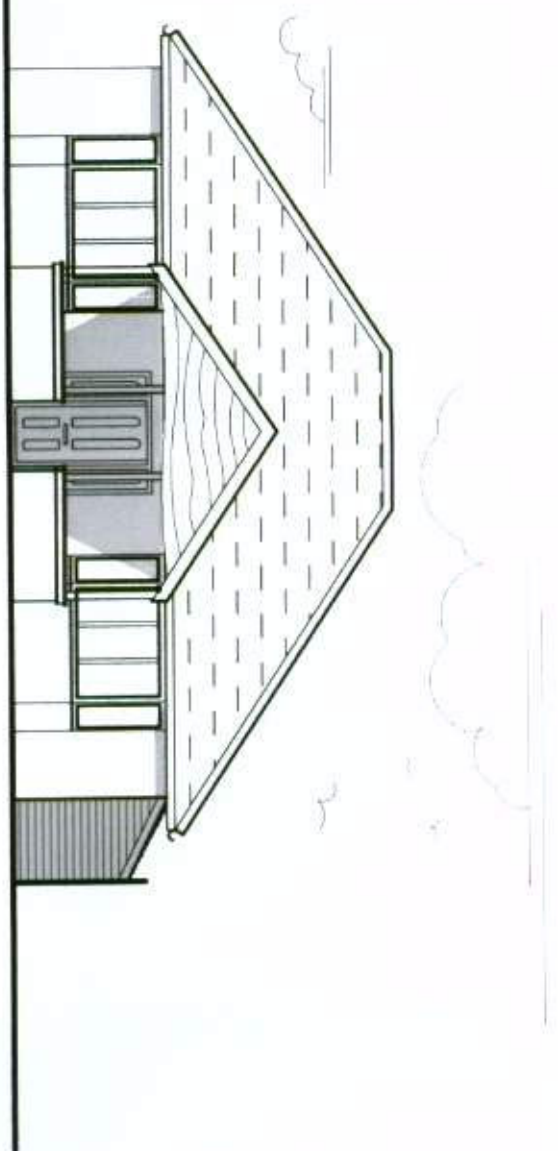


South Elevation

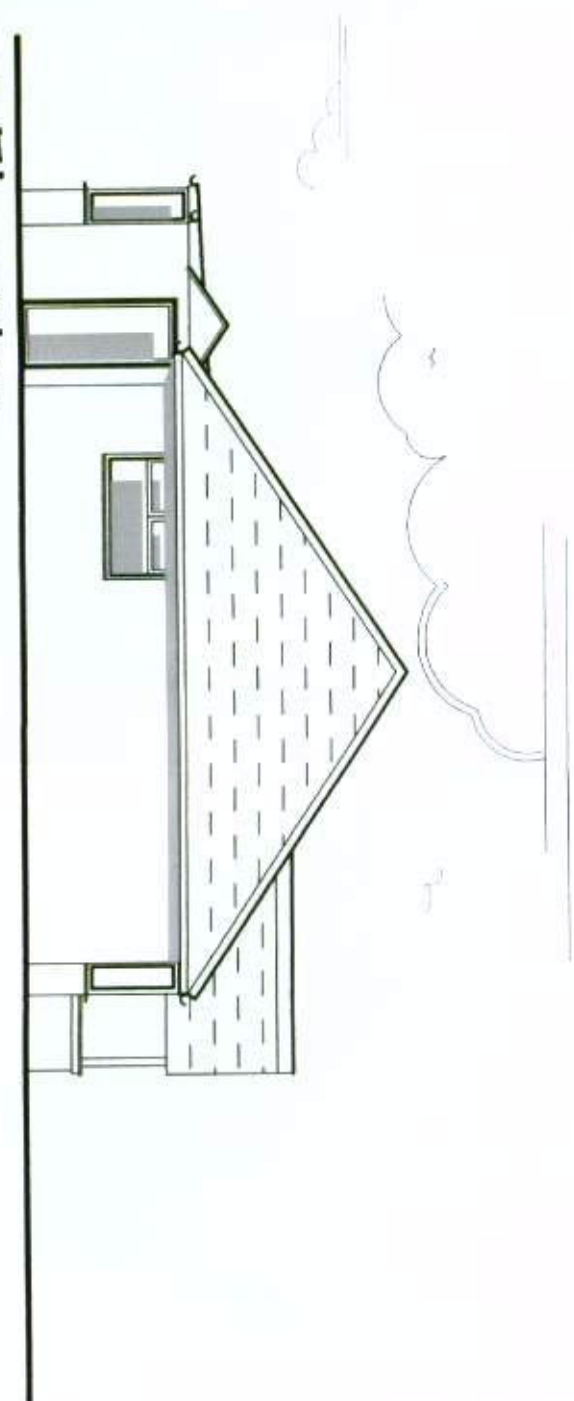


East Elevation



South Elevation

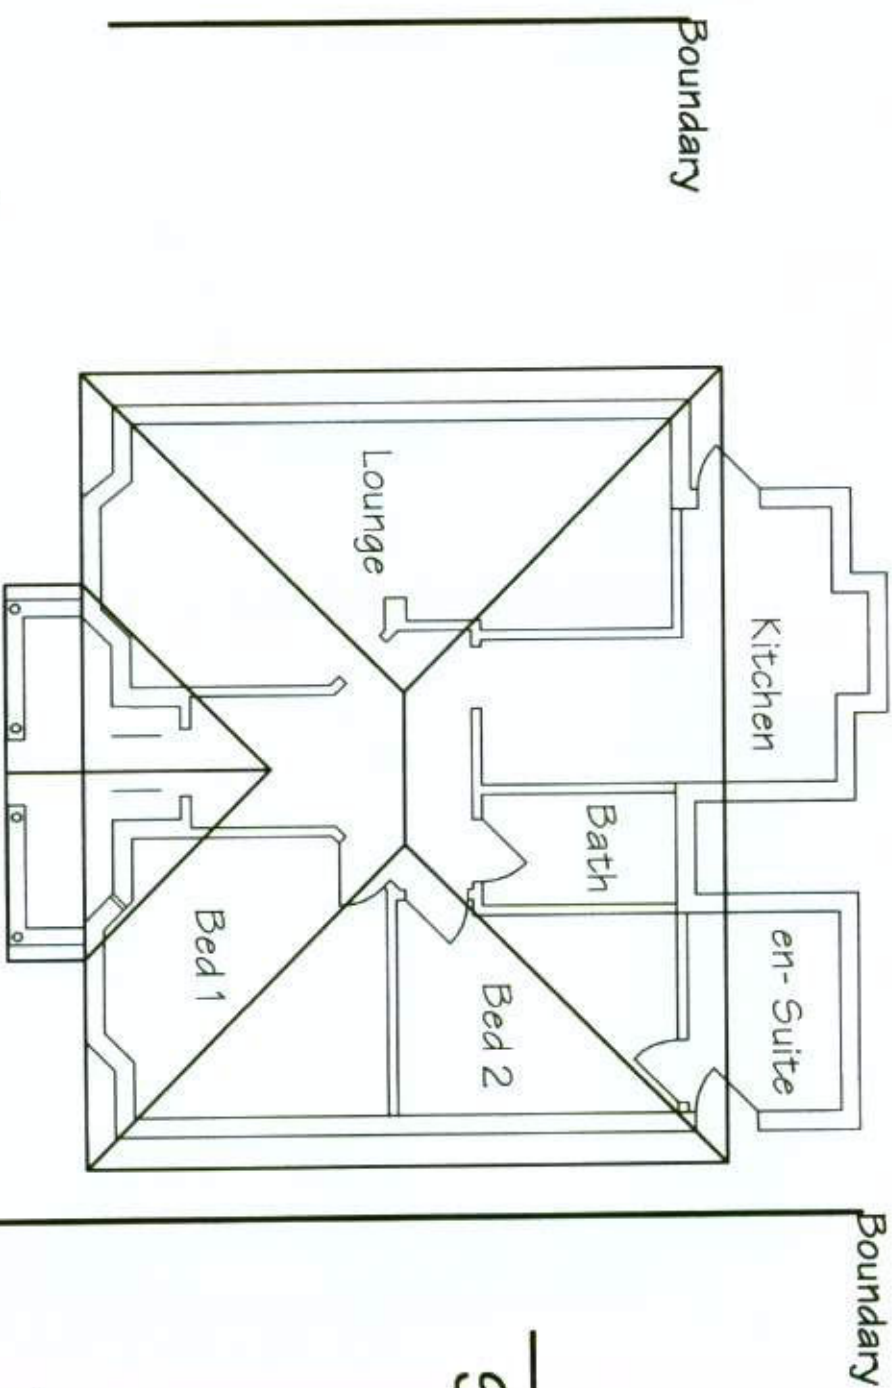

West Elevation

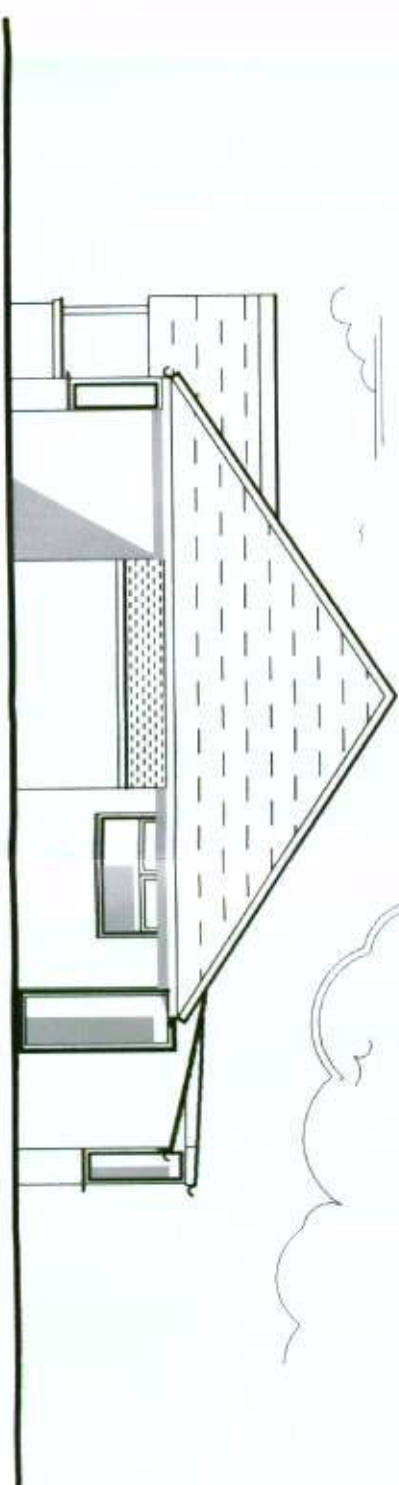

ADDRESS
Mr S Breithweite

Ref:-
Dwg 001

Date:
16th March 2009

Drawing:- Existing Plan &
Elevations

Scale 1: 100

