





FRONT ELEVATION
North

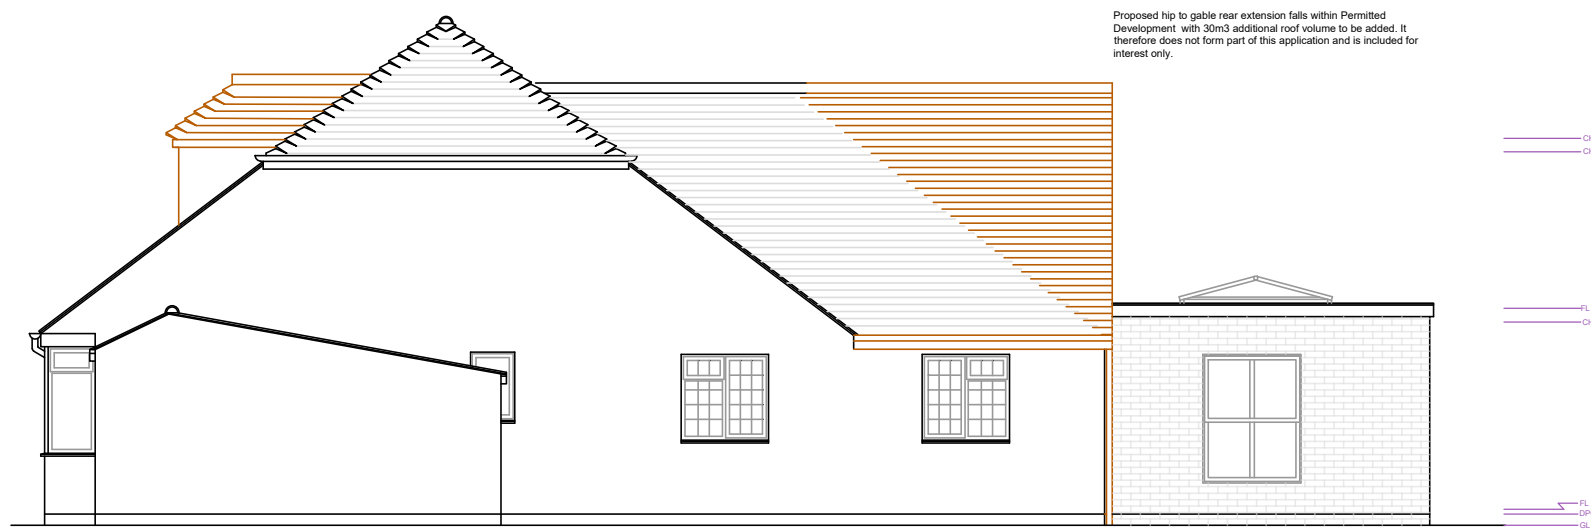

SIDE ELEVATION
West




REAR ELEVATION
South

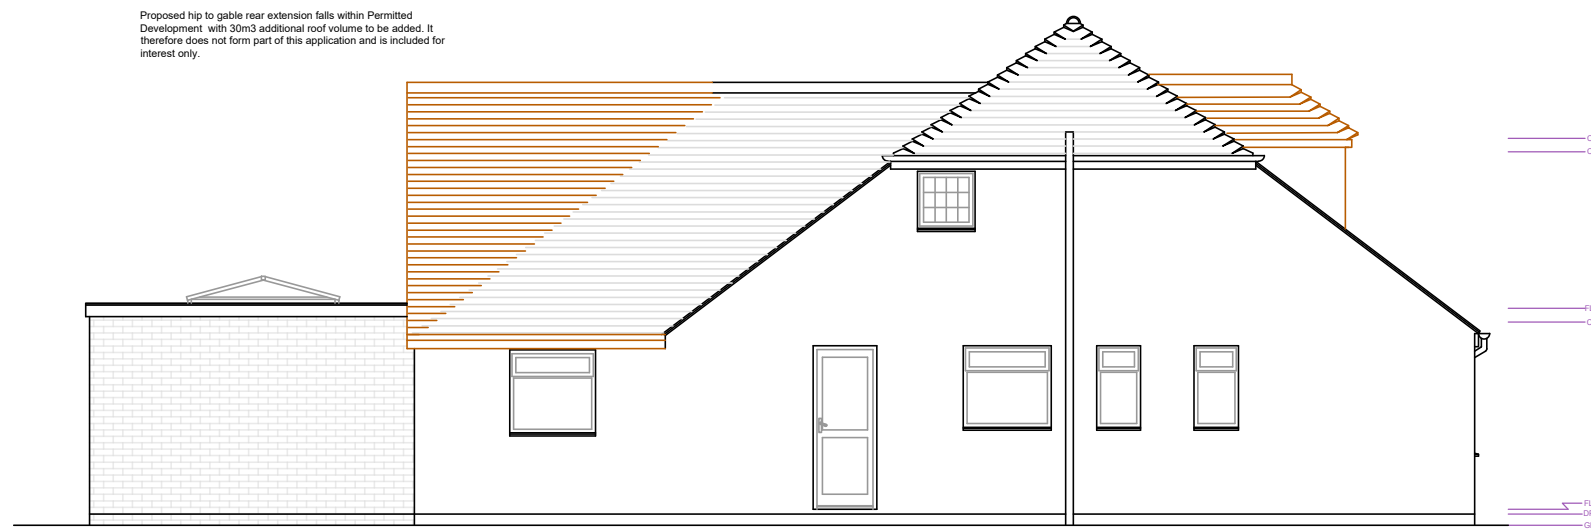


SIDE ELEVATION
East

PROPOSED ELEVATIONS 1:100

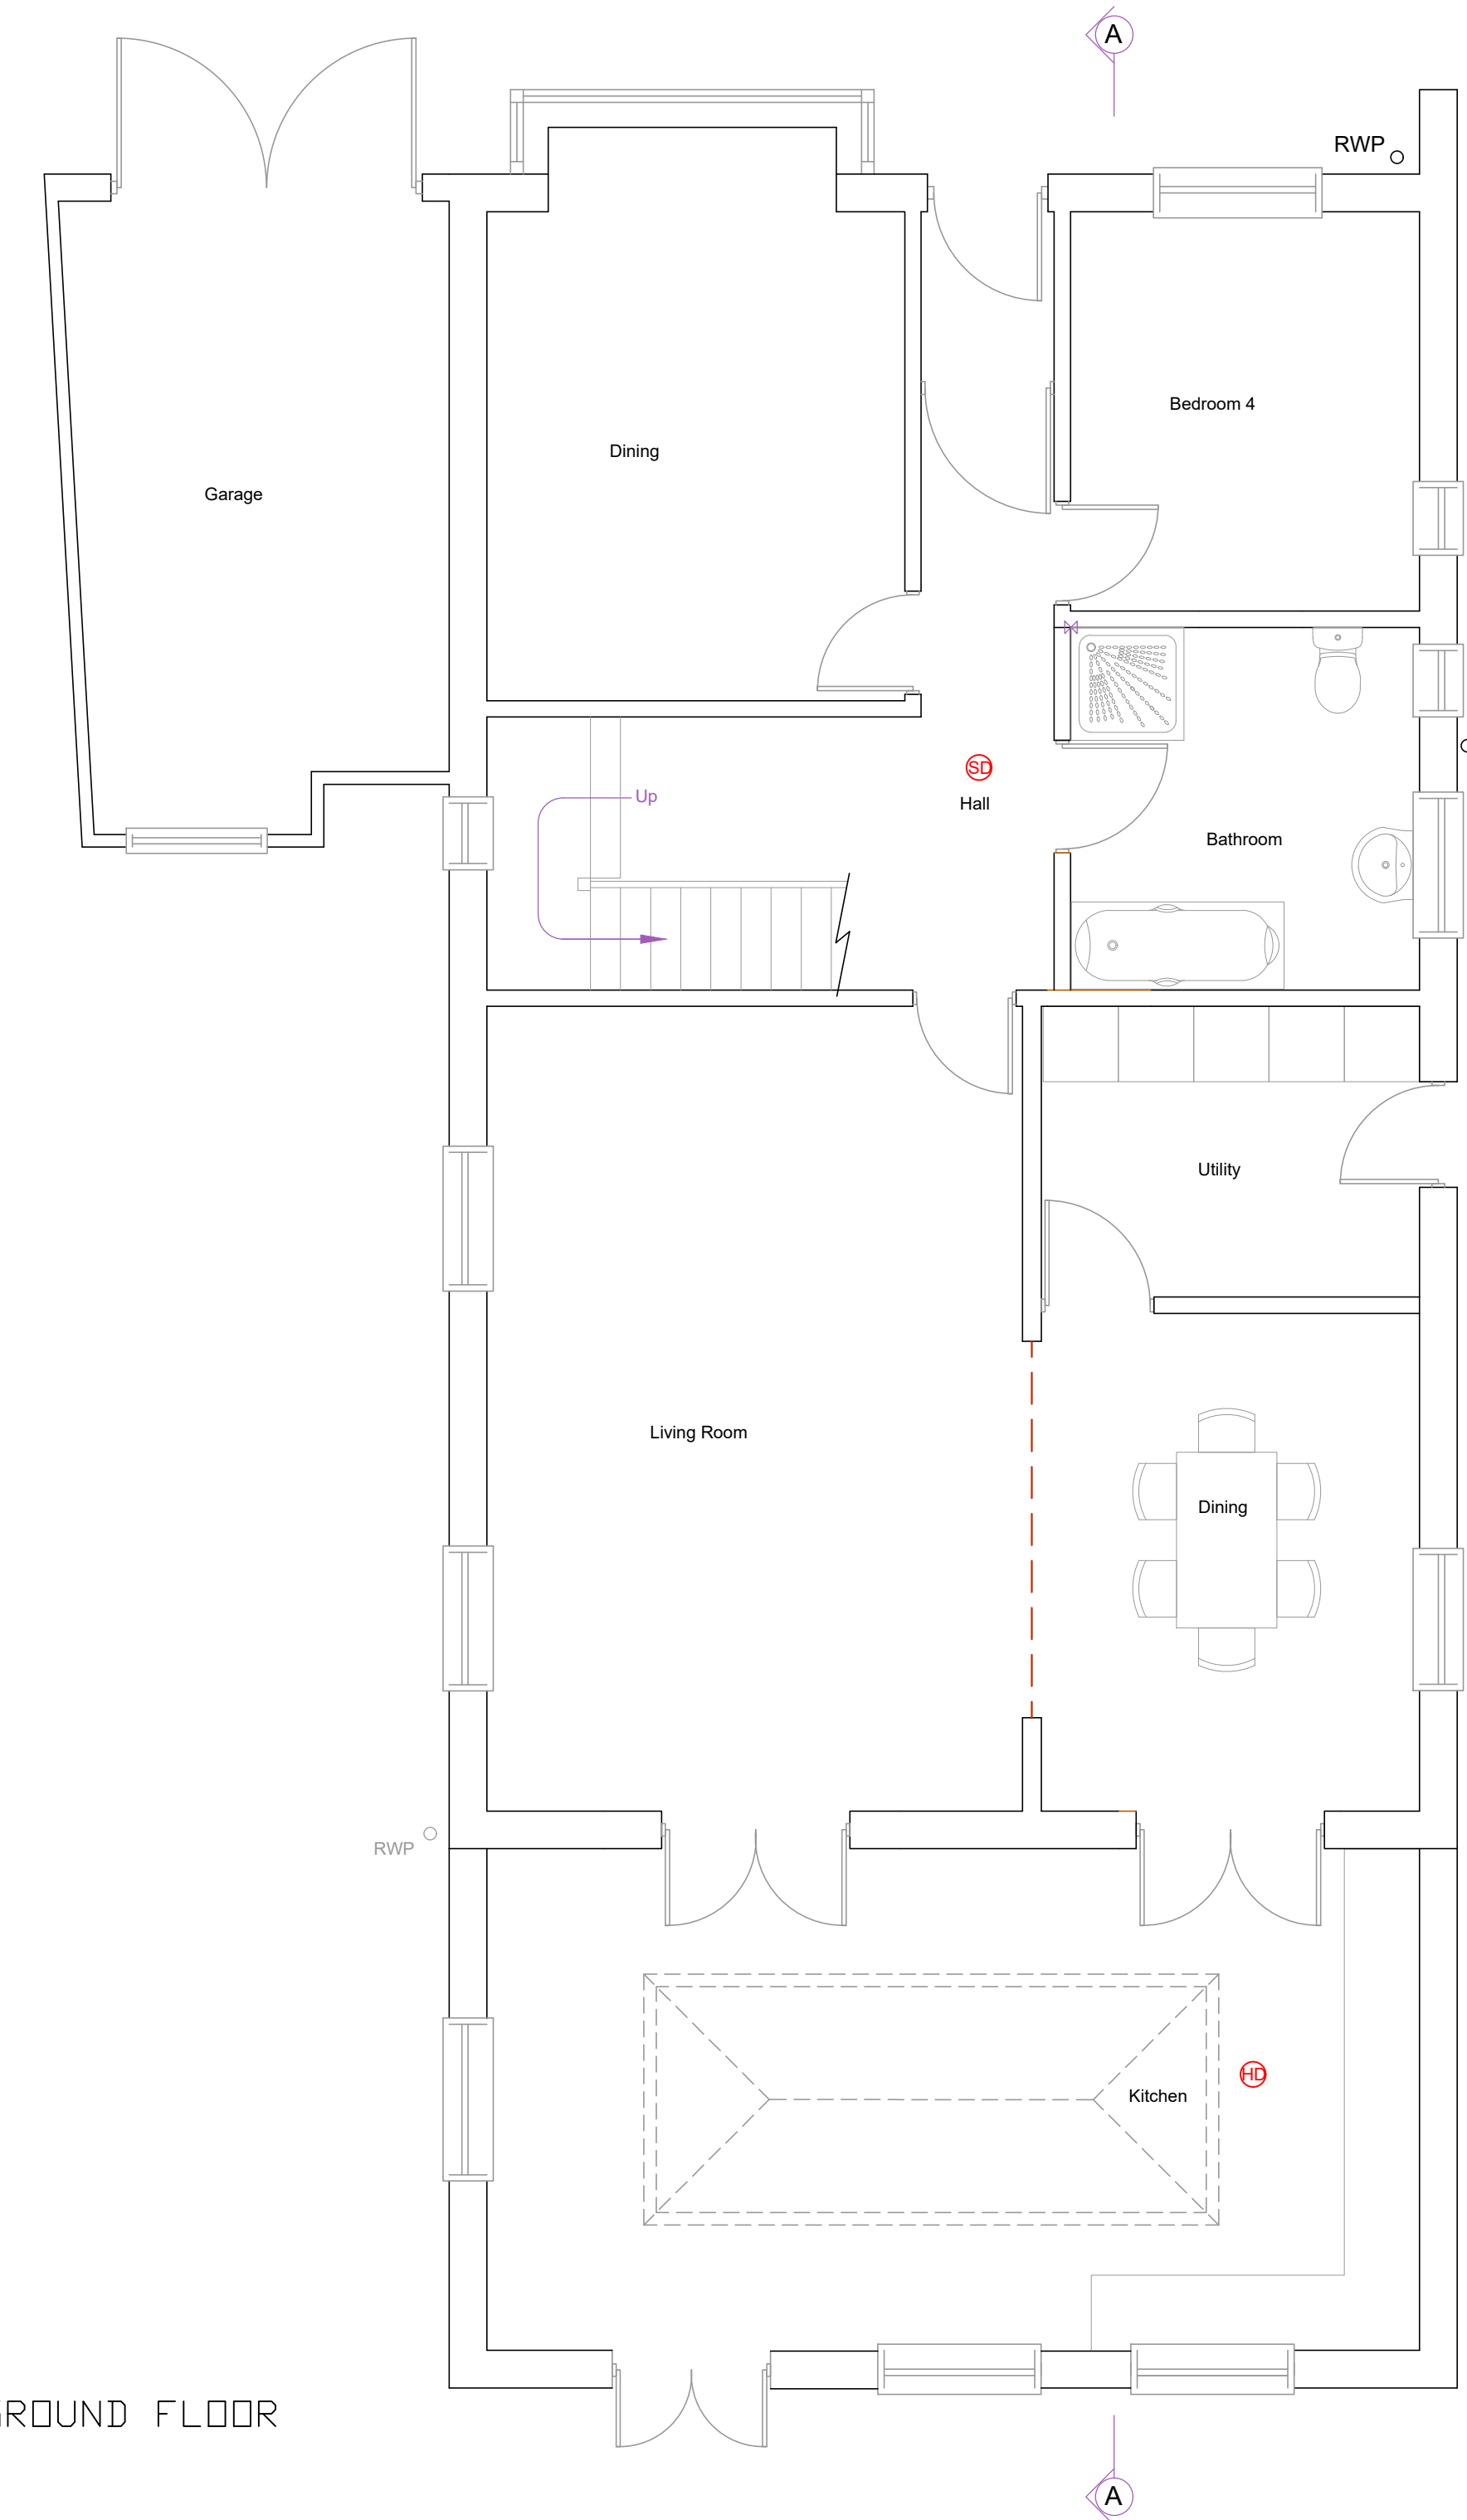

GROUND FLOOR

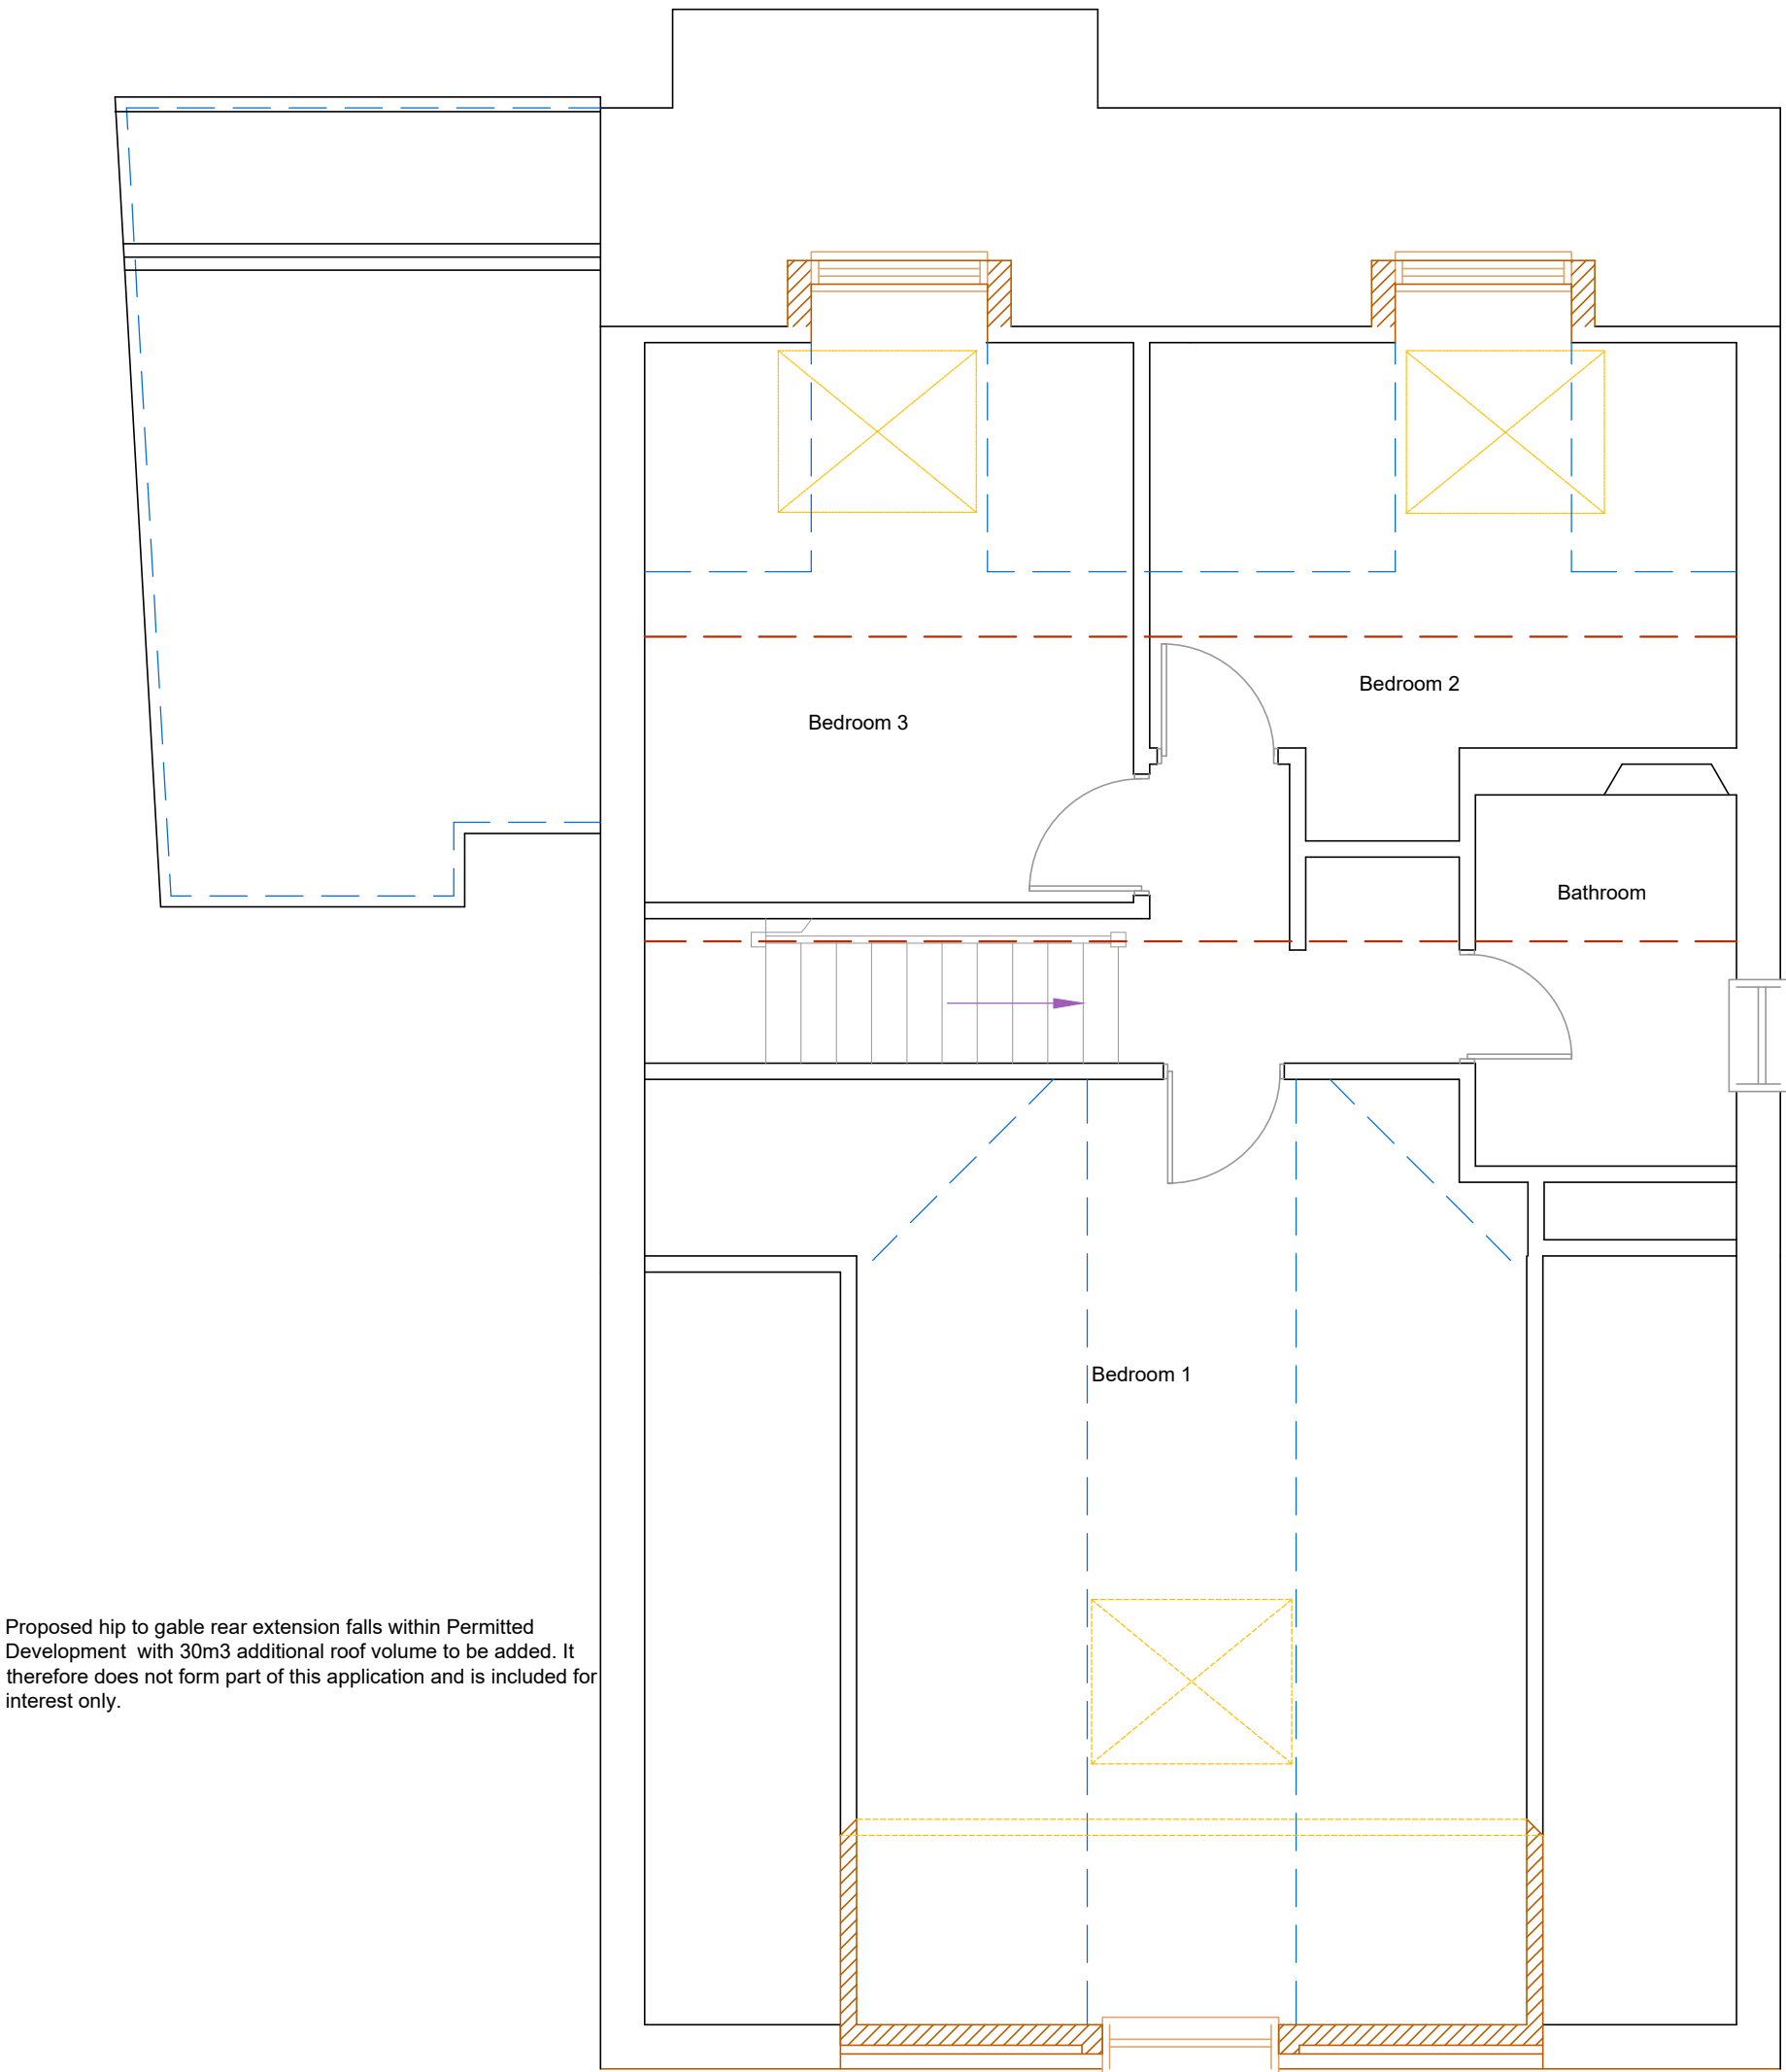


FIRST FLOOR


PROPOSED FLOOR PLANS 1:50



BLOCK 1:500

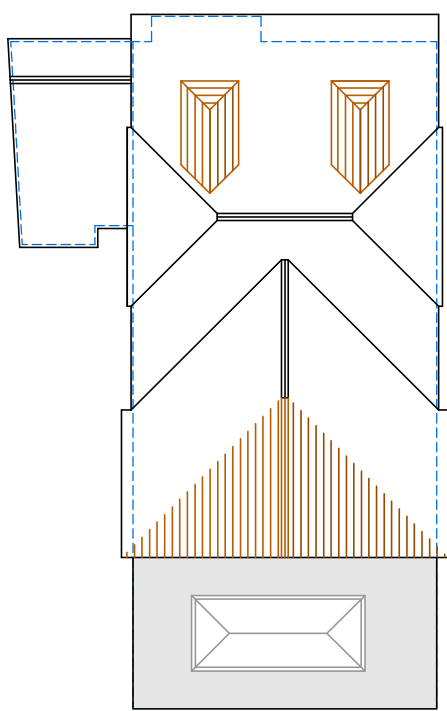

PROPOSED ROOF PLAN 1:200

 

All dimensions to be checked on site prior to commencement of work, except for planning purposes.			
This drawing is the copyright of CALDOTECH LTD and may not be copied, altered or reproduced in any way without written authority.			
CALDOTECH LTD 11 THE PARADE WILLOWHAYNE CRESCENT EAST PRESTON WEST SUSSEX BN16 1NS Telephone 01903 859176			
PROPOSED FLOOR PLANS, ELEVATIONS, BLOCK & ROOF PLAN 14 Windmill Drive Rustington West Sussex			
CLIENT Mr and Mrs Cox			
R1	With extension existing	KW	01/05/18
R2	Clothing change	KW	02/05/18
R3	Checking Amendments	KW JM	17/05/18
Issue Details	Drawn	Check	Date
SCALE AS SHOWN on A1			
DATE 17/05/2018			
DRAWING NUMBER 17094/02R3			