



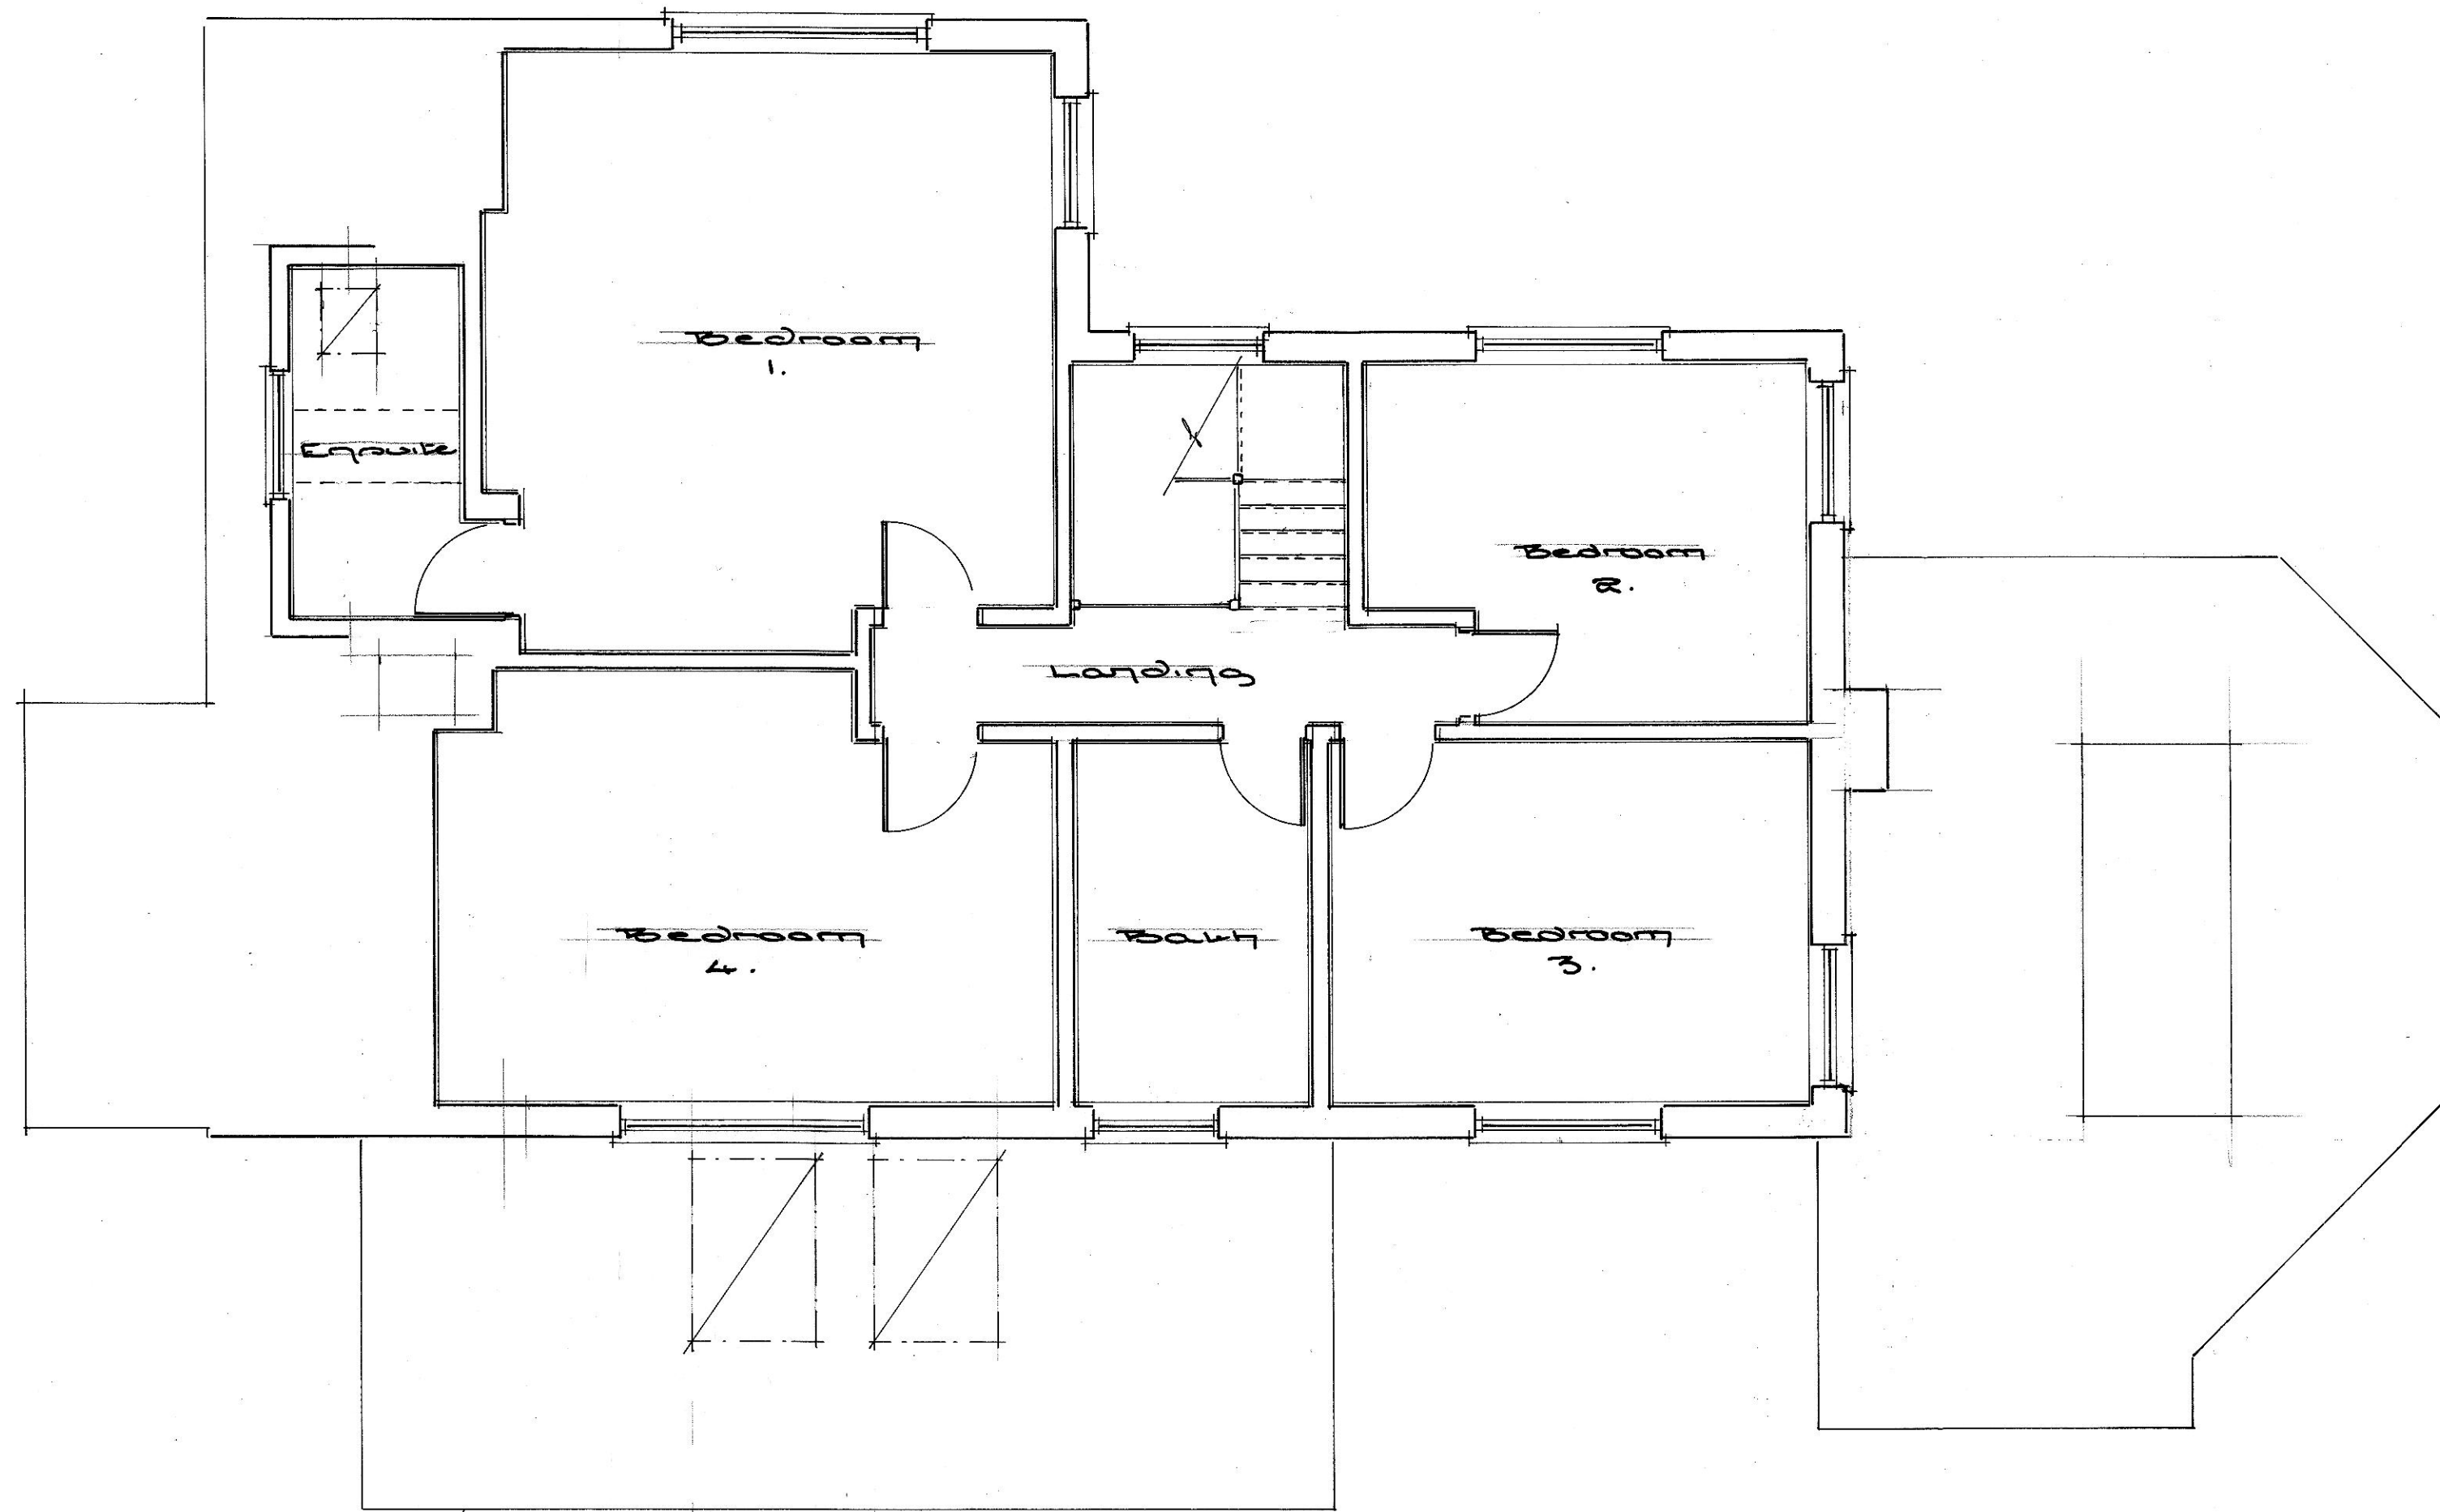

Existing First Floor Plan

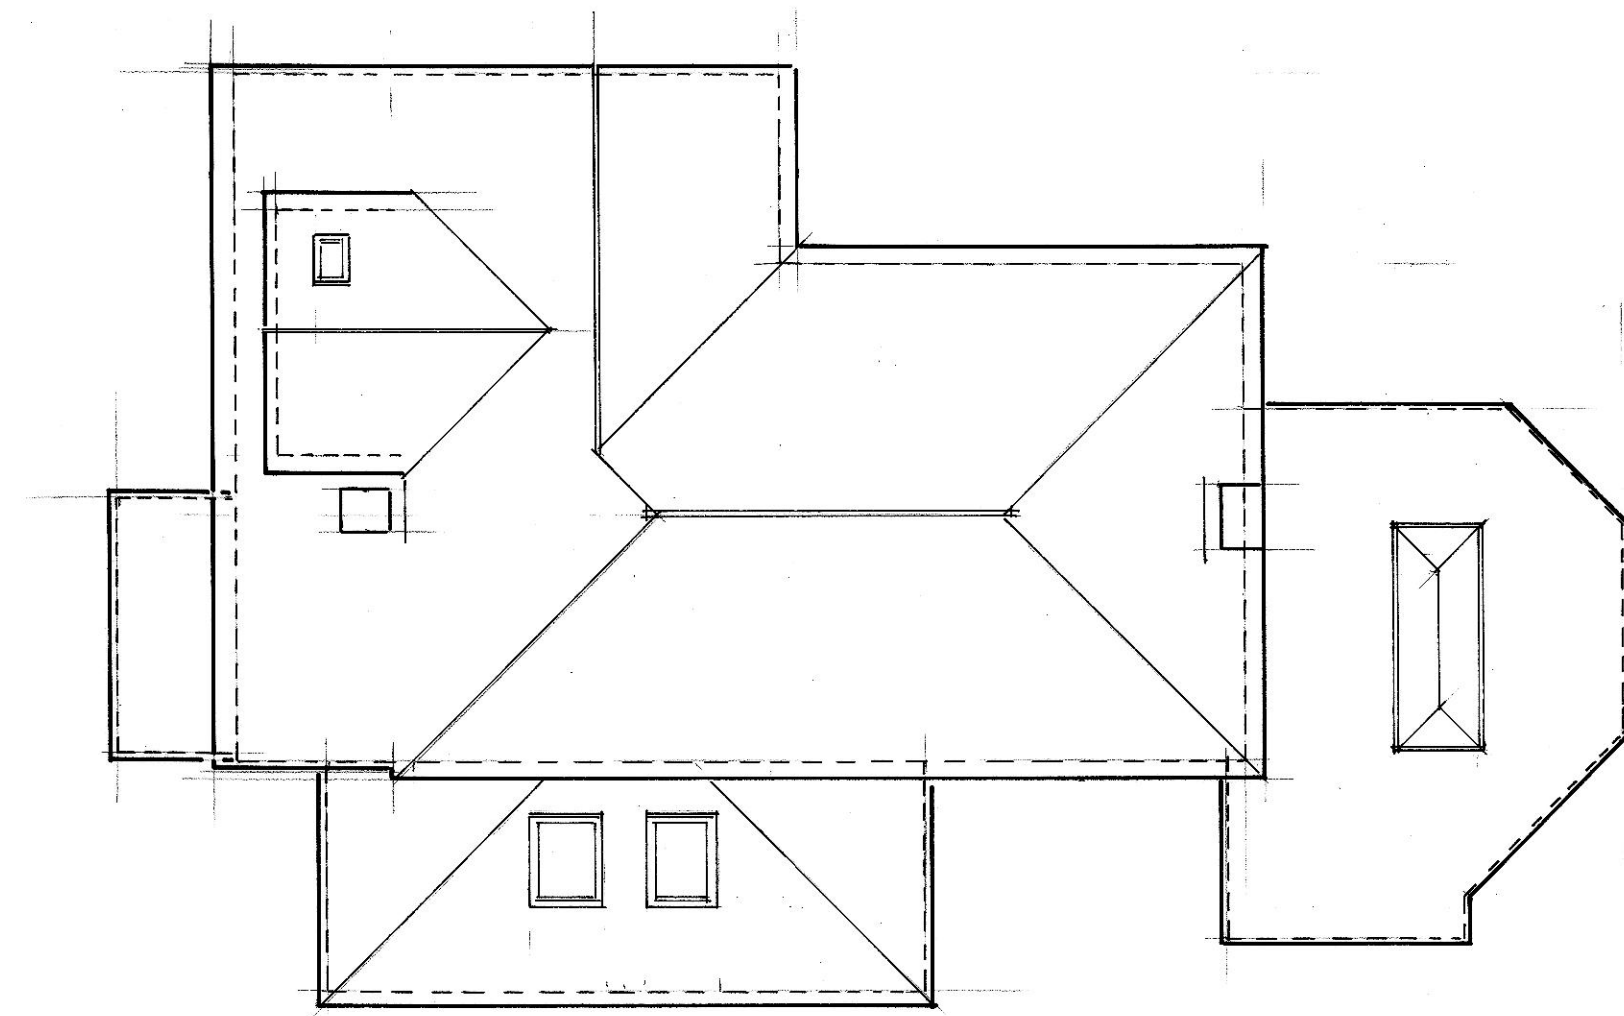

Existing Roof Plan
Scale 1:100




Existing East Elevation





Existing South Elevation



Existing West Elevation

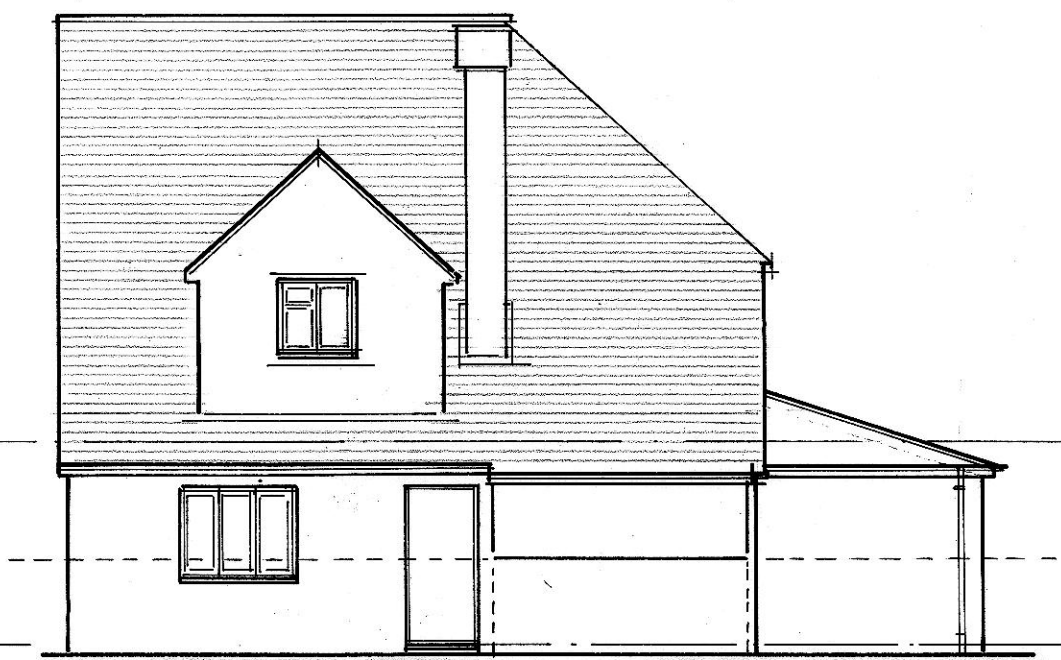

Existing North Elevation

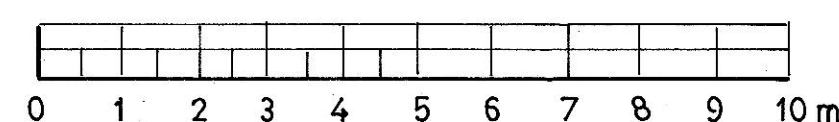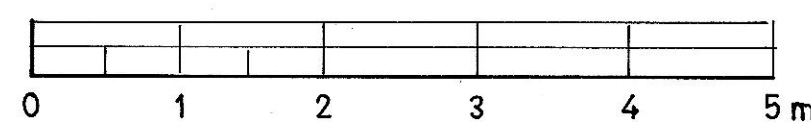

Scale 1:50

Scale 1:100

Proposed Extension and Alterations at:- Damansara. 44. Pigeonhouse Lane, Rustington, West Sussex. BN16 2BE
 Title: Existing First Floor, Roof Plans and Elevations.
 Client: Mr & Mrs A. Richardson.
 Date: September 2018
 Scales: 1:50 & 1:100
 Drawing No: 2018/ 218/ 002

Drawn: ST