


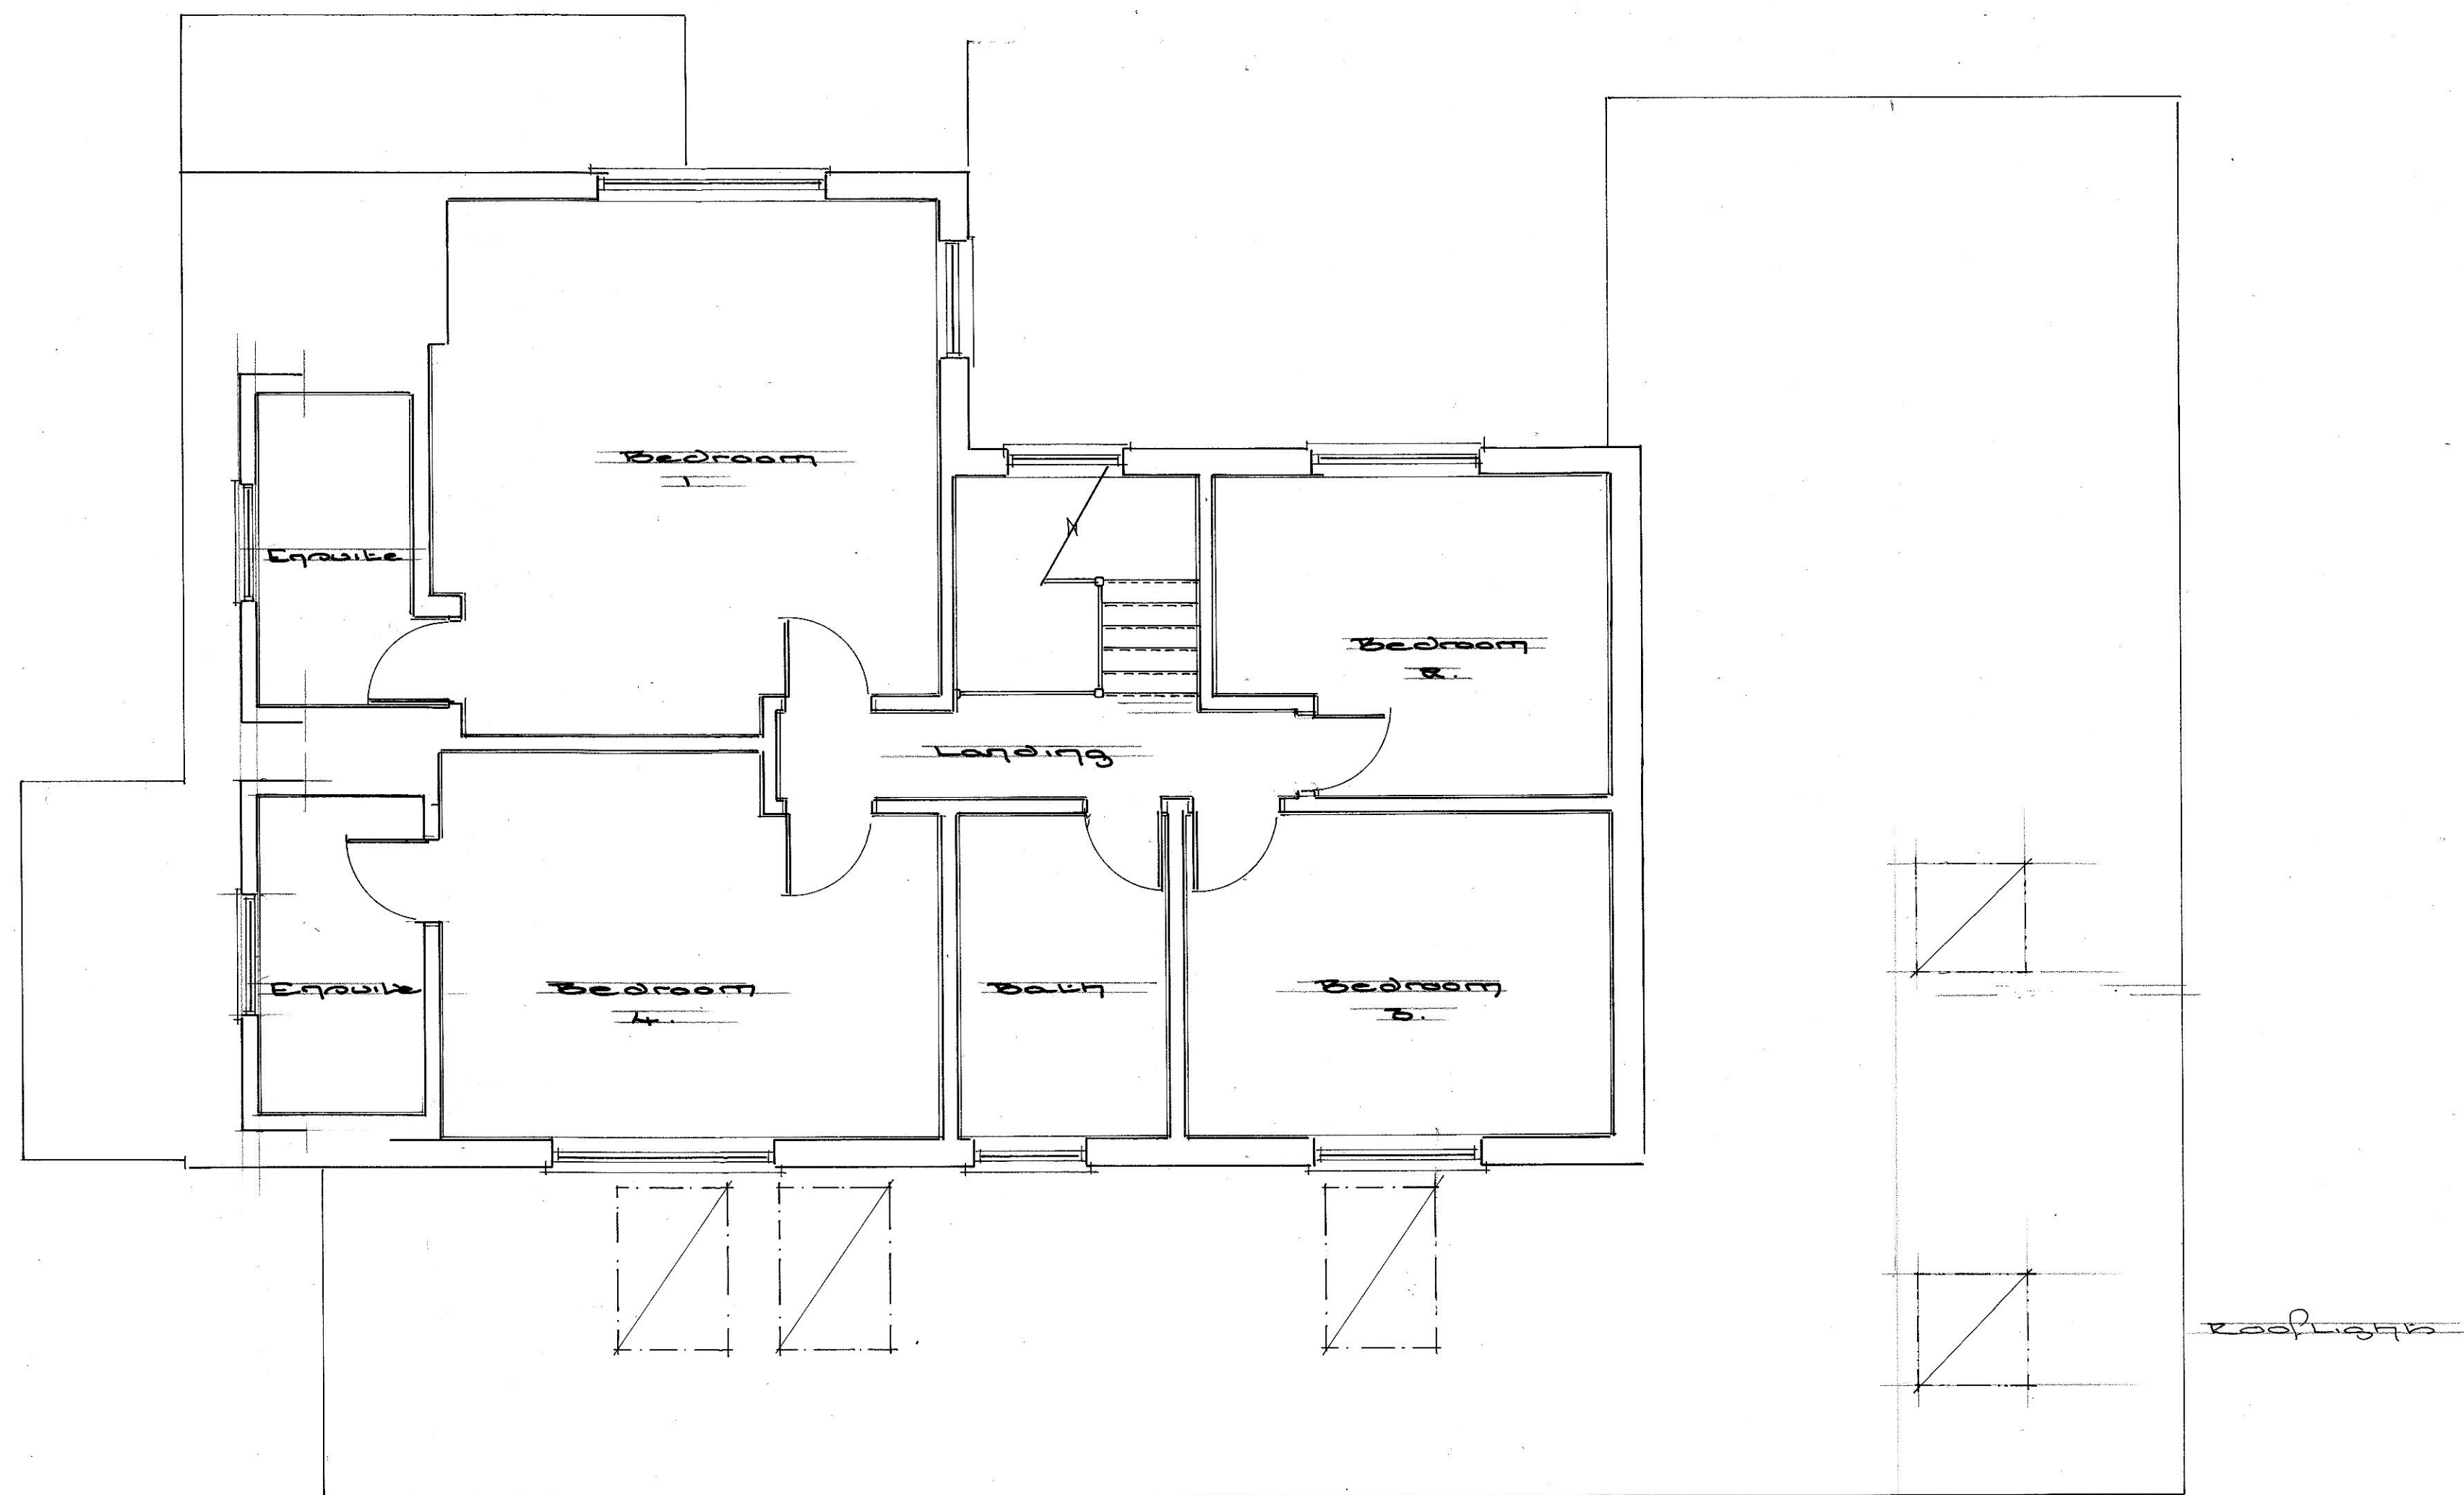


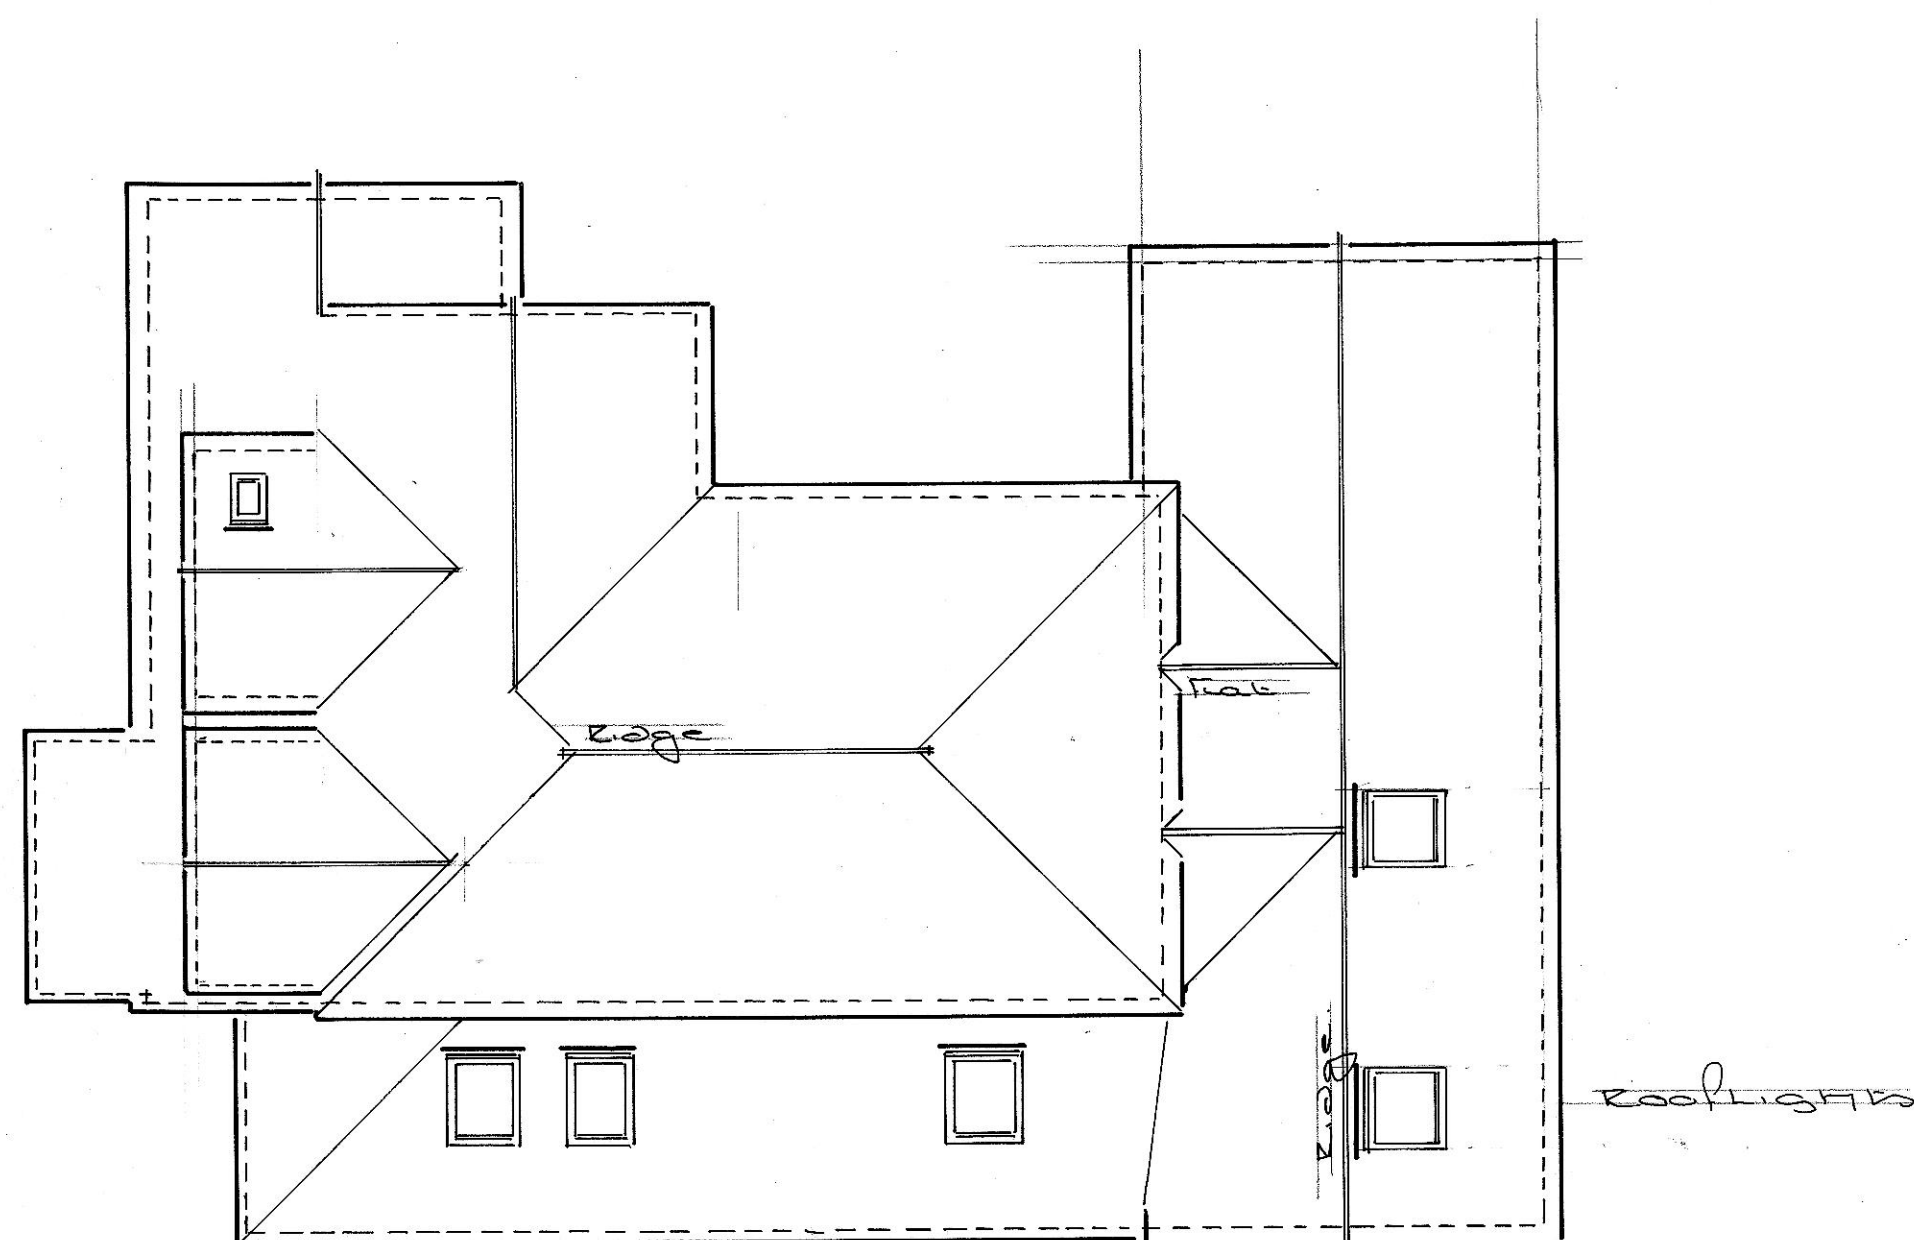

Proposed First Floor Plan

 

Proposed Roof Plan

 

Proposed Extension and Alterations at:- Damansara. 44. Pigeonhouse Lane, Rustington, West Sussex. BN16 2BE
 Title: Proposed First Floor and Roof Plans.
 Client: Mr & Mrs A. Richardson.
 Date: January 2019
 Scales: 1:50 & 1:100
 Drawing No: 2018/ 218/ 005