



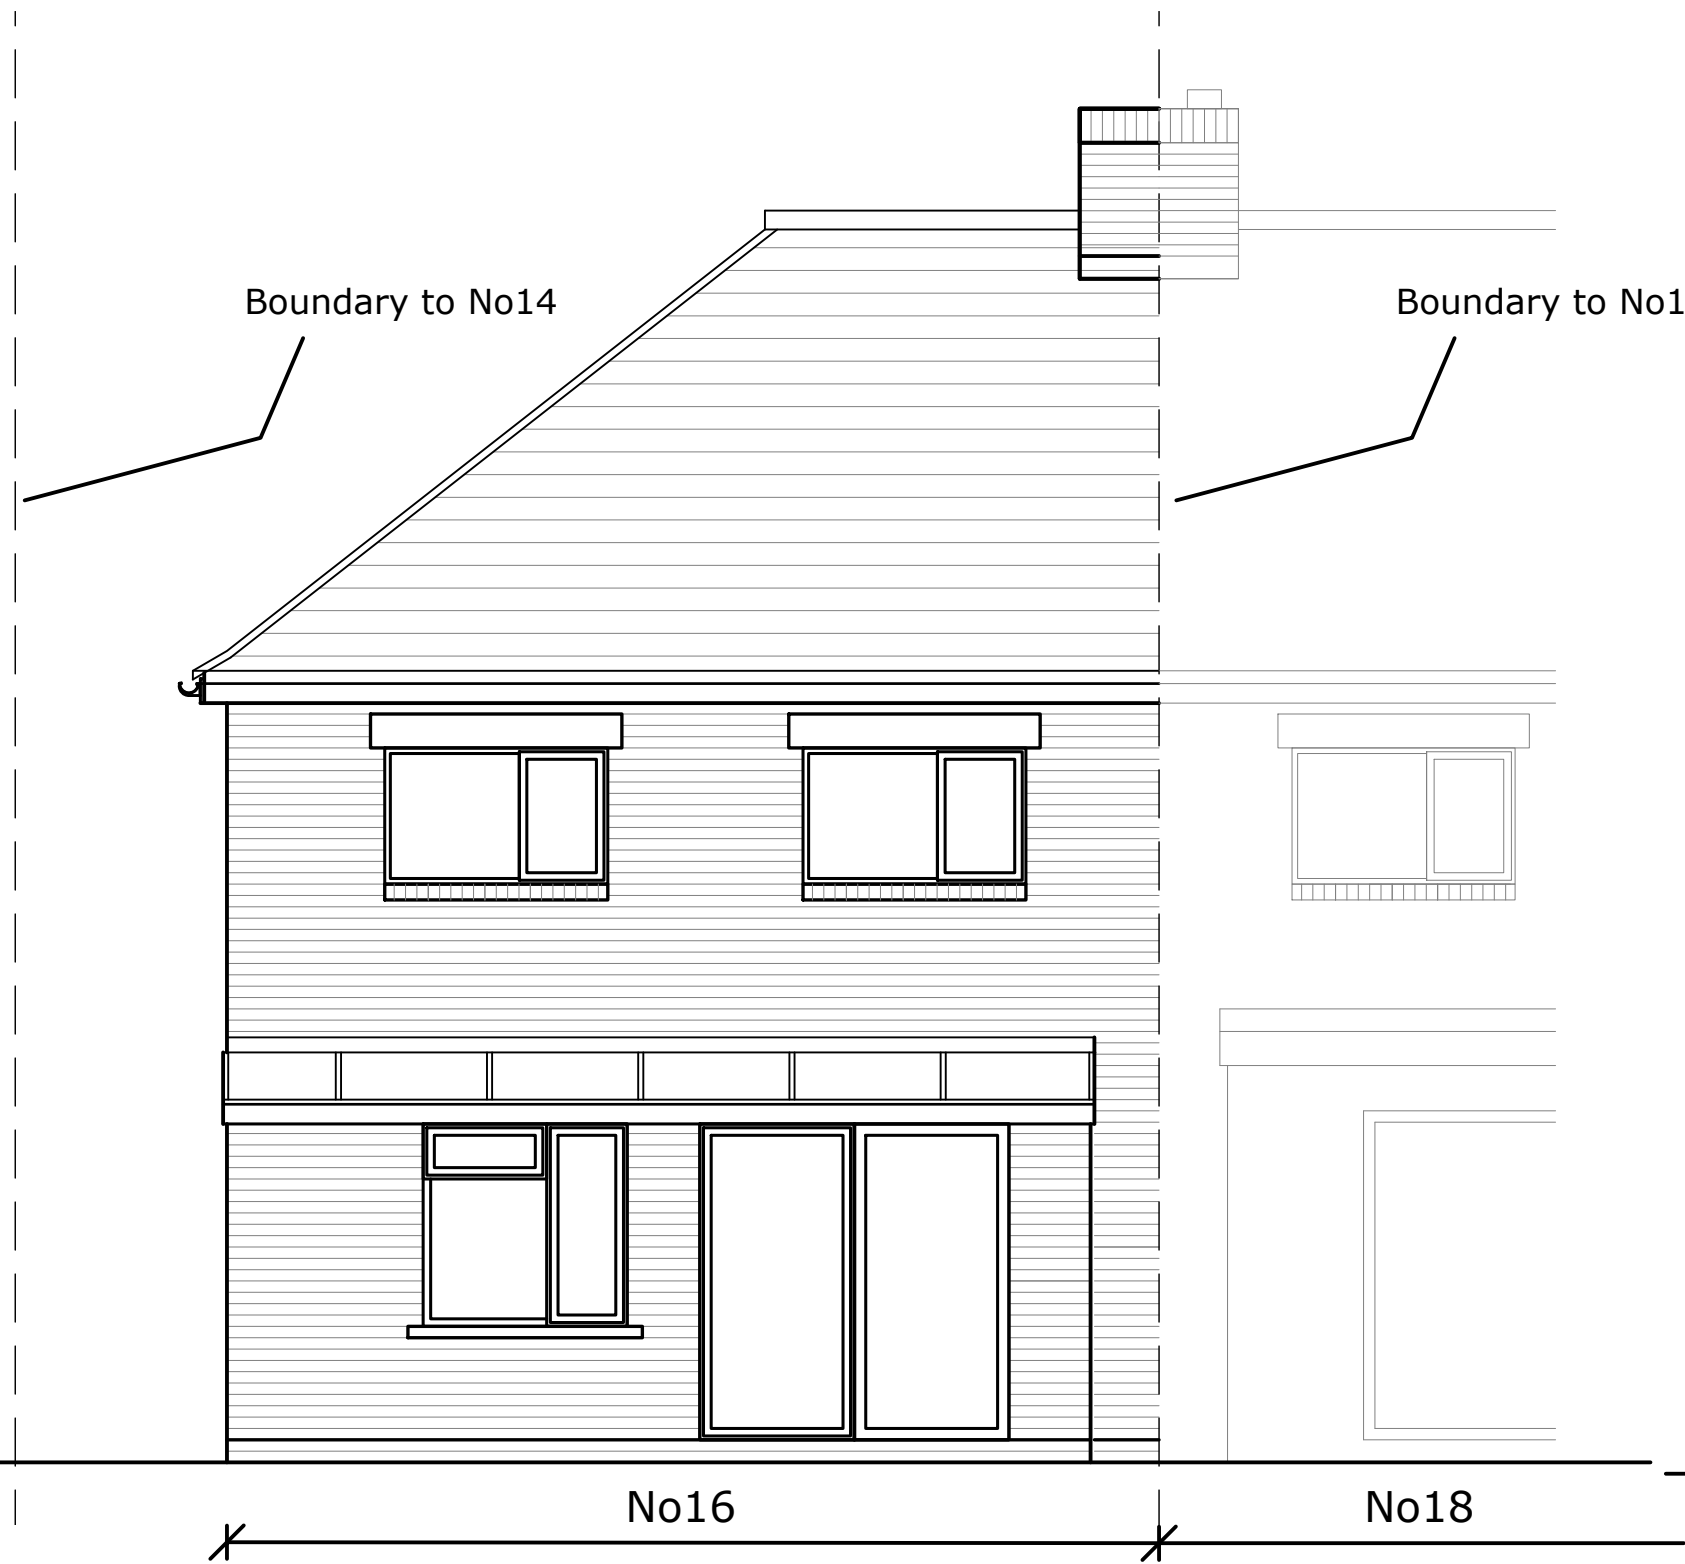


01Rear (West) Elevation - Existing
Scale 1:50

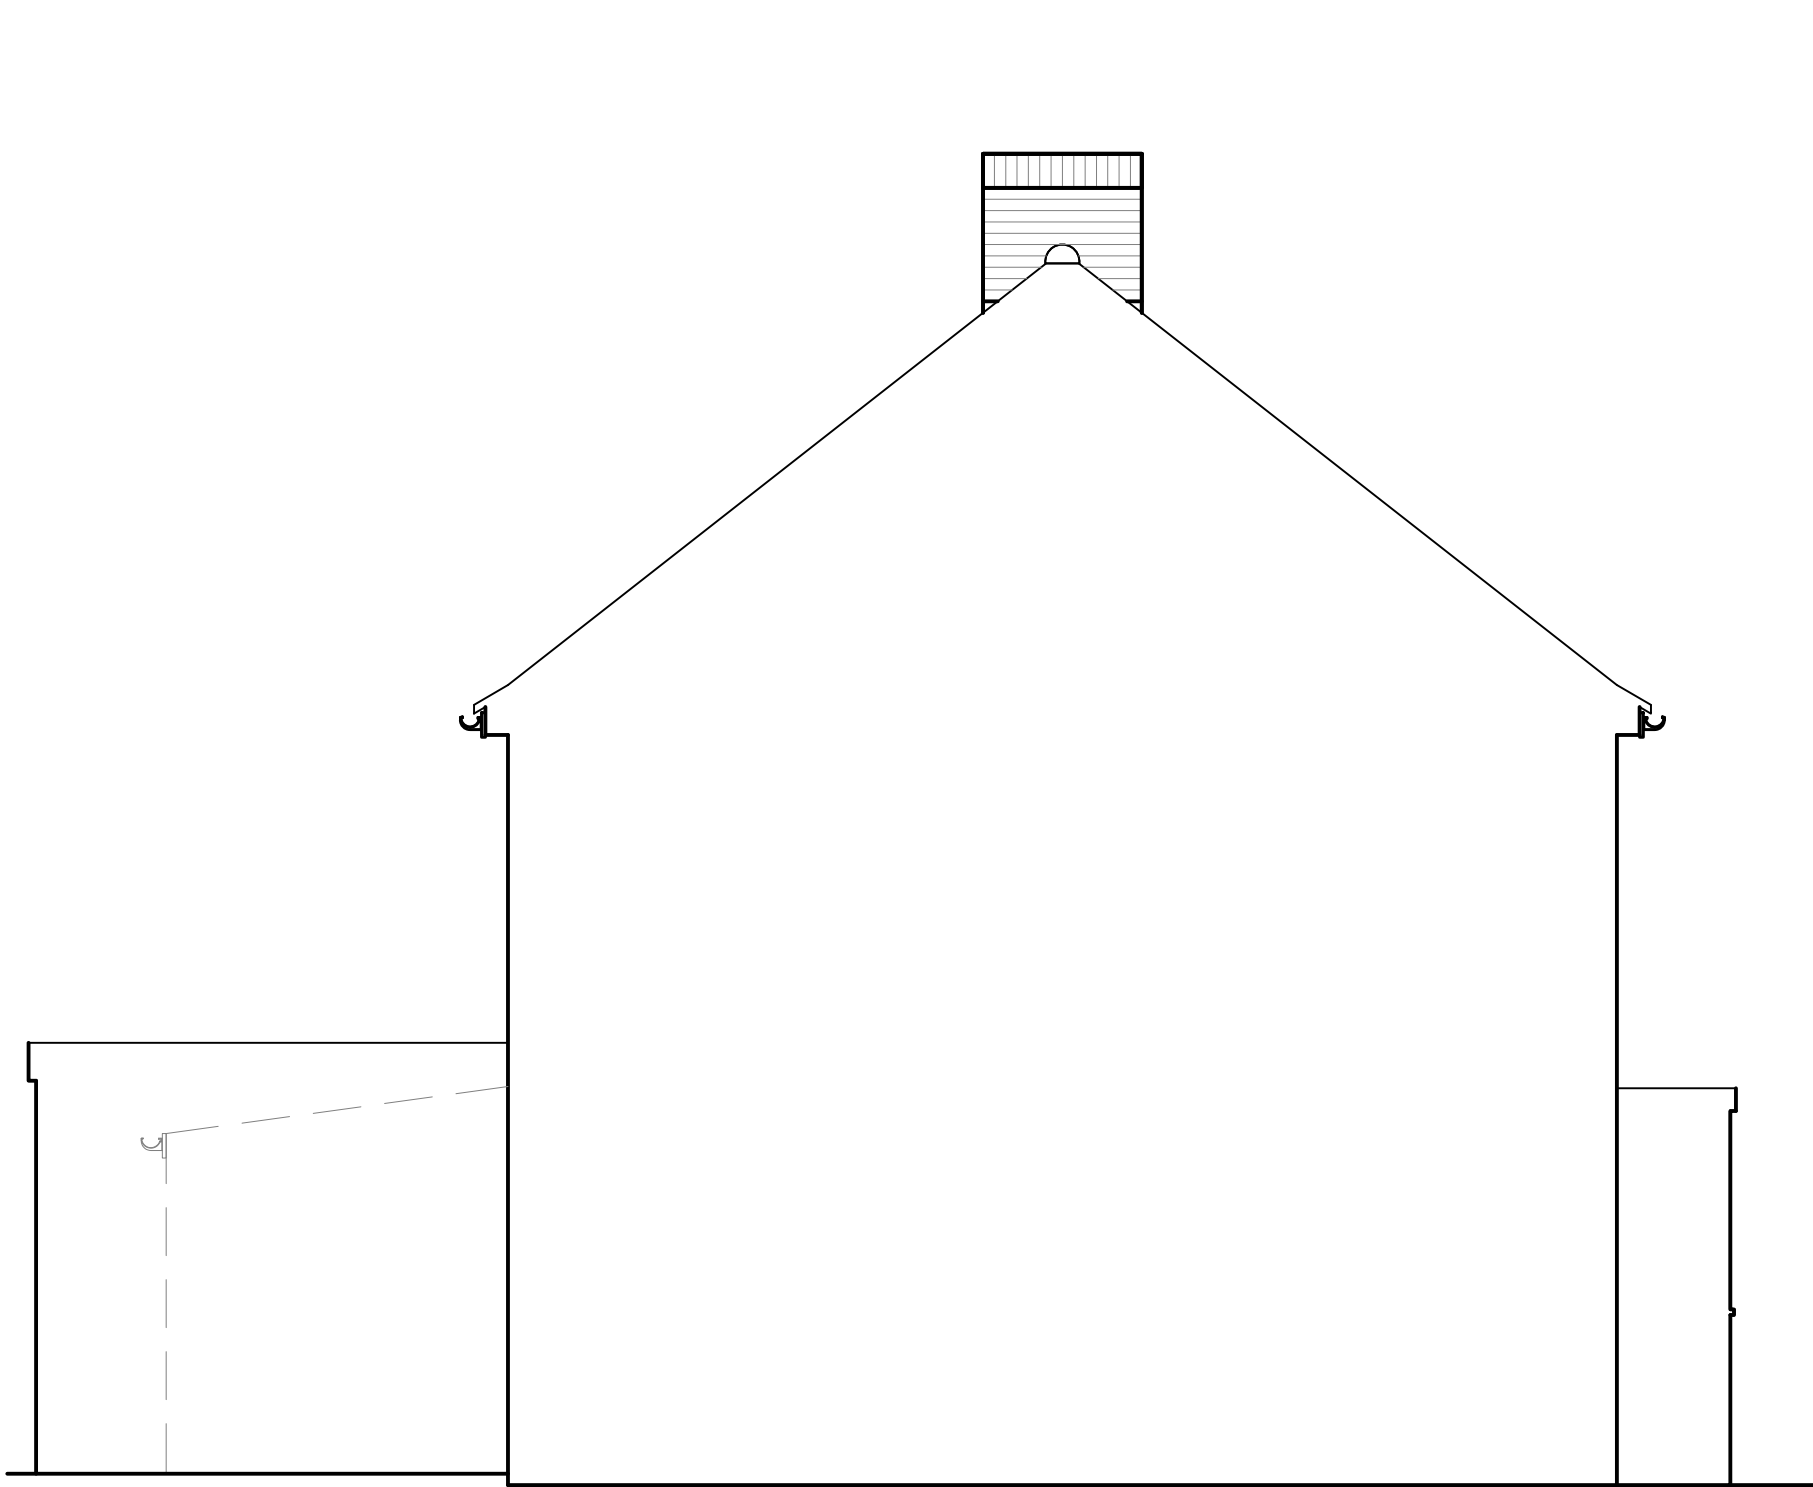

02Side (North) Elevation - Existing
Scale 1:50




03Side (South) Elevation - Existing
Scale 1:50

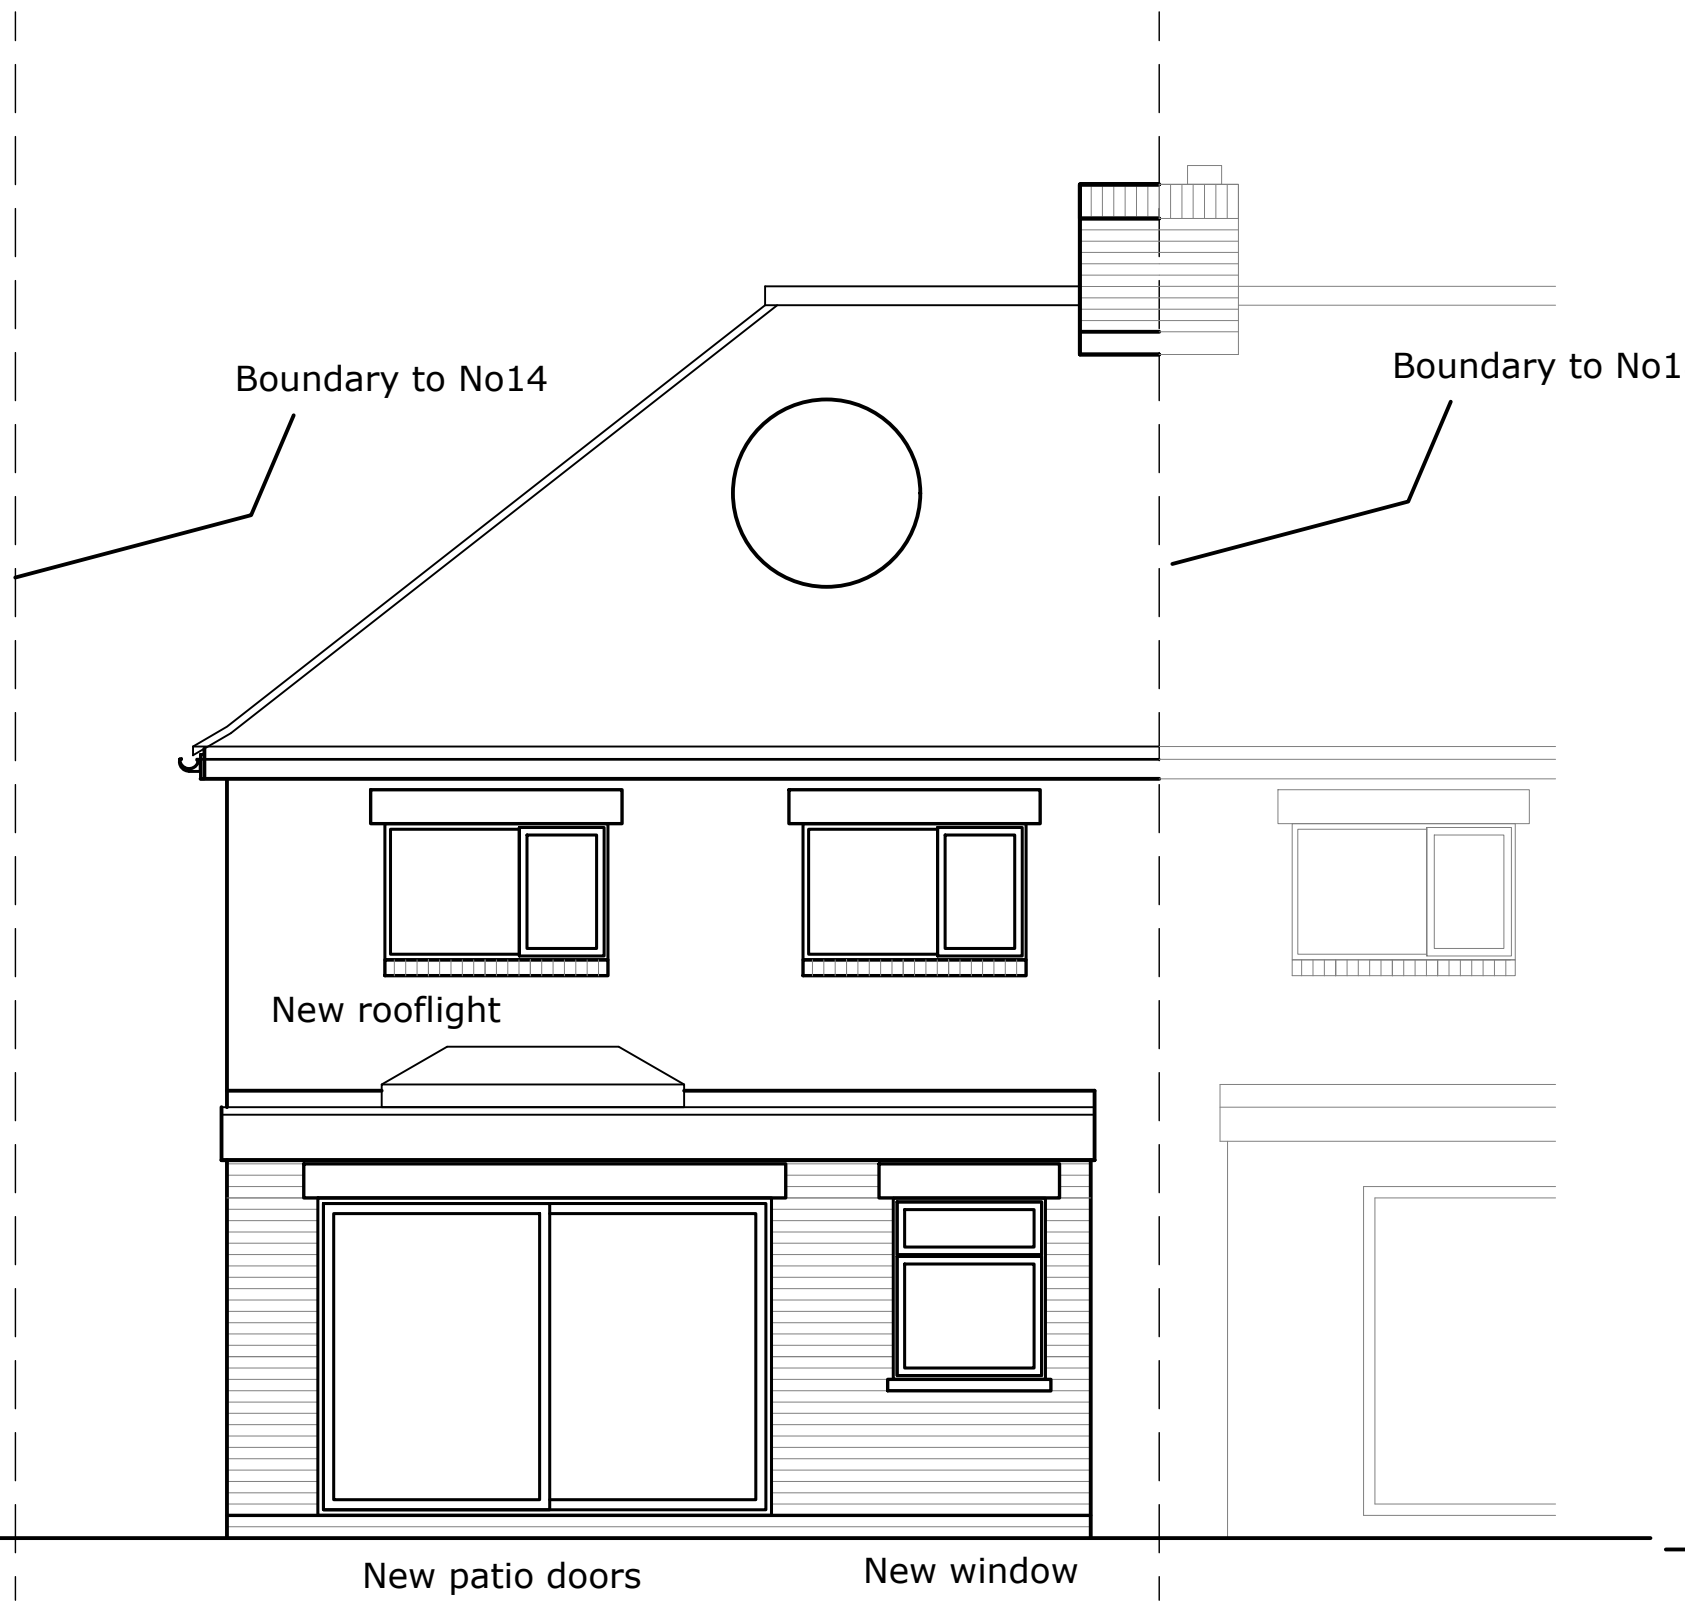

04Rear (West) Elevation - Proposed
Scale 1:50




05Side (North) Elevation - Proposed
Scale 1:50

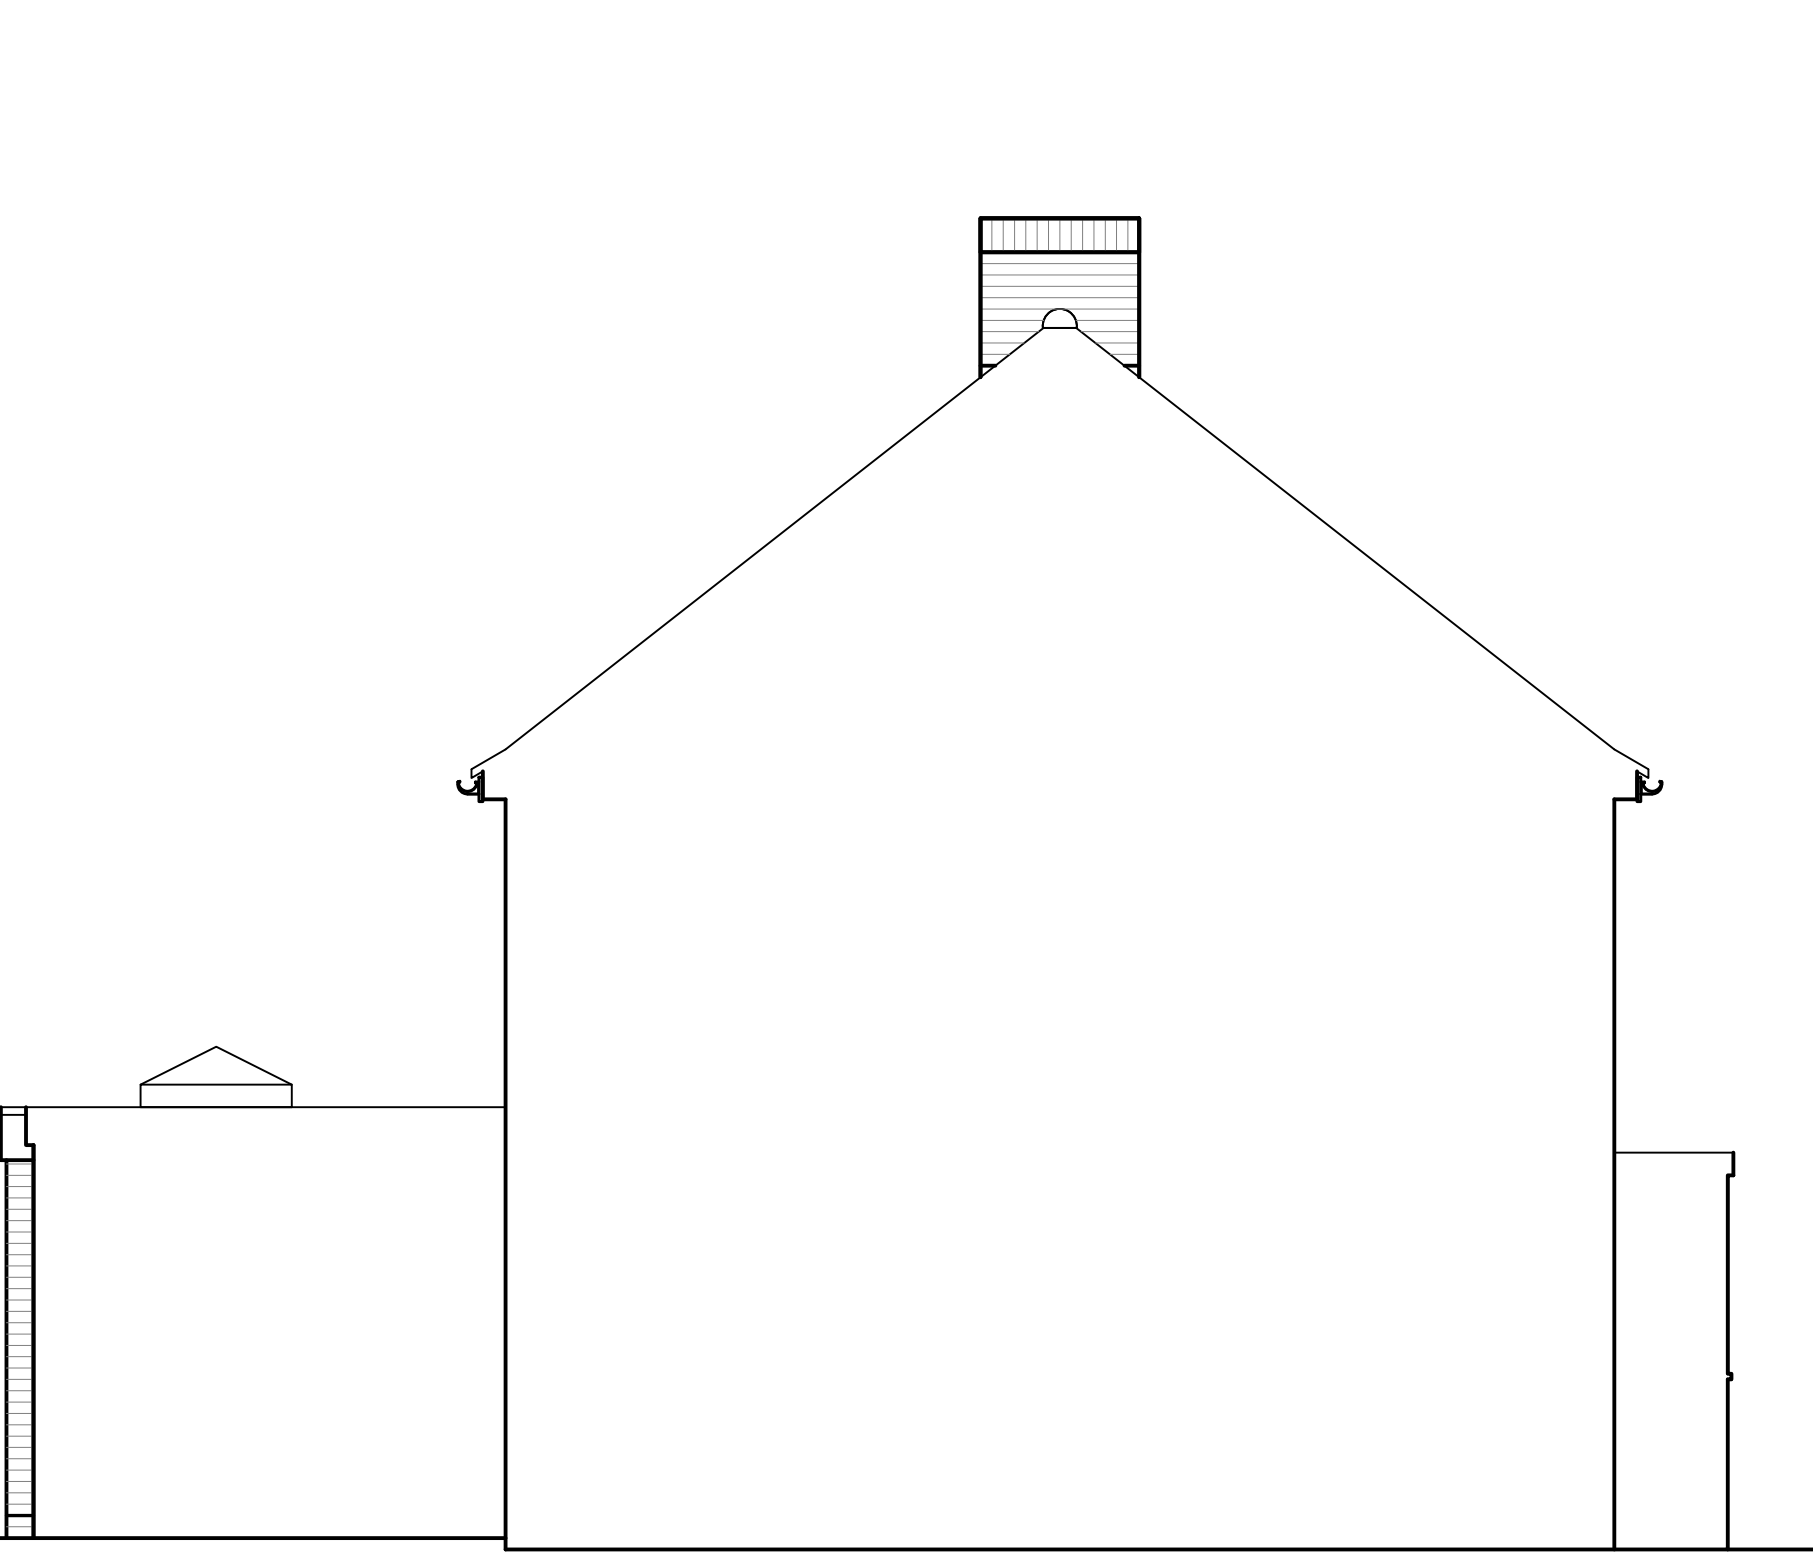

06Side (South) Elevation - Proposed
Scale 1:50

Existing Front (North) elevation	Not affected by proposal
Parking Provision	Not affected by proposal
Existing trees	Not affected by proposal
Existing boundaries	Not affected by proposal

MATERIALS	
Walls	Side and Rear Elevations - brickwork to match existing
Roof	Timber flat roof - single ply membrane grey finish.
Rooflights	Rear extension - lantern style - uPVC white to match windows
Rainwater goods	Black uPVC - style to match existing
Windows	uPVC casement double glazed - style and colour to match existing
External Doors	uPVC to match existing - colour to match existing windows uPVC Sliding doors to Rear Elevation - colour to match existing windows

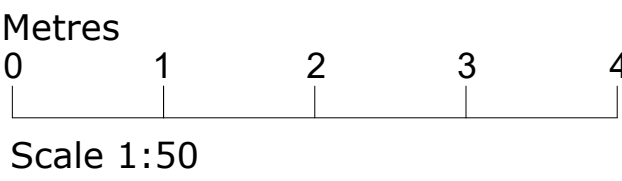

**PLANNING PERMISSION
DRAWING ONLY**
Subject to detailed design
& Building Control



CLIENT	
Mr M Sharpe & Ms G Davidson	
PROJECT TITLE	
16 Jubilee Avenue Rustington BN16 3NB	

REVISIONS		
A	03/22	New depth of extension 3300mm Removal of rear Utility door Removal of flue

DRAWING	
Single storey rear extension Existing & Proposed Elevations	
Drawn by:	Scale:
SWC	As shown @ A1
Date:	Mar 2022
No	Rev.
16JA -205	A