




FRONT ELEVATION




SIDE ELEVATION




REAR ELEVATION

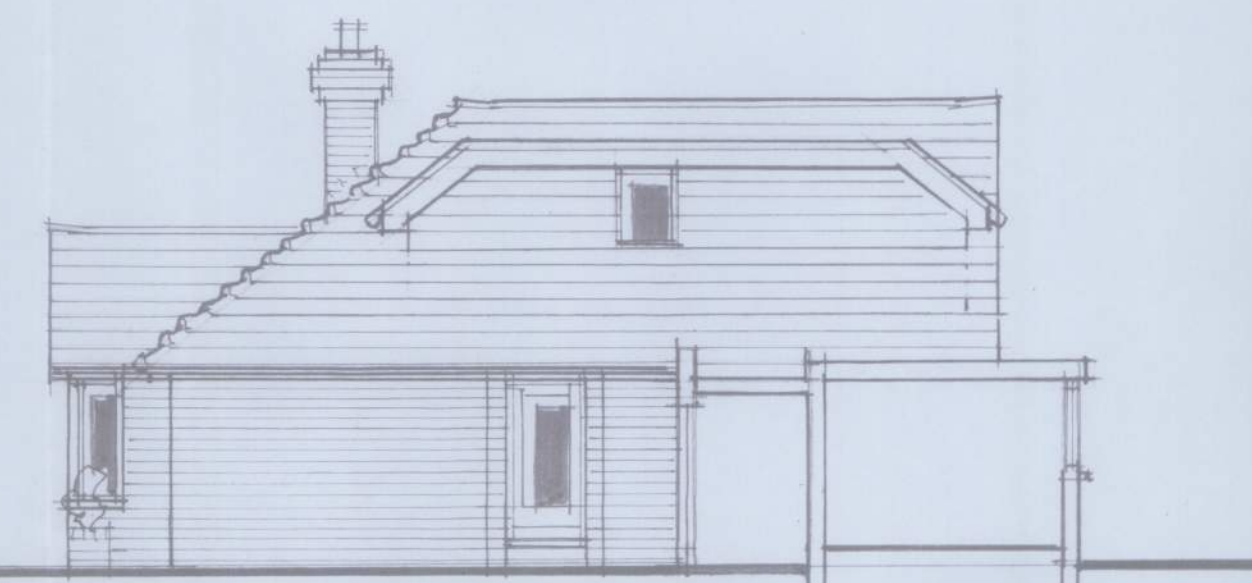


SIDE ELEVATION

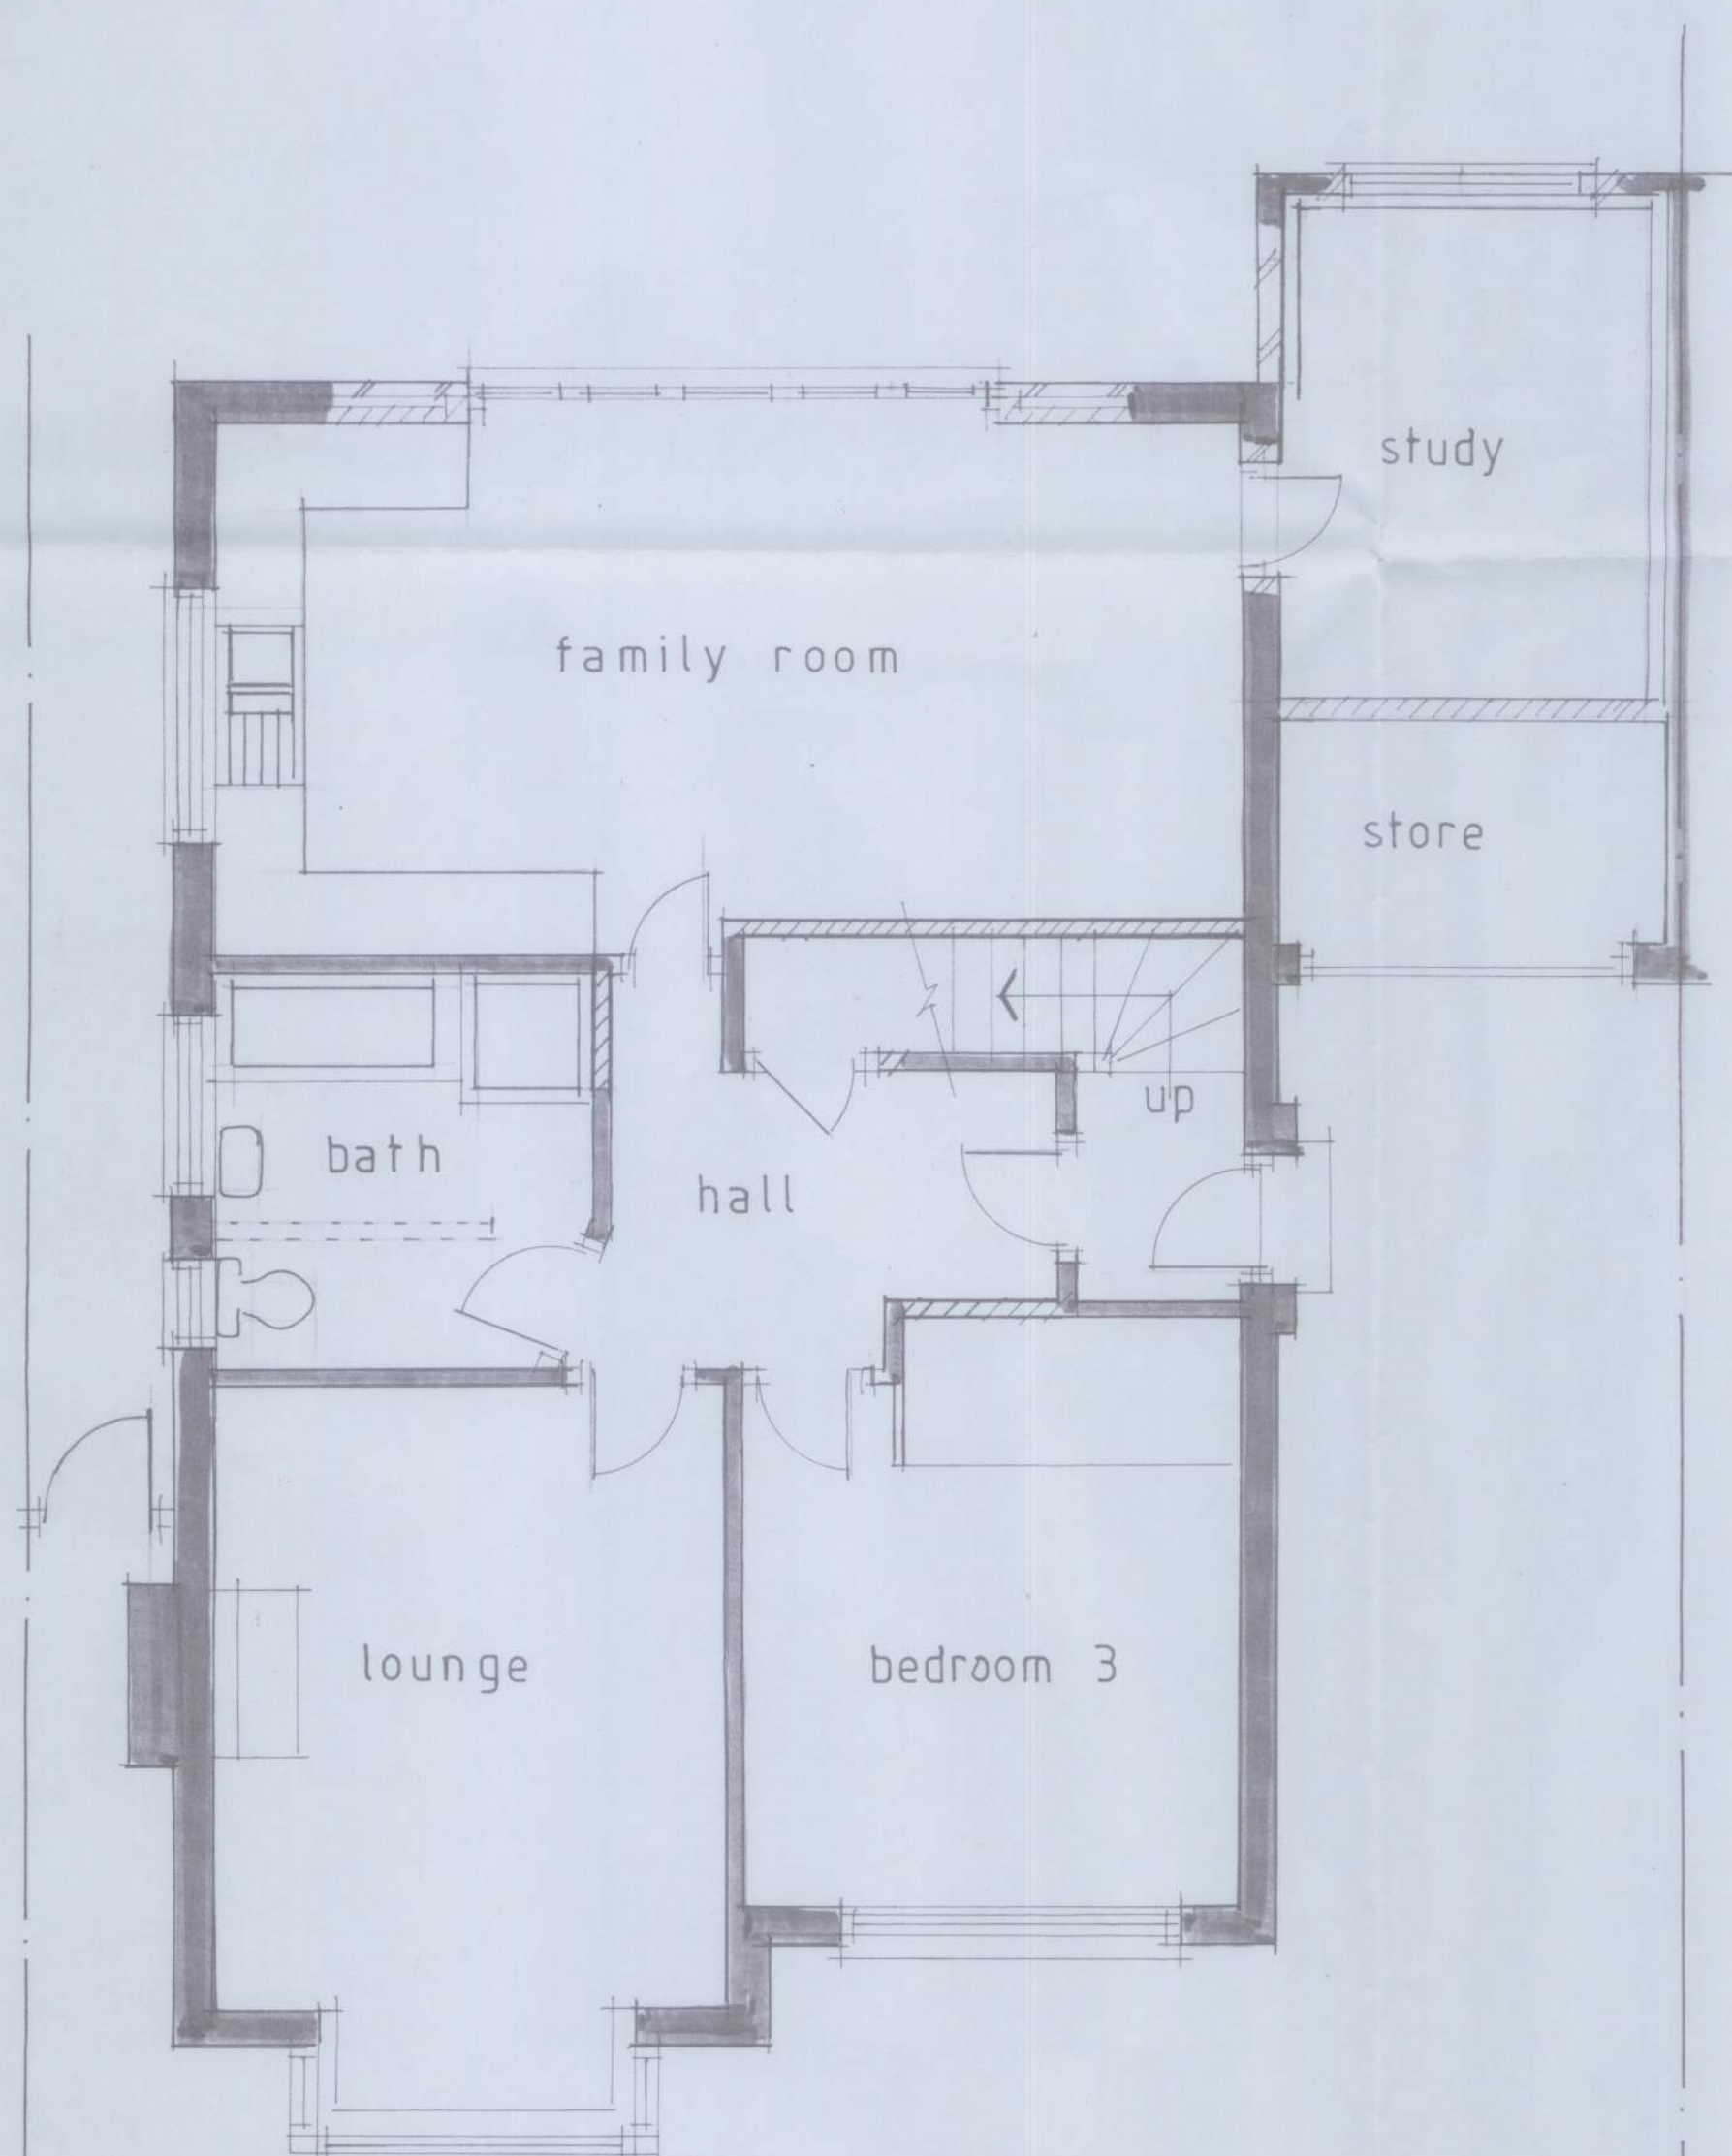

GROUND FLOOR PLAN 1:50

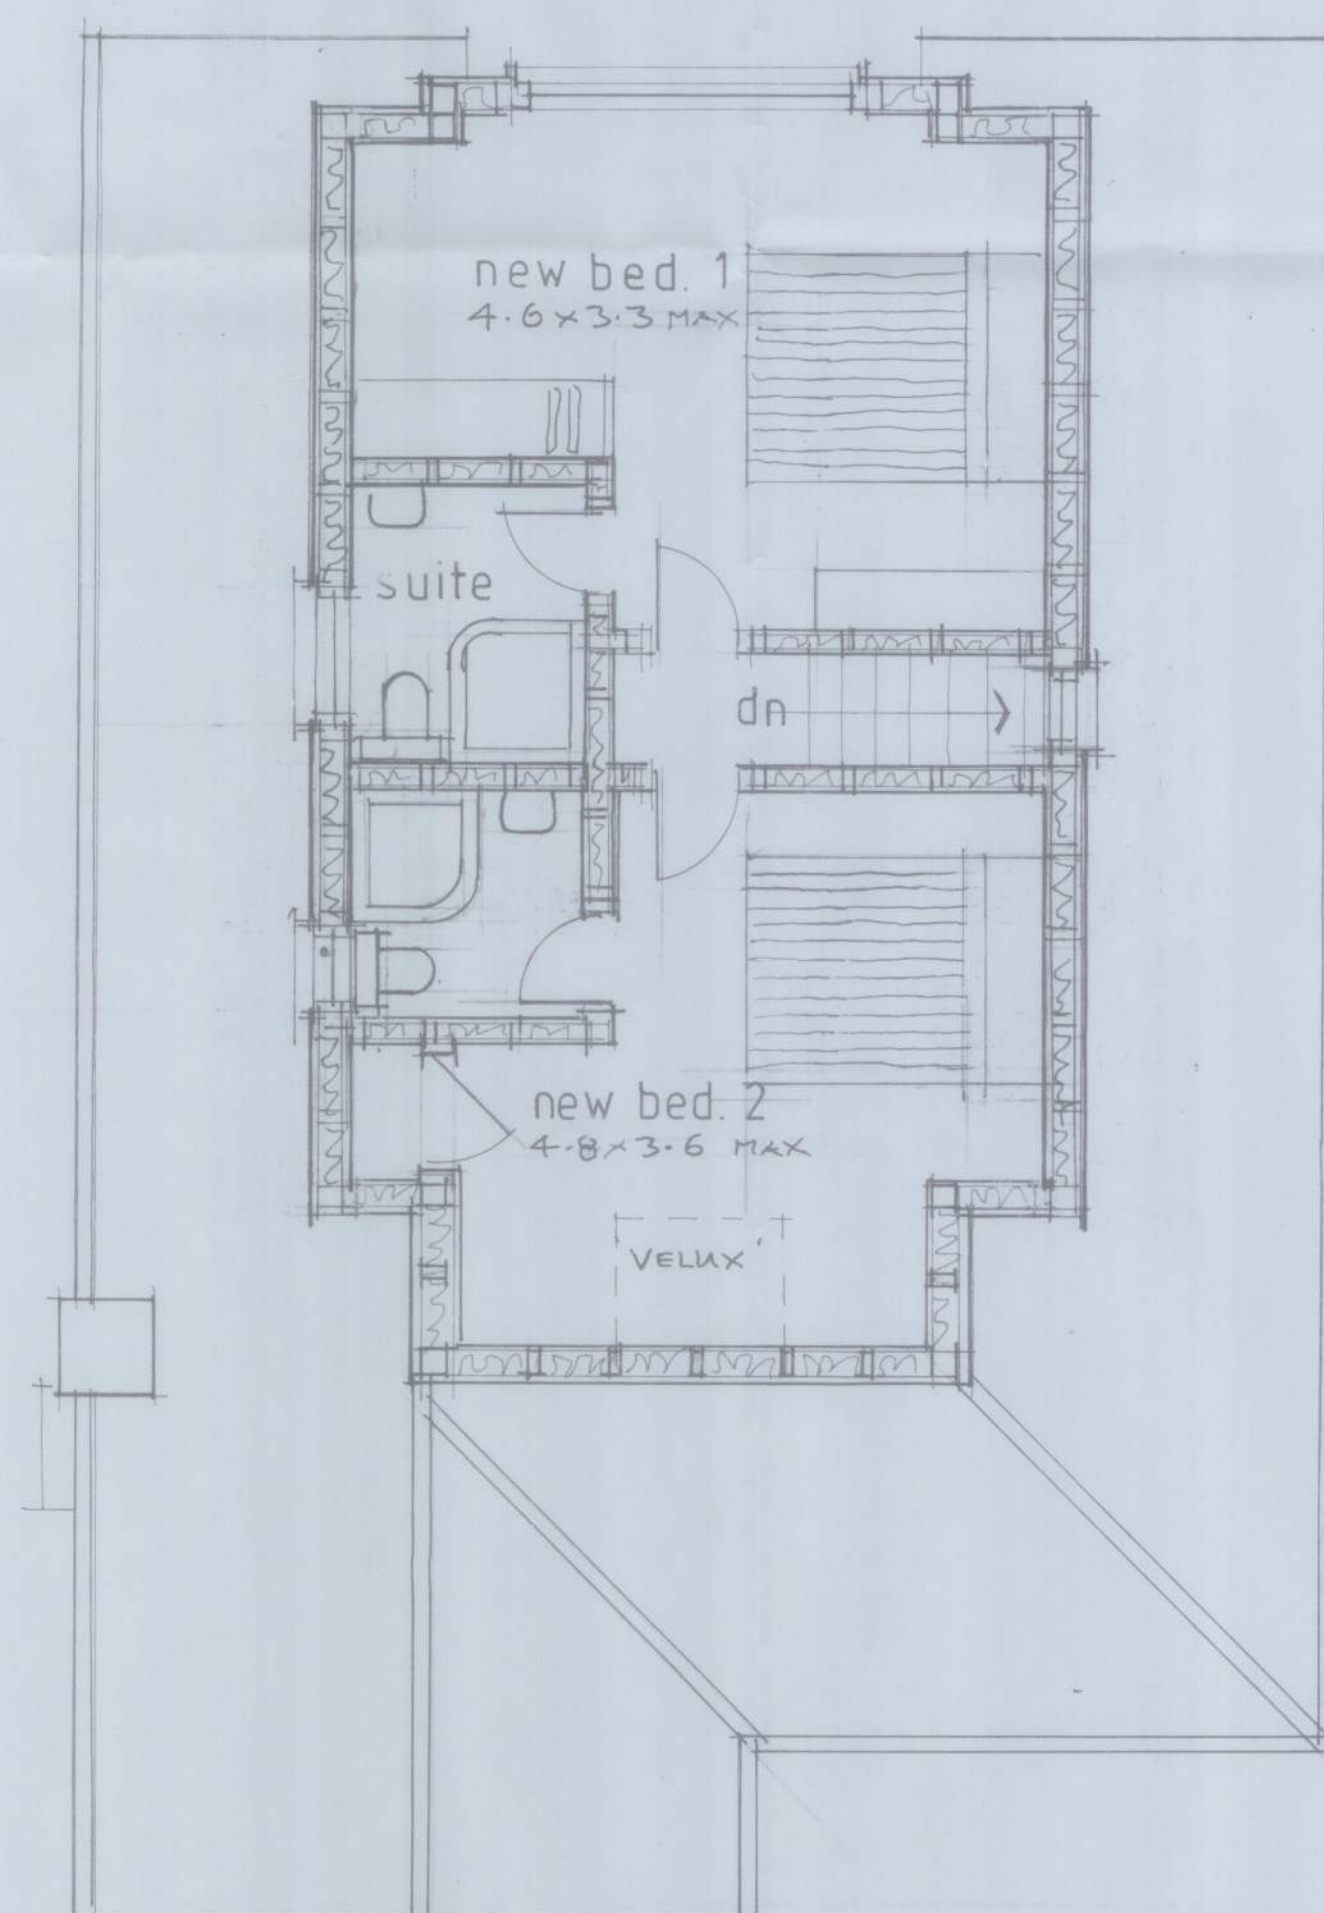

FIRST FLOOR PLAN

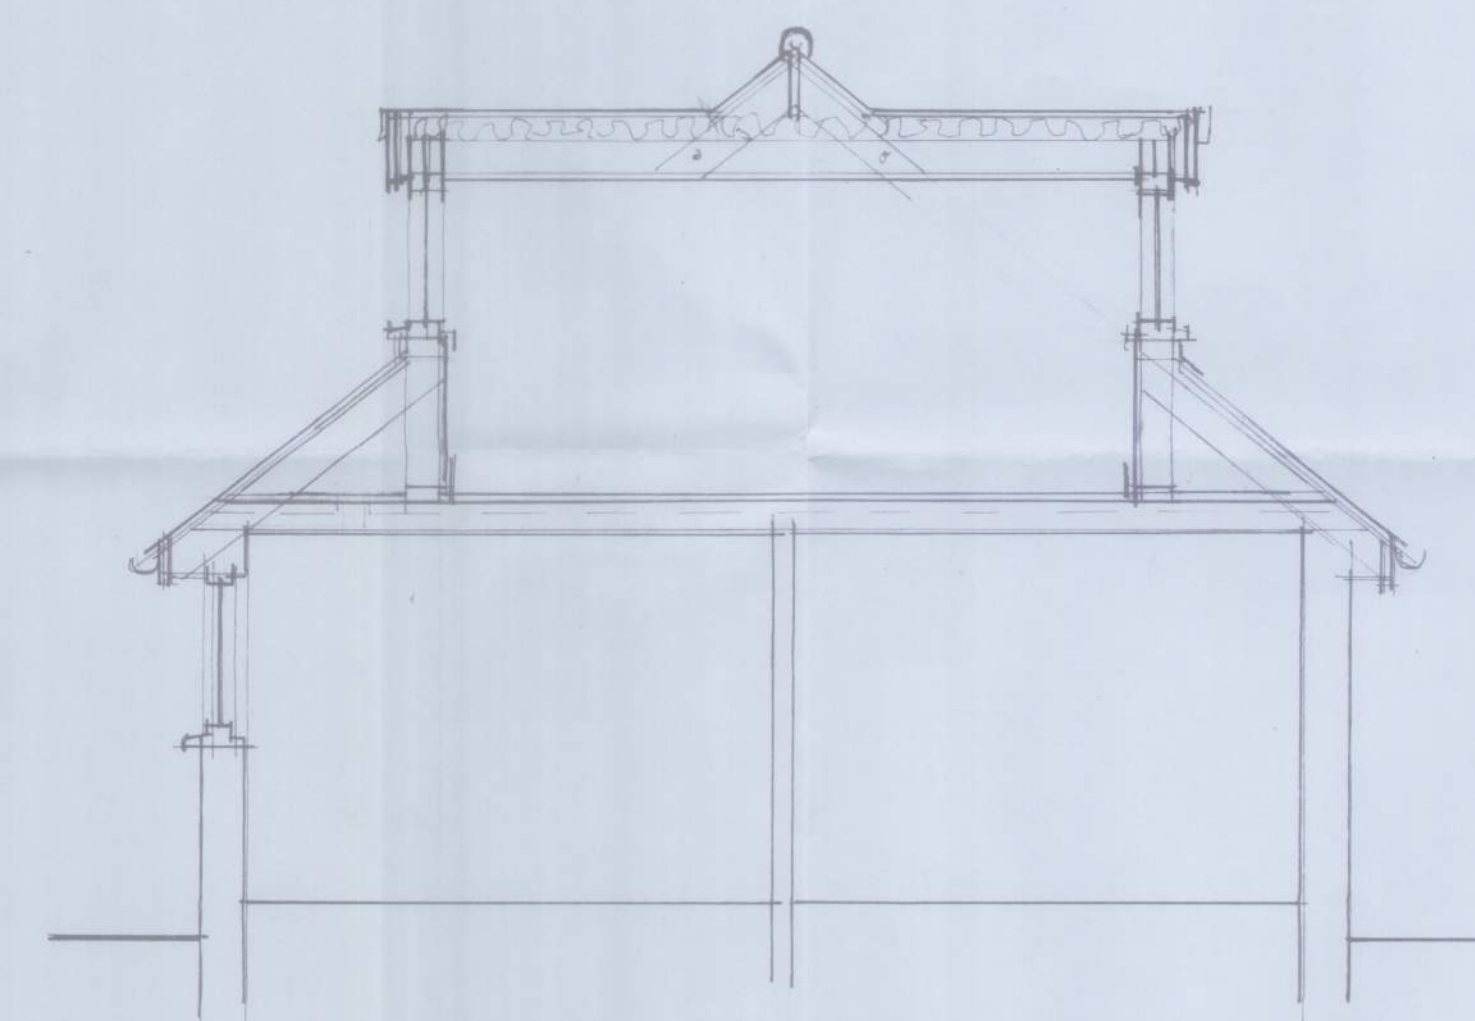

TYPICAL SECTION

A-DOTTER SIZE REDUCED 5/15

No. Revisions: Date:

O'NEILL
ARCHITECTURAL SERVICES
16 Grosvenor Road, Donnington,
Chichester, West Sussex PO198RX.
Telephone: [01243] 531333

Client:
Mr. A. COOK

Project:
PROPOSED LOFT CONVERSION,
31 ANDREW CLOSE,
RUSTINGTON,
WEST SUSSEX.

Drawing:
DESIGN PROPOSALS 2

Drawn by: P.O'NEILL Date: JANUARY, 2015

Scale / s:
1:50, 1:100

Drg. no. 1449 / 06 Rev. A