


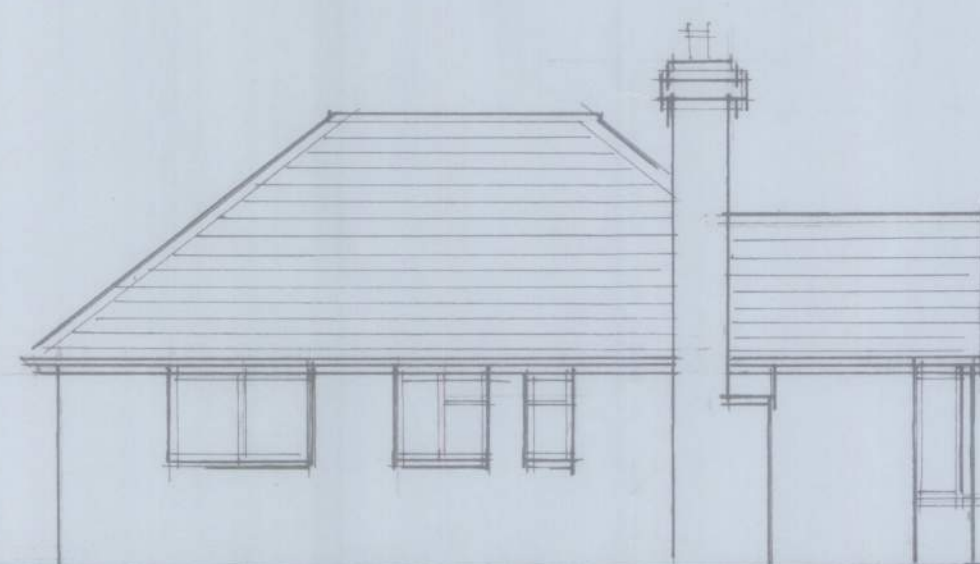


FRONT ELEVATION 1:50




SIDE ELEVATION 1:100




REAR

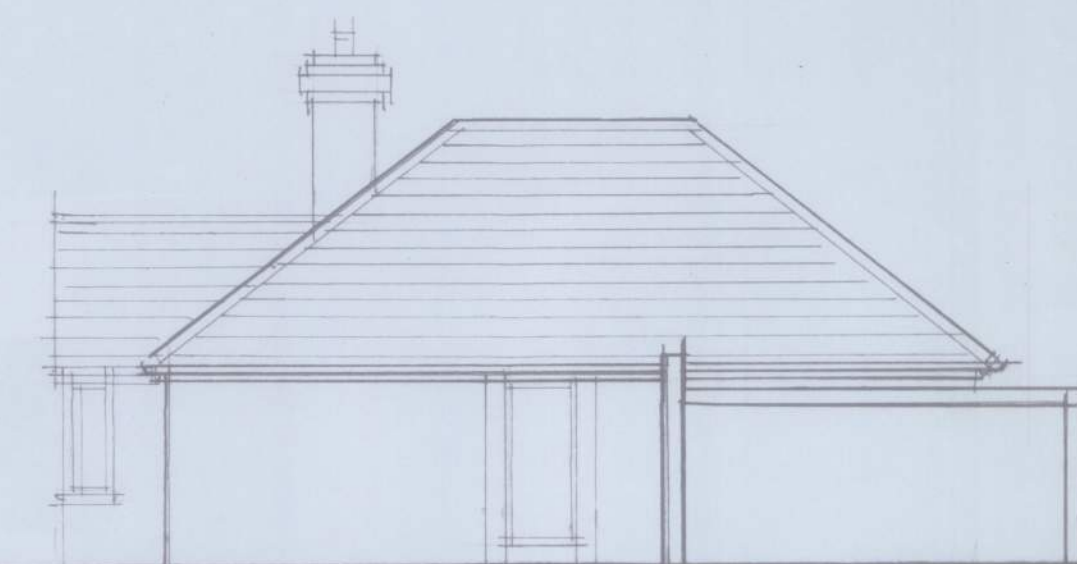


SIDE

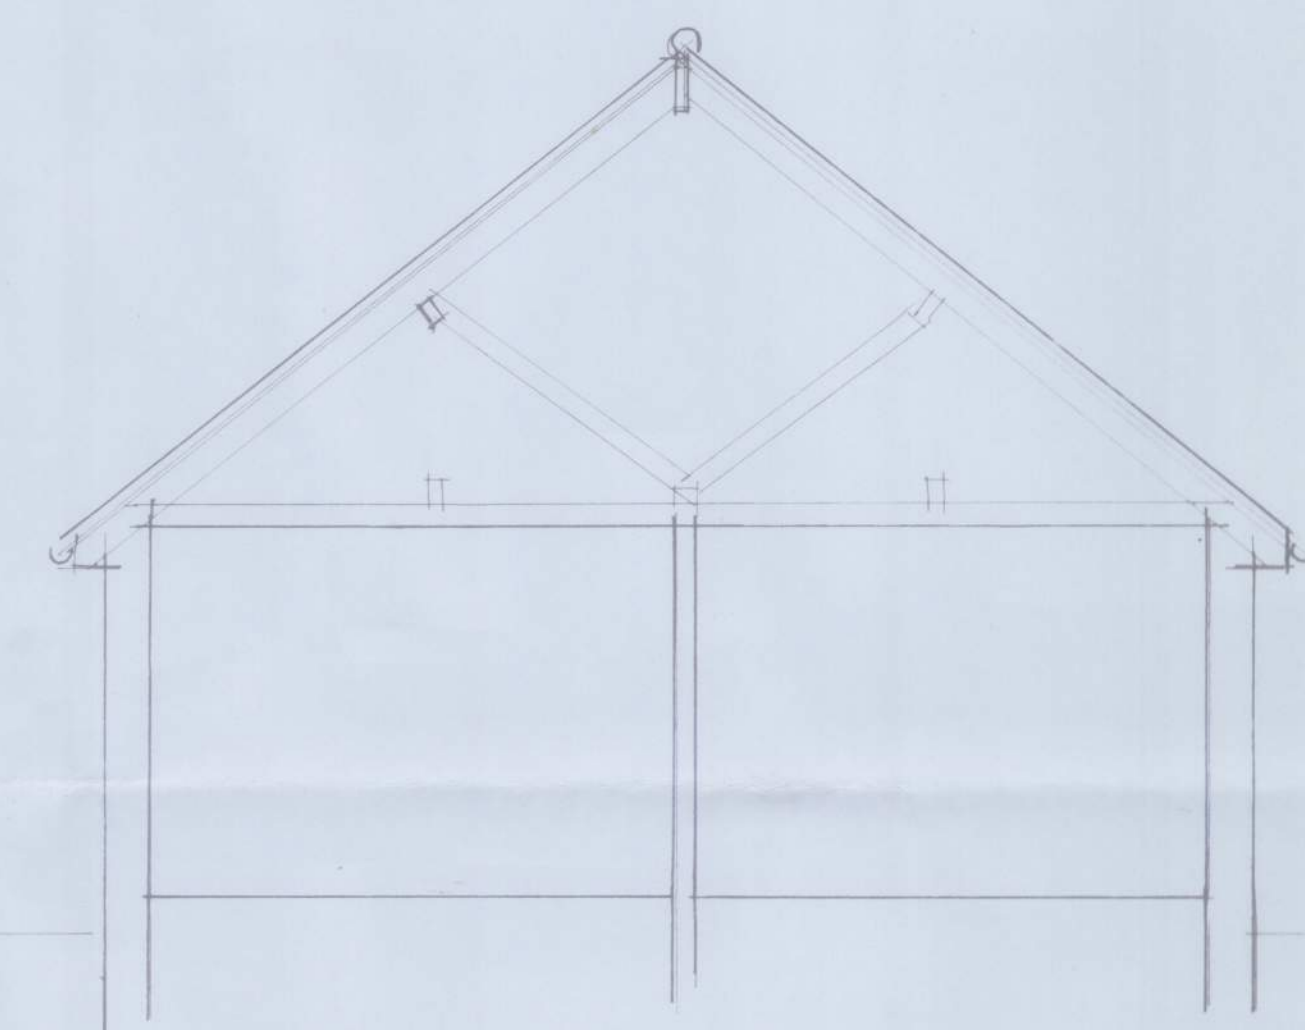

SECTION 1:50

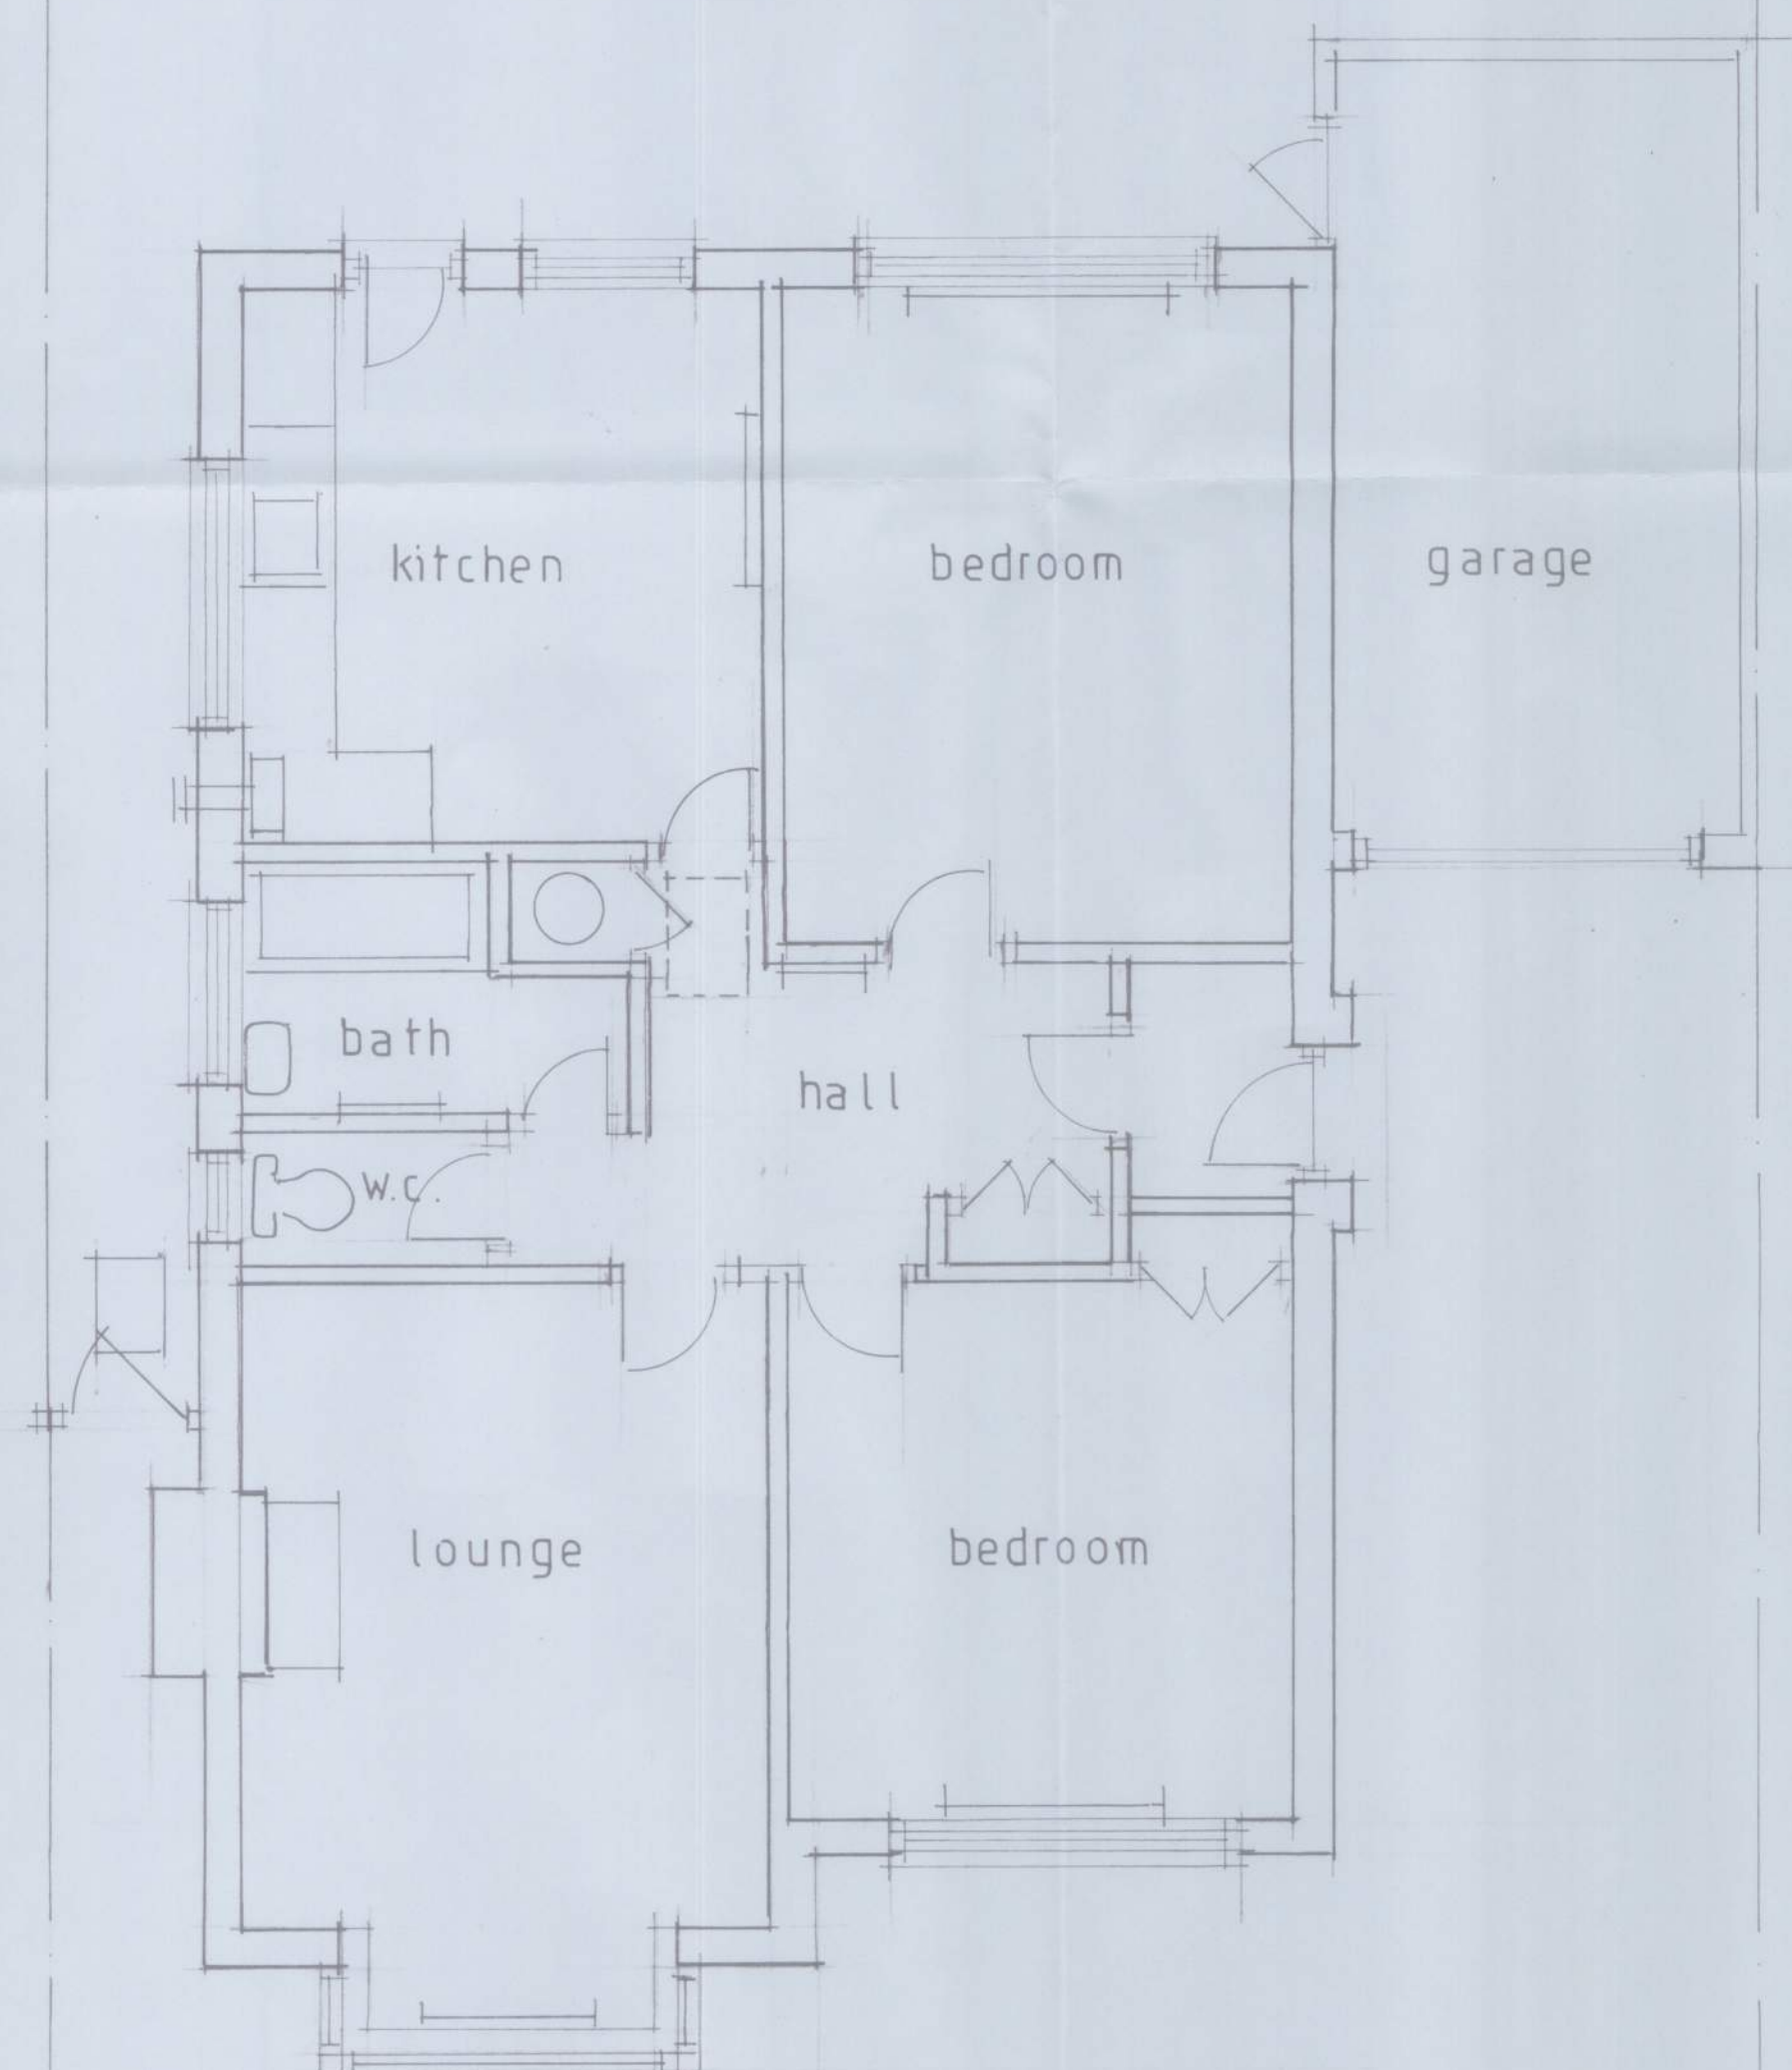

GROUND FLOOR PLAN 1:50

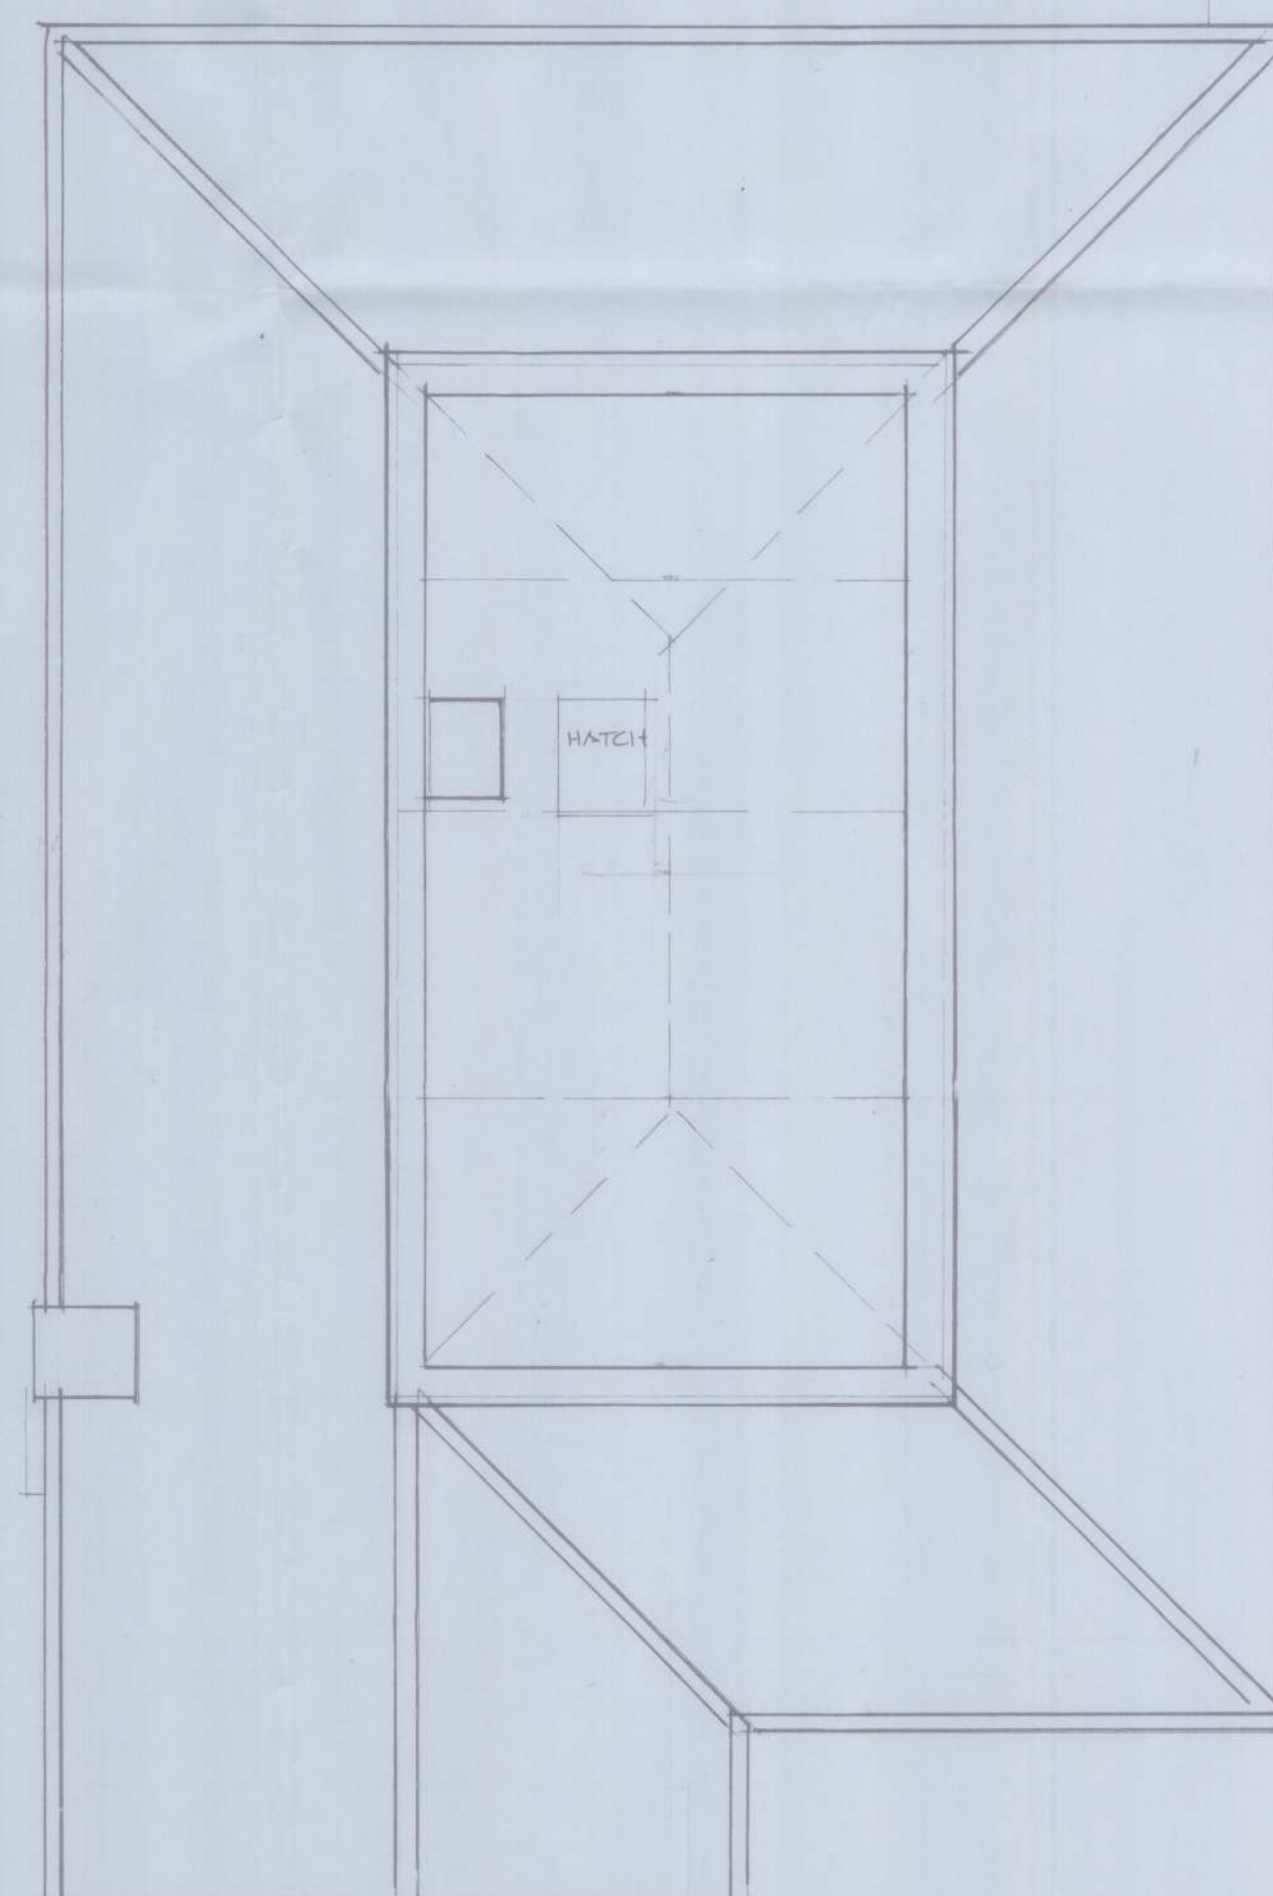

ROOF PLAN

| No. | Revisions | Date |
|-----|-----------|------|
|-----|-----------|------|

**O'NEILL**  
**ARCHITECTURAL SERVICES**  
 16 Grosvenor Road, Donnington,  
 Chichester, West Sussex PO198RX.  
 Telephone: [01243] 531333

client:  
 Mr. A. COOK

Project:  
 31 ANDREW CLOSE,  
 RUSTINGTON,  
 WEST SUSSEX.

Drawing:  
 SURVEY AS EXISTING

|                          |                        |
|--------------------------|------------------------|
| Drawn by:<br>P. O'NEILL  | Date:<br>DECEMBER 2014 |
| Scale/s:-<br>1:50, 1:100 |                        |
| Dwg. no.<br>1449 / 01    | Rev.                   |