






Proposed South Elevation (front)
Scale 1:100 @ A1

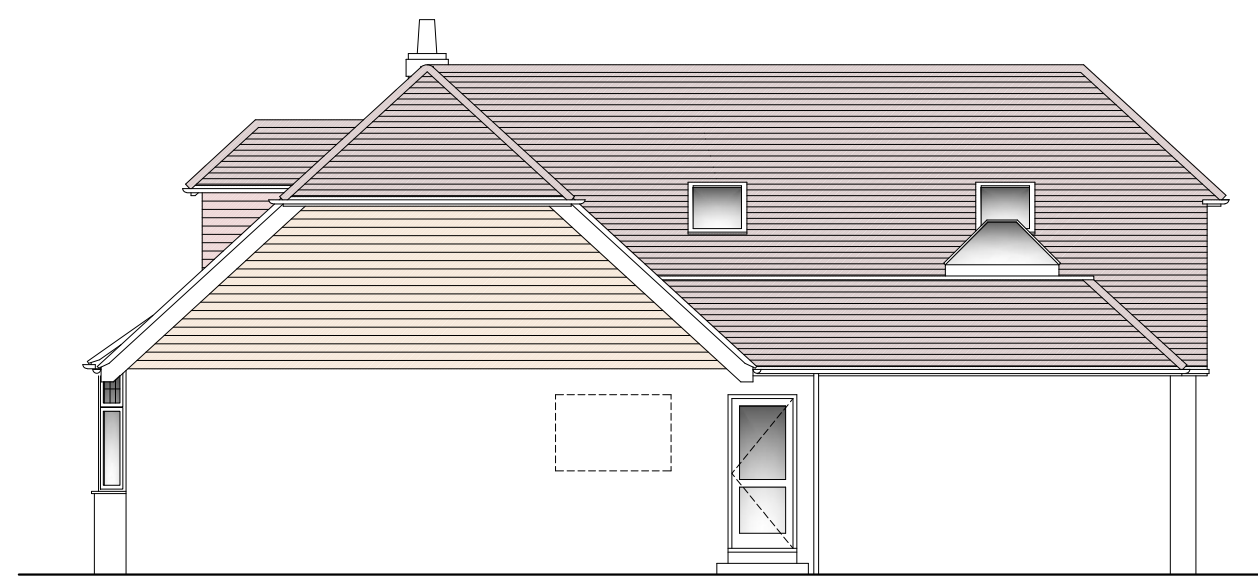

Proposed East Elevation
Scale 1:100 @ A1

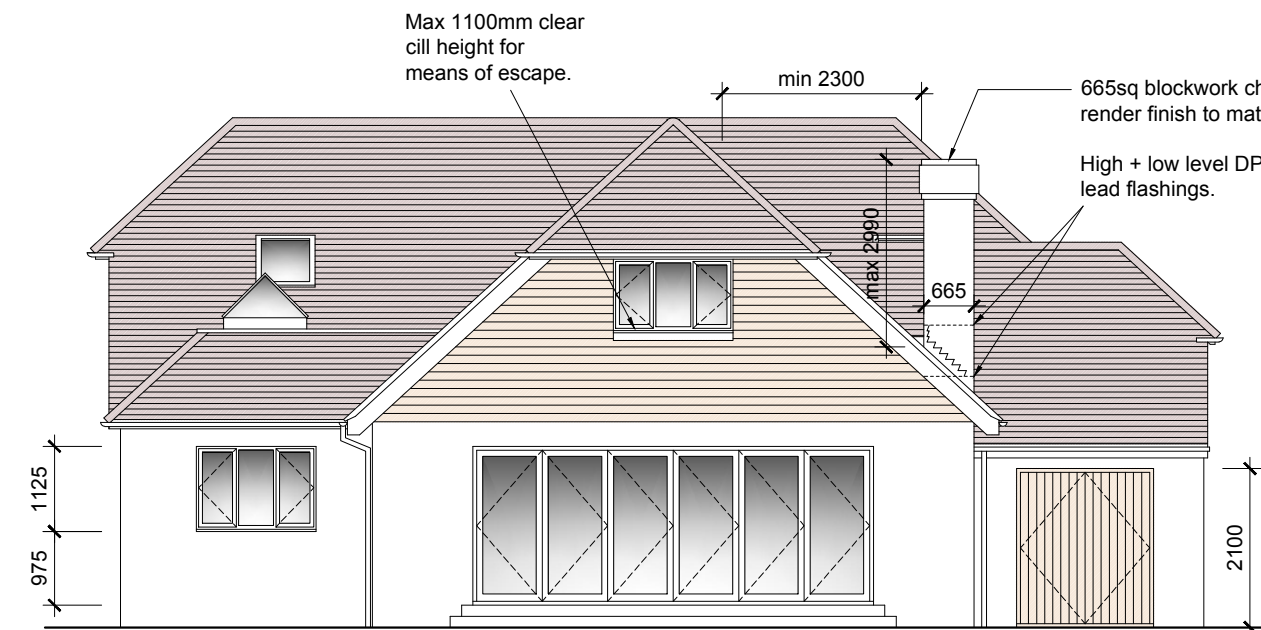

Proposed North Elevation
Scale 1:100 @ A1

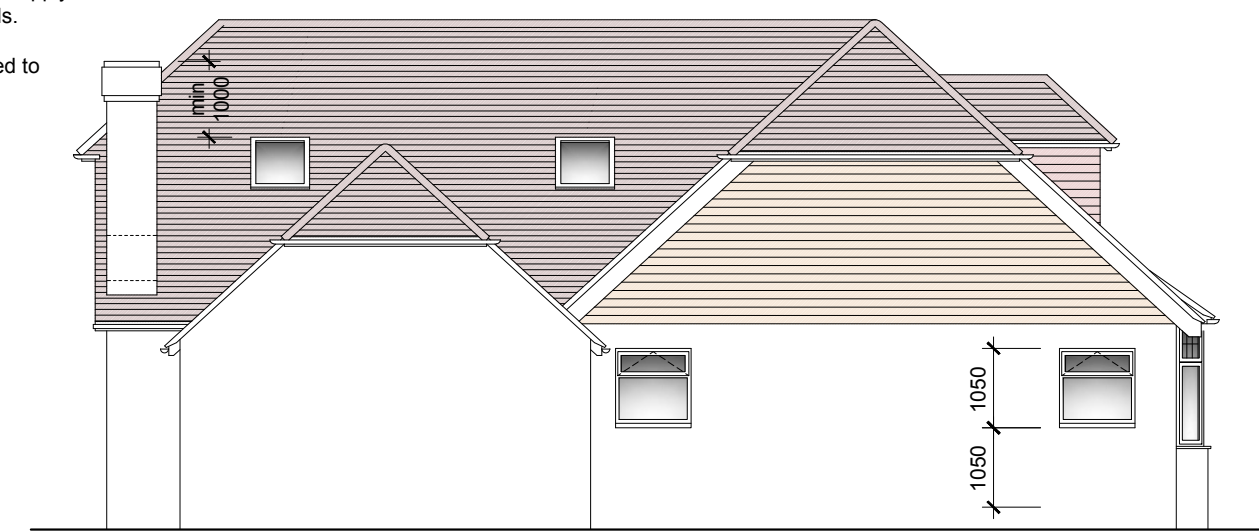

Proposed West Elevation
Scale 1:100 @ A1

Material Schedule:

Walls:
Render finish painted cream/white.


Roof:
Plain roof tile to match existing.

Gable Ends:
Cedar cladding (fire treated).


New Doors / Windows:
White uPVC to match existing.

Garage Doors:
Timber effect.

New Rooflights:
Velux style rooflights

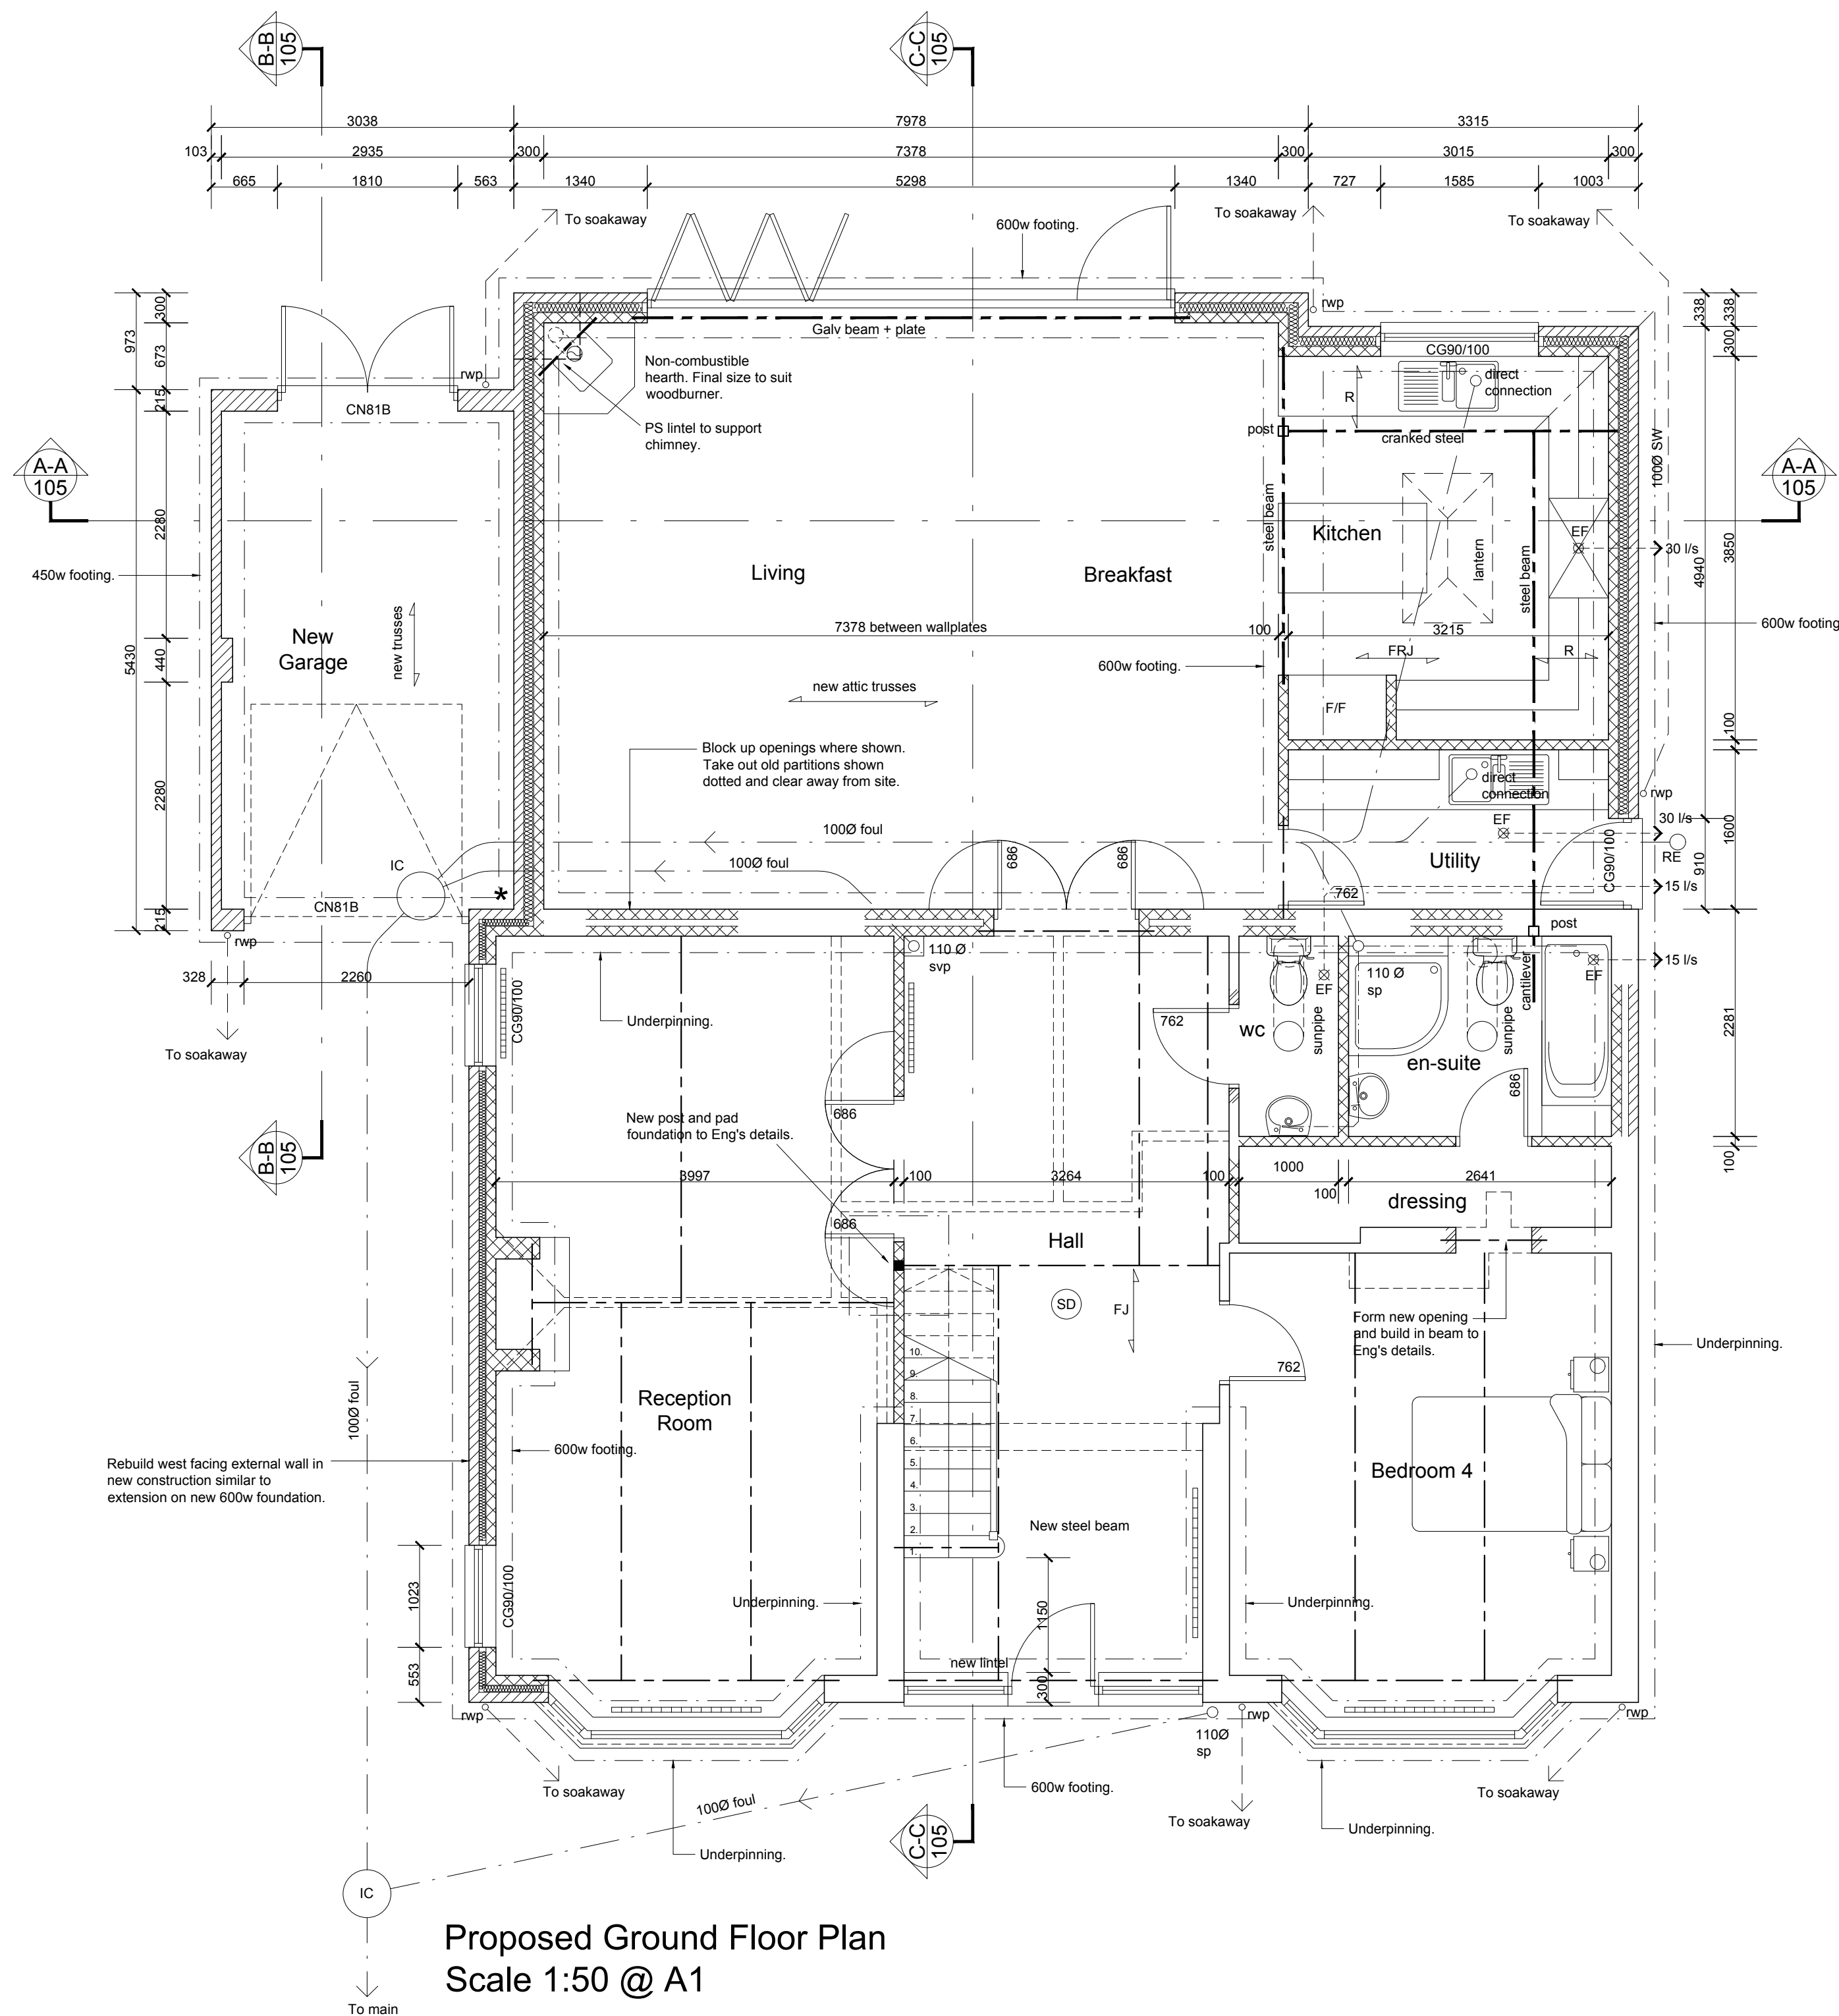

Proposed Ground Floor Plan
Scale 1:50 @ A1

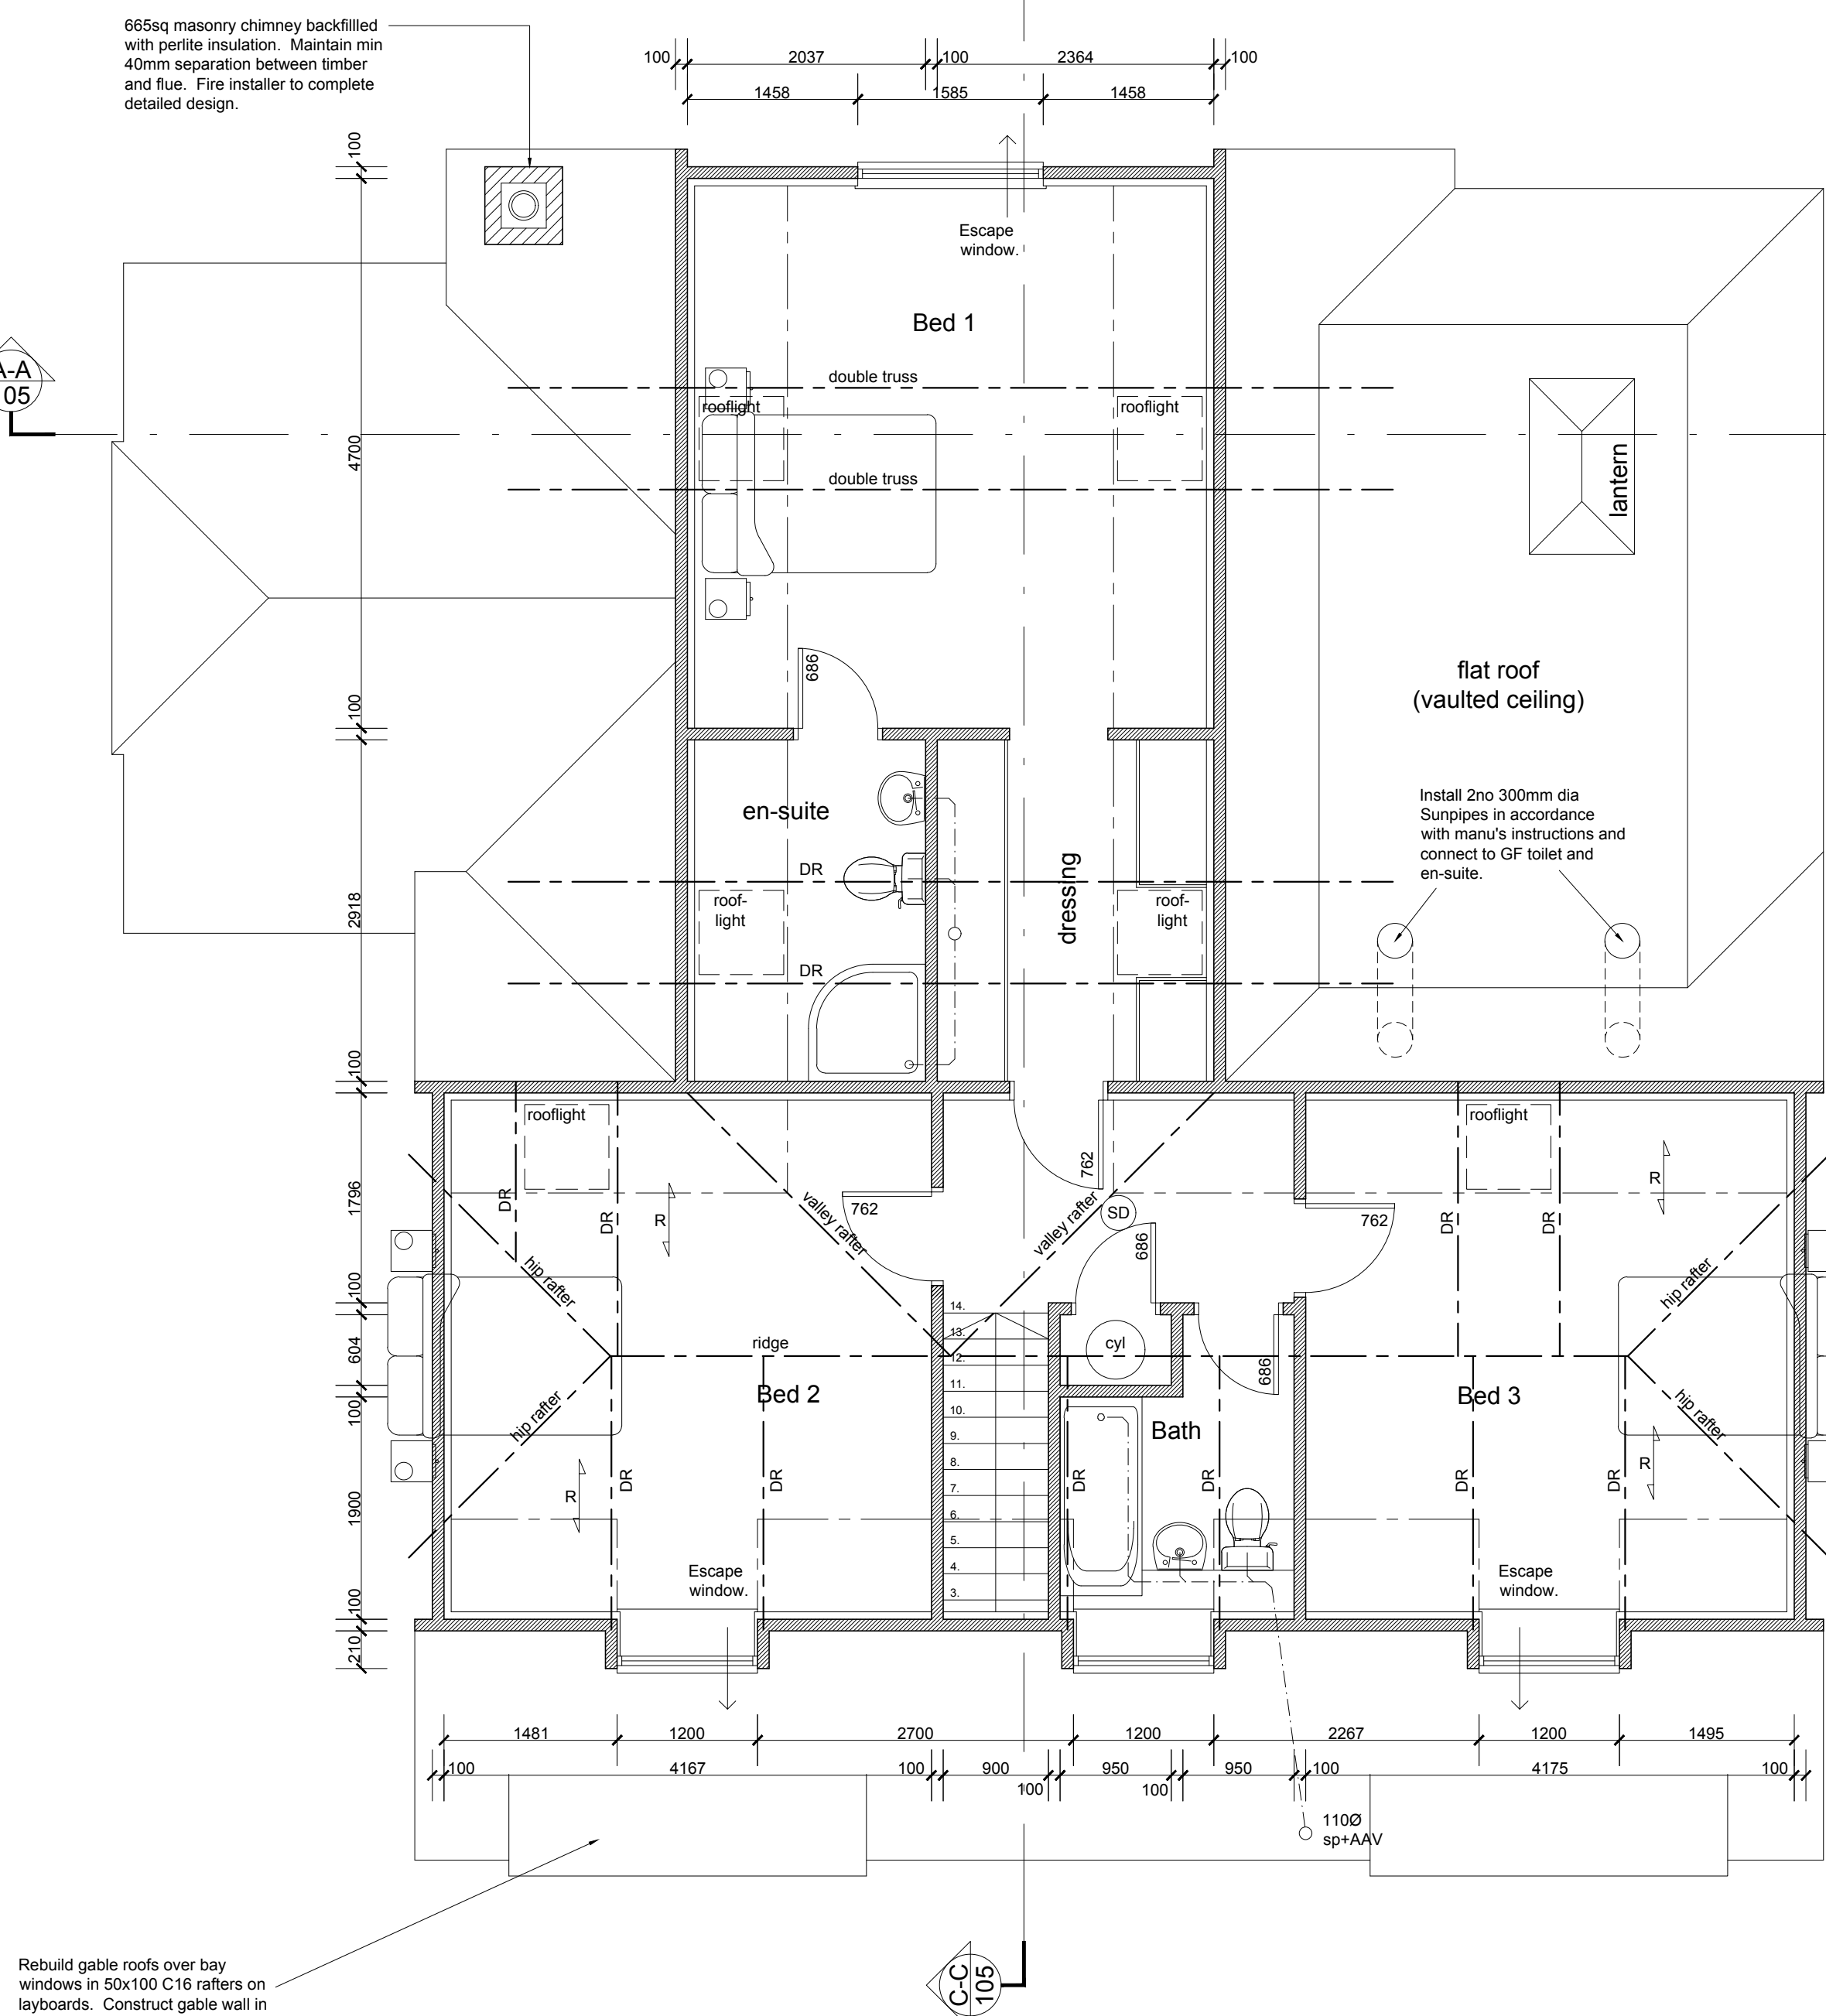

Proposed First Floor Plan
Scale 1:50 @ A1

This drawing is to be read in conjunction with the Engineer's details.

LEGEND:

- 50x100 C16 studwork unless noted otherwise
- Med den conc Blockwork
- Aircrete Blockwork
- Brickwork
- Existing wall
- ★ Make existing cavity continuous with new cavity wall. New walls to be tied into existing with S/S furlex connectors.
- Direction of new floor joists/rafters.
- R = Rafter
- DR = Double Rafter
- FJ = Floor Joist
- DFJ = Double Floor Joist

Rev E: 15.05.15 Gable omitted over front bays.
Rev D: 03.03.15 Gable ends changed to cedar cladding.
Rev C: 15.07.14 Amended to suit BCO's comments.
Rev B: 08.05.14 Minor amendments.
Rev A: 25.04.14 Detailed notes added.

Revision	Date	Amendment
Peter Davey Ltd construction consultants 49 Park Drive Rustington West Sussex BN16 3DY Tel: 01903 773105 Mob: 07941 402217 Email: peterdavey67@btinternet.com		
Client: Mr & Mrs Brockhurst		
Project: Extension at 34 Cudlow Avenue Rustington, BN16 2HF		
Drawing Title: Detailed Floor Plans & Elevations		
Drawn: pd	Date: Mar 14	
Scale: 1:50, 1:100 @ A1 (1:100, 1:200 @ A3)		
Drawing Number: 0149 / 106	Revision: E	