




ARUN DISTRICT COUNCIL			
No.	R	123	10
RECEIVED			

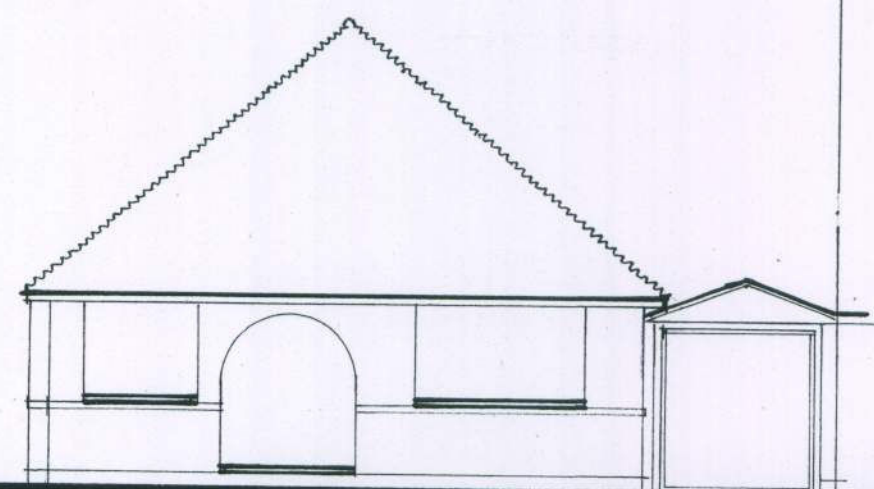


EXISTING FRONT ELEVATION (WEST)

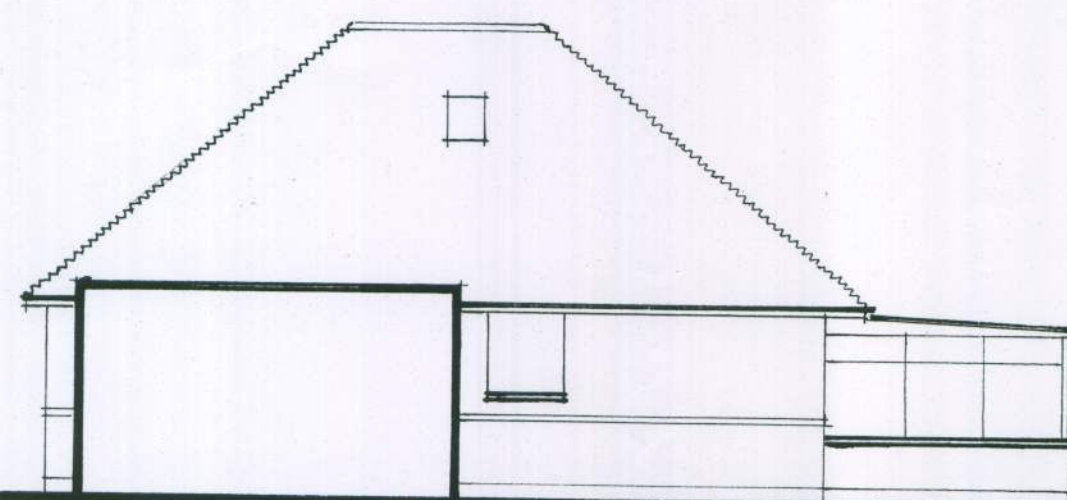


EXISTING SIDE ELEVATION (SOUTH)

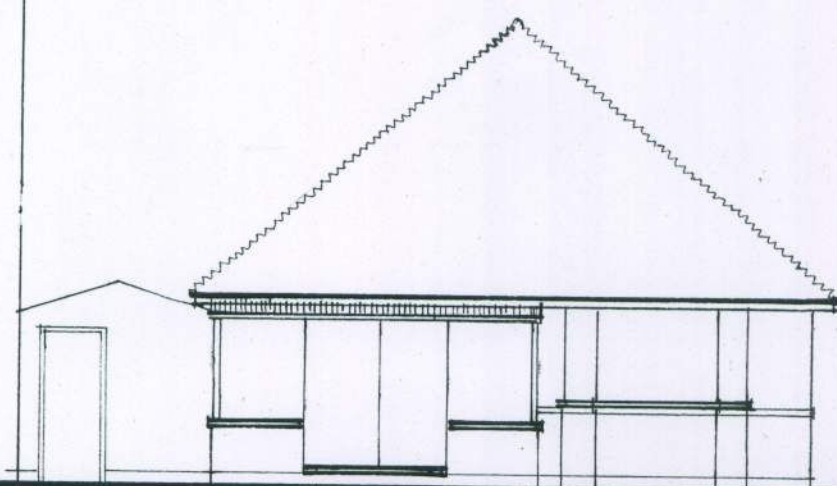


EXISTING REAR ELEVATION (EAST)

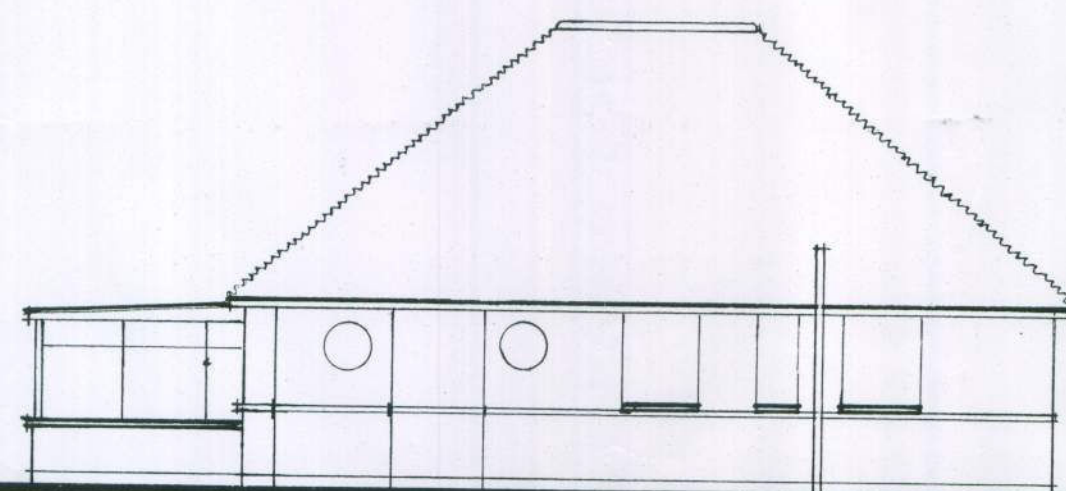


EXISTING SIDE ELEVATION (NORTH)

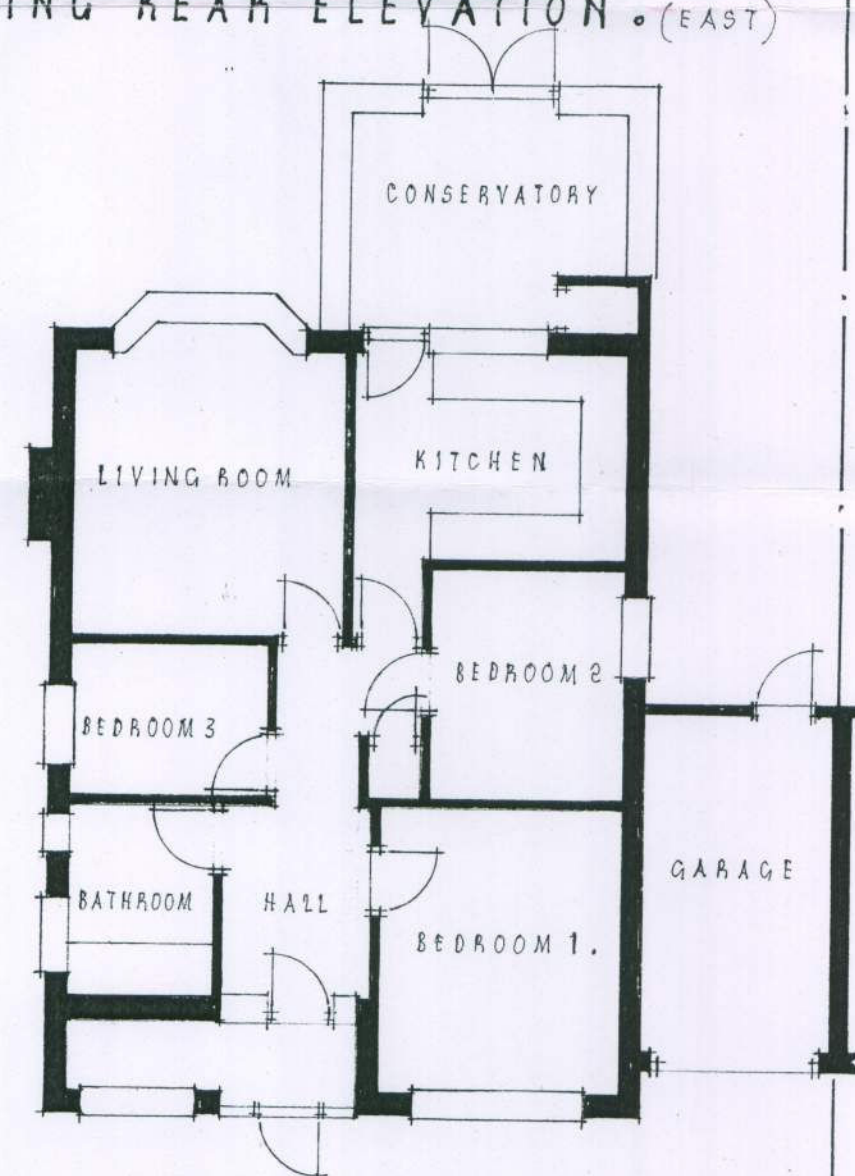

EXISTING GROUND FLOOR PLAN

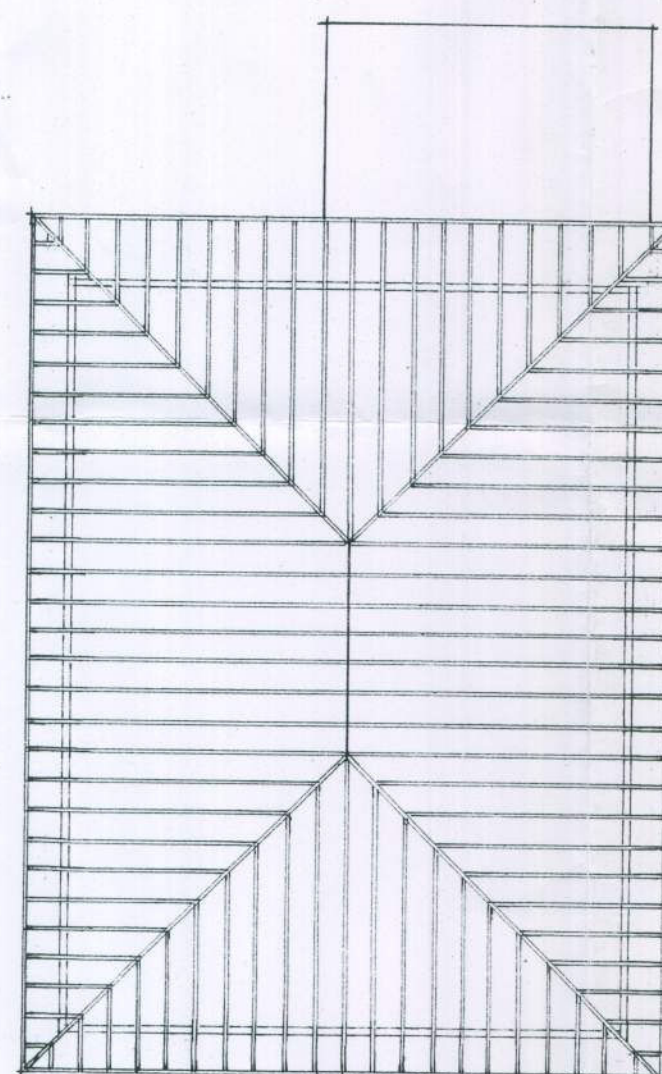

EXISTING ROOF PLAN

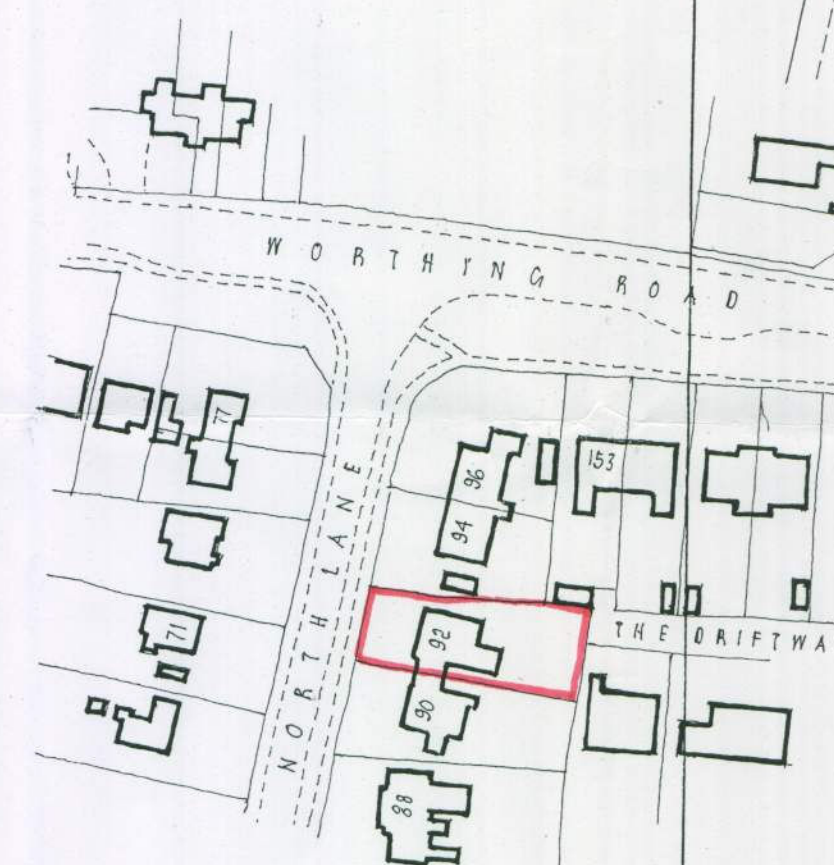

LOCATION PLAN

SCALE 1:1250



BLOCK PLAN

SCALE 1:500

PROPOSED PITCHED ROOF REAR EXTENSION TO FORM LIVING ROOM AND MODIFICATIONS TO ROOF SPACE TO FORM 3 NO. BEDROOMS, BATHROOM AND STAIRCASE

AT 92, NORTH LANE, RUSTINGTON

CLIENT 01903 713179
S. WOODS ESB.
92, NORTH LANE,
RUSTINGTON, W. SUSSEX BN16 3PW

date May 2010

scale 1:100

DRAWING NUMBER 10510.2 OF 2.