




ARUN DISTRICT COUNCIL	
No.	R 03 10
SUBSTITUTION	
Received	15.7.10

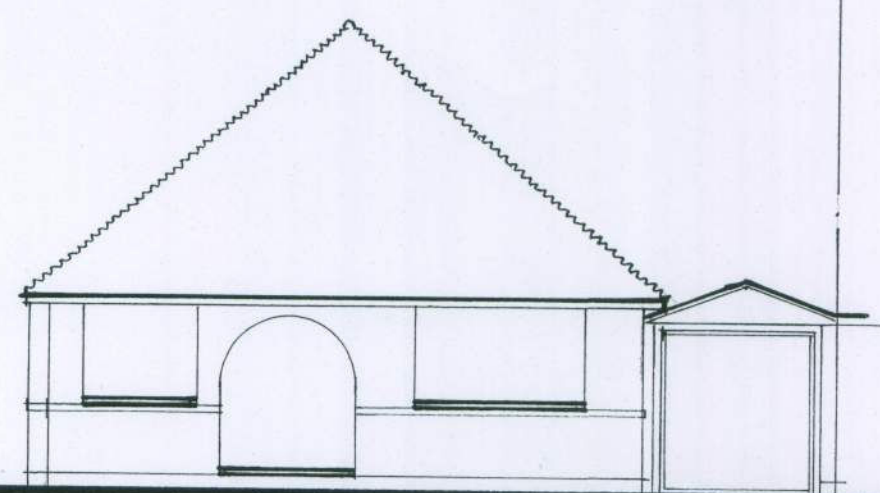


EXISTING FRONT ELEVATION (WEST)

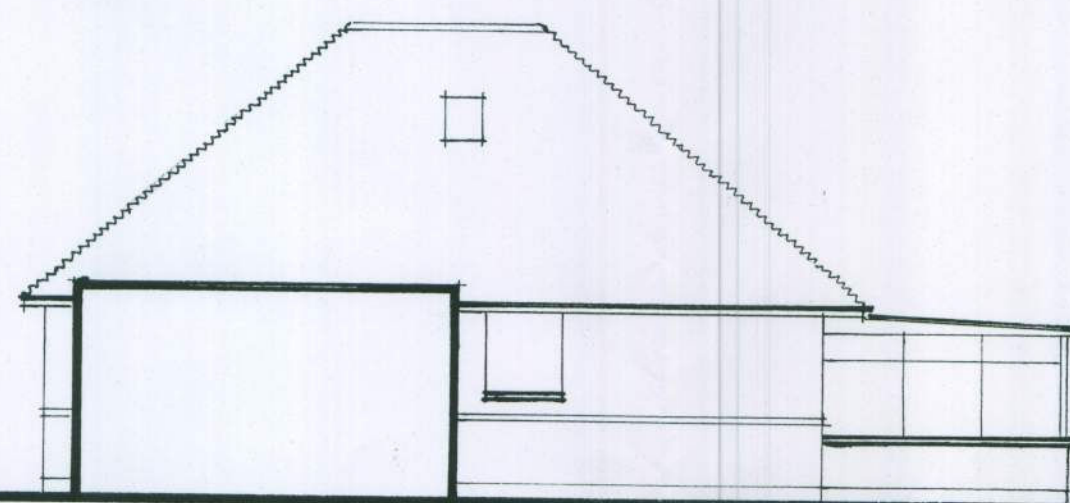


EXISTING SIDE ELEVATION (SOUTH)

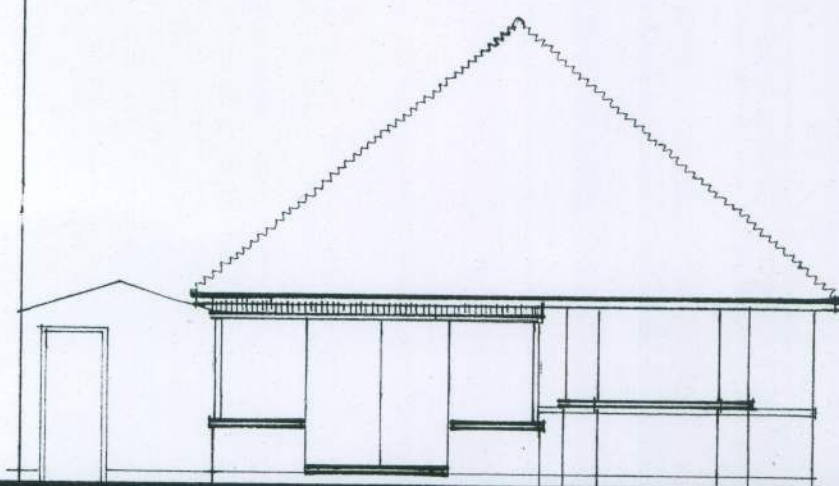


EXISTING REAR ELEVATION (EAST)

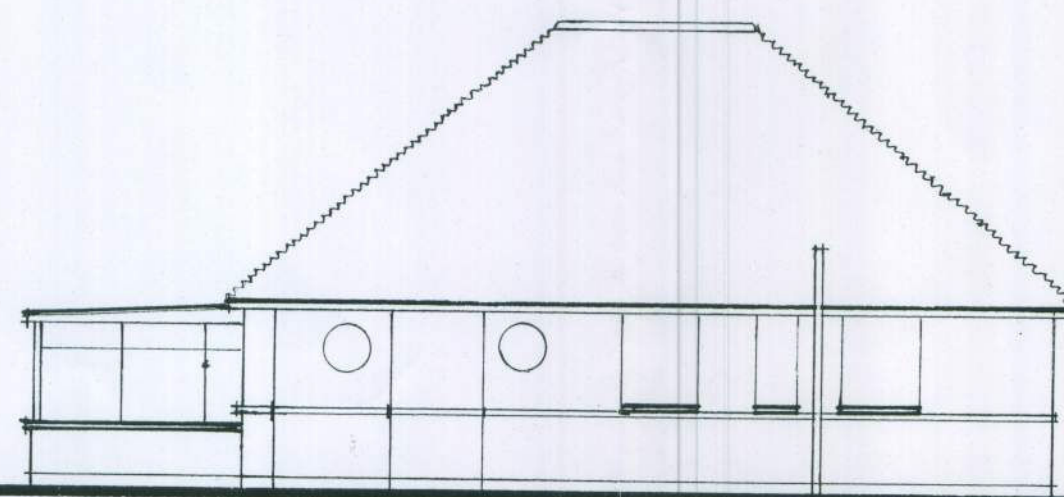


EXISTING SIDE ELEVATION (NORTH)

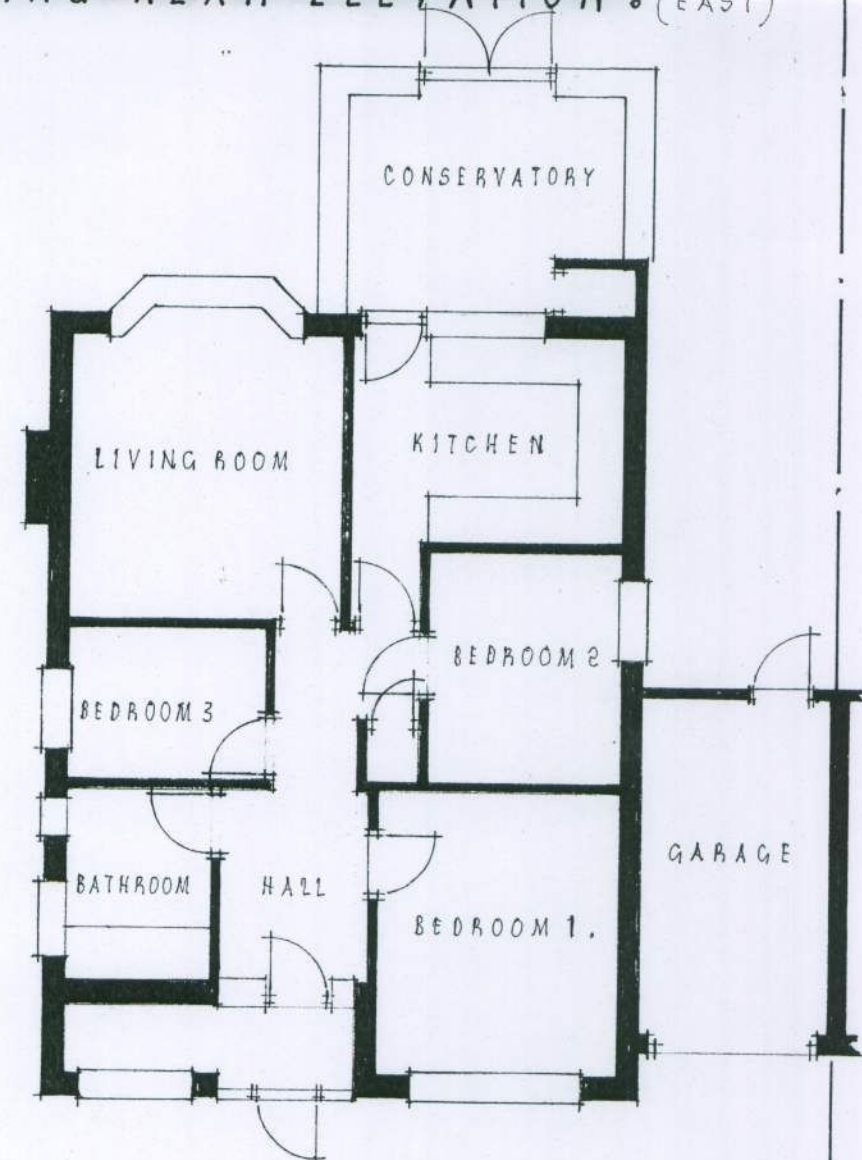

EXISTING GROUND FLOOR PLAN

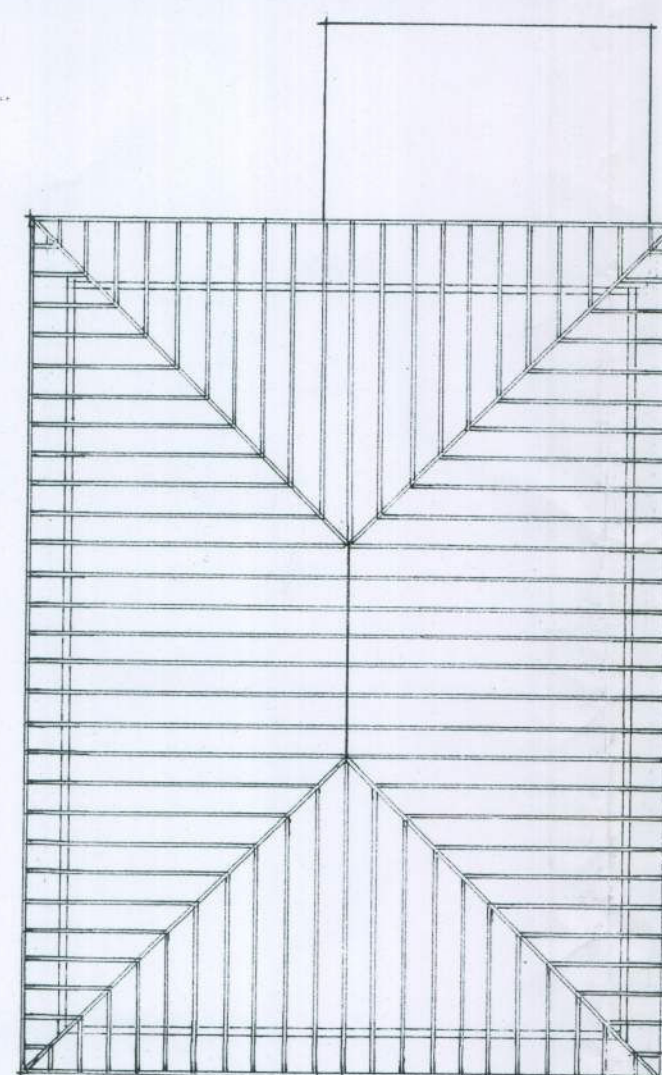

EXISTING ROOF PLAN

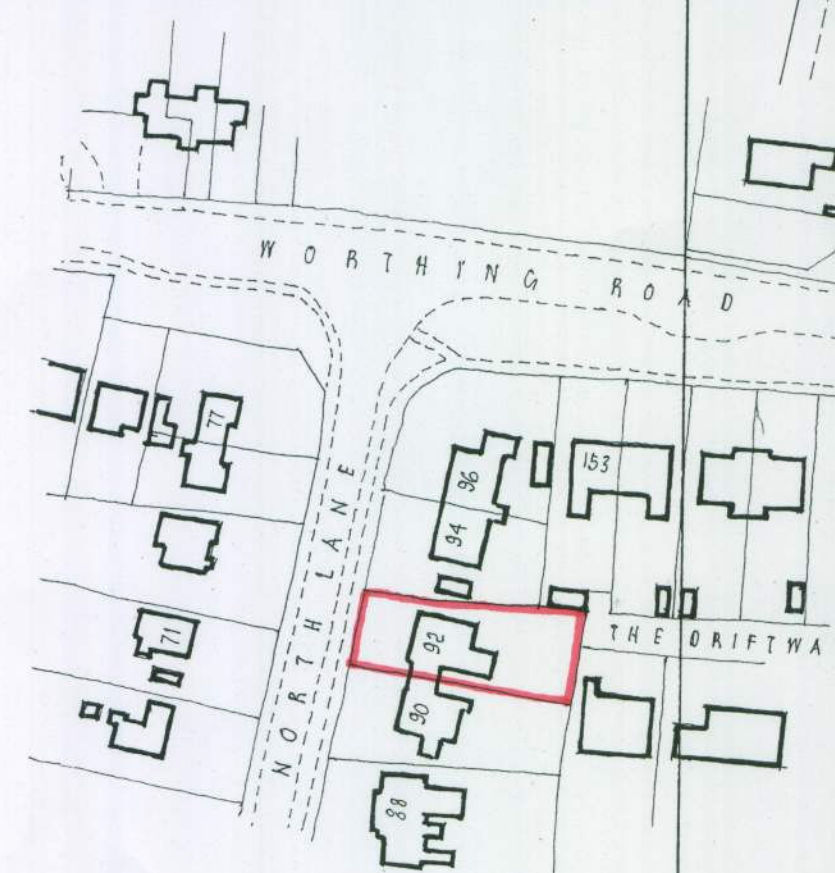

LOCATION PLAN

SCALE 1:1250



BLOCK PLAN

SCALE 1:500

PROPOSED PITCHED ROOF REAR
EXTENSION TO FORM LIVING
ROOM AND MODIFICATIONS TO
ROOF SPACE TO FORM 3 No.
BEDROOMS, BATHROOM AND
STAIRCASE

AT 92, NORTH LANE, RUSTINGTON

CLIENT: 01903 773179
S. WOODS ESB.
92, NORTH LANE,
RUSTINGTON, W. SUSSEX BN16 3PW

date: May 2010

scale: 1:100

DRAWING NUMBER 10510.2A of 2.

Amendment A south dormer omitted, 12.7.10.