


PROPOSED FRONT ELEVATION (WEST)


PROPOSED SIDE ELEVATION (SOUTH)




PROPOSED REAR ELEVATION (EAST)

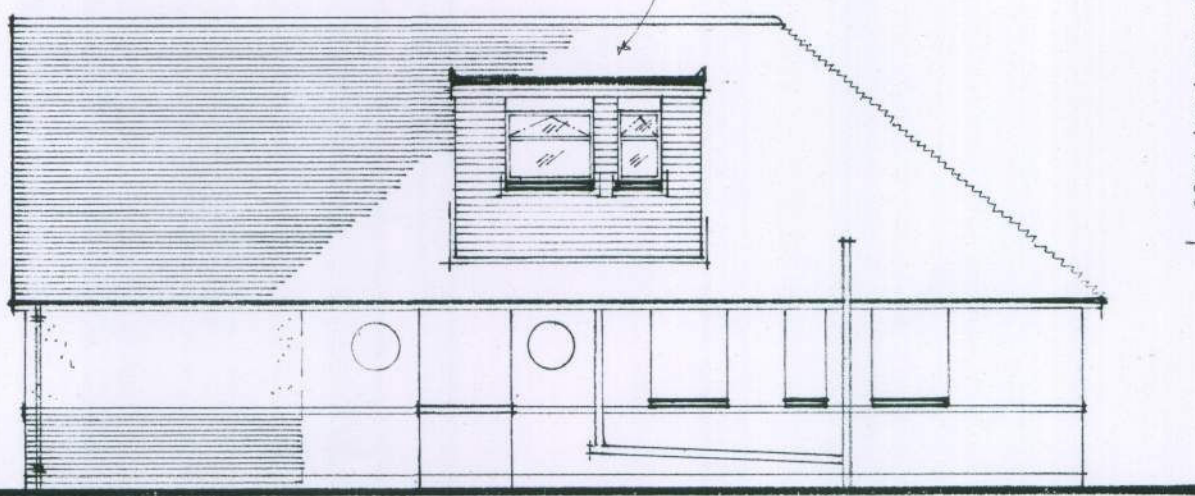


PROPOSED SIDE ELEVATION (NORTH)

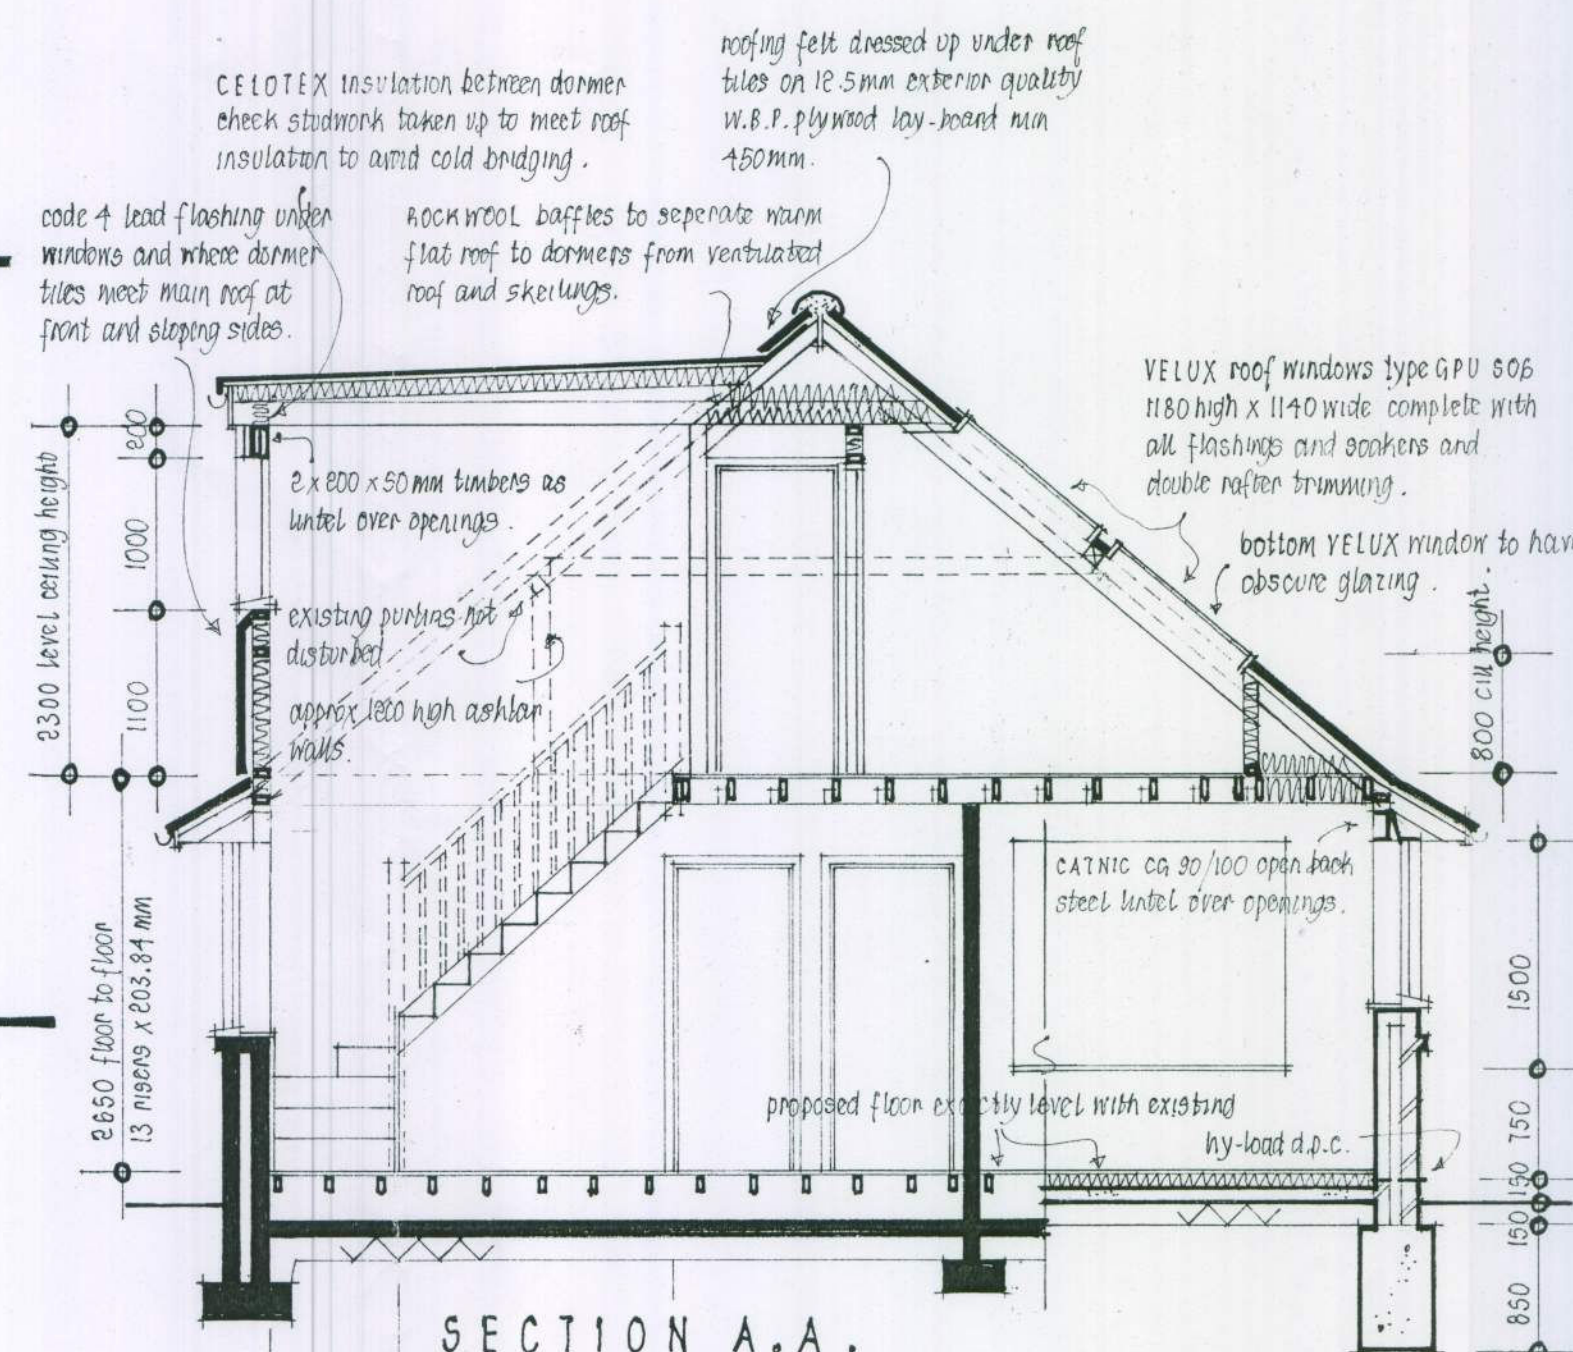

SECTION A.A.

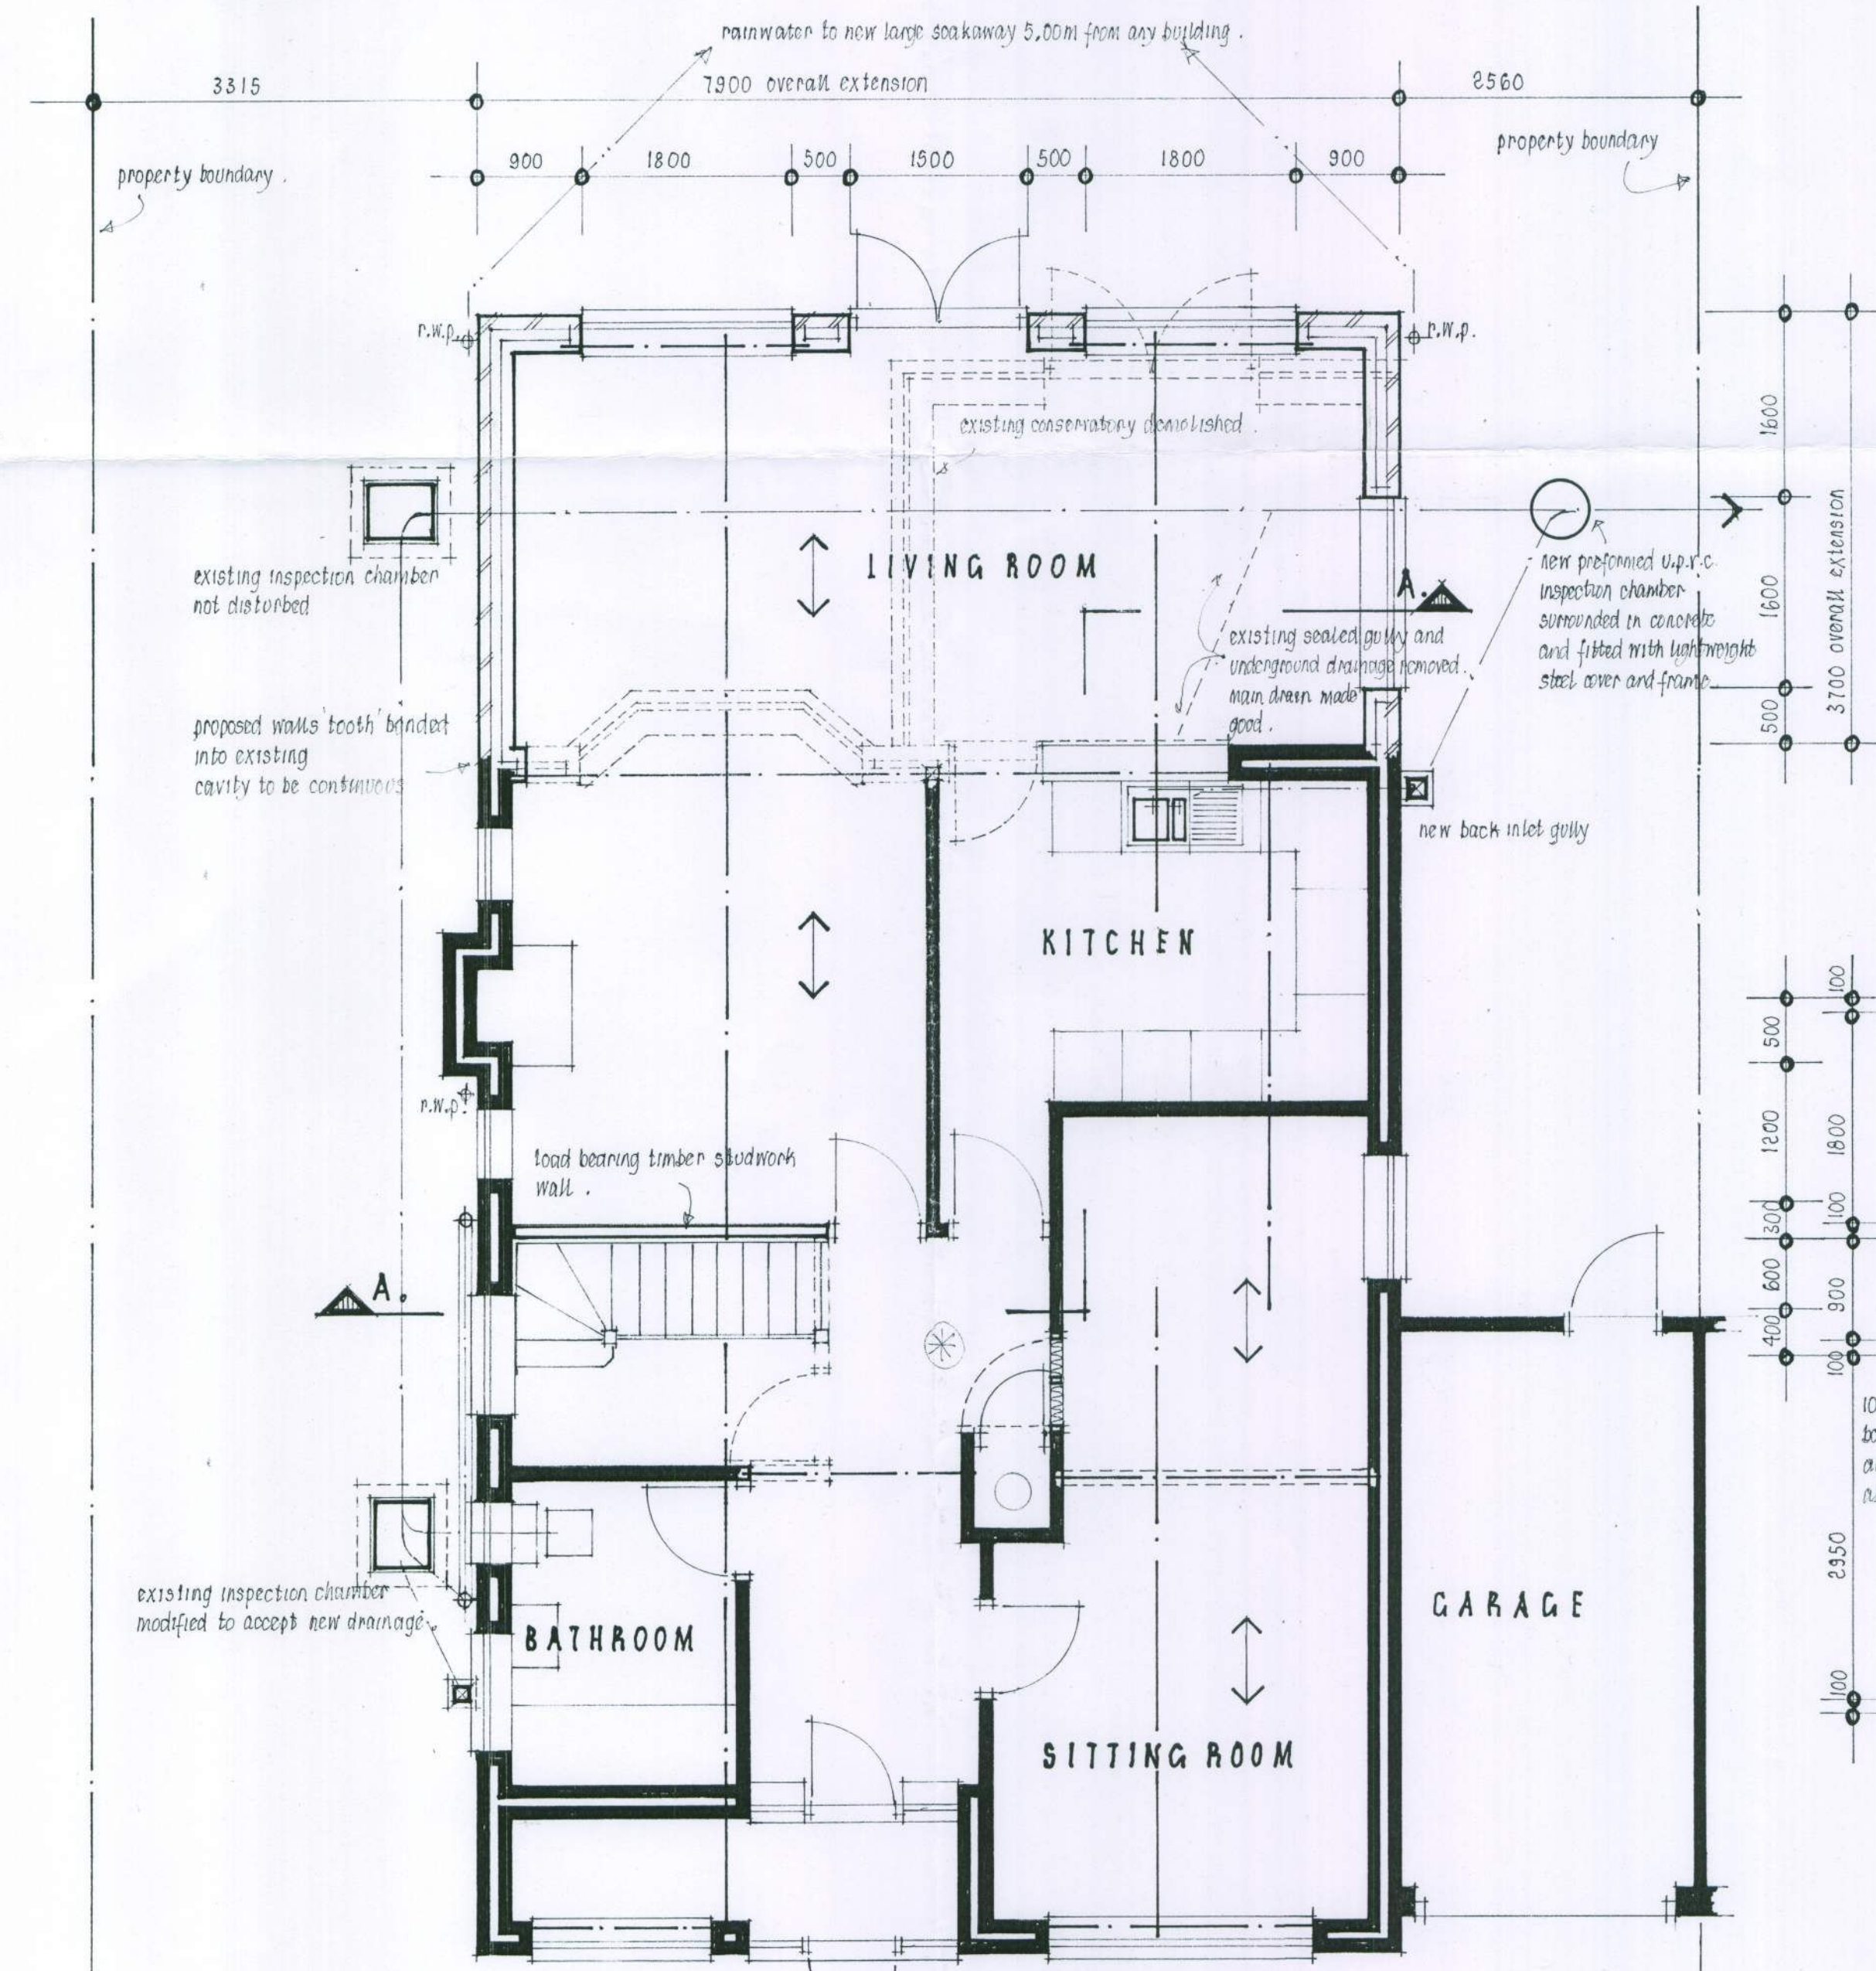

PROPOSED GROUND FLOOR PLAN

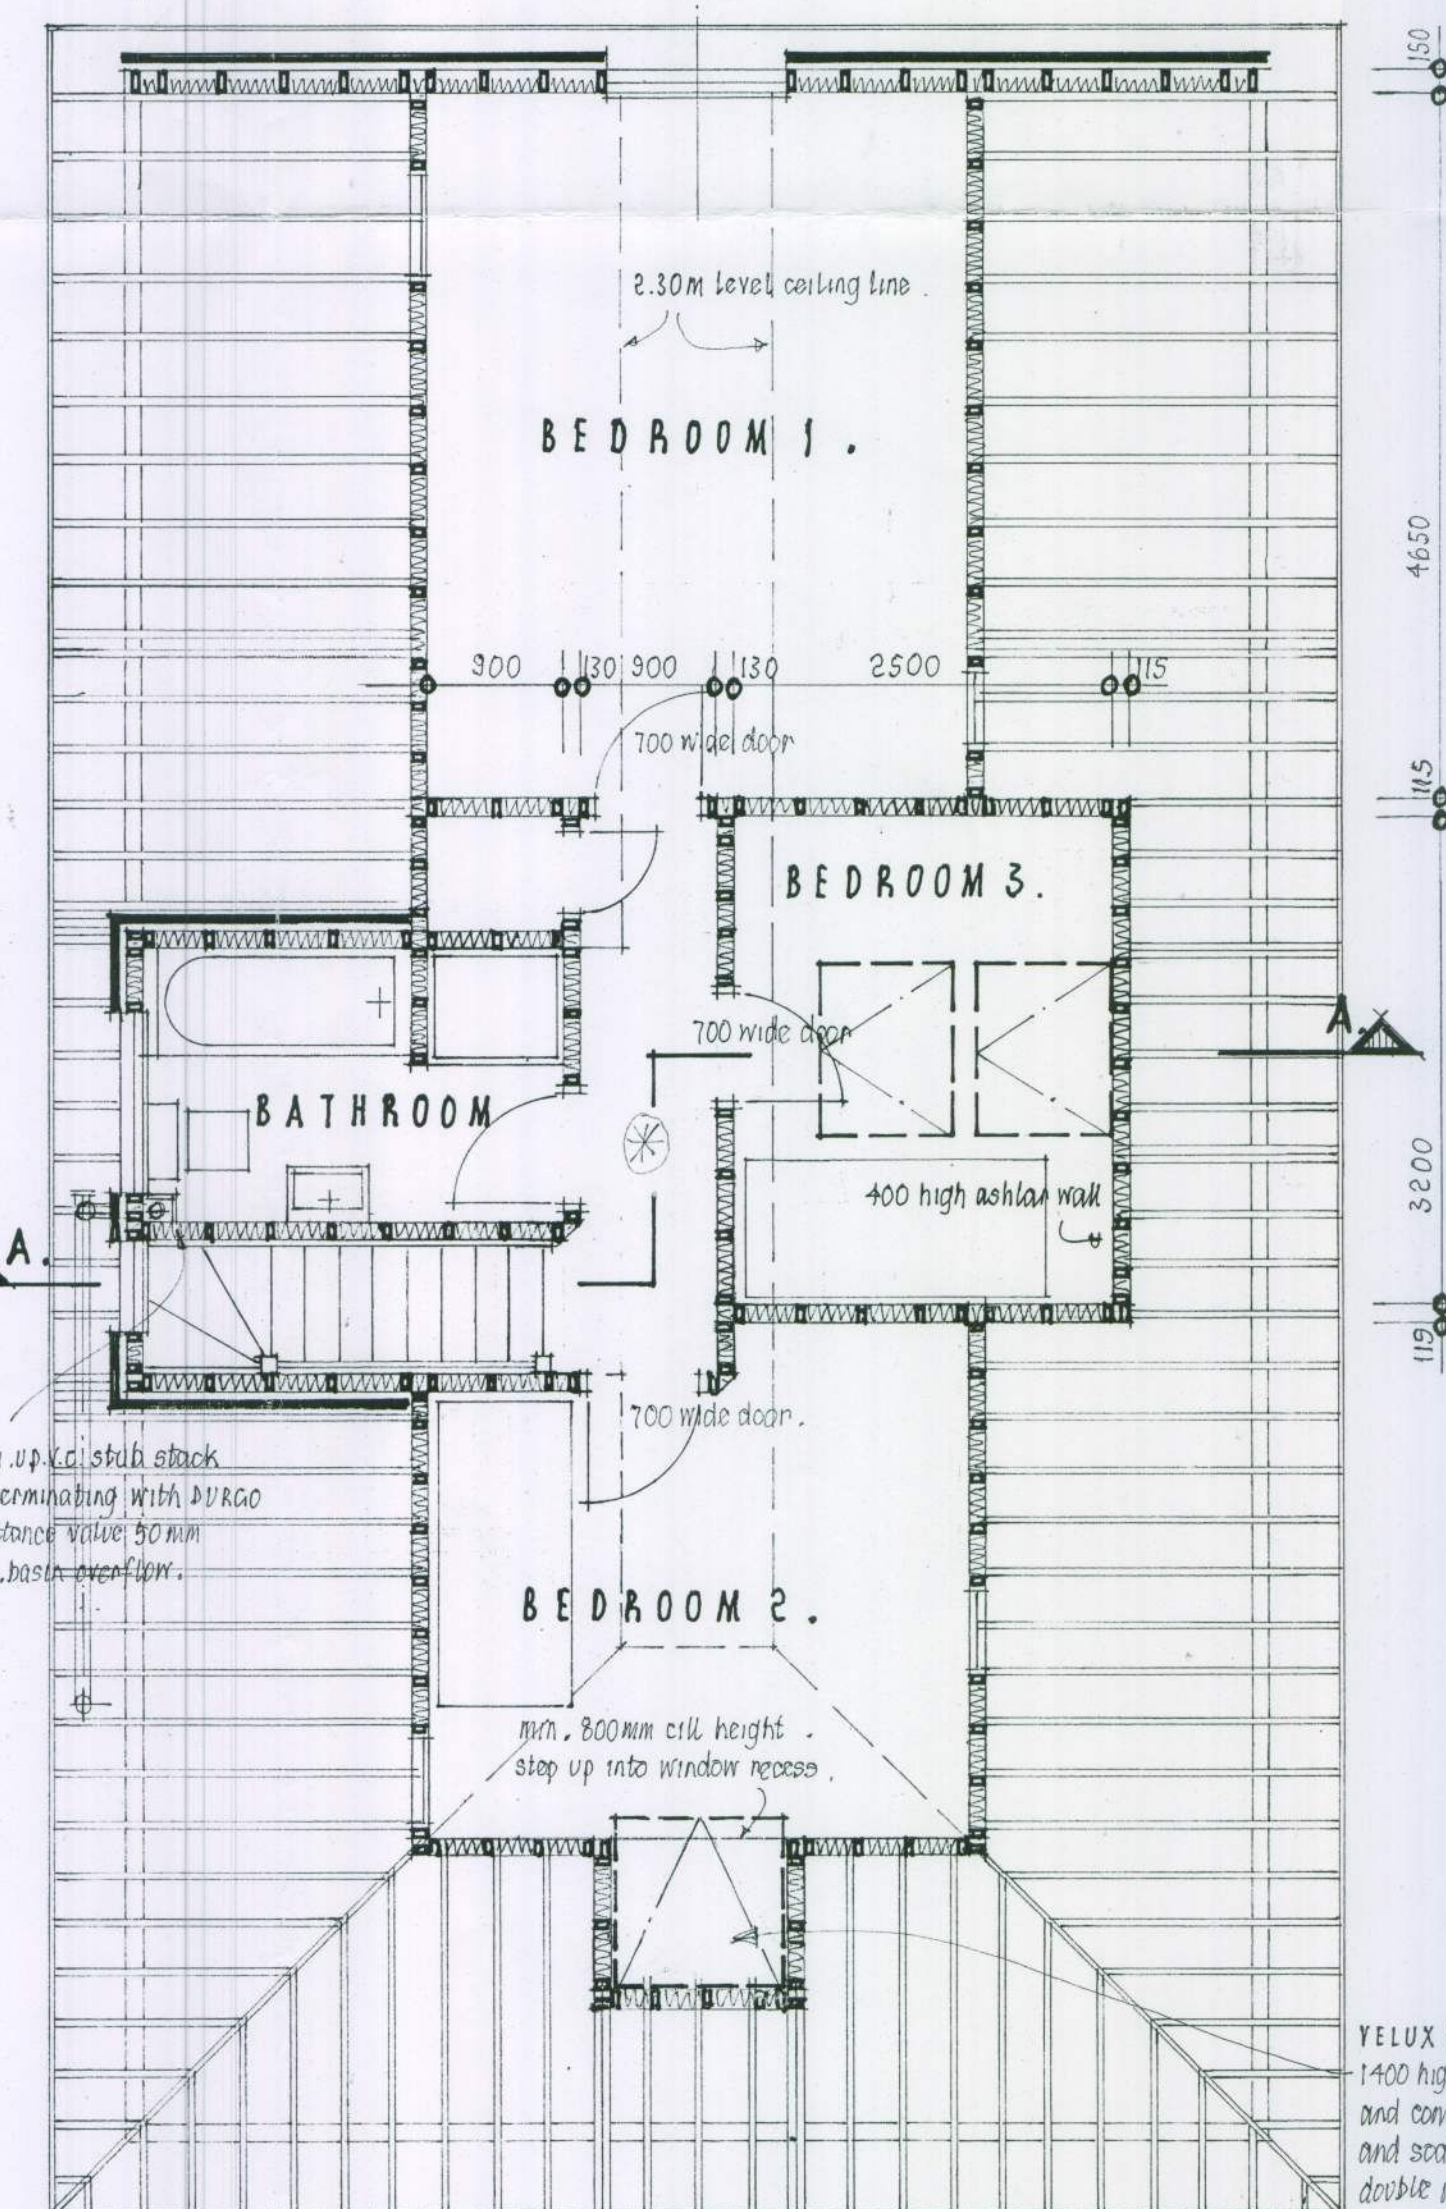

PROPOSED FIRST FLOOR/ROOF PLAN

BRIEF SPEC. CONT.

GROUND FLOOR.

18mm flooring grade chipboard with tongued and grooved edges left ready for approved floor finish on 80mm CELOTEX double-R G43080 insulation or similar approved on 100mm c.p.c. concrete overste on 1200g polythene d.p.c. well lapped into d.p.c. on min 150mm well bladed and consolidated broken brick hardcore. (U value = 0.28 W/m²°C)

air bricks venting existing adjacent suspended floor, if obstructed shall be ducted under new floor with 225x75mm u.p.v.c. ductwork and terminated in new external wall with 225x75mm terra-cotta air bricks.

WINDOWS.

shall be white u.p.v.c. frames style to match existing with opening portions not less than 1/10th of floor area of room being served. windows fitted with trickle vents min 8000mm³/hr double glazing shall have min 16mm air gap and be Pilkington K⁺ low E glass with U value not more than 1.80 W/m²°C all glazing below 800mm to be toughened to BS 6806 A.

VENTILATION.

kitchen fitted with mechanical ventilation extracting to external air 60 litre/sec or 30 litre fan plus 30 litre cooker hood. bathroom fitted with mechanical ventilation extracting to external air min. 30 litre/sec.

HEATING.

all new radiators fitted with (TRVs) thermostatic radiator valves. existing balanced flue, wall mounted gas boiler not disturbed.

ELECTRICS.

(complying fully with B.S.7671) all new electrical work to meet the requirements of PART 6 (electrical safety) of Building Regulations and inspection and test certificate issued by competent person on completion.

ALL NEW LIGHT FITTINGS FITTED WITH LOW ENERGY LIGHT BULBS (SPECIAL FITTING)

ALL NEW ELECTRICAL SWITCHES AND SOCKETS TO BE POSITIONED BETWEEN 450mm AND 1500mm ABOVE F.F.L.

FIRE.

mains wired (hard wire) smoke detectors with battery back up complying to BS 5832 part 1, 1988 provided and fitted in position shown on this on each floor.

at least one opening within windows serving all habitable rooms to be 500x800mm (+33mm²) for means of escape in case of fire. door to outside considered adequate.

RAINWATER DRAINAGE.

100mm dia. half round u.p.v.c. gutters to 65mm dia. u.p.v.c. downpipes in position shown on plan to 100mm dia. u.p.v.c. drainpipe bedded and surrounded in pea shingle to new soakaway min. 5.00m away from any building.

new soakaway shall be 1.50m³ x 1.50m deep below pipe invert filled with clean broken brick hardcore, 1200g polythene, 75mm concrete and 225mm top soil.

[RAE Digest 365 soakaway design, 1m³ rubble filled per 16-18 m² roof area]

FOUL DRAINAGE.

(complying fully with EN12056) 40mm dia. u.p.v.c. waste pipe from kitchen sink and appliances discharging directly into new back inlet gully.

32mm dia. waste pipe from wash hand basin and 40mm dia. u.p.v.c. waste pipe from bath and shower discharging directly into 100mm dia. u.p.v.c. soil vent pipe.

soil vent pipe shall be existing vent pipe converted, terminating 300mm above highest window head with wire balloon and modified within inspection chamber to discharge at invert level.

existing drainpipe now under new extension shall be tested and repaired if necessary before work commences.

oversite concrete reinforced with A12 steel mesh reinforcement locally over drain run.

where drainpipe passes under walls, wall load supported off pipe with prestressed concrete plank lintels built in below ground bottom of foundations to be level or lower than drain invert.

STAIRCASE.

(42° pitch) purpose made softwood staircase as shown, 864mm overall strings risers = 203.84mm. treads = 285mm. handrail fitted outside at 900mm measured vertically above pitch line. 90sq. newel posts and 25x25mm spindles at 120mm c/c handrail to be continuous from top to bottom.

min going to hinder treads to be 50mm at newel post. 2.00m clear uninterrupted headroom over full length and width of staircase.

staircase underlain with 12.5mm plasterboard and 3mm plaster-finish triple floor joist trussing (3x50x170) bolted together.

ALL DIMENSIONS CHECKED ON SITE BEFORE MANUFACTURE.

ALL TIMBER USED IN PROJECT TO BE MIN C16 STRESS GRABED.

CLIENT MADE AWARE OF "THE PARTY WALL ACT" AND THE NEED FOR SUCH AN AGREEMENT BETWEEN ADJACENT OWNERS WHEN CONSTRUCTION WORK IS WITHIN 3.00M OF BOUNDARY.

ALL PROJECTS THAT EXCEED 30 DAYS CONSTRUCTION TIME TO BE NOTIFIED TO THE LOCAL H.S.E. OFFICE ON FORM F10. (TELE. NO. 01878 881165)

DESIGN DETAILS AND BUILDING TECHNIQUES HAVE BEEN SPECIFIED IN ACCORDANCE WITH THE GUIDANCE GIVEN IN "LIMITING THERMAL BRIDGING AND AIR LEAKAGE, ROBUST CONSTRUCTION DETAILS FOR Dwellings AND SIMILAR BUILDINGS 2002" REPORT MAY BE REQUIRED ON COMPLETION.

VELUX roof window type GPU 508 1400 high x 1140 wide, top hung and complete with all flashings and speakers. double rafter trussing.

ARUN DISTRICT COUNCIL
No. R 103 10
SUBSTITUTION
Received 15.7.10

BRIEF SPECIFICATION.

PITCHED ROOF.

(40° pitch to exactly match existing) 225x165mm plain concrete tiles, colour, texture and gauge to exactly match existing, existing re-used where possible, on 38x19mm treated softwood battens at 100mm gauge on TYVEK breathable sarking felt on 50x100mm rafters at 400mm c/c.

bottom 900mm of roof next to gutter use type 1F ultraflex sarking felt.

first floor level ceiling to be 100x50mm timber noggin and treated as skelton.

roof space ventilated in accordance with C.P.144 at eaves by fixing 80mm vent cross ventilation system to BS 5250 min 25mm depth between top of fascia board and roof tiles and be complete with fly screen.

no high level ventilation necessary, TYVEK sarking felt.

roof and first floor fixed to walls using 30x5mm mild steel anchor straps positioned at right angles to and fixed to not less than 4 joists and rafters at not more than 2.00m c/c built into walls.

FLAT ROOF.

(DORMERS) WARM ROOF. shall be 3 layer felt to BS 747 laid in accordance with C.P.144, 2 layers 12kg/10m² and bituminous fibre based underlay 25kg/10m².

13mm white mineral chippings finish bedded in hot bitumen. 115mm thick CELOTEX buff-R, rock TP3115 2. insulated decking or similar approved on 75mm firring pieces on 50x147mm roof joists at 400mm c/c.

500g polythene vapour barrier and 9.5mm plasterboard and 3mm plaster finish ceiling. (U value not less than 0.20 W/m²°C)

DORMER CHEEKS AND WALL.

225x165mm plain concrete tiles, colour, texture and gauge to exactly match main roof on 38x19mm treated softwood battens at 100mm gauge on TYVEK breathable sarking felt on 12.5mm exterior quality W.B.F. plywood on 100x50mm timber studwork at 400mm c/c with horizontal noggin, 100mm CELOTEX insulation between plus 12.5mm CELOTEX continuous across studwork.

250g polythene vapour barrier internally and 12.5mm plasterboard and 3mm plaster finish. (U value = 0.30 W/m²°C)

GABLE END as dormer cheeks except using 50x147mm studwork.

SLOPING CEILINGS.

50x50mm timber battens planted onto underside of 100x50mm rafters and 100mm CELOTEX fixed between to maintain 50mm air gap against roof tiles plus 40mm CELOTEX continuous across rafters, 250g polythene vapour barrier and 9.5mm plasterboard and 3mm plaster finish. (U value = 0.20 W/m²°C)

ASHLAR WALLS.

shall be 100x50mm timber studwork at 400mm c/c or rafter c/c with horizontal noggin at 800mm with 100mm CELOTEX insulation between and 12.5mm continuous across face with 12.5mm plasterboard and 3mm plaster finish. (U value = 0.30 W/m²°C)

INTERNAL PARTITIONS.

shall be 100x50mm timber studwork at 400mm c/c with horizontal noggin at 800 c/c and 12.5mm plasterboard and 3mm plaster finish both sides.

rockwool insulation quilt to full void. DOUBLE RAFTERS UNDER.

FIRST FLOOR.

18mm thick flooring grade chipboard with tongued and grooved edges on 50x170mm floor joists max 400mm c/c laid next to existing 50x100mm ceiling joists and clear of existing ceiling board.

100mm Rockwool roll bats insulation between floor joists within habitable rooms and 270mm insulation within remaining roof space.

new ceiling within extension to be 9.5mm plasterboard and 3mm plaster finish.

EXTERNAL WALLS.

325mm total thickness cavity walls constructed of 115mm facing bricks type, colour and mortar to exactly match existing outer skin below string line then 100mm cement blackwork with 2 coat cement sand rendering and pebbledash and painted above exactly to match existing. 99mm cavity with CELOTEX buff-R CW304S insulation bats against inner skin leaving 50mm residual cavity between insulation and outer skin, 100mm CELOTEX insulation blackwork inner skin and 15mm two coat lightweight plaster finish. (U value = 0.30 W/m²°C)

Wall ties to BS 1243, stainless steel, twin triangle type with retaining discs at 750mm c/c horizontally and 450mm vertically staggered.

extra wall ties and THERMABATE cavity closers at all reveals.

FOUNDATIONS.

(no trees affecting proposal) shall be 1:3:6 concrete and shall not be less than 1.00m deep or as directed to suit site conditions.

semi engineering bricks or class A concrete blocks used below ground.

STRUCTURE.

(DRAWING READ TOGETHER WITH STRUCTURAL CALC.) all walls expected to support additional loads assumed to be load bearing with foundation under.

foundations exposed if necessary for inspection by L.A.

all lintels expected to support additional loads exposed and inspected and replaced if necessary.

PROPOSED PITCHED ROOF REAR EXTENSION TO FORM LIVING ROOM AND MODIFICATIONS TO ROOF SPACE TO FORM 3 NO. BEDROOMS, BATHROOM AND STAIRCASE
AT 32, NORTH LANE, AUSTINGTON.

CLIENT: 01903 773173
S. WOODS ESQ.
32, NORTH LANE,
AUSTINGTON, W. SUSSEX BN16 3PW
date, May 2010.
scale, 1:50 and 1:100.
DRAWING NUMBER. 10510.1A of 2.

Amendment A. South drainage omitted. 12.7.10