


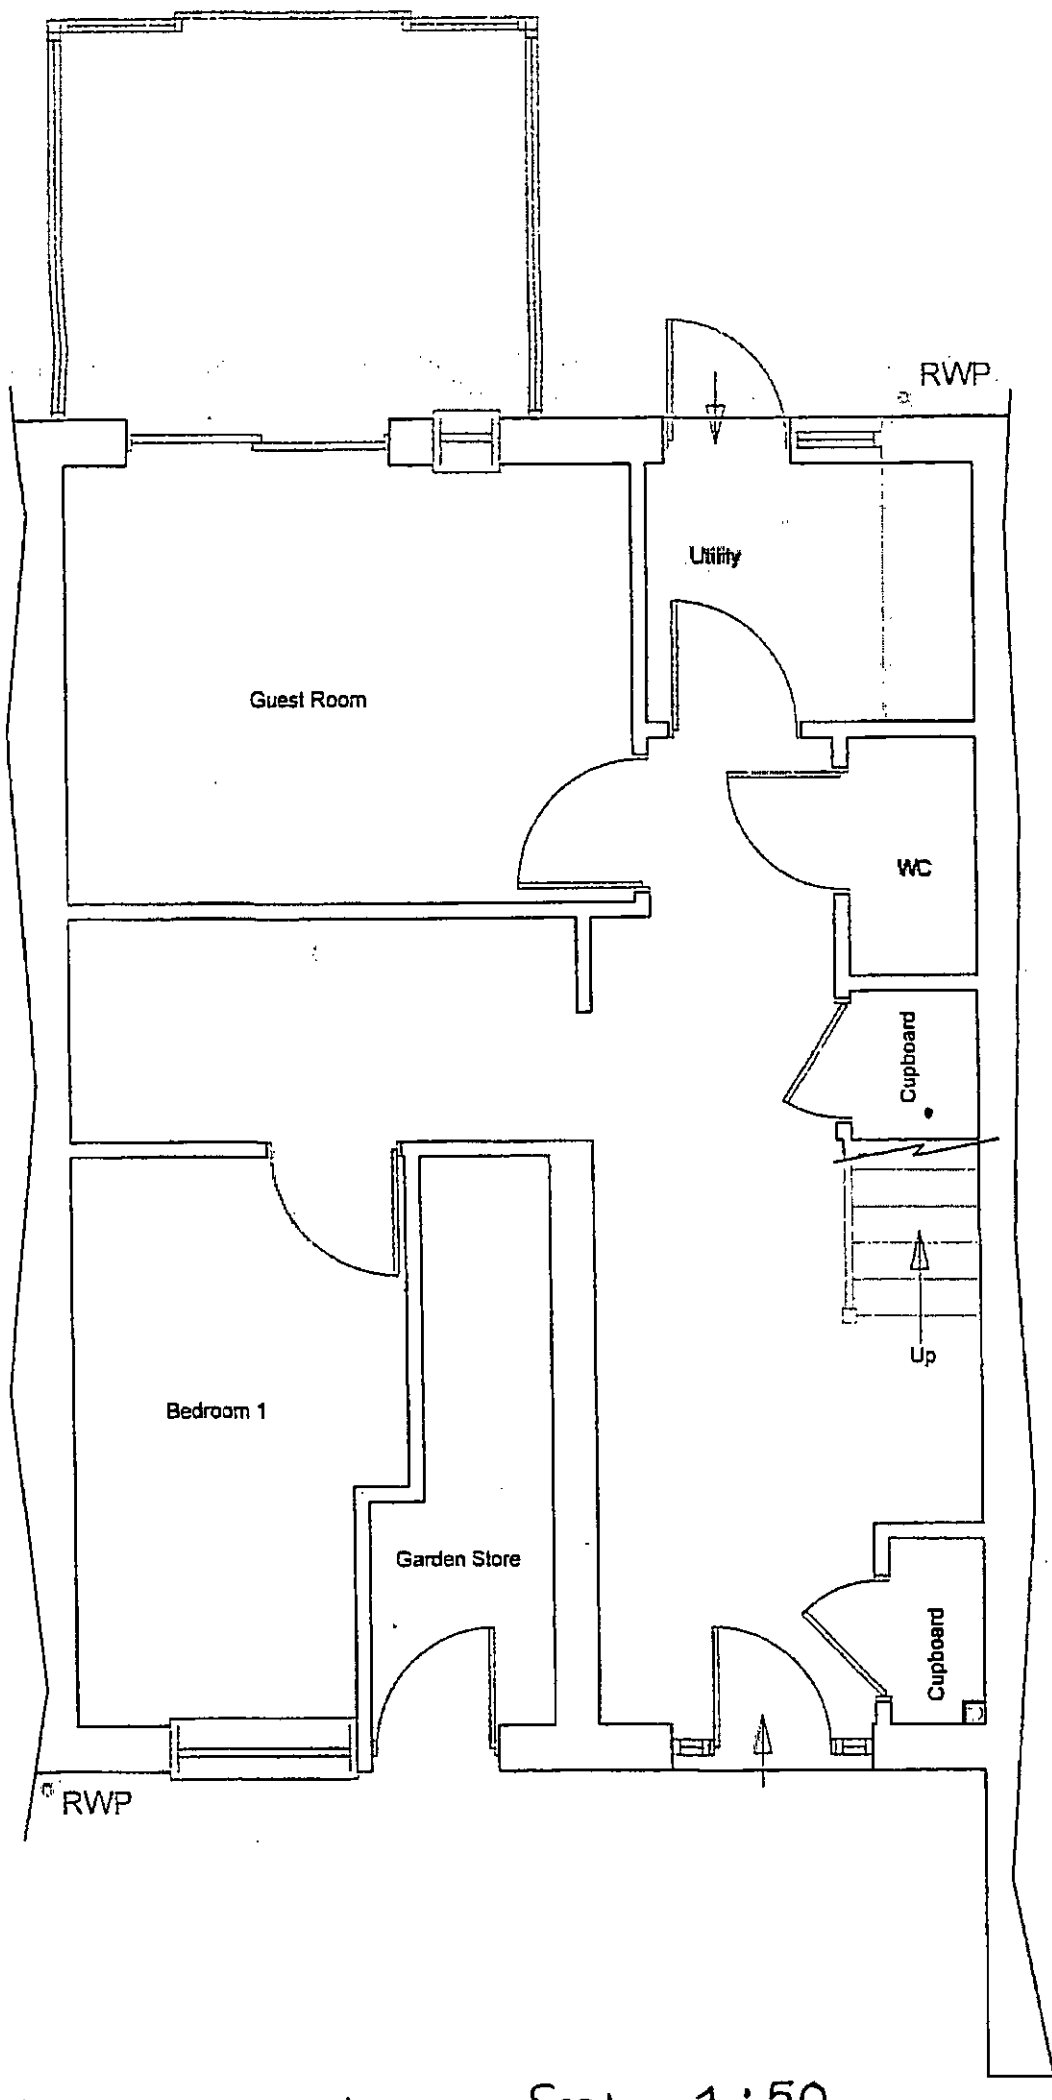

Proposed Ground Floor plan

Scale 1:50