


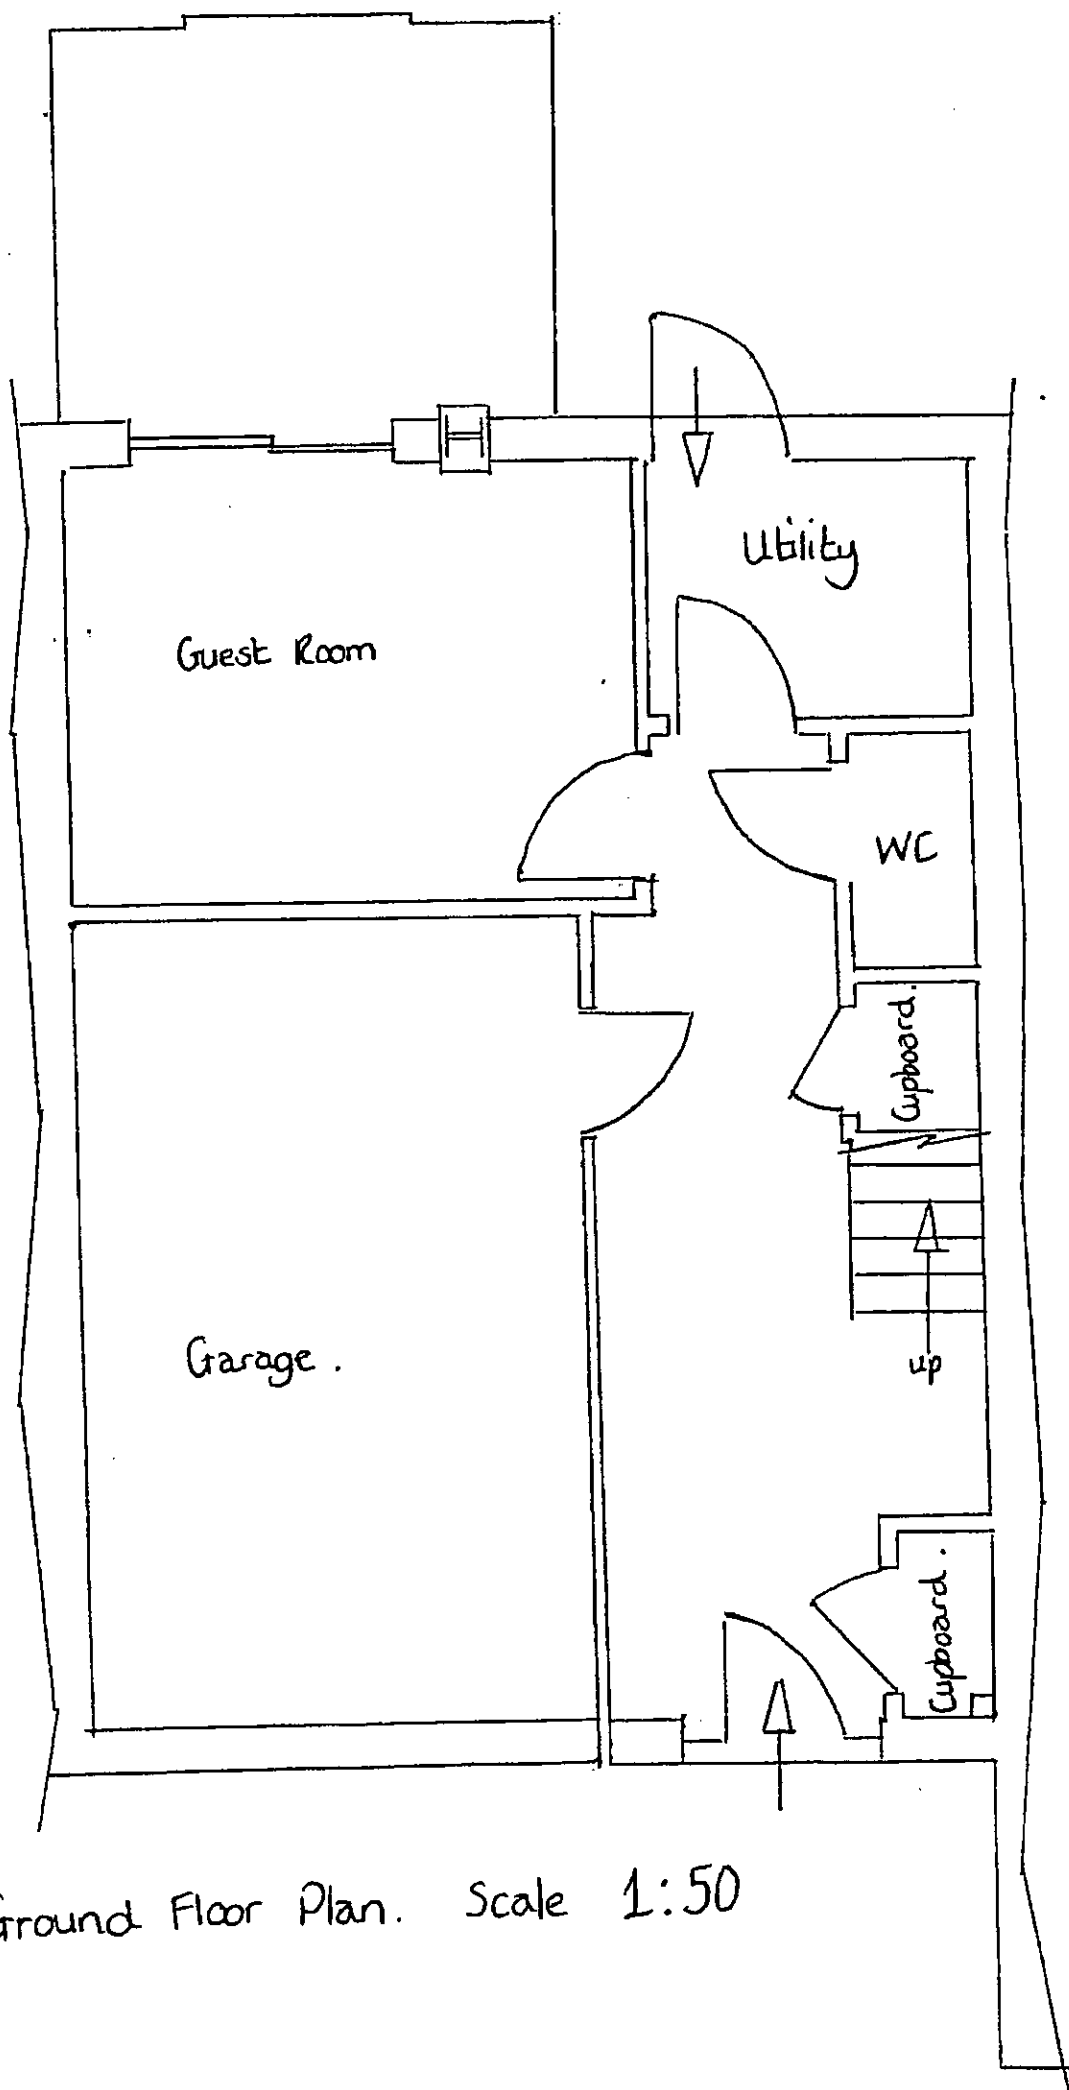

Existing Ground Floor Plan. Scale 1:50