


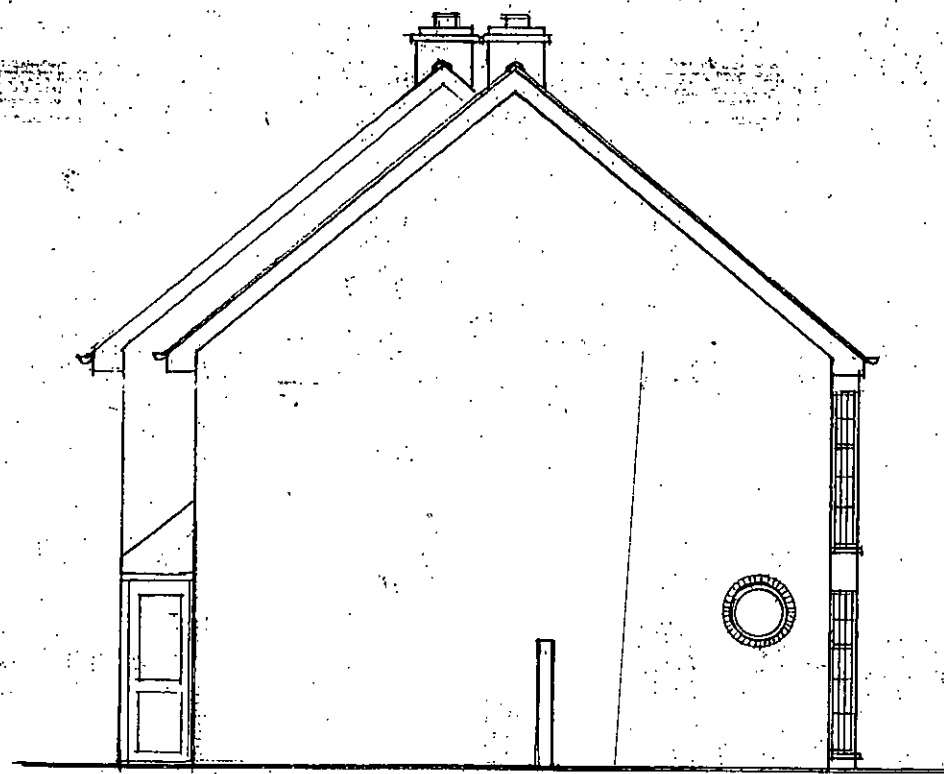


NORTH



WEST

EXISTING ELEVATIONS

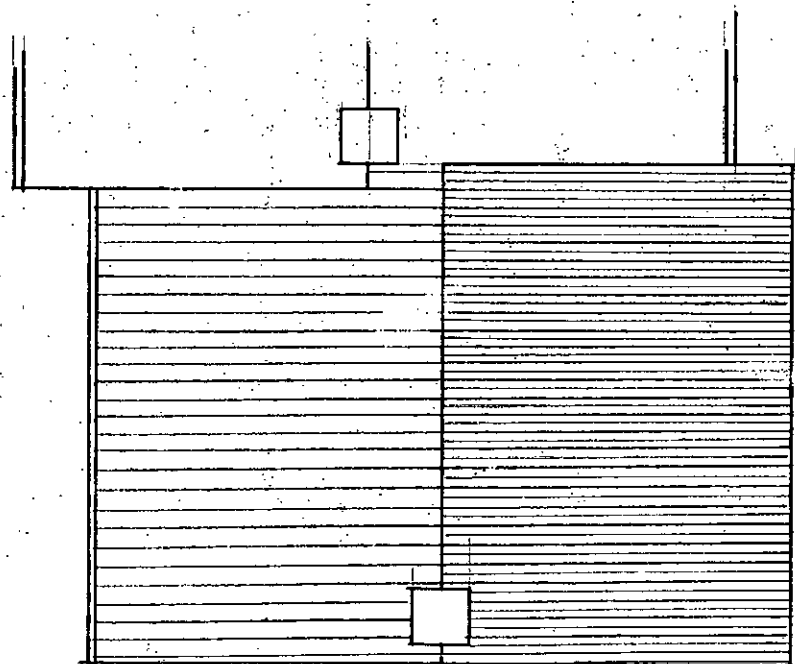

EXISTING ROOF PLAN



EAST

REVISIONS

M.J.J TANNER Ltd

30 WOODLANDS PARK
MAIN ROAD, YAPTON
WEST SUSSEX BN18 0EZ
01243 920866
maxtanner@hotmail.co.uk

Laurenda Main
21 Paddock Green
Rustington
BN16 3AU

Single Storey Side Extension

DATE Apr 2019

SCALE 1:100

DRG No 1093 - 3