


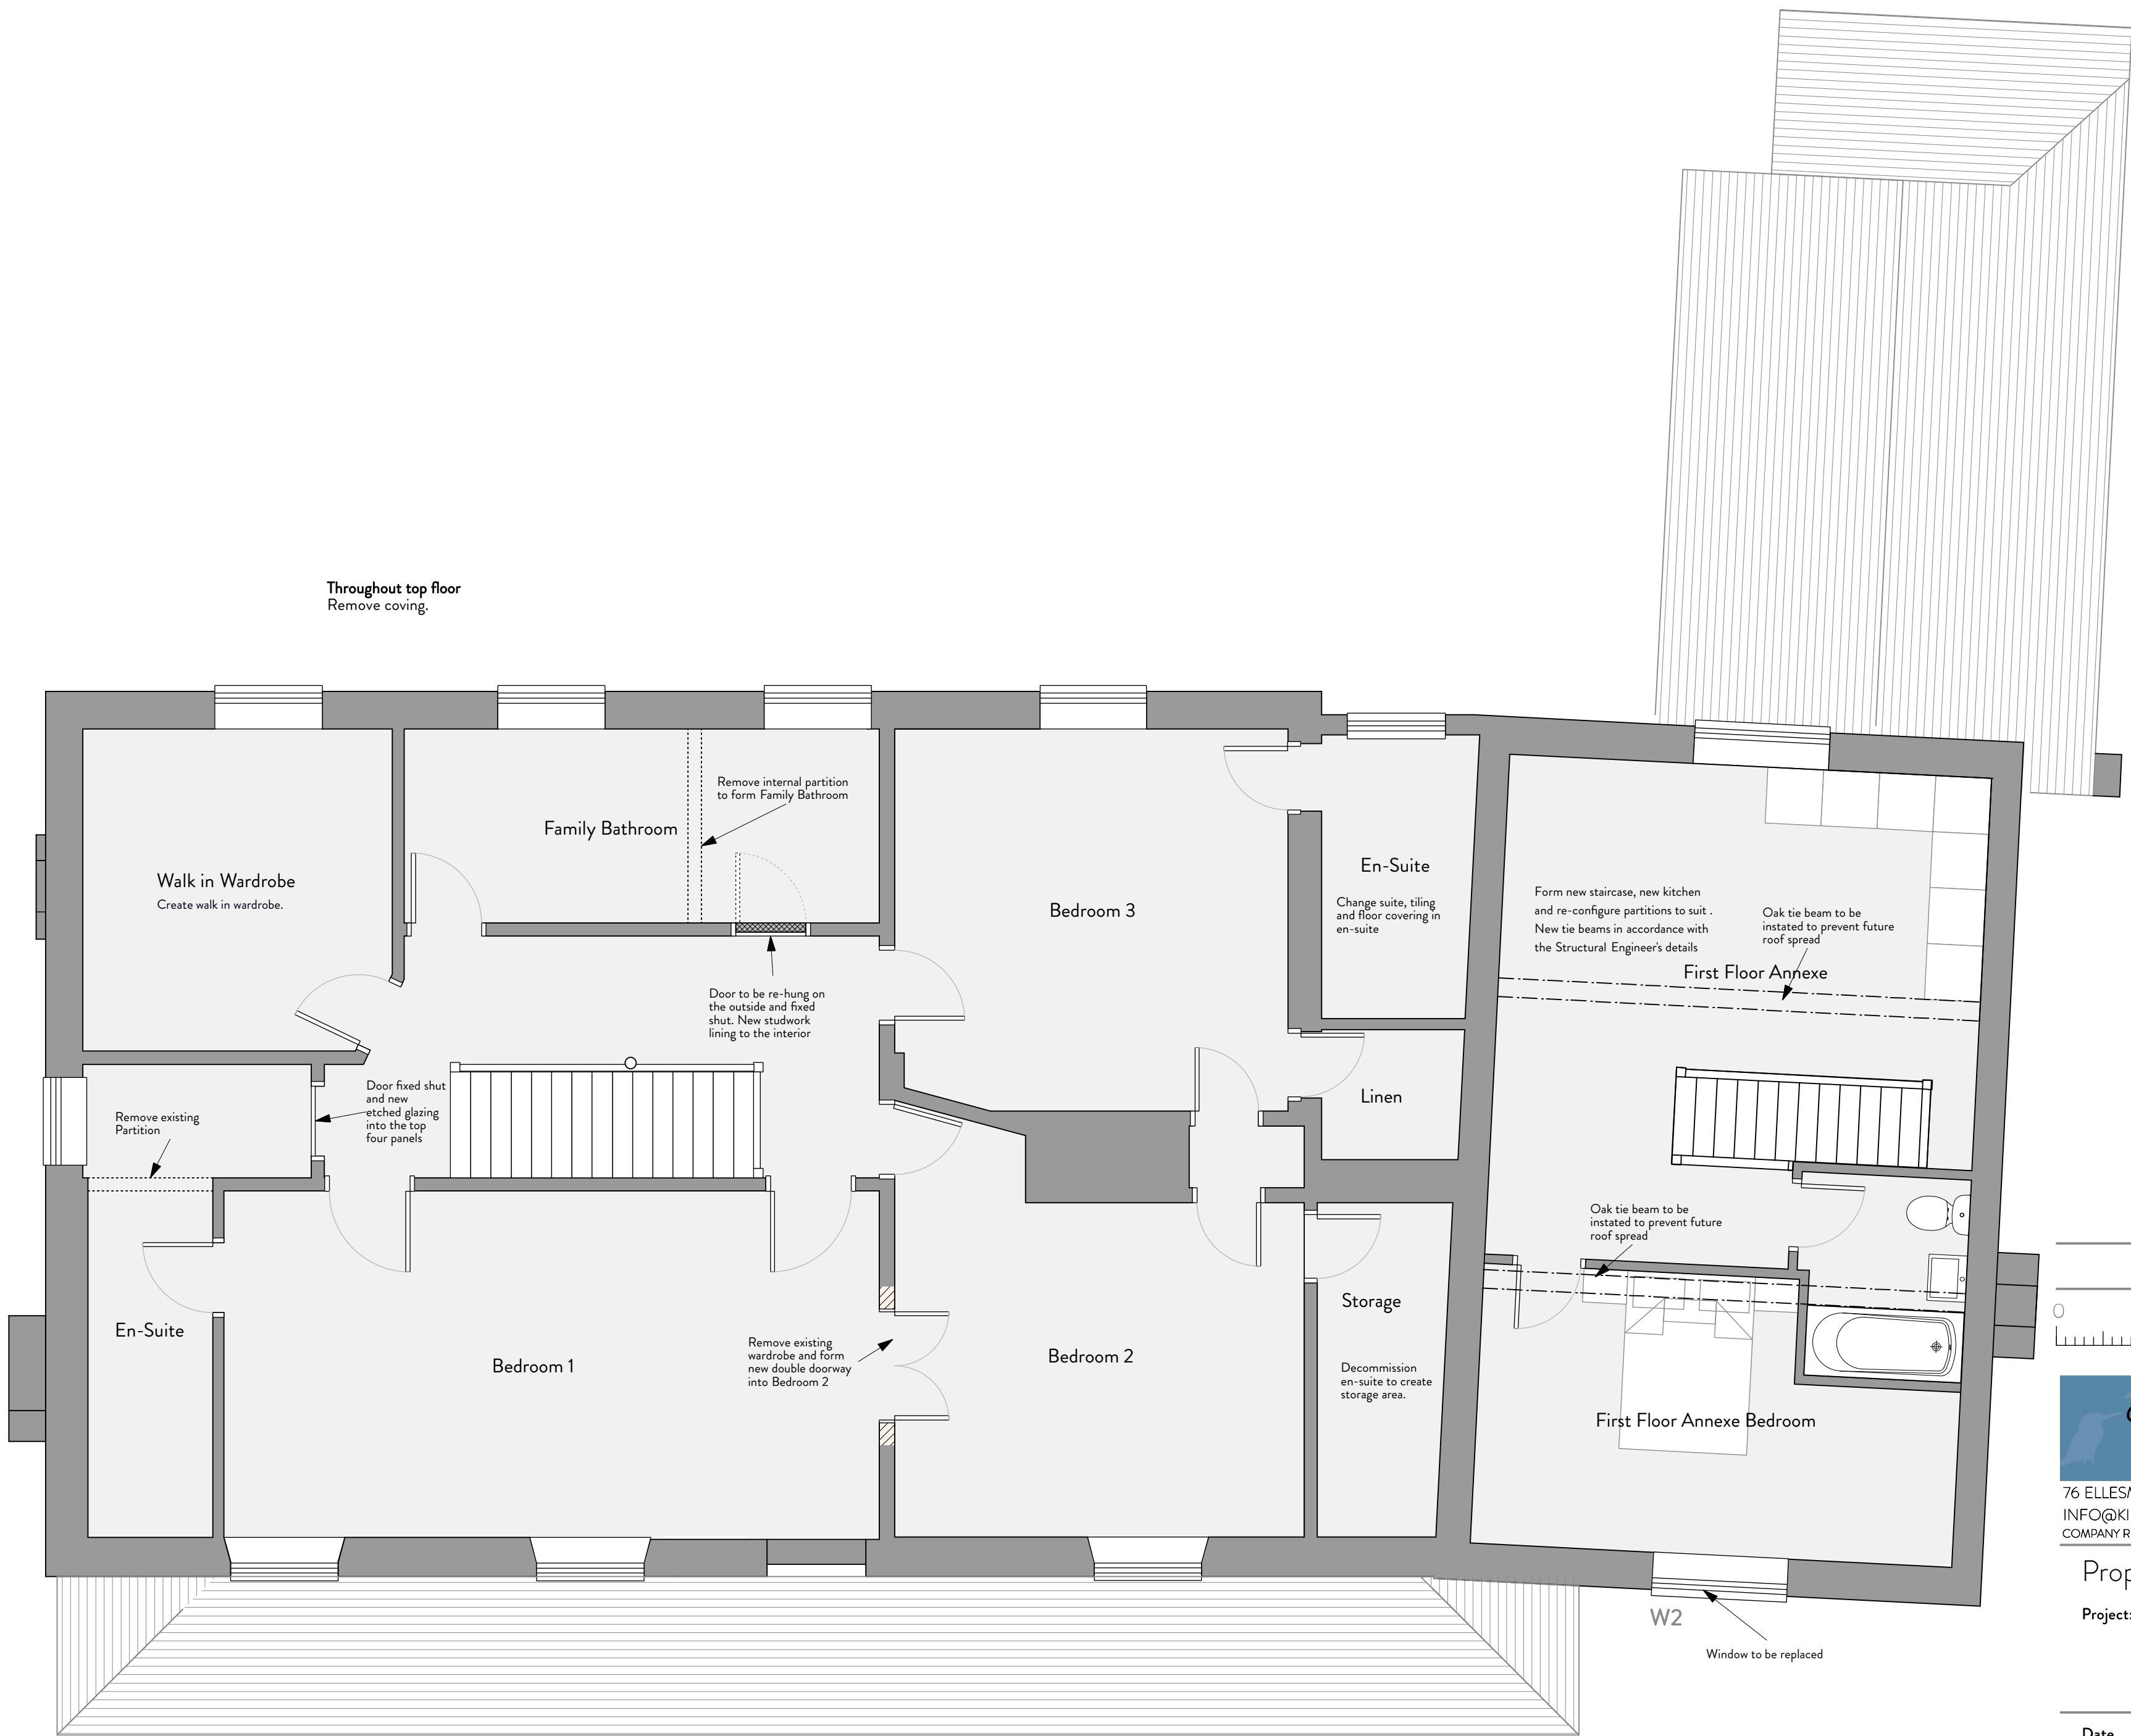

First Floor Plan

Scale 1:50

06 - Proposed Plans

KingfisherCreative
ARCHITECTURAL DESIGN LTD

76 ELLESMERE ORCHARD, WESTBOURNE EMSWORTH PO10 8TR
INFO@KINGFISHERCREATIVE.CO.UK 01243 251240
COMPANY REGISTERED IN ENGLAND REGISTRATION NUMBER : 8644051

Proposed Refurbishment & Alterations

Project: Elm Farm
34 The Street
Rustington
BN16 3NX

Date May 2015

Scale 1:50 @ A2

Revision -

Job No. 1354