



All new joinery to be constructed using hardwood timber and painted in accordance with the separate schedule

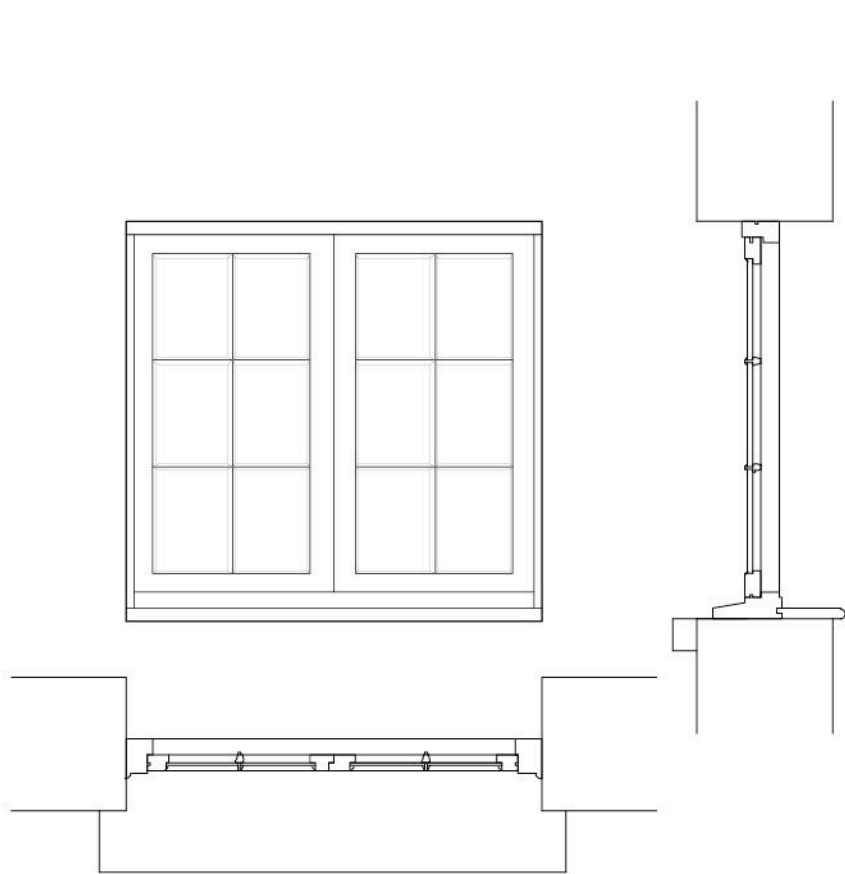


45 21
Typical glazing bar

W2 - South Elevation
Scale 1:20

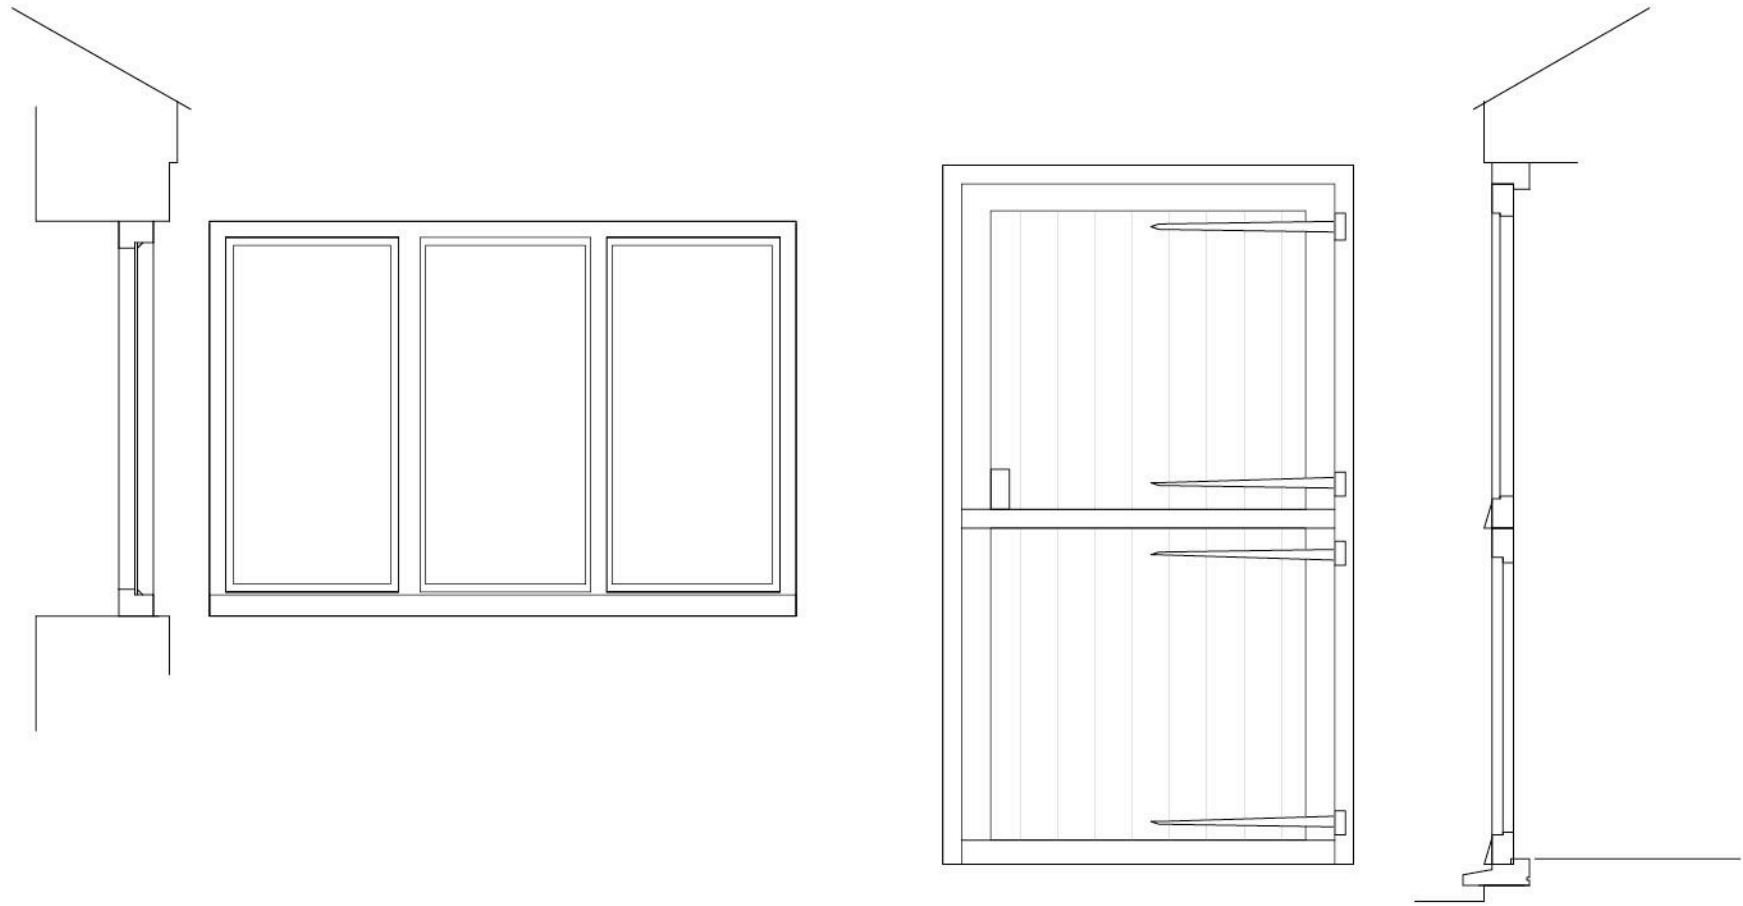

W1 - West Elevation
Scale 1:20

D2 - West Elevation
Scale 1:20

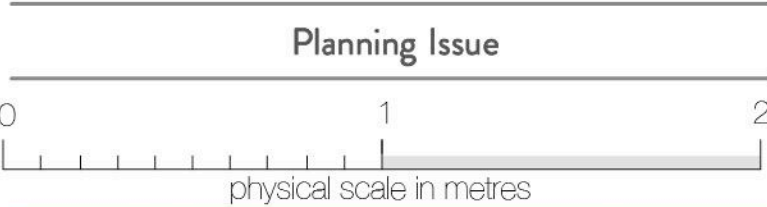

KingfisherCreative
ARCHITECTURAL DESIGN LTD

76 ELLESMERE ORCHARD, WESTBOURNE EMSWORTH PO10 8TR
INFO@KINGFISHERCREATIVE.CO.UK 01243 251240
COMPANY REGISTERED IN ENGLAND REGISTRATION NUMBER : 8644051

Proposed Alterations

Project: Elm Farm
34 The Street
Rustington
BN16 3NX

Date May 2015

Scale 1:20 @ A2

Revision -

Job No. 1354