




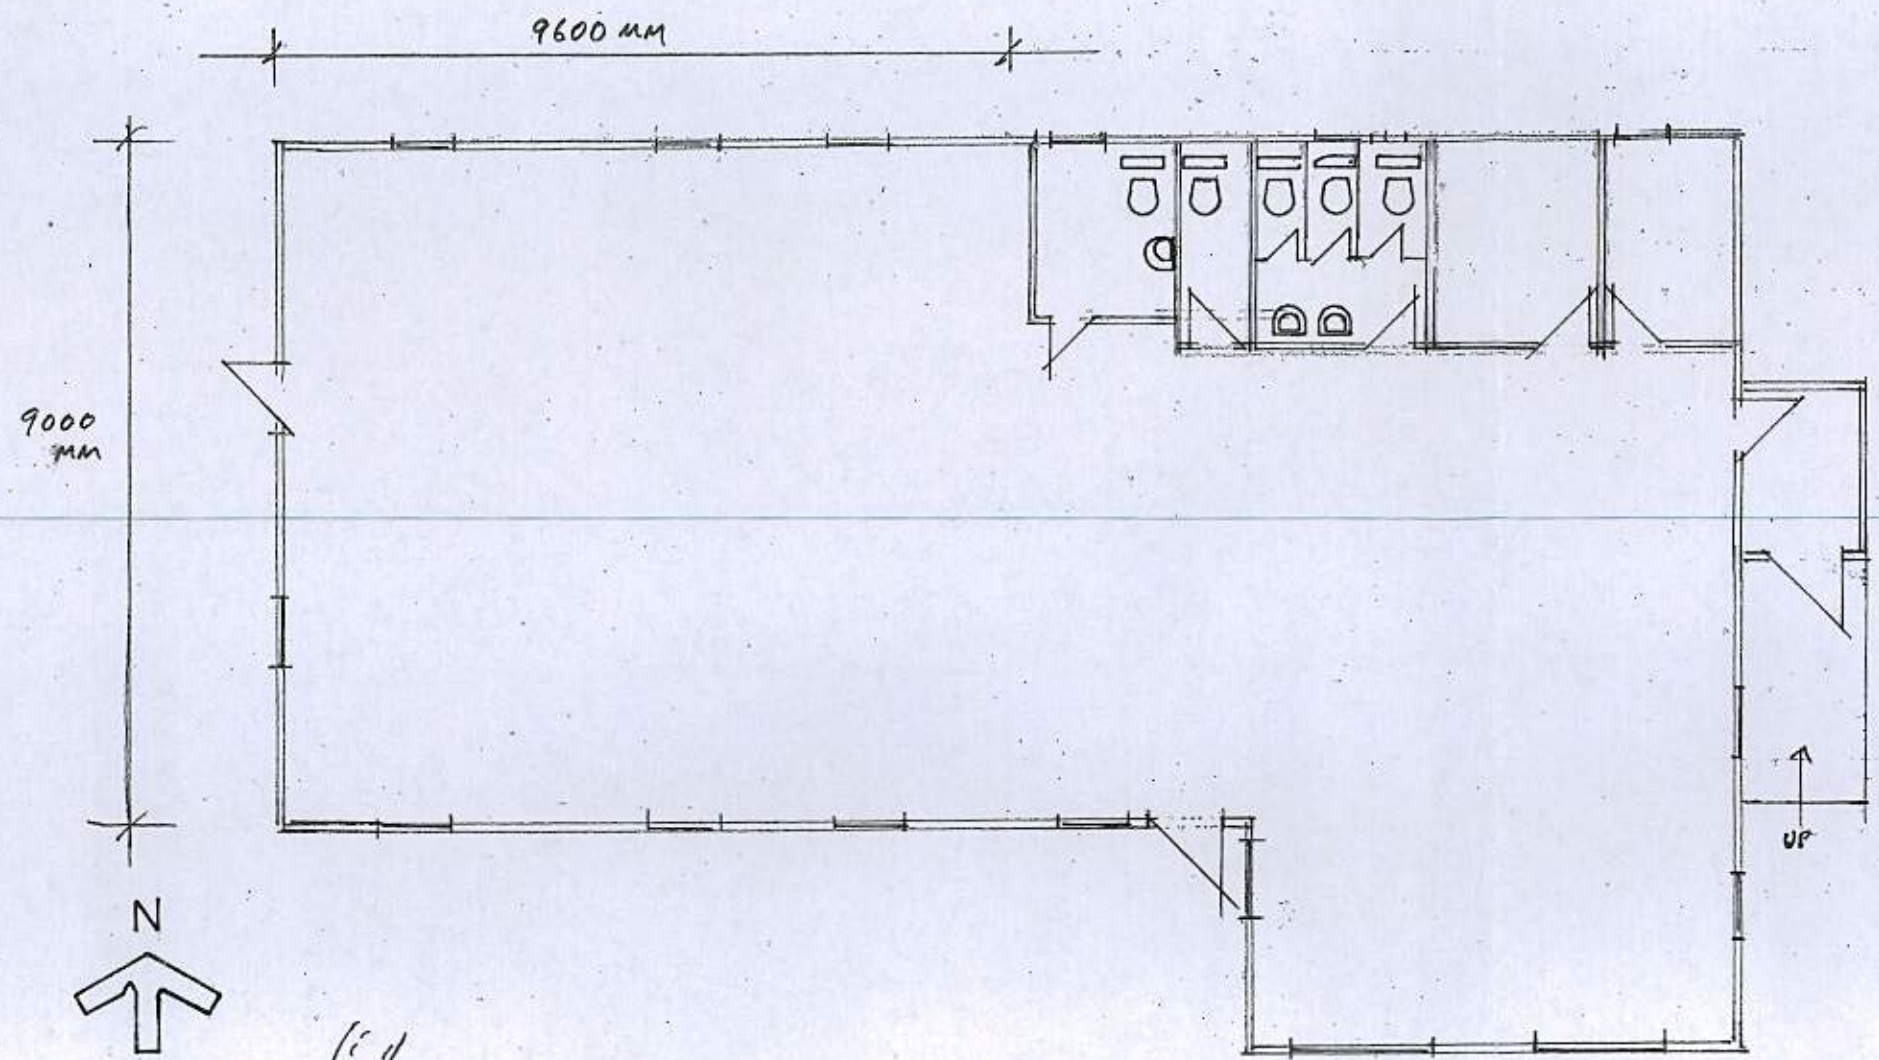

PROPOSED GROUND FLOOR PLAN

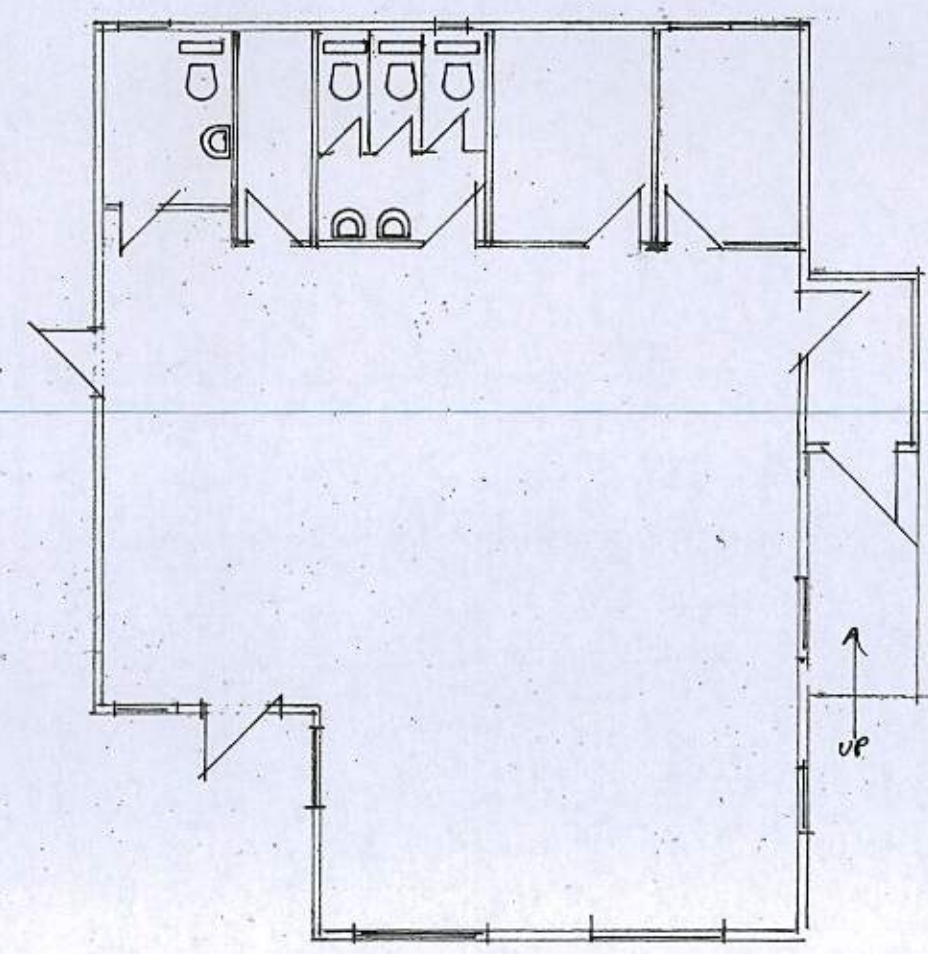


EXISTING GROUND FLOOR PLAN

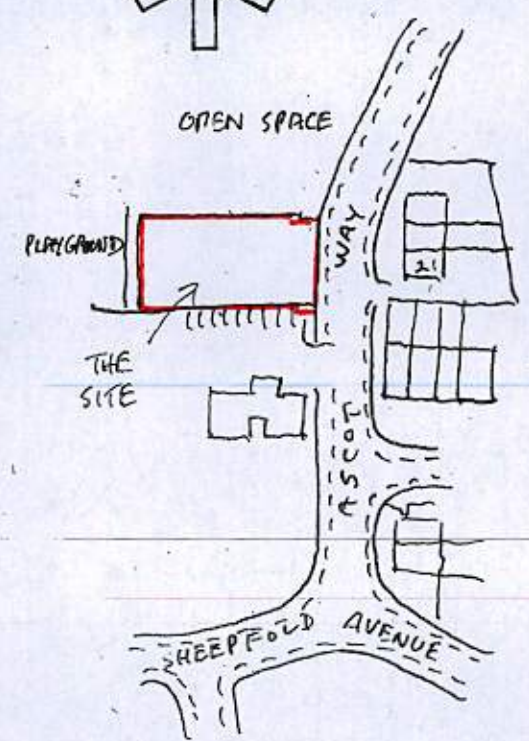


LOCATION PLAN

10 0 10 20 30 40 50
1:1250 ON A3 PAPER

1 0 1 2 3 4 5 6
1:100 ON A3 PAPER

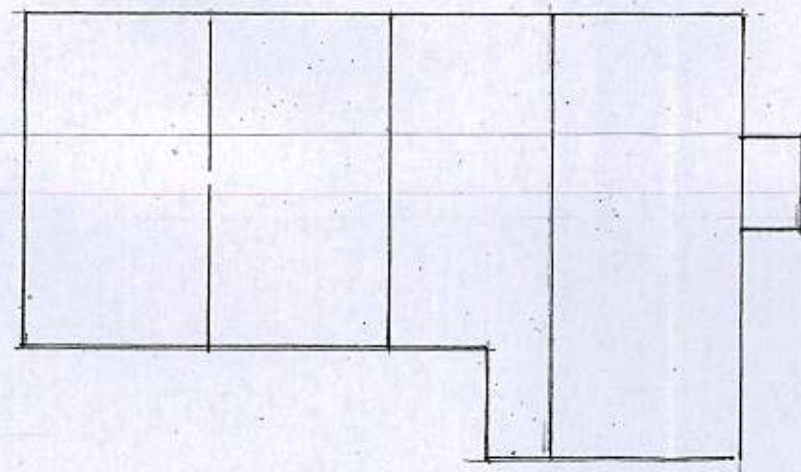

PROPOSED ROOF PLAN
1:200 ON A3 PAPER

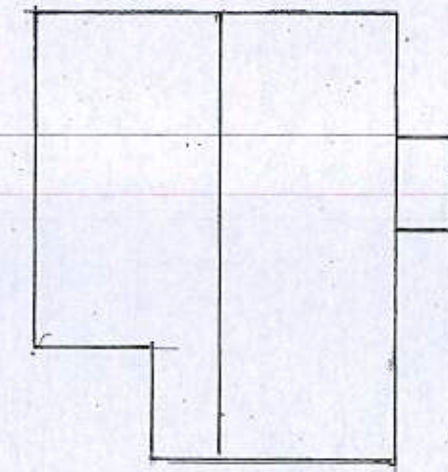

EXISTING ROOF PLAN

LITTLE STARS DAY NURSERY
ASCOT WAY
RUSTINGTON
WEST SUSSEX BN16 3SB

PROPOSED EXTENSION
FOR KIRSTY SMITH

PETER D. KING F.R.I.C.S.
CHARTERED SURVEYOR

41a BEACH ROAD
LITTLEHAMPTON
WEST SUSSEX BN17 5JA

01903 770846

DATE: 20.01.2014 DRG No.2 © PETER D. KING