




EXISTING NORTH ELEVATION

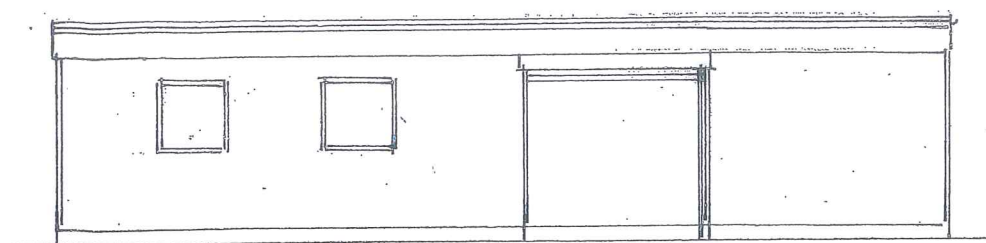


EXISTING & PROPOSED EAST ELEVATION

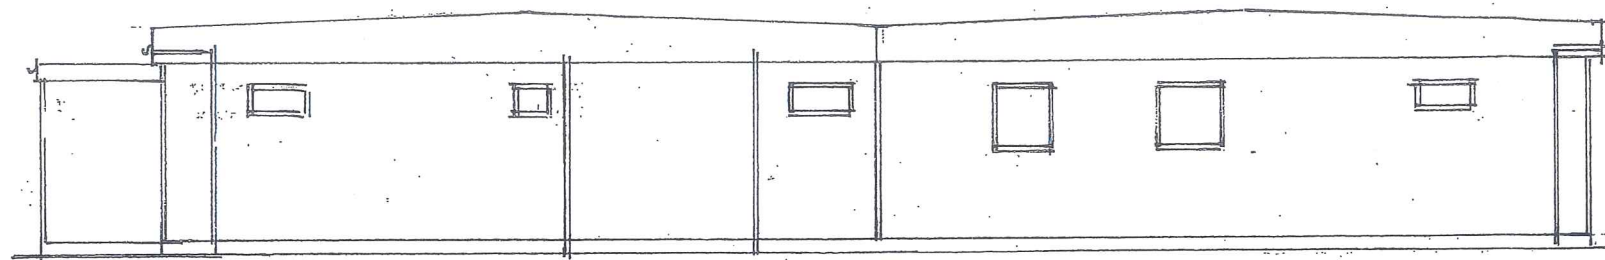

PROPOSED NORTH ELEVATION

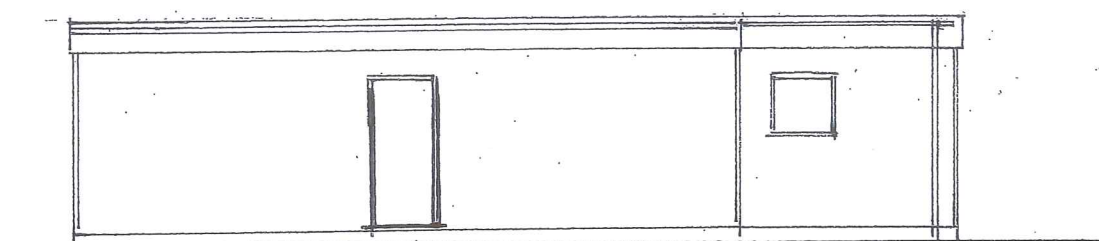


EXISTING WEST ELEVATION

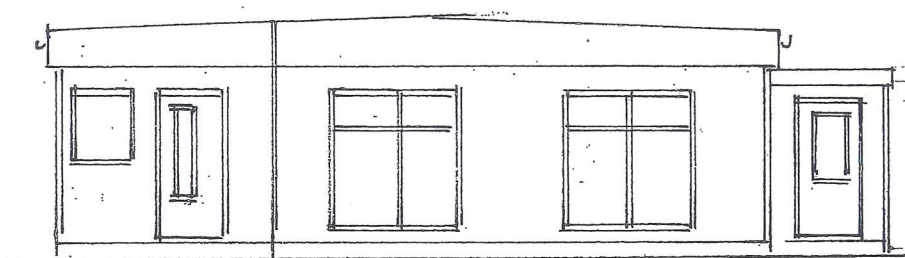


EXISTING SOUTH ELEVATION


1 0 1 2 3 4 5
1:100 ON A3 PAPER

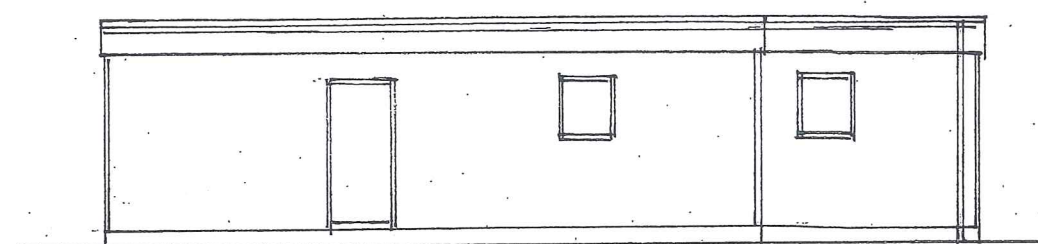


PROPOSED WEST ELEVATION

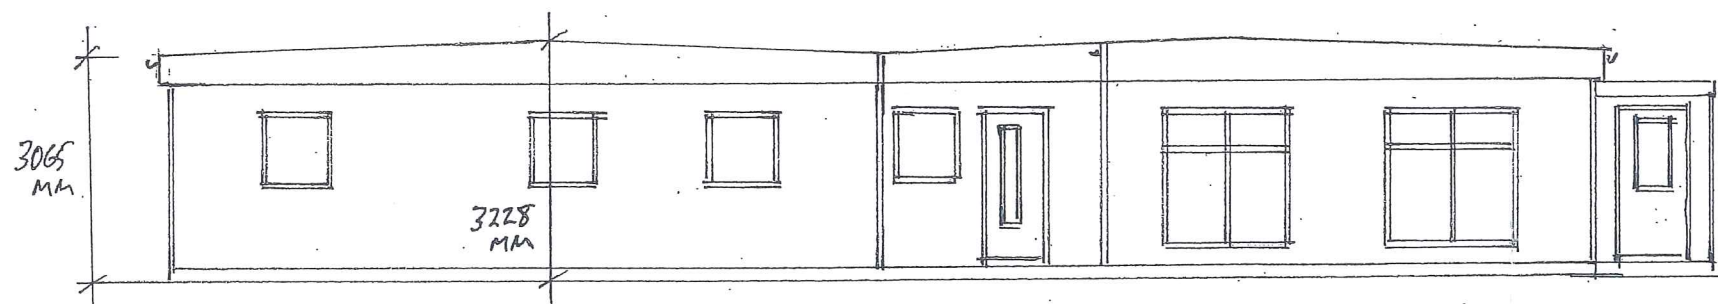

PROPOSED SOUTH ELEVATION

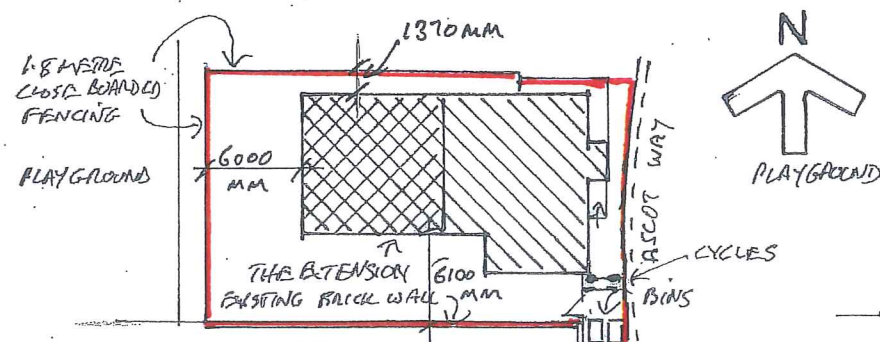

PROPOSED BLOCK/SITE PLAN

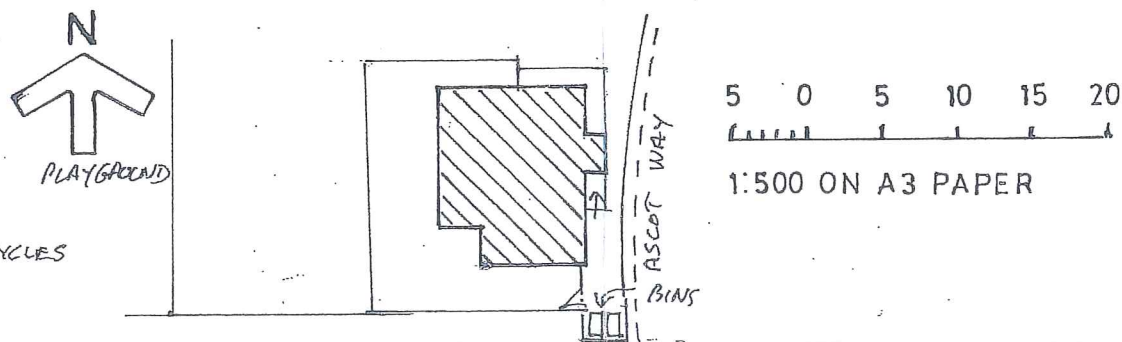

EXISTING BLOCK/SITE PLAN

LITTLE STARS DAY NURSERY
ASCOT WAY
RUSTINGTON
WEST SUSSEX BN16 3SB

PROPOSED EXTENSION

FOR KIRSTY SMITH

PETER D. KING F.R.I.C.S.
CHARTERED SURVEYOR

41a BEACH ROAD
LITTLEHAMPTON
WEST SUSSEX BN17 5JA

01903 770846

DATE: 20.01.2014 DRG No.1
02/07/2014

© PETER D. KING