


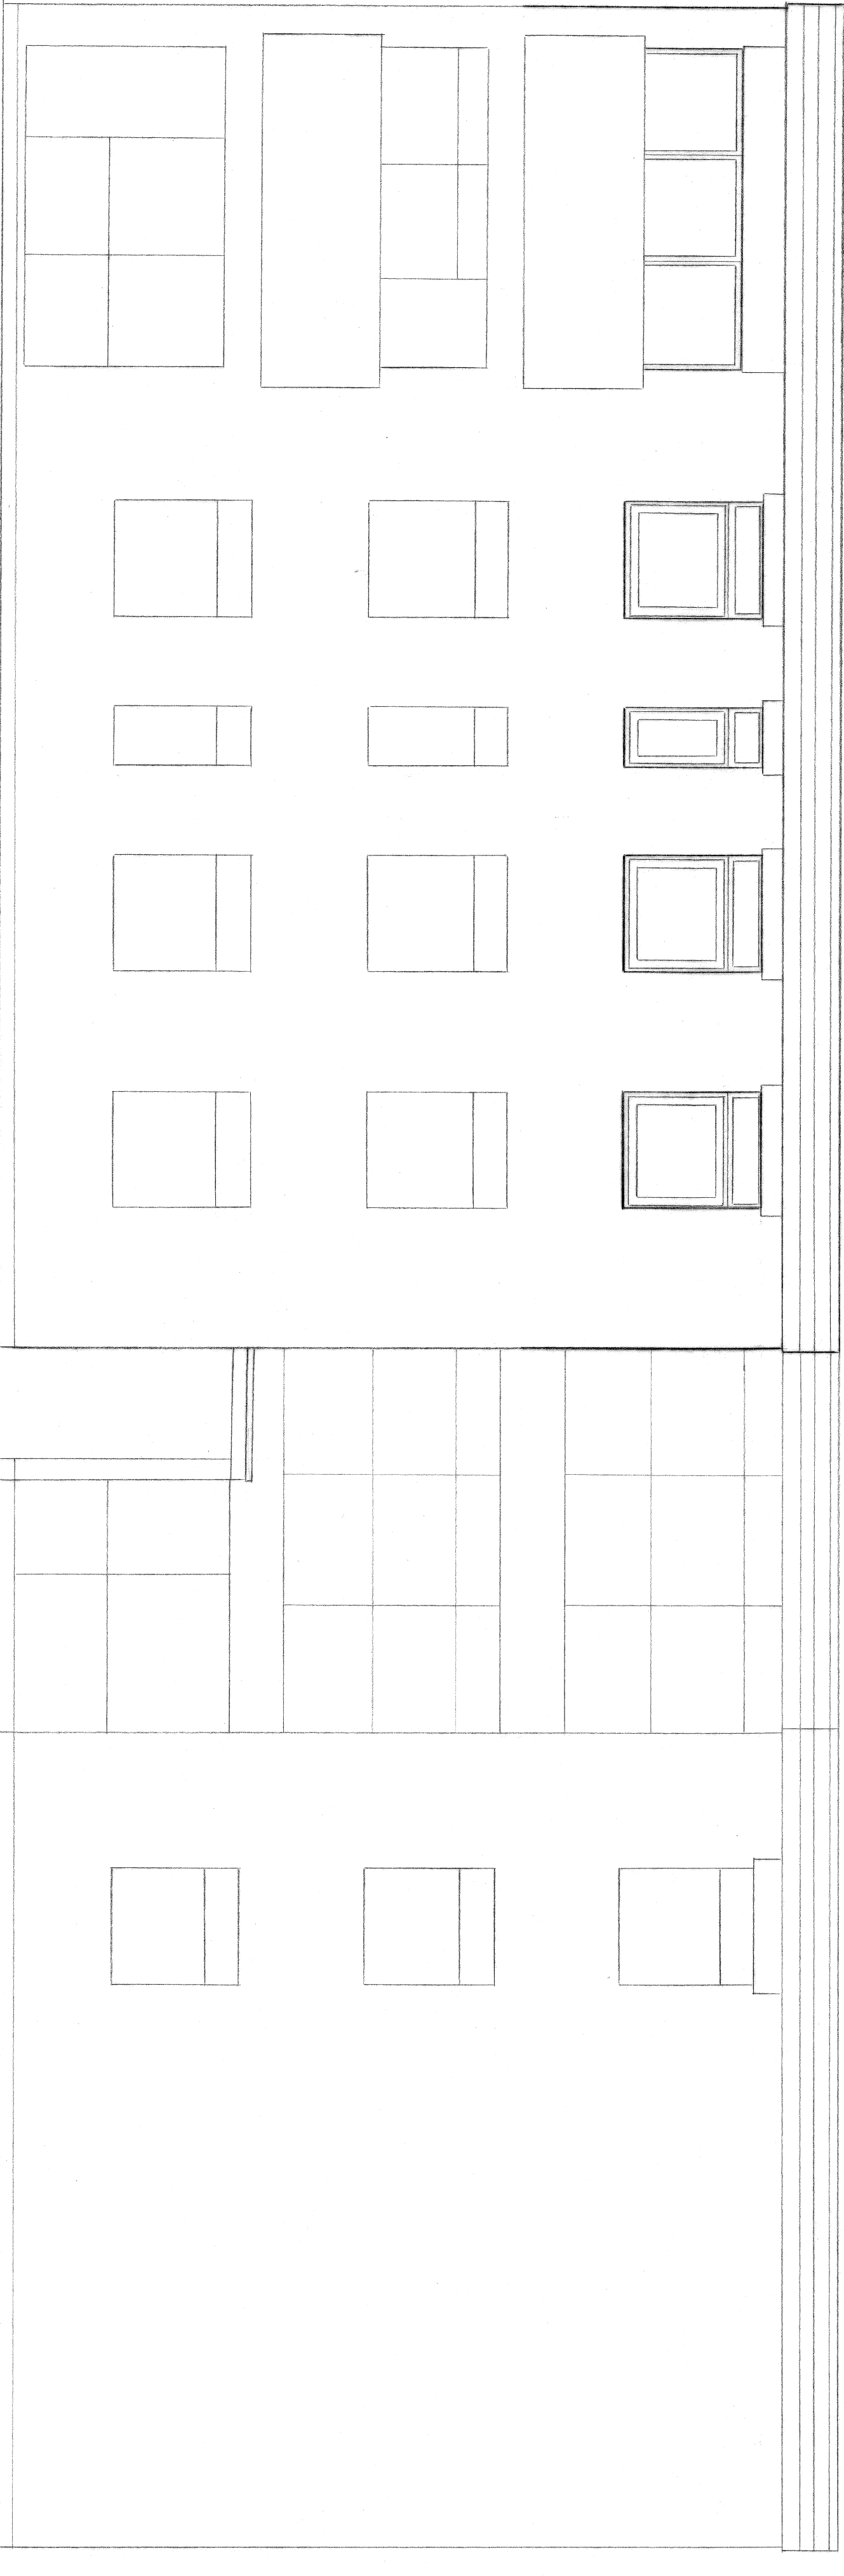

PROPOSED WEST ELEVATION

THE WHITE PVC DOUBLE GLAZED UNITS REPLACED
FOR NEW 4X WINDOWS - 1X BALCONY DOOR -
FLAT No. 11 SECOND FLOOR WEST FACING

WOODHILL DESIGN & BUILD	01243 860616
PRODUCED BY PETER EVANS	
SITE ADDRESS:-	
FLAT 11, CLARE LOOSE, SEA LANE, LITTLEHAMPTON	
BN16 2RF	
DETAILS:-	
REPLACEMENT DOUBLE GLAZED WINDOWS AND BALCONY DOOR	
DRAWING TITLE:-	PR V ELEV 01
DATE: 18/06/2015	SCALE 1:50 @ A2