


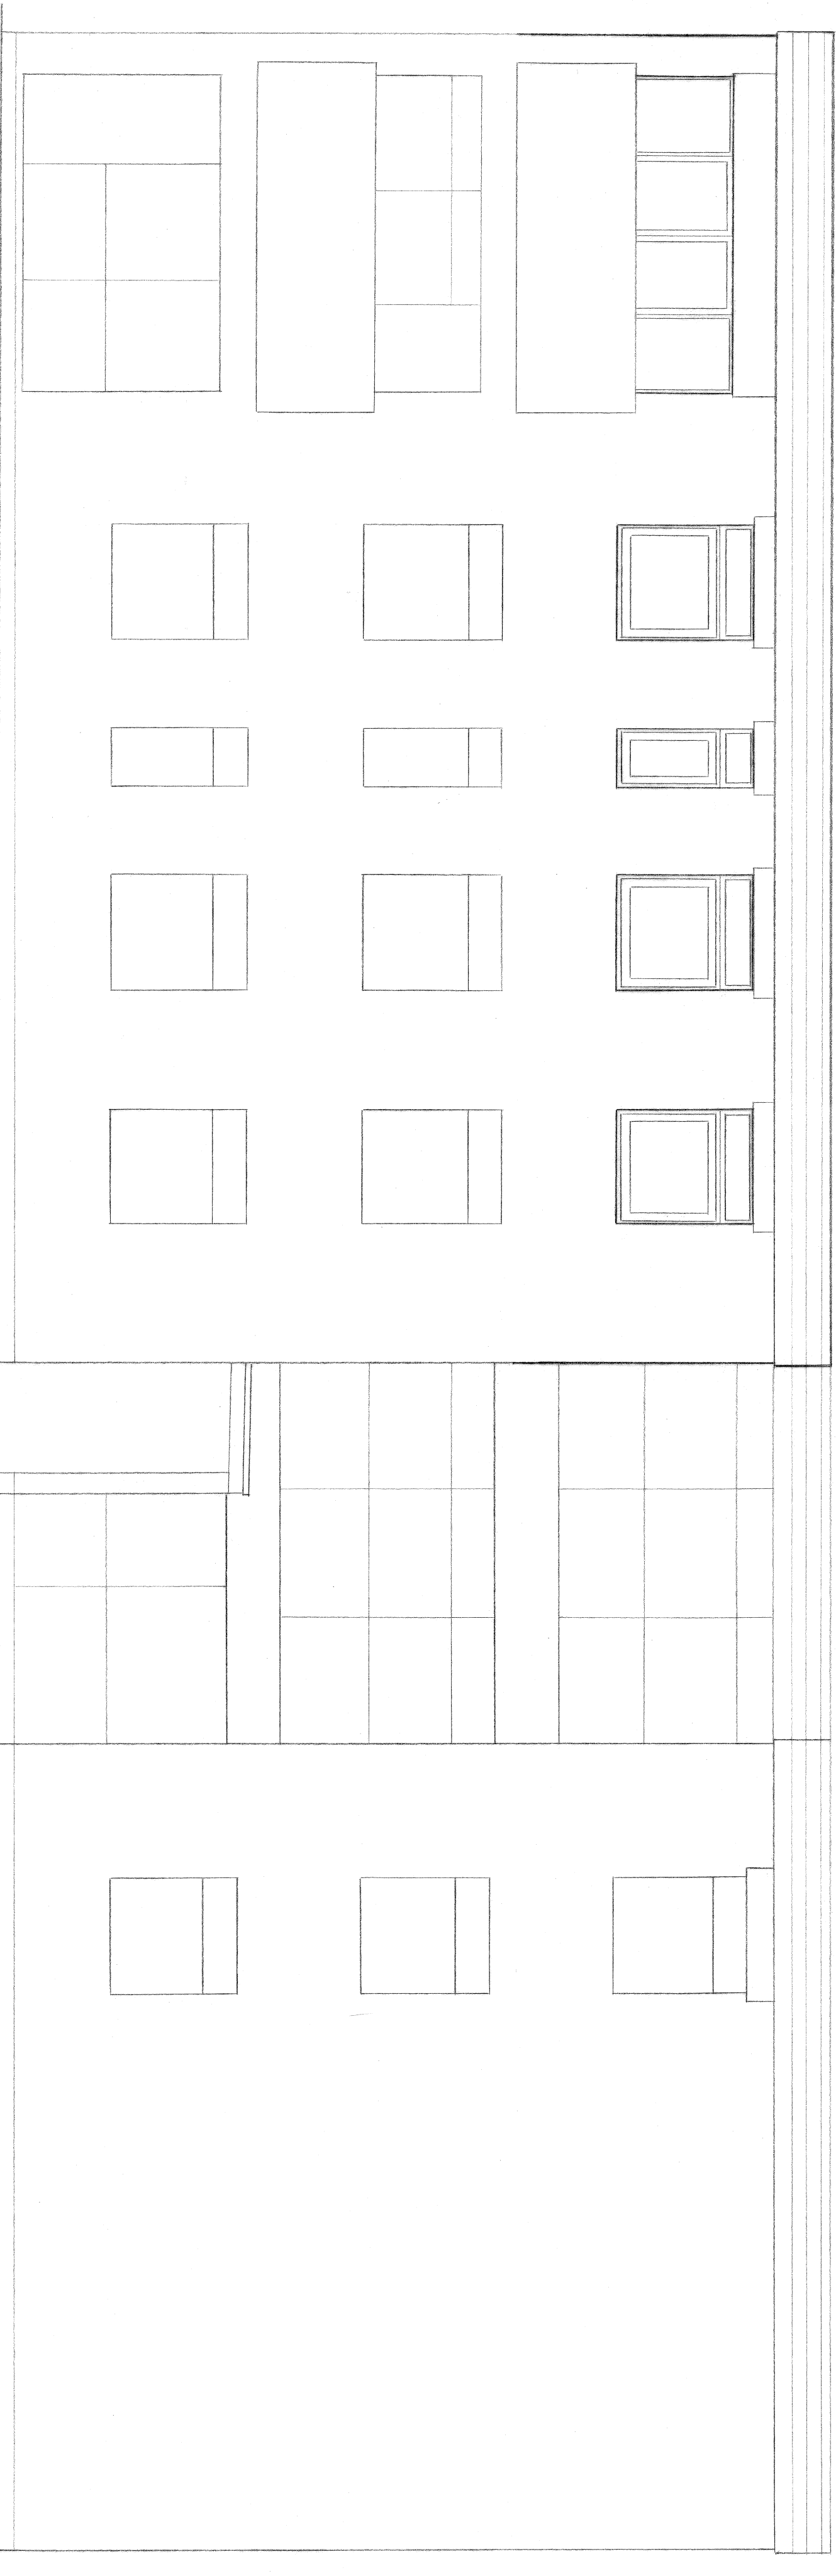

EXISTING WEST ELEVATION -

TO REPLACE THE EXISTING DOUBLE GLAZED WINDOW
UNITS AND BALCONY DOOR FOR NEW -
FLAT No. 11 SECOND FLOOR WEST FACING -

WOODHILL DESIGN & BUILD	01243 850515
PRODUCED BY PETER EVANS.	
SITE ADDRESS:-	
FLAT 11, CLARE LODGE SEA LINE LITTLEHAMPTON	
BN16 2RF.	
DETAILS:-	
REPLACEMENT DOUBLE GLAZED WINDOWS AND BALCONY DOOR.	
DRAWING TITLE:- EX W ELEV 01	
DATE: 18/06/2015	SCALE 1:50 @ A2