
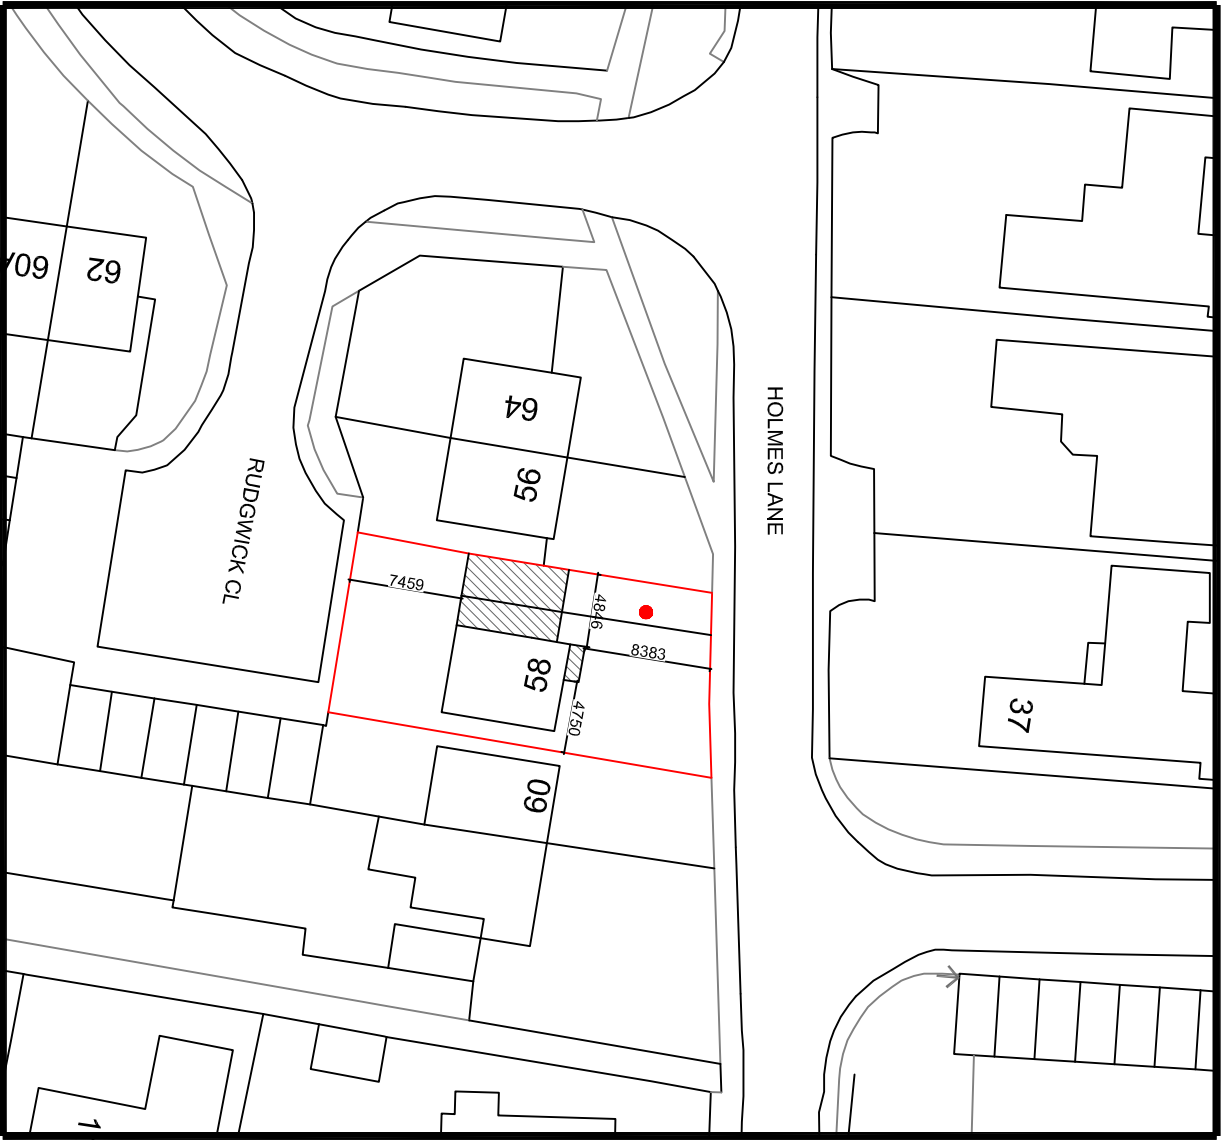


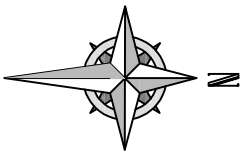

● Front elevation driveway to be
access to replace rear access
from Rudgwick Close

Your Home Plans Ltd Chichester Enterprise Centre, Terminus Road, Chichester, PO19 8TX 01243 908064 june@yourhomeplans.co.uk		58 HOLMES LANE RUSTINGTON WEST SUSSEX BN16 2PU	
Block Plan			
Project Number: 58HOL-21		Drawing No: B01	
Date: 25th May 2021			
Drawn By: Your Home Plans Ltd			
Checked By: JEG		Scale: 1:500 A3	