


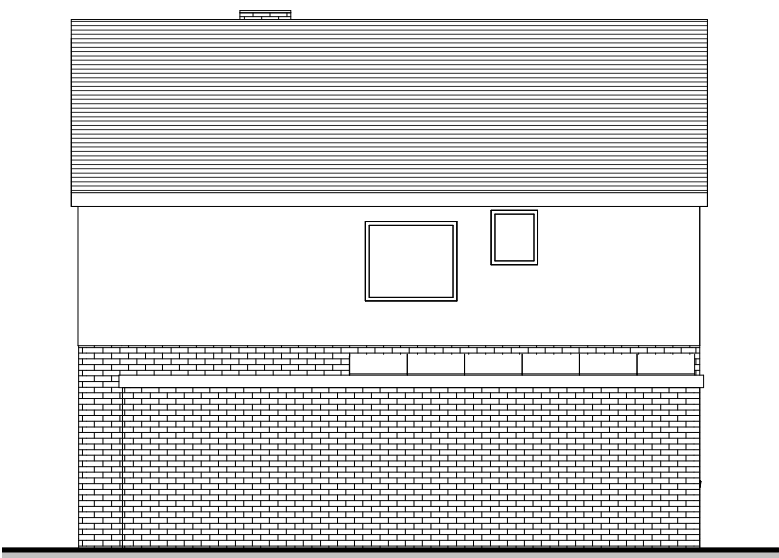

Existing North Elevation

1 : 100




Existing West Elevation

1 : 100





Existing South Elevation

1 : 100

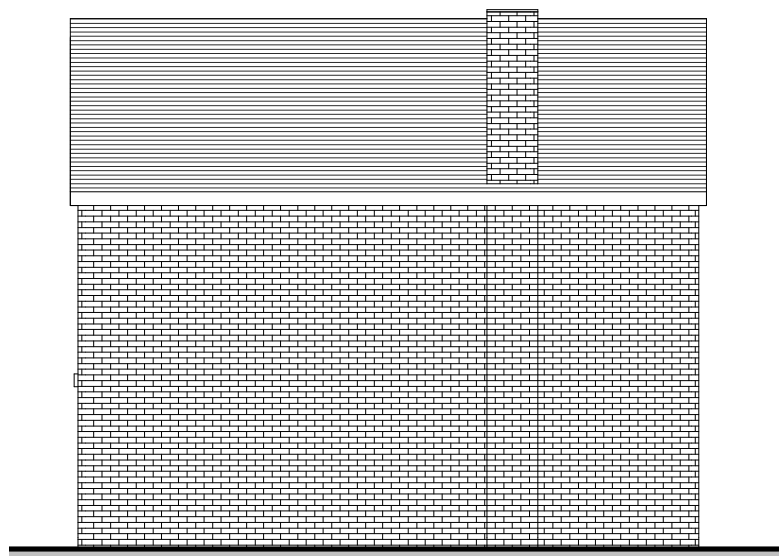

Existing East Elevation

1 : 100

  

Tel: 0800 6127 664
www.yourhomeplans.co.uk

Your Home Plans



These drawings are for approval purposes. Materials and products should not be ordered based on scaling from drawings as errors may occur along existing building lines. All measurements and supporting elements are to be checked on site. Refer to Your Home Plans if any discrepancies are found.


Ms C Carter
58 Holmes Lane
Rustington
West Sussex
BN16 2PU

Existing Elevation

Project number	58HOL-21
Date	23rd May 2021
Drawn by	JG
Checked by	Checker


A101

Scale 1 : 100

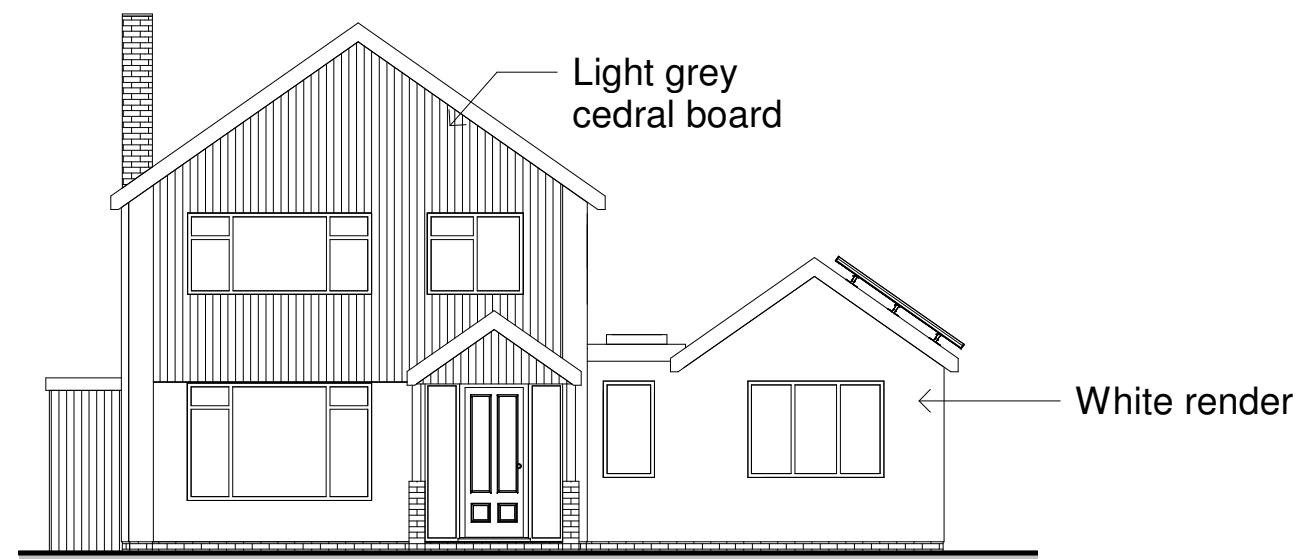

Proposed North Elevation

1 : 100

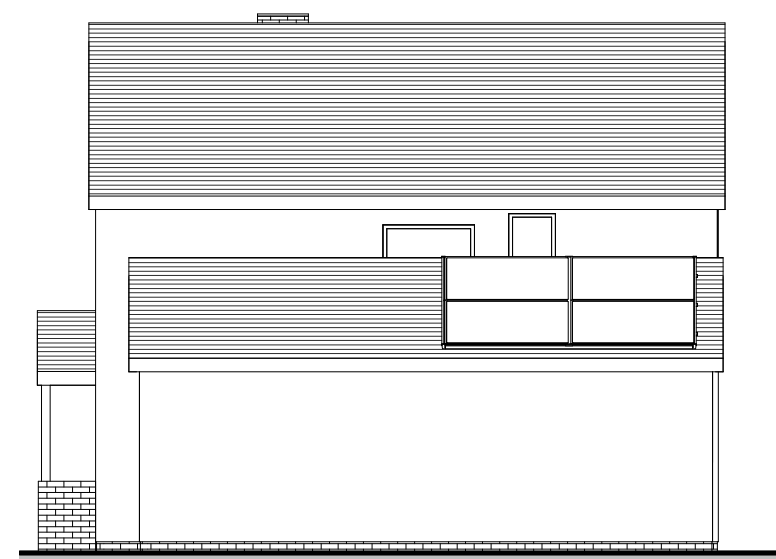


Proposed West Elevation

1 : 100




Proposed South Elevation

1 : 100

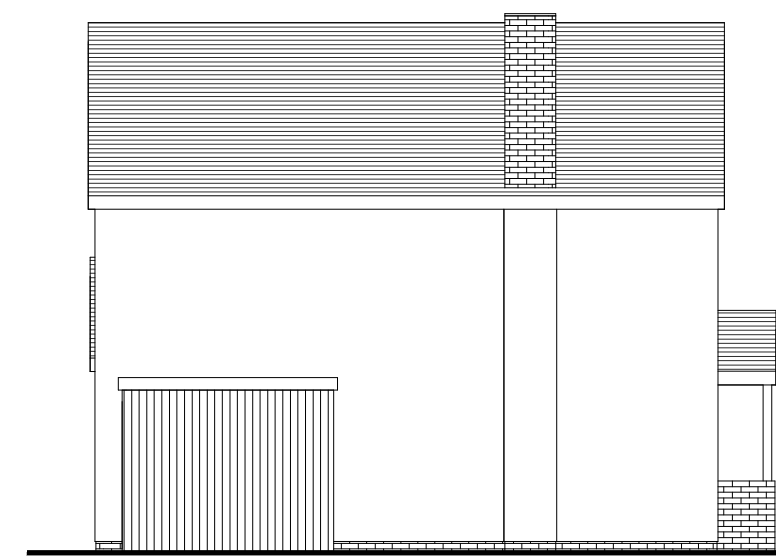

Proposed East Elevation

1 : 100

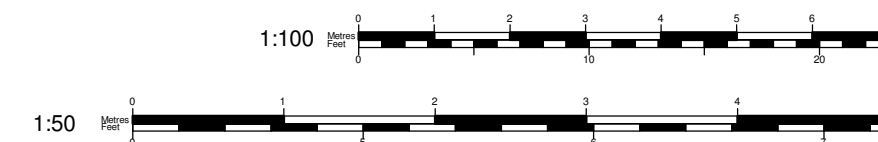

Tel: 0800 6127 664

www.yourhomeplans.co.uk

Your Home Plans



These drawings are for approval purposes. Materials and products should not be ordered based on scaling from drawings as errors may occur along existing building lines. All measurements and supporting elements are to be checked on site. Refer to Your Home Plans if any discrepancies are found.

Ms C Carter
58 Holmes Lane
Rustington
West Sussex
BN16 2PU

Proposed Elevations

Project number 58HOL-21


Date 23rd May 2021

Drawn by JG


Checked by Checker

A102


Scale 1 : 100

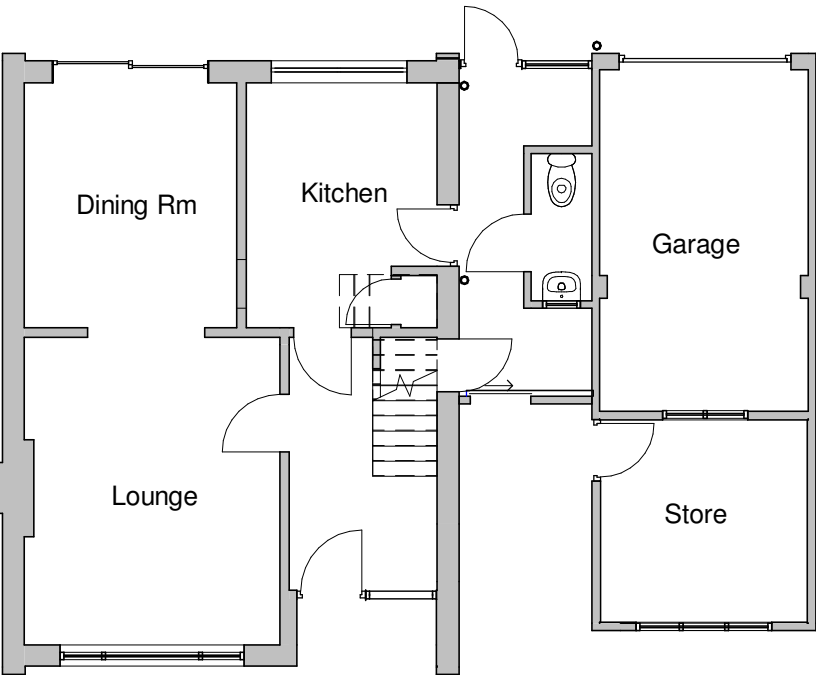


Existing Ground Floor
1 : 100

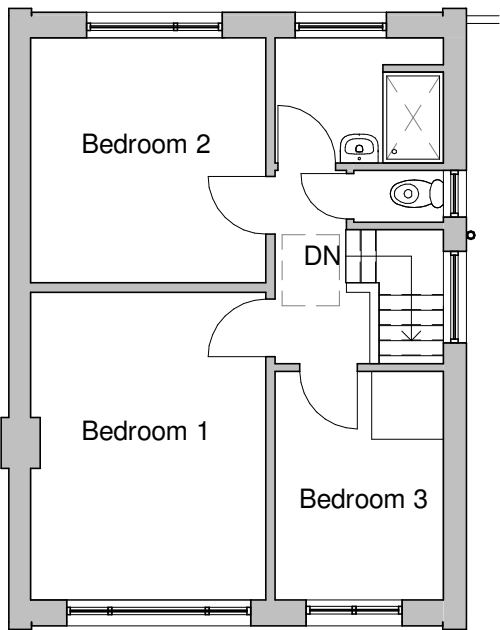

Existing First Floor
1 : 100

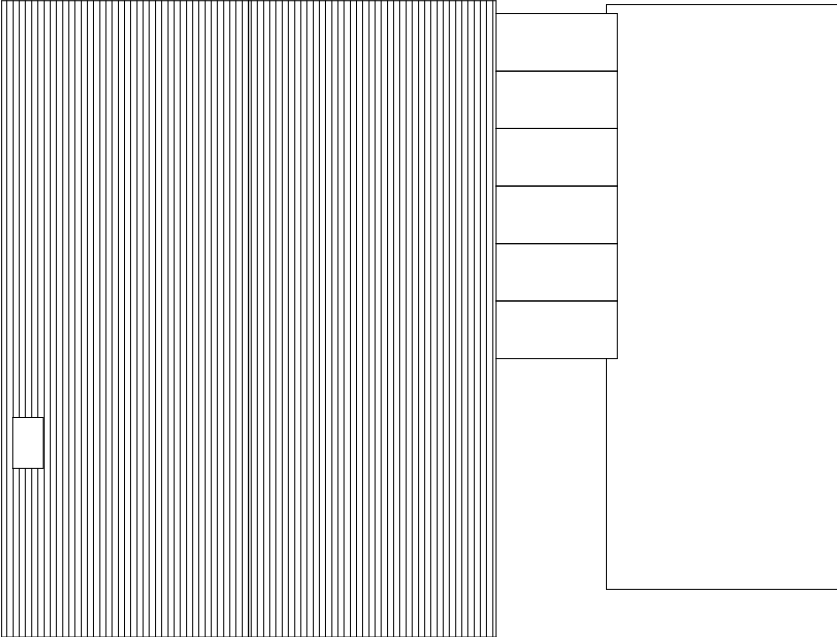

Existing Roof Plan
1 : 100

 

Tel: 0800 6127 664
www.yourhomeplans.co.uk

Your Home Plans



These drawings are for approval purposes. Materials and products should not be ordered based on scaling from drawings as errors may occur along existing building lines. All measurements and supporting elements are to be checked on site. Refer to Your Home Plans if any discrepancies are found.


Ms C Carter
58 Holmes Lane
Rustington
West Sussex
BN16 2PU

Existing Floor Plans


Project number	58HOL-21
Date	23rd May 2021
Drawn by	JG
Checked by	Checker

A103


Scale 1 : 100

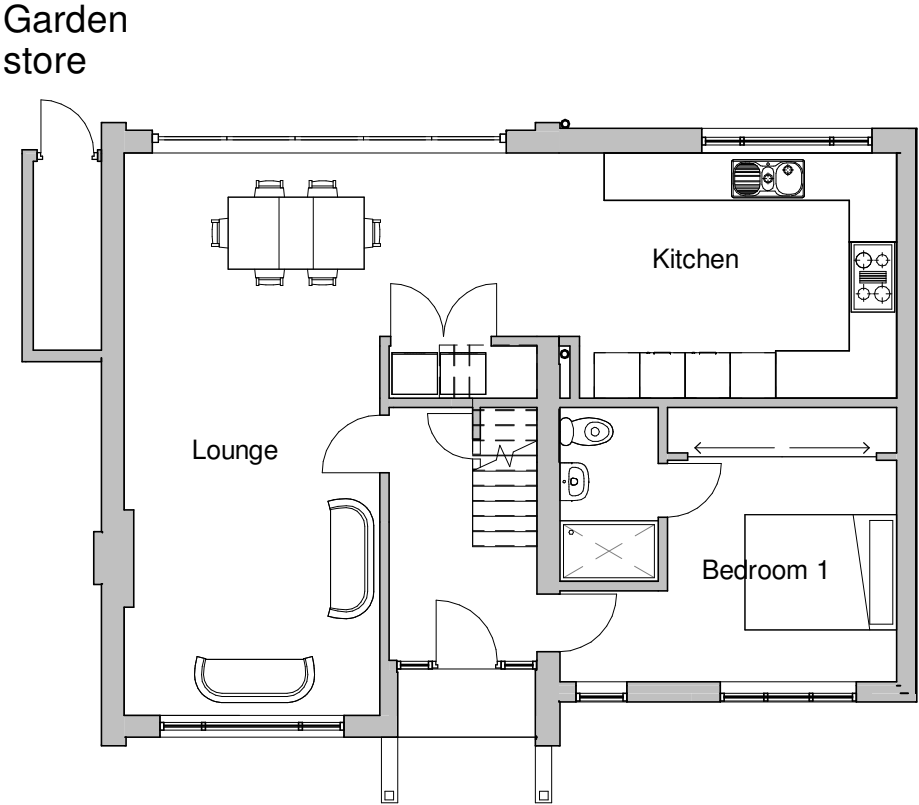


Proposed Ground Floor
1 : 100

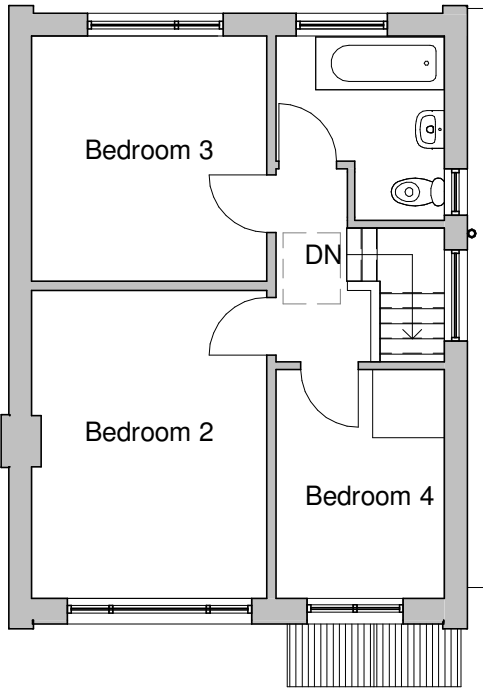

Proposed First Floor
1 : 100

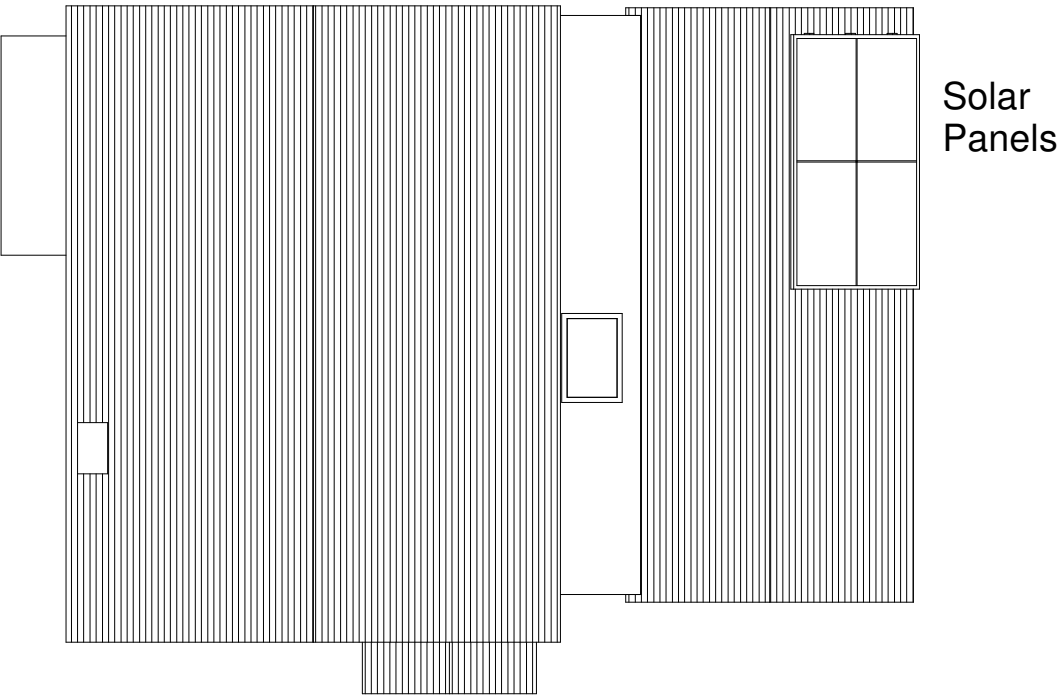

Proposed Roof Plan
1 : 100

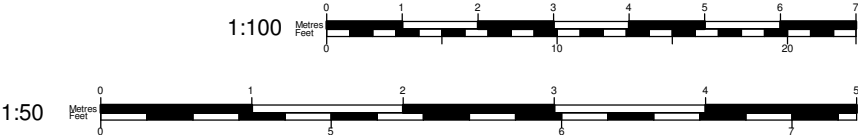

Tel: 0800 6127 664
www.yourhomeplans.co.uk

Your Home Plans



These drawings are for approval purposes. Materials and products should not be ordered based on scaling from drawings as errors may occur along existing building lines. All measurements and supporting elements are to be checked on site. Refer to Your Home Plans if any discrepancies are found.

Ms C Carter
58 Holmes Lane
Rustington
West Sussex
BN16 2PU

Proposed Floor Plans

Project number	58HOL-21	A104
Date	23rd May 2021	
Drawn by	JG	
Checked by	Checker	Scale 1 : 100