


FRONT ELEVATION (Street Scene)
Scale 1:200

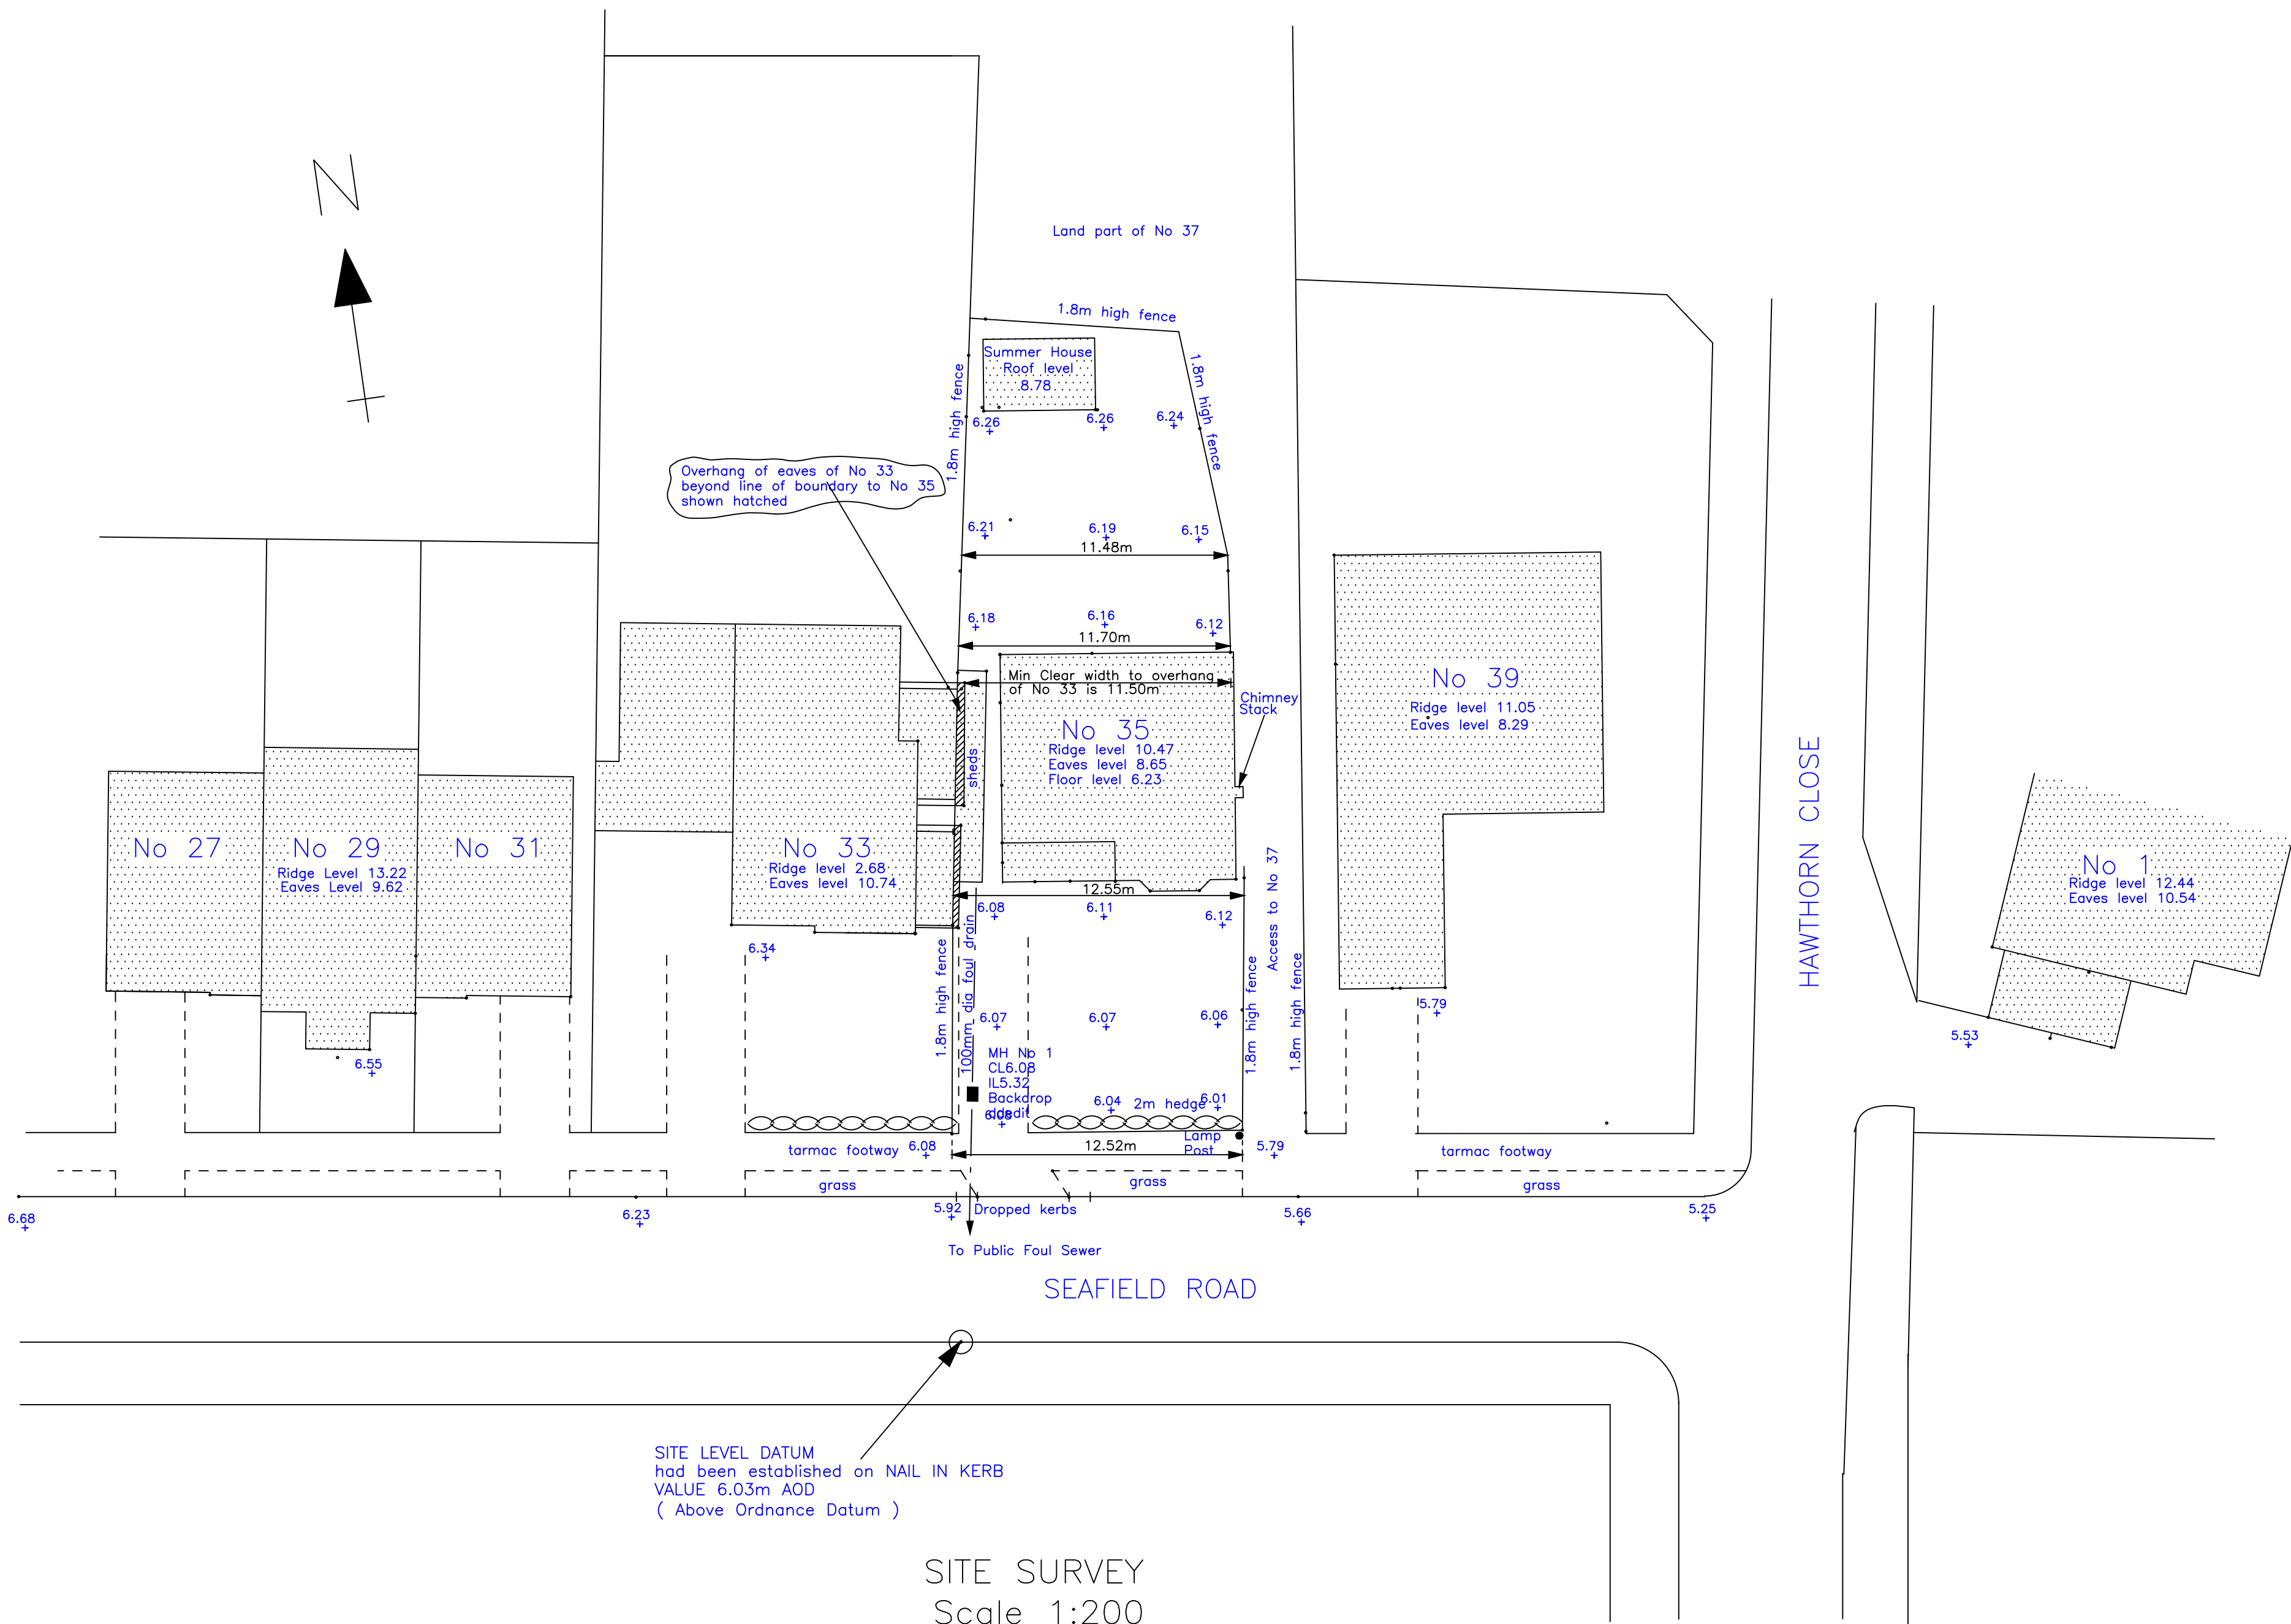

Notes

LEVELS are to ORDNANCE SURVEY datum

SITE LEVEL REFERENCE/DATUM also to Ordnance Survey Datum has been established as shown.

FOUL DRAINAGE is to the public sewer from MH No 1

CURRENT ACCESS is onto SEAFIELD ROAD which is subject to a 30mph speed limit

Notes

M S Ford Associates
Consulting Engineers

147 Cambridge Road,
Great Shelford,
Cambridge
CB22 5JN Phone & Fax 01223 510309
M S FORD. BSc., C Eng., FICE., FCIHT

Client
PHILIP GREENHALGH

Project
35 SEAFIELD ROAD
RUSTINGTON
WEST SUSSEX

Drawing Title
SITE SURVEY

Scale 1:200	Date April 18	Drawn MSF
----------------	------------------	--------------

Drawing Number
P-1011-1

