




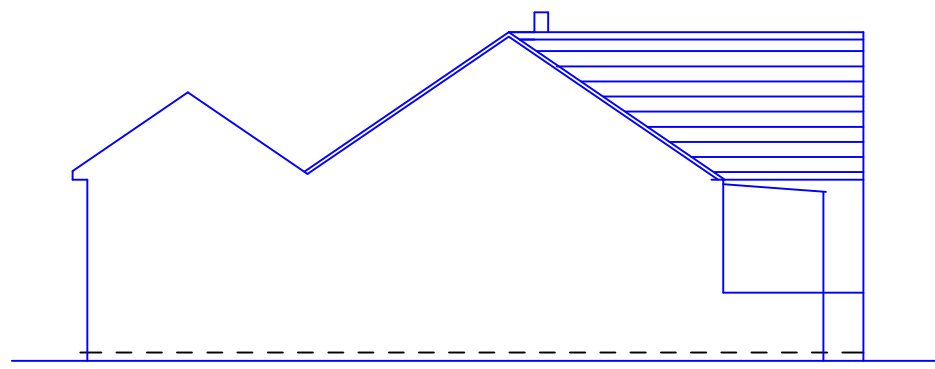


EXISTING SIDE ELEVATION

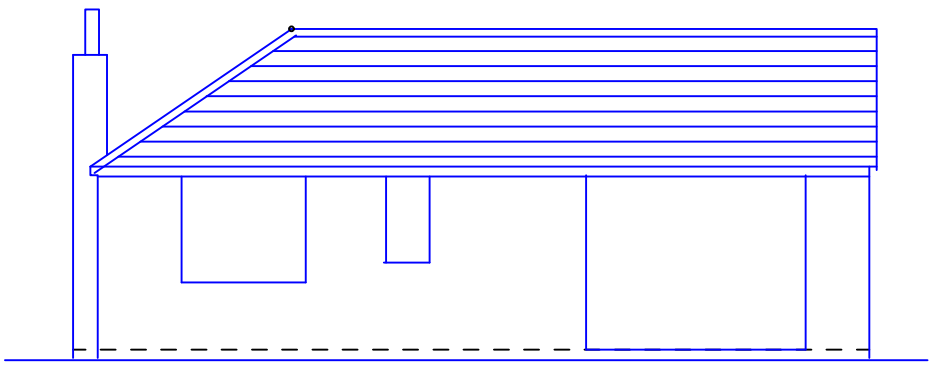


EXISTING REAR ELEVATION

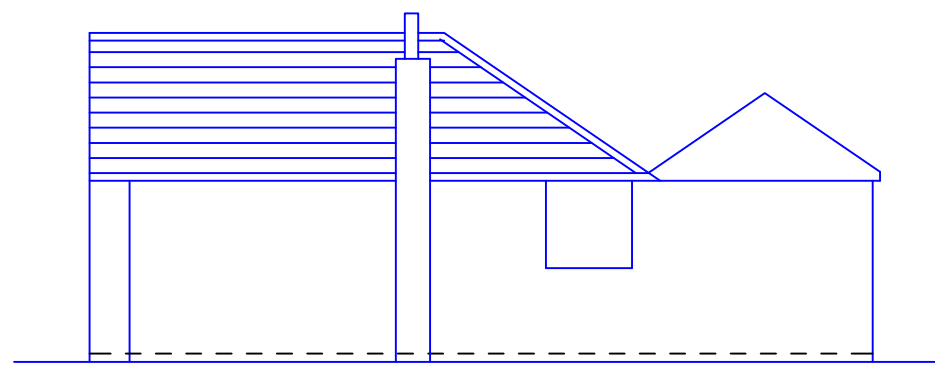


EXISTING SIDE ELEVATION

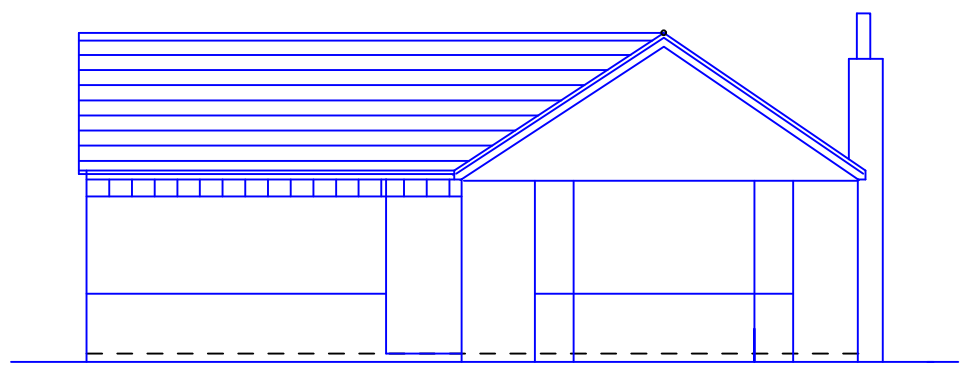


EXISTING FRONT ELEVATION

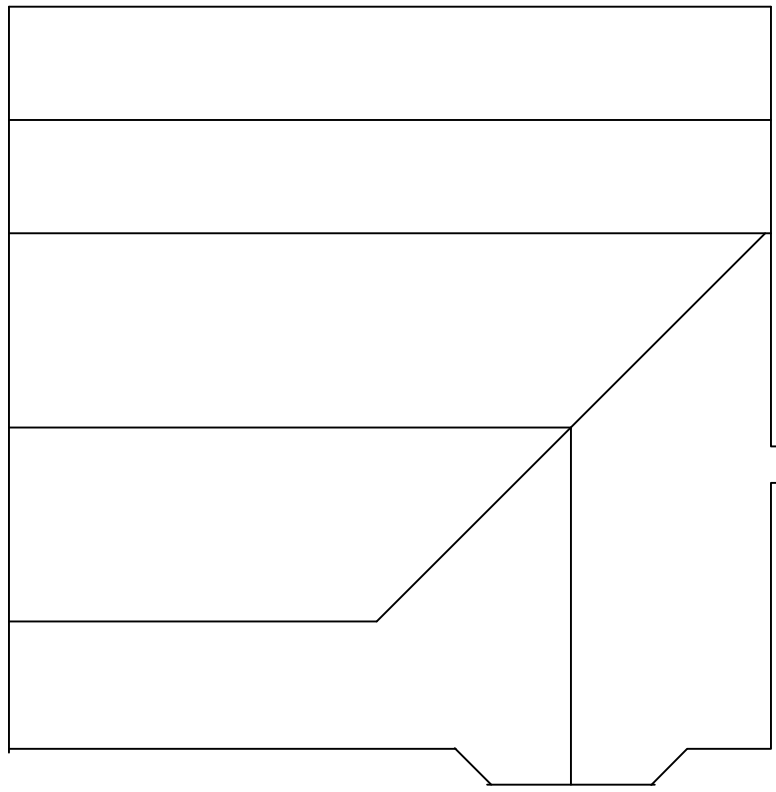

EXISTING ROOF PLAN

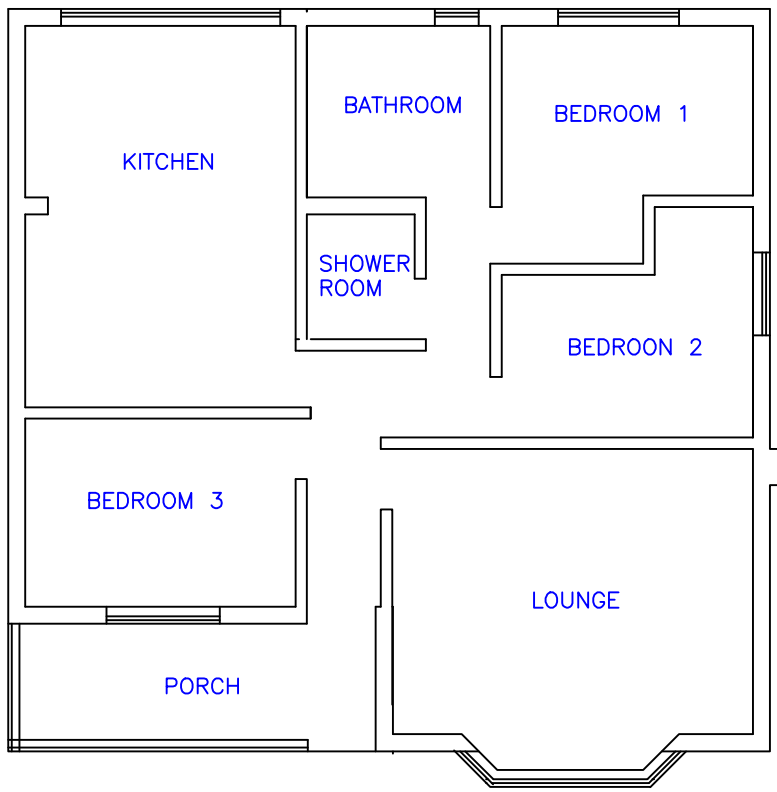

EXISTING FLOOR PLAN

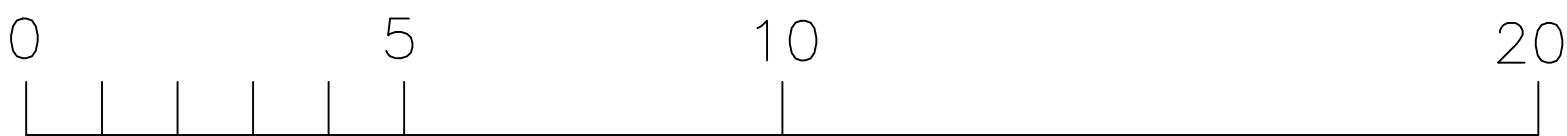

Scale 1:100 @ A1 Size

Notes

M S Ford Associates
Consulting Engineers

147 Cambridge Road,
Great Shelford,
Cambridge
CB22 5JN Phone & Fax 01223 510309

M S FORD. BSc., C Eng., FICE., FCIHT

Client
PHILIP GREENHALGH

Project
**35 SEAFIELD ROAD
RUSTINGTON
WEST SUSSEX**

Drawing Title
EXISTING PLANS & ELEVATIONS

Scale 1:100	Date April 18	Drawn MSF
-----------------------	-------------------------	---------------------

Drawing Number
P-1011-2