




Notes

This drawing remains the copyright of **jnf architecture limited**. Copying and/or distribution of this drawing in part or in whole is not permitted without prior approval.

Proposed Demolition

Site Boundary

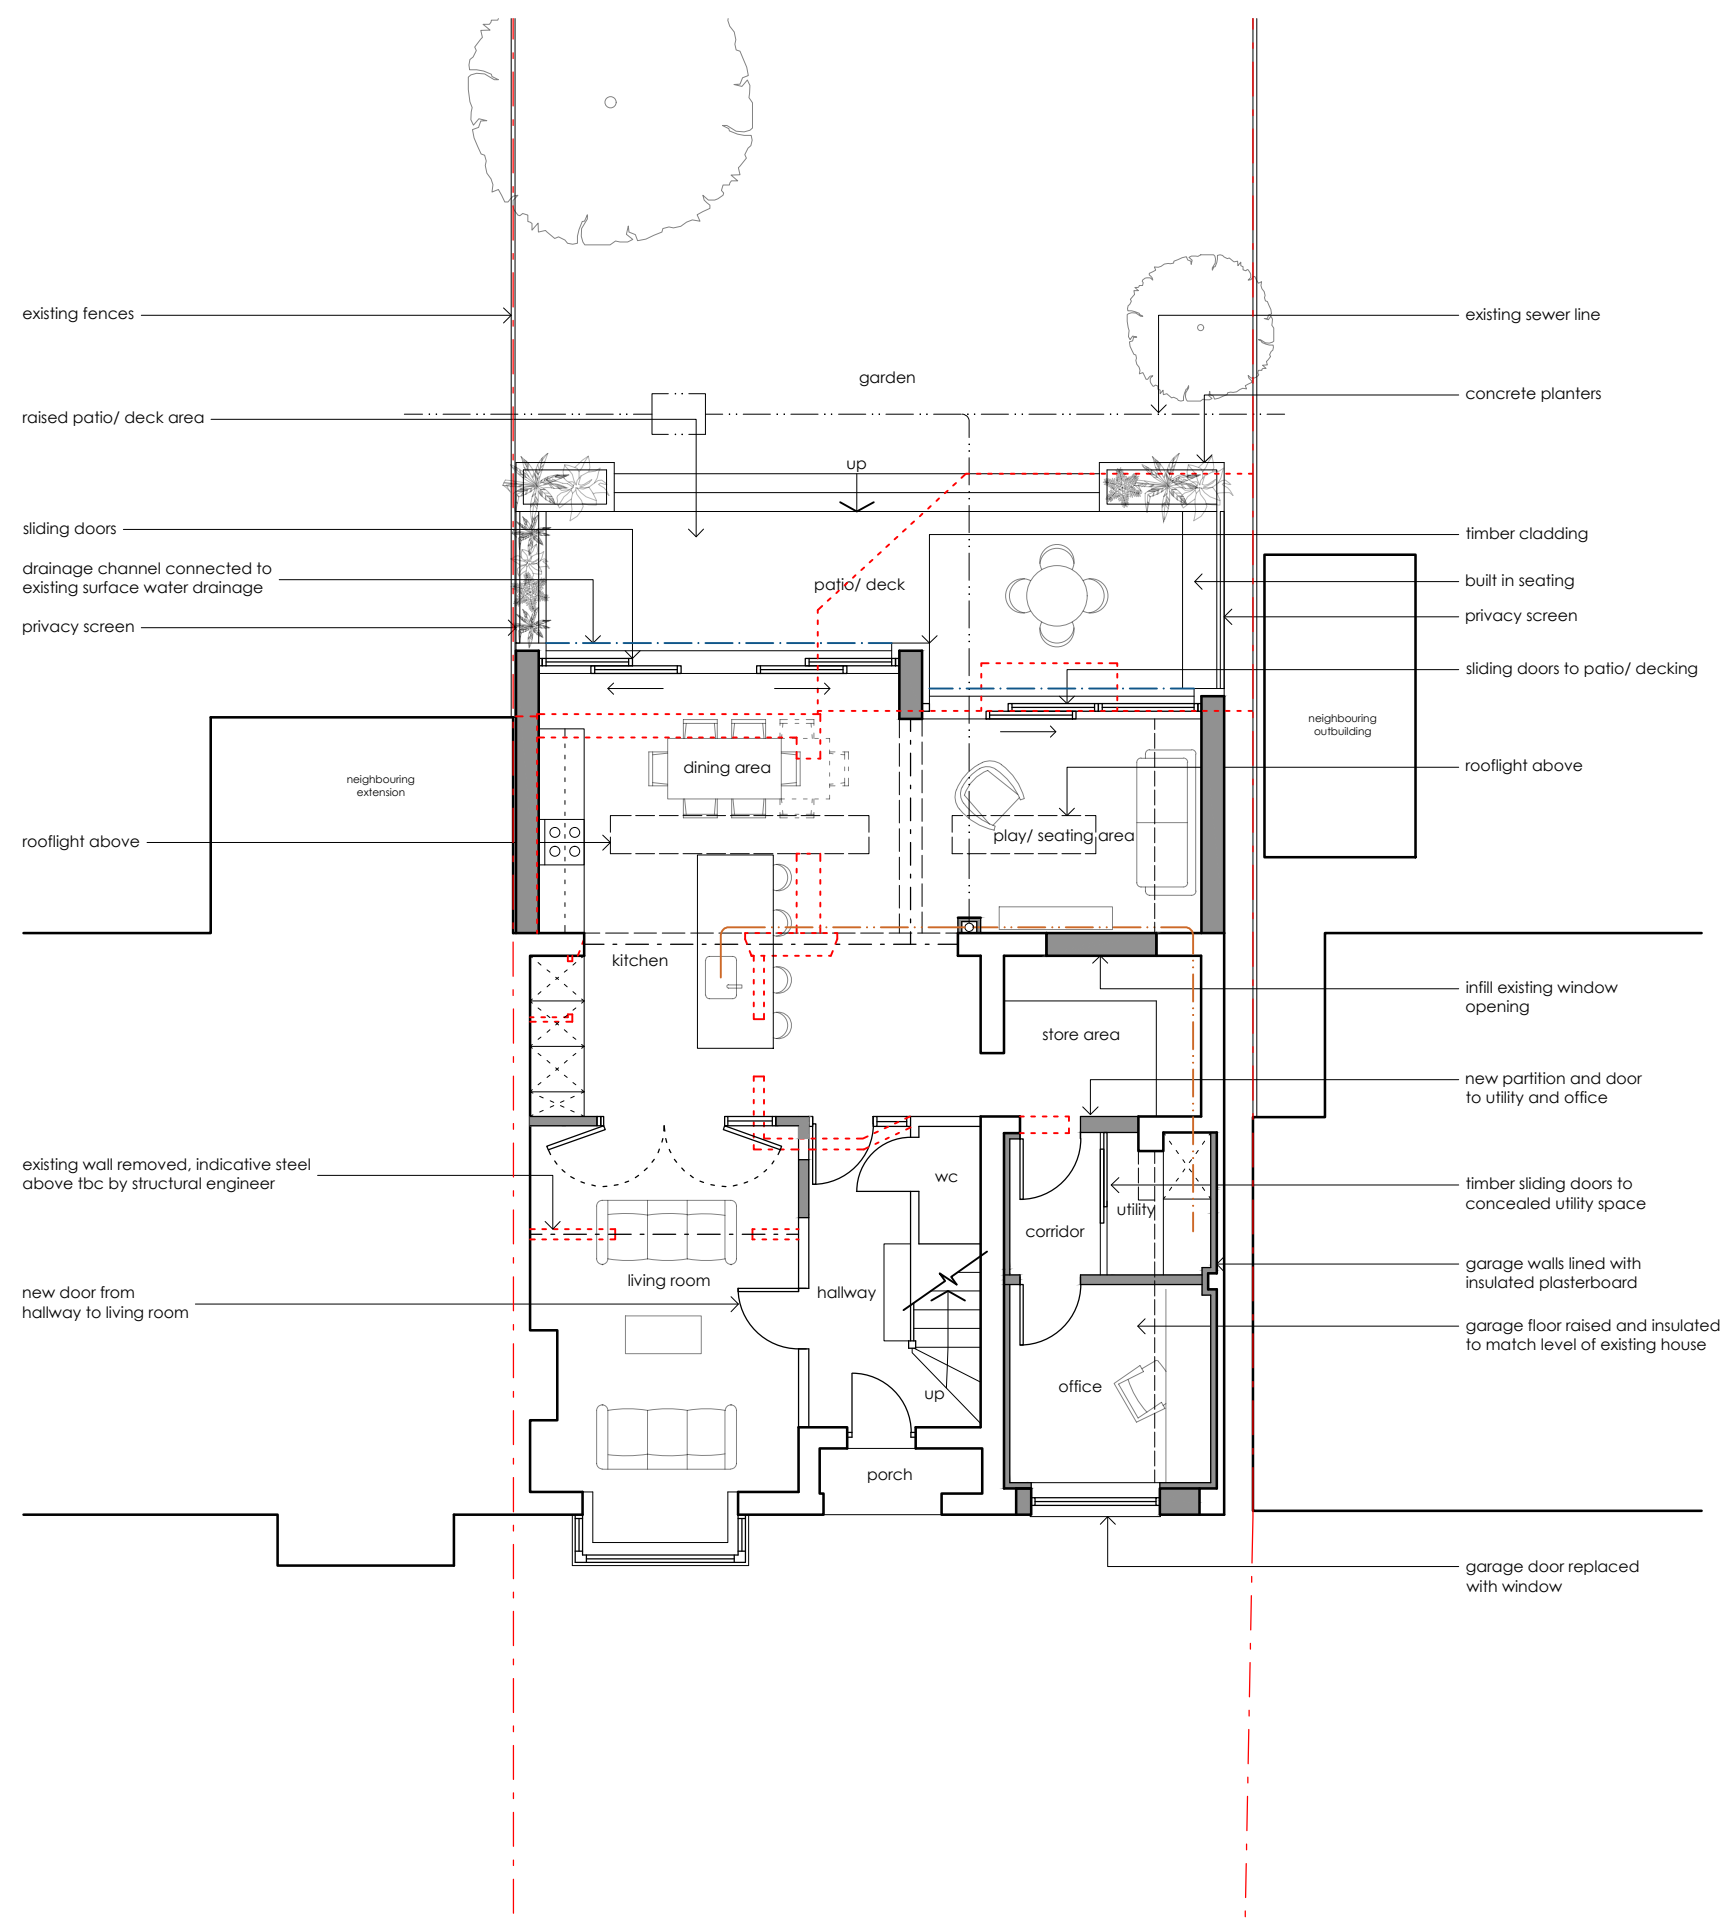

P2	27.05.2021	Planning Issue	NF
P1	19.05.2021	Issue for review and comment	NF
Rev	Date & Notes	Issued	

jnf architecture

jnf architecture limited

studio@jnfarchitecture.co.uk

www.jnfarchitecture.co.uk

01273 937537

ARB

Architects Registration Board

RIBA

Chartered Practice

project

12 Albert Road,
Rustington,
Littlehampton
BN16 3JS

drawing name

Proposed
Ground Floor Plan

dwg no. rev

2035-JNF-XX-GF-DR-A-241-P2

scale	size	drwn	chkd
1:100	A3	NF	NF
status	suitability		
Planning	S2		