


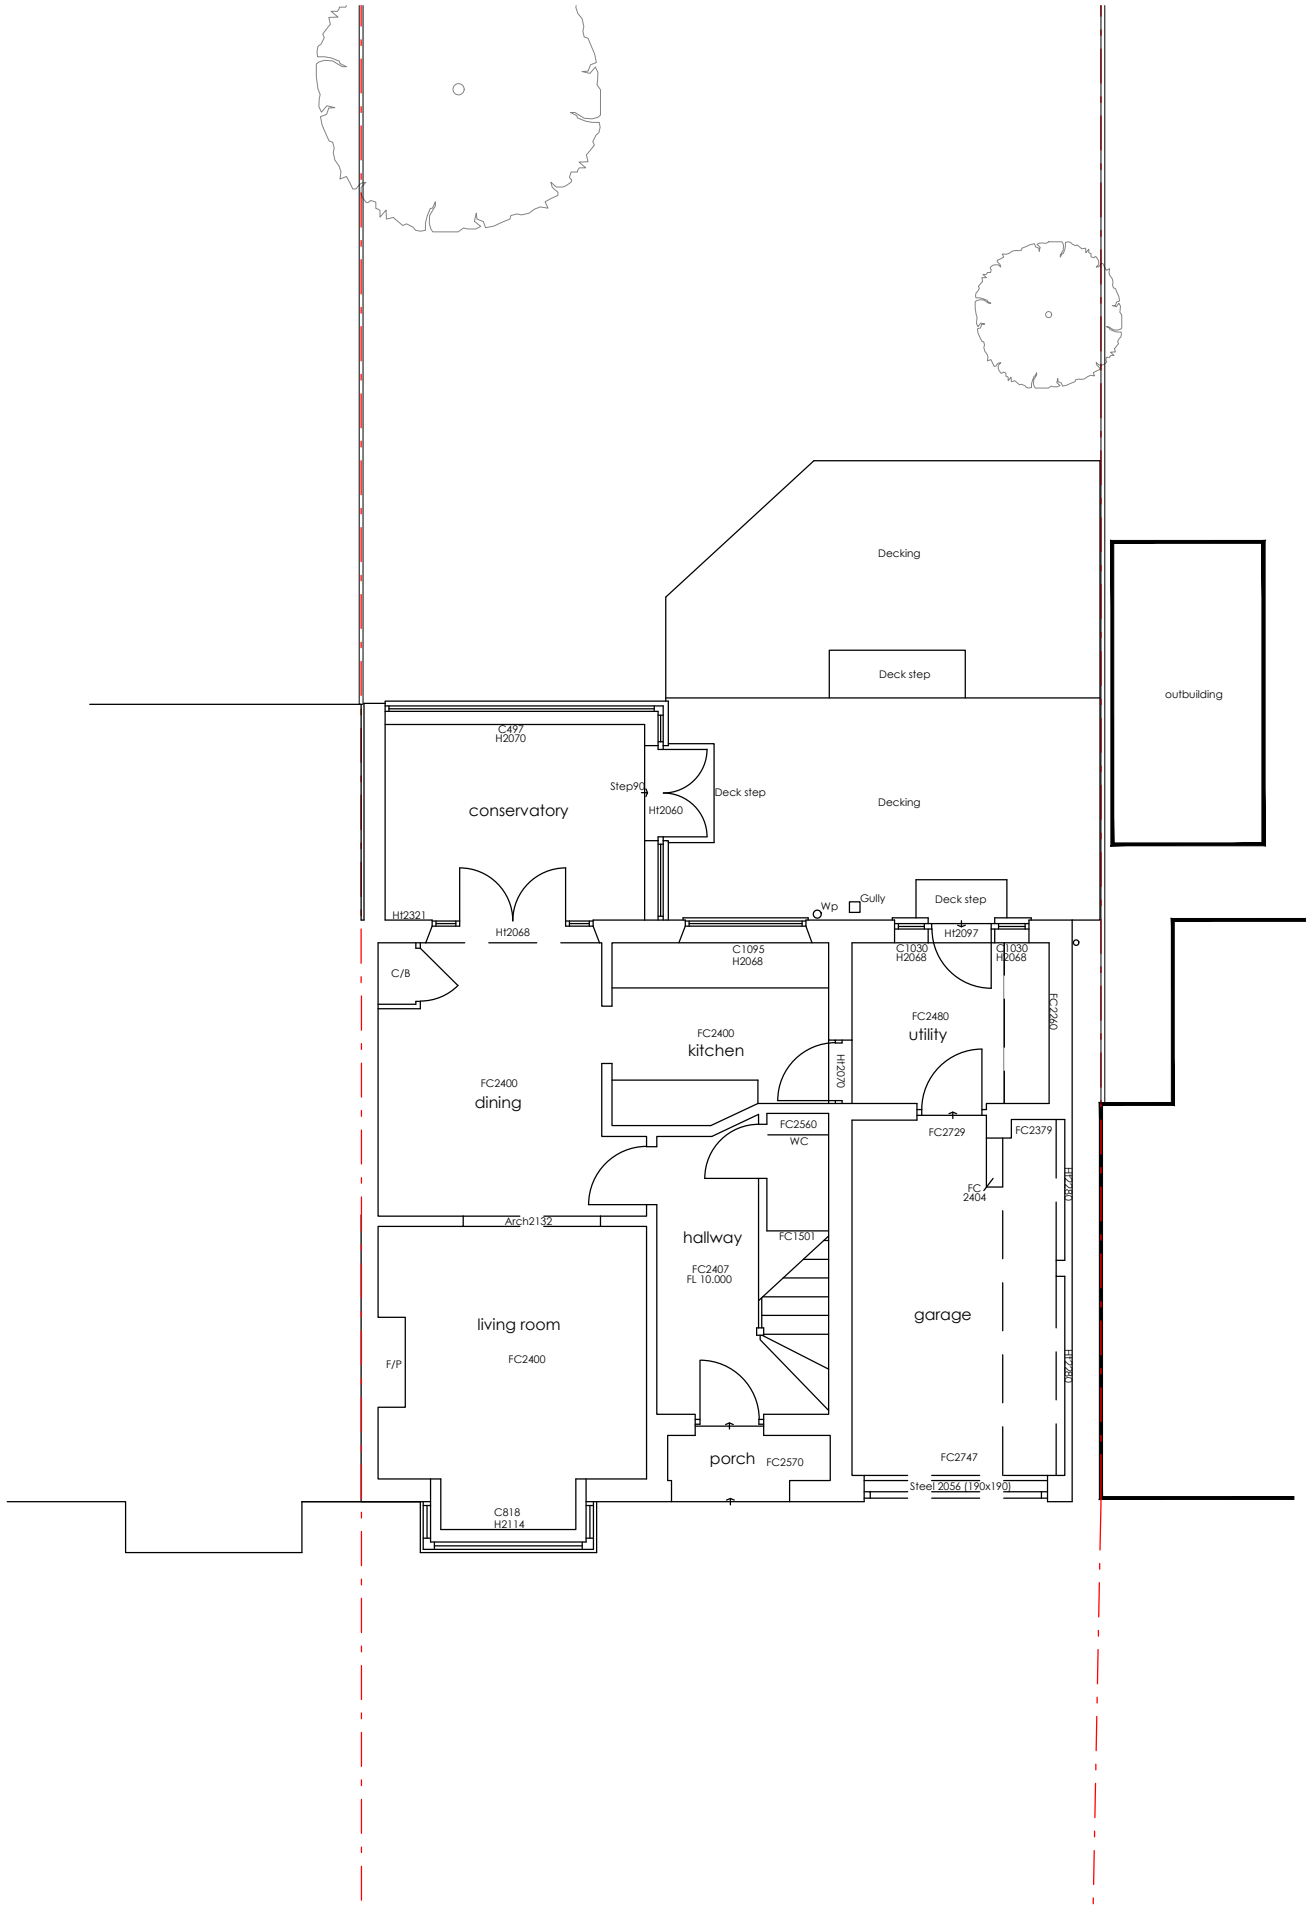

Notes

This drawing remains the copyright of jnf architecture limited. Copying and/or distribution of this drawing in part or in whole is not permitted without prior approval.

Site Boundary



1:100 SCALE BAR



P2	27.05.2021	NF
	Planning Issue	
P1	19.05.2021	NF
	Issue for review and comment	
Rev	Date & Notes	Issued

jnf architecture limited
studio@jnfarchitecture.co.uk
www.jnfarchitecture.co.uk
01273 937537



project

12 Albert Road,
Rustington,
Littlehampton
BN16 3JS

drawing name

Existing
Ground Floor Plan

dwg no. rev

2035-JNF-XX-GF-DR-A-240-P2

scale	size	drwn	chkd
1:100	A3	NF	NF

status suitability

Planning S2