

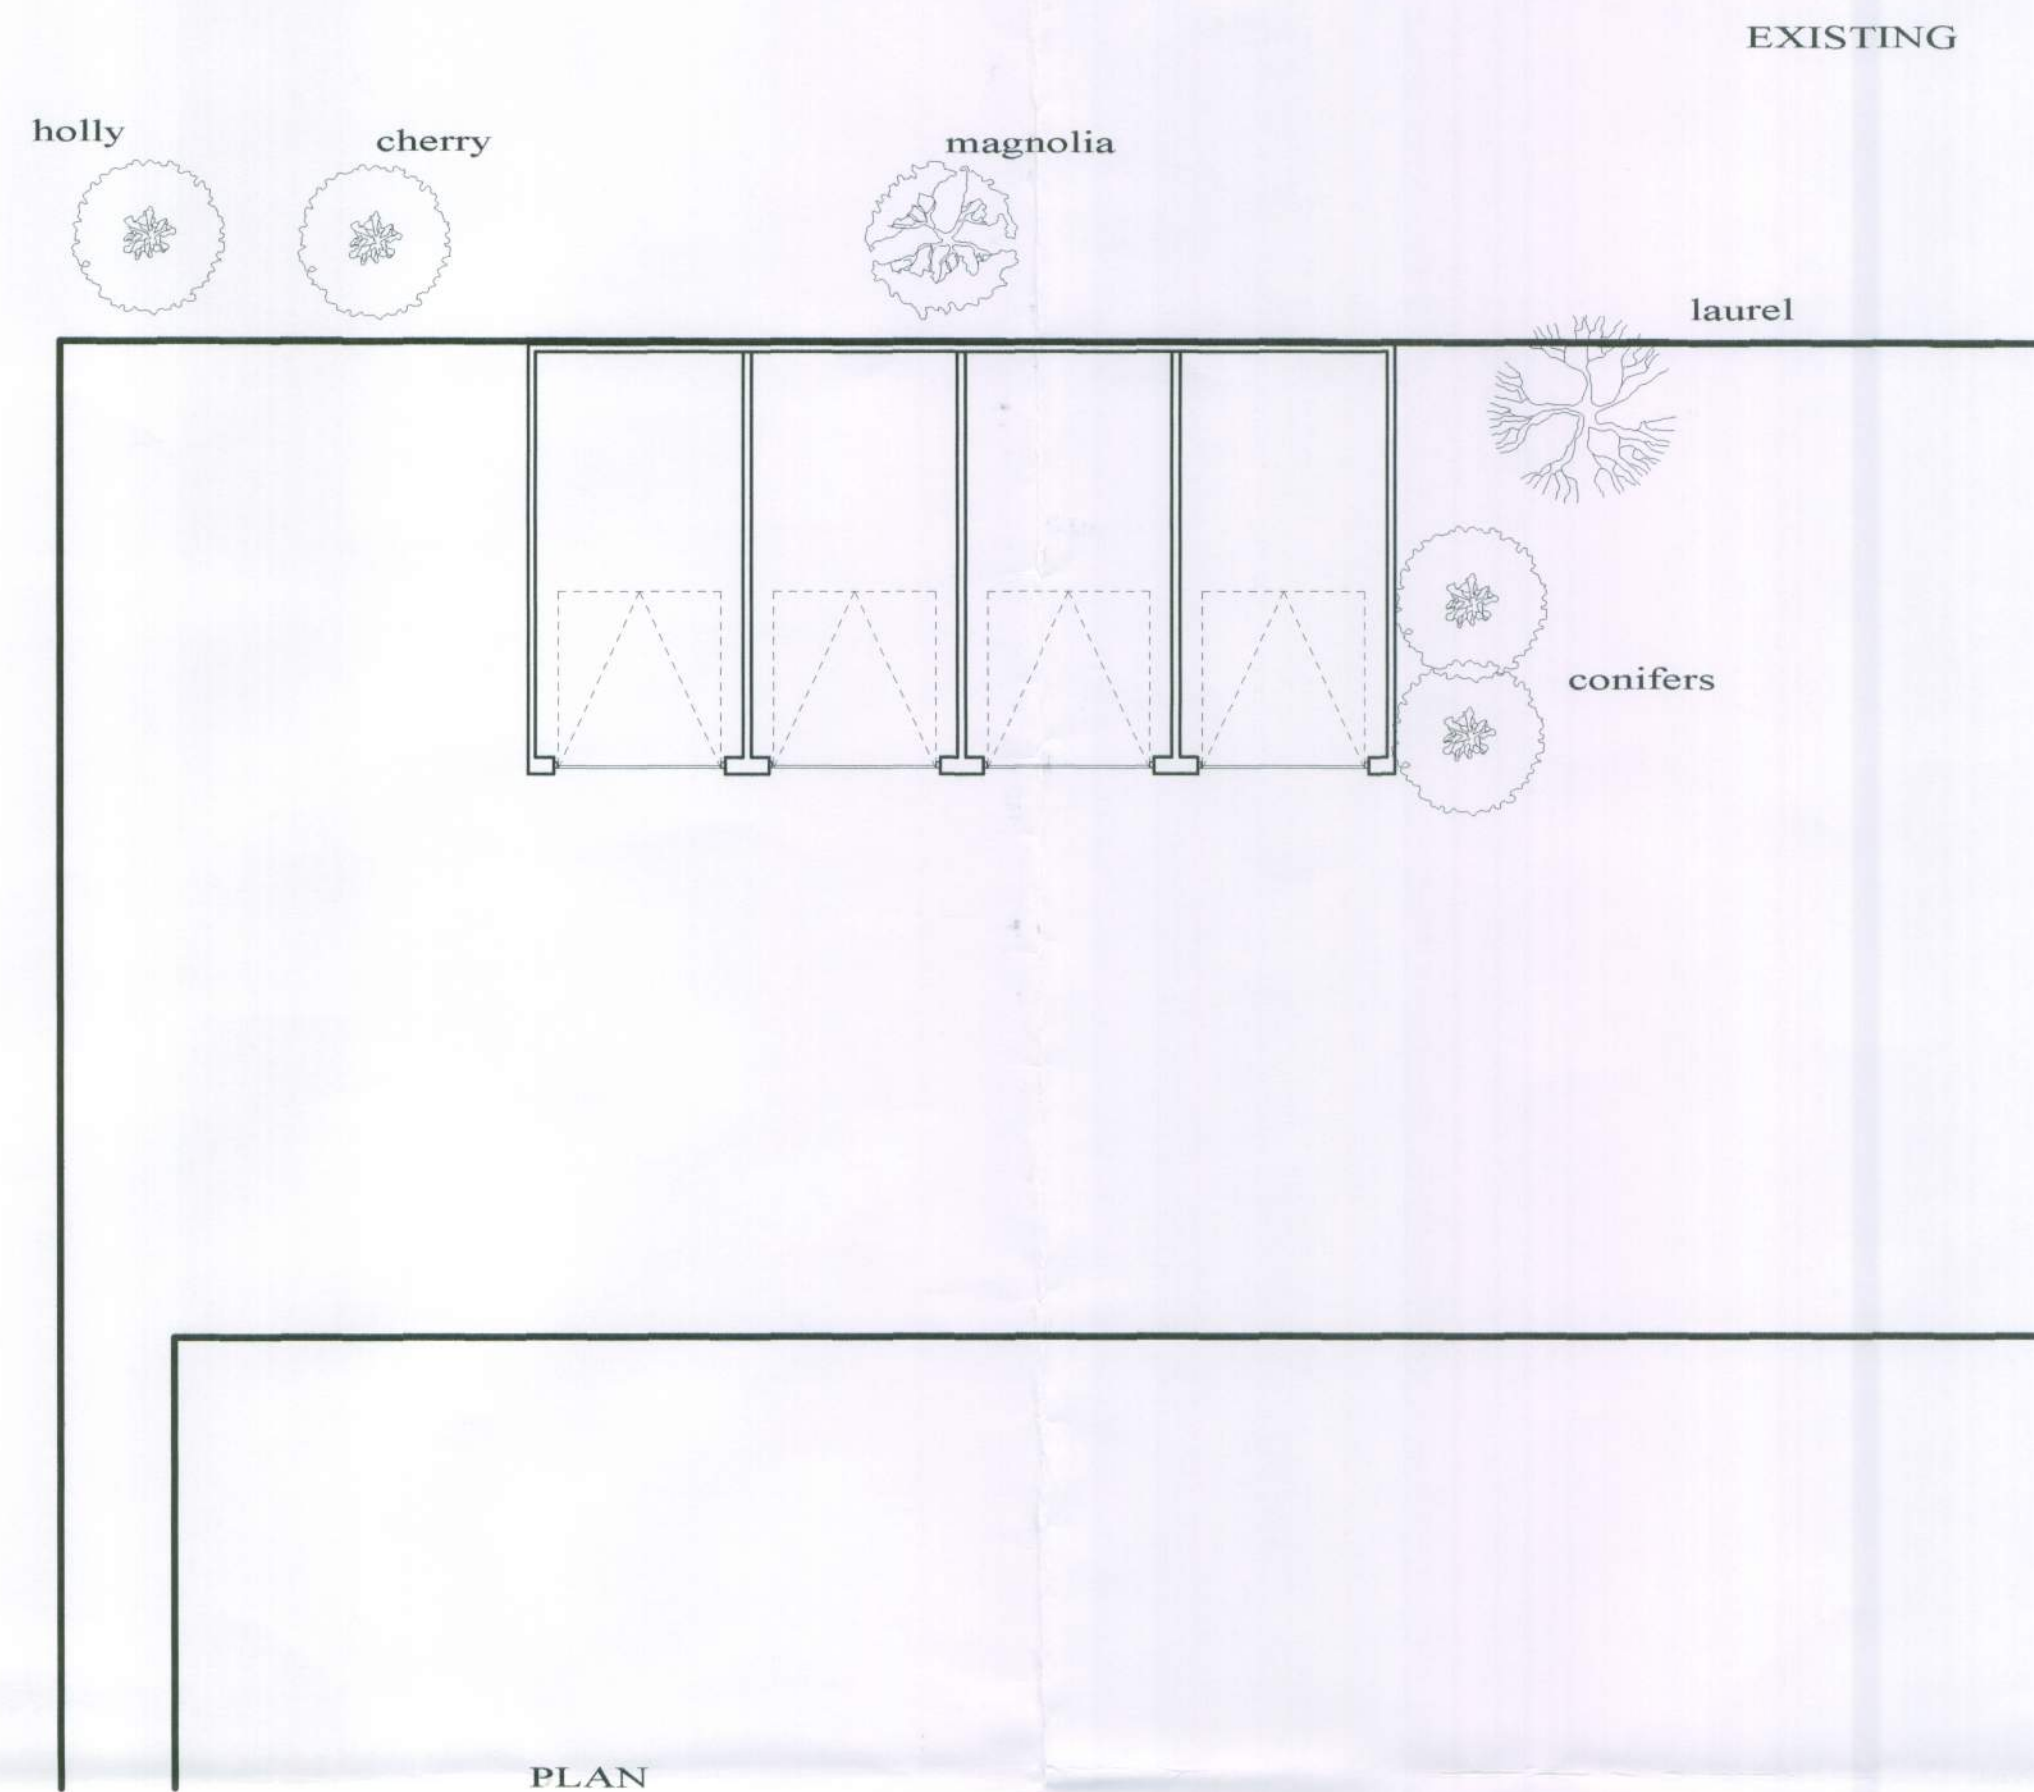




SIDE ELEVATIONS
EXISTING AND PROPOSED
ALL THE SAME

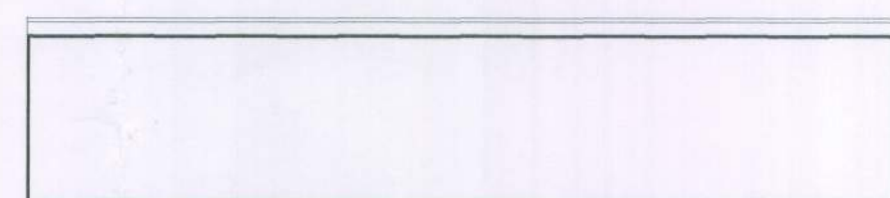

REAR ELEVATION EXISTING

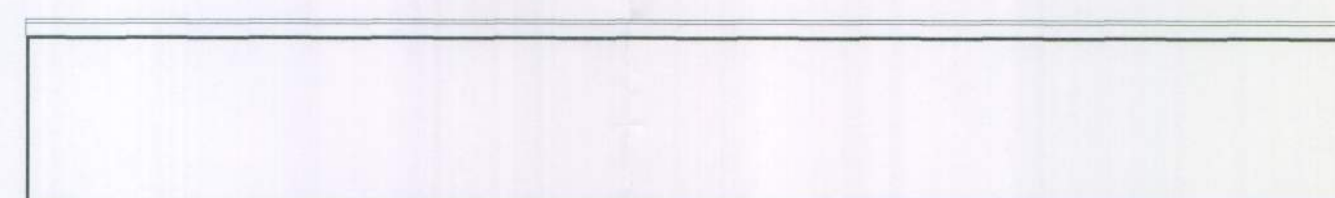

REAR ELEVATION PROPOSED

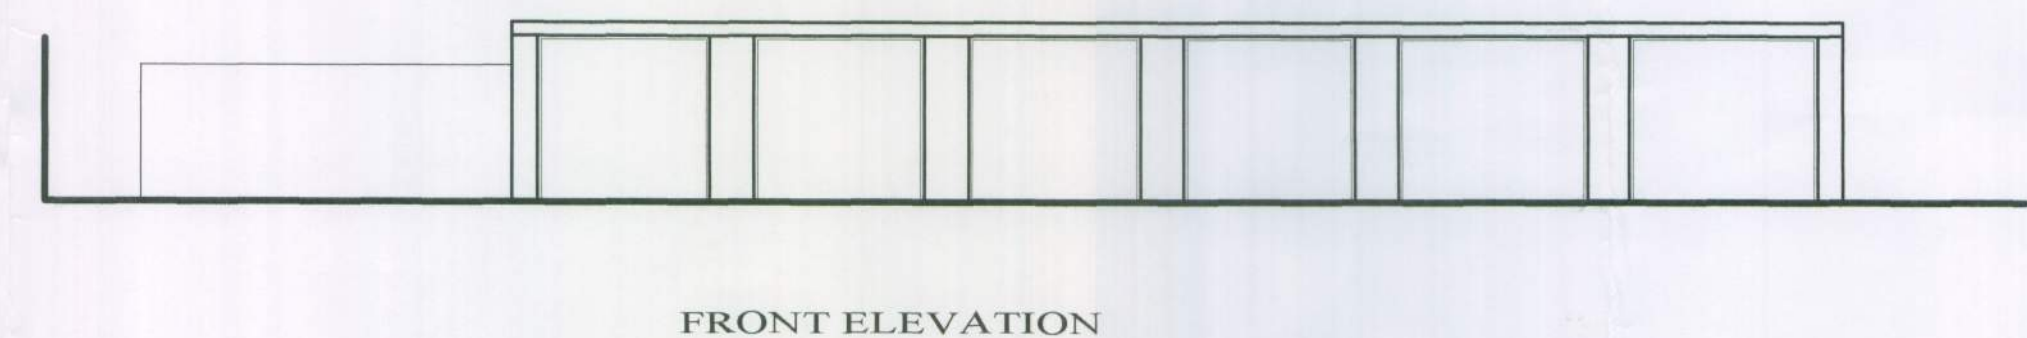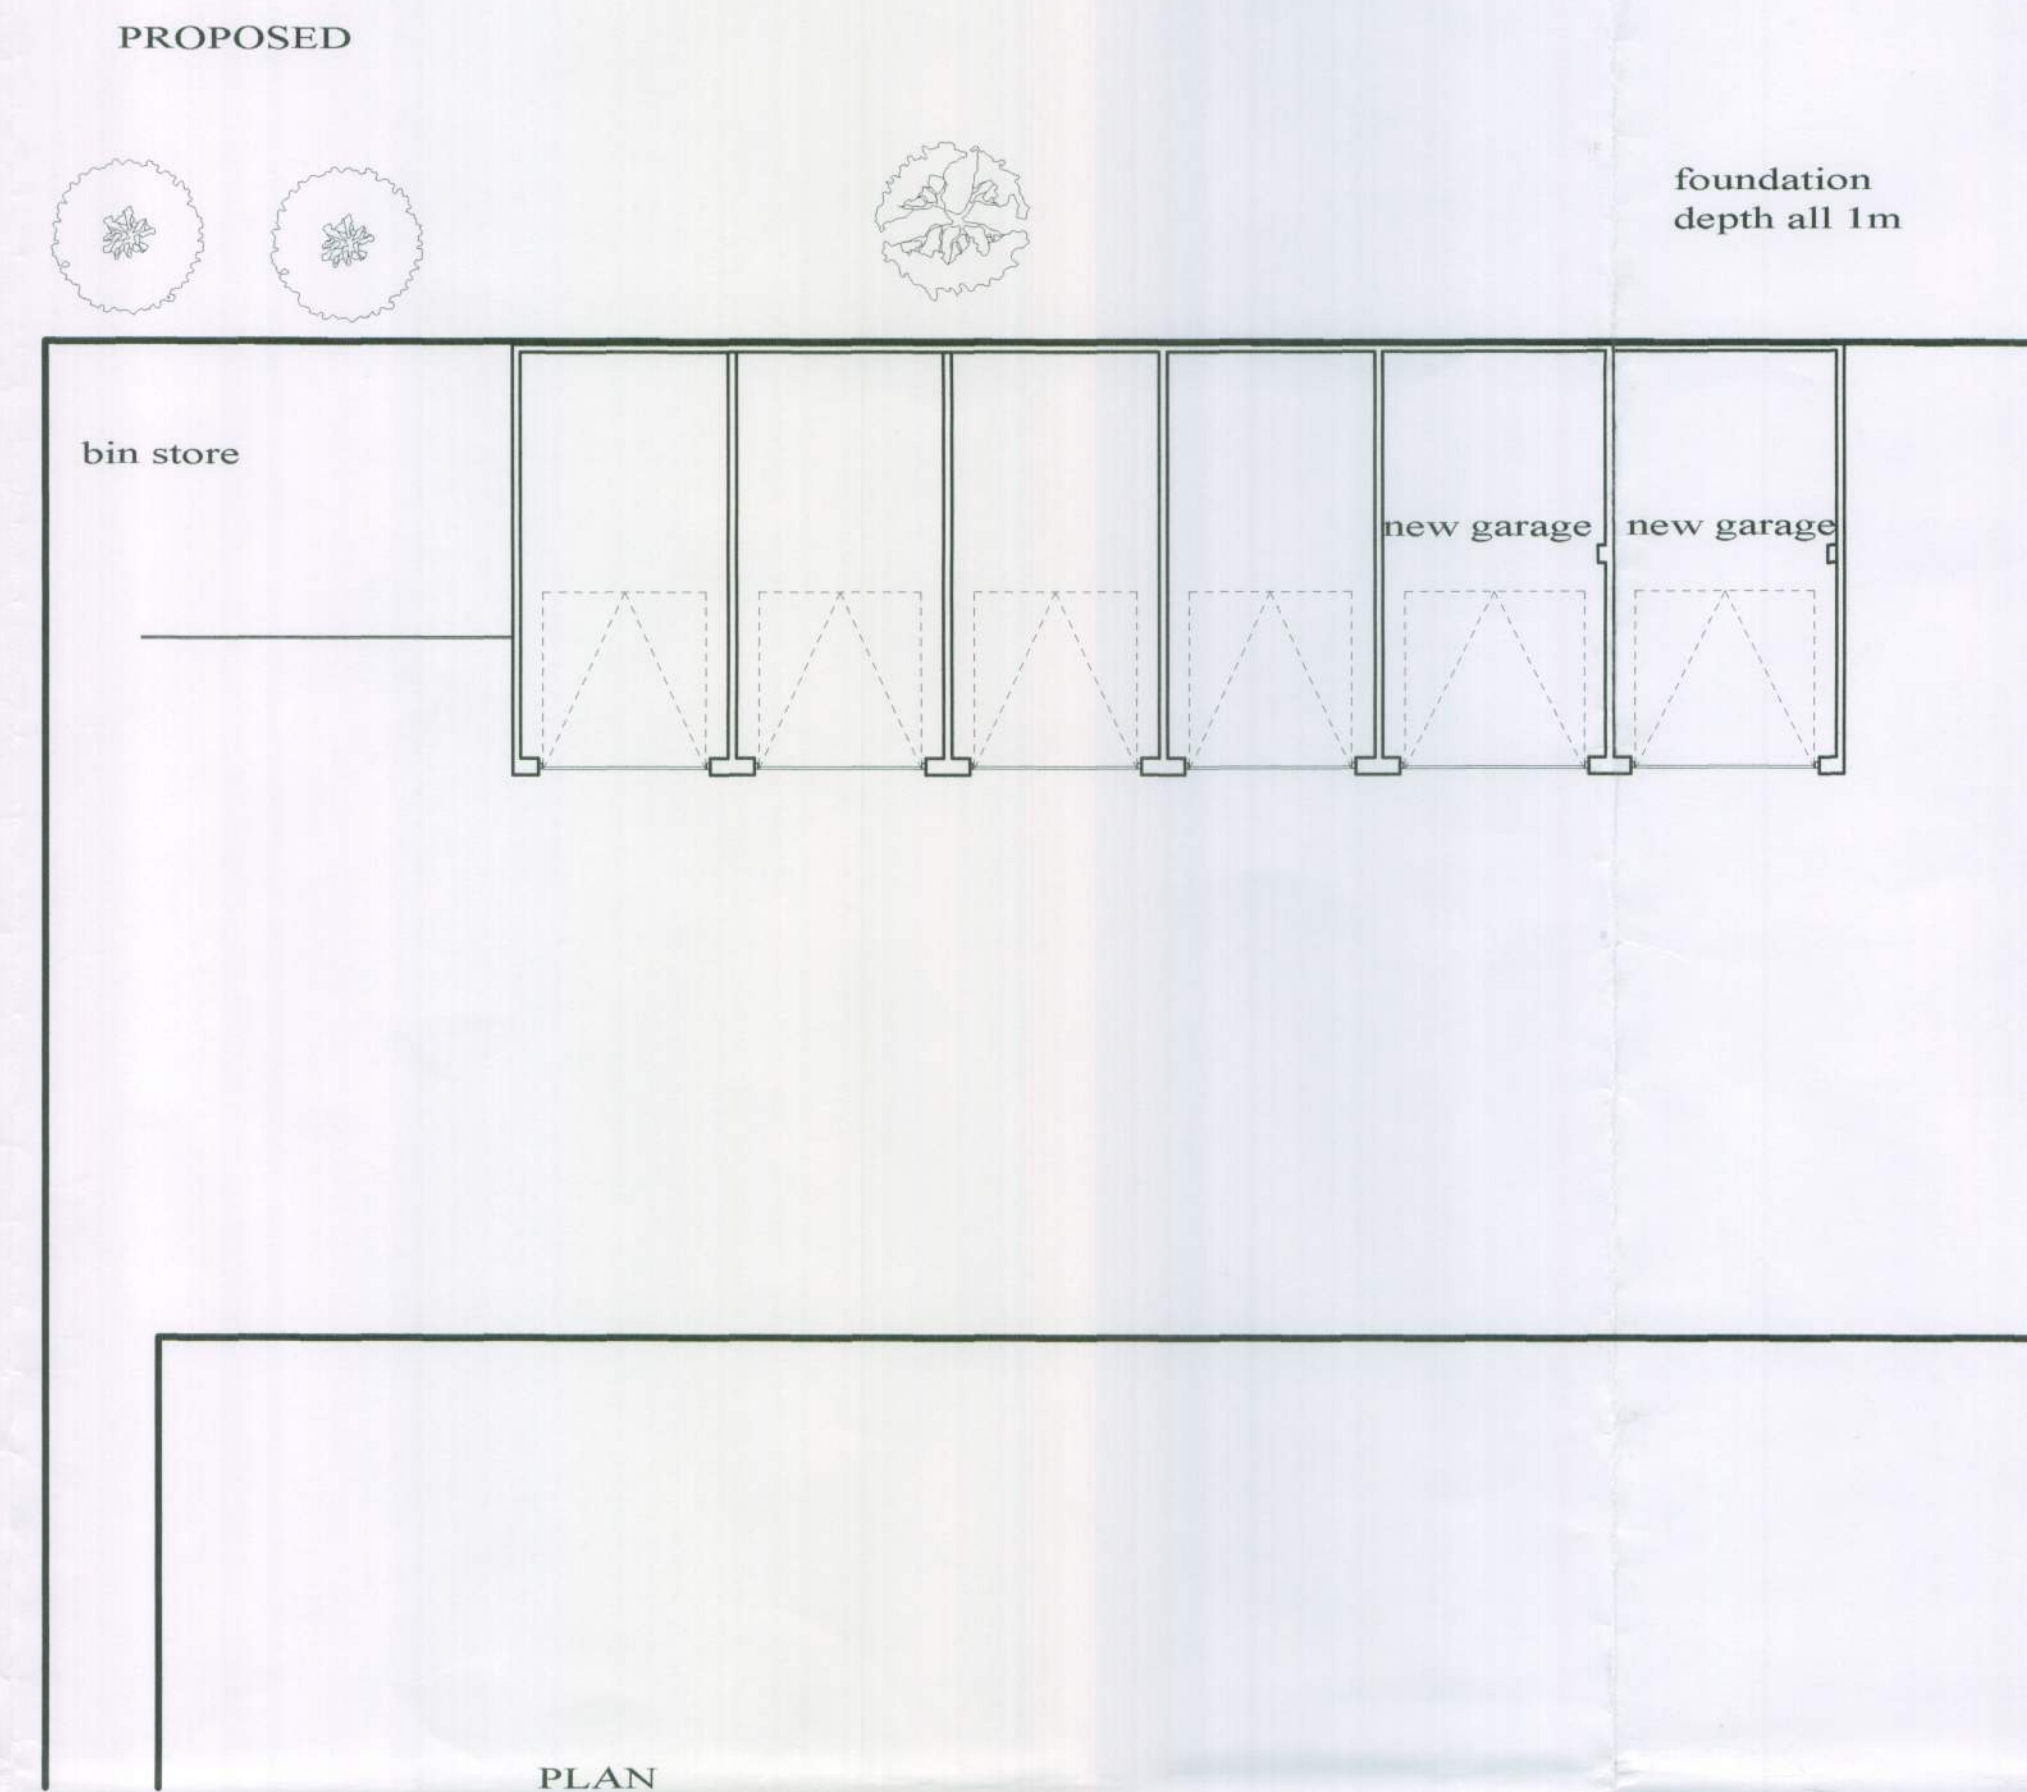

STEPHEN BROMLEY ASSOCIATES
5 WEST STREET, SHOREHAM BY SEA
WEST SUSSEX

PROPOSED 2 No GARAGES

AT SCALE 1-100

HERNE CT STATION ROAD
RUSTING TON.

Dwg no 9312/1A