



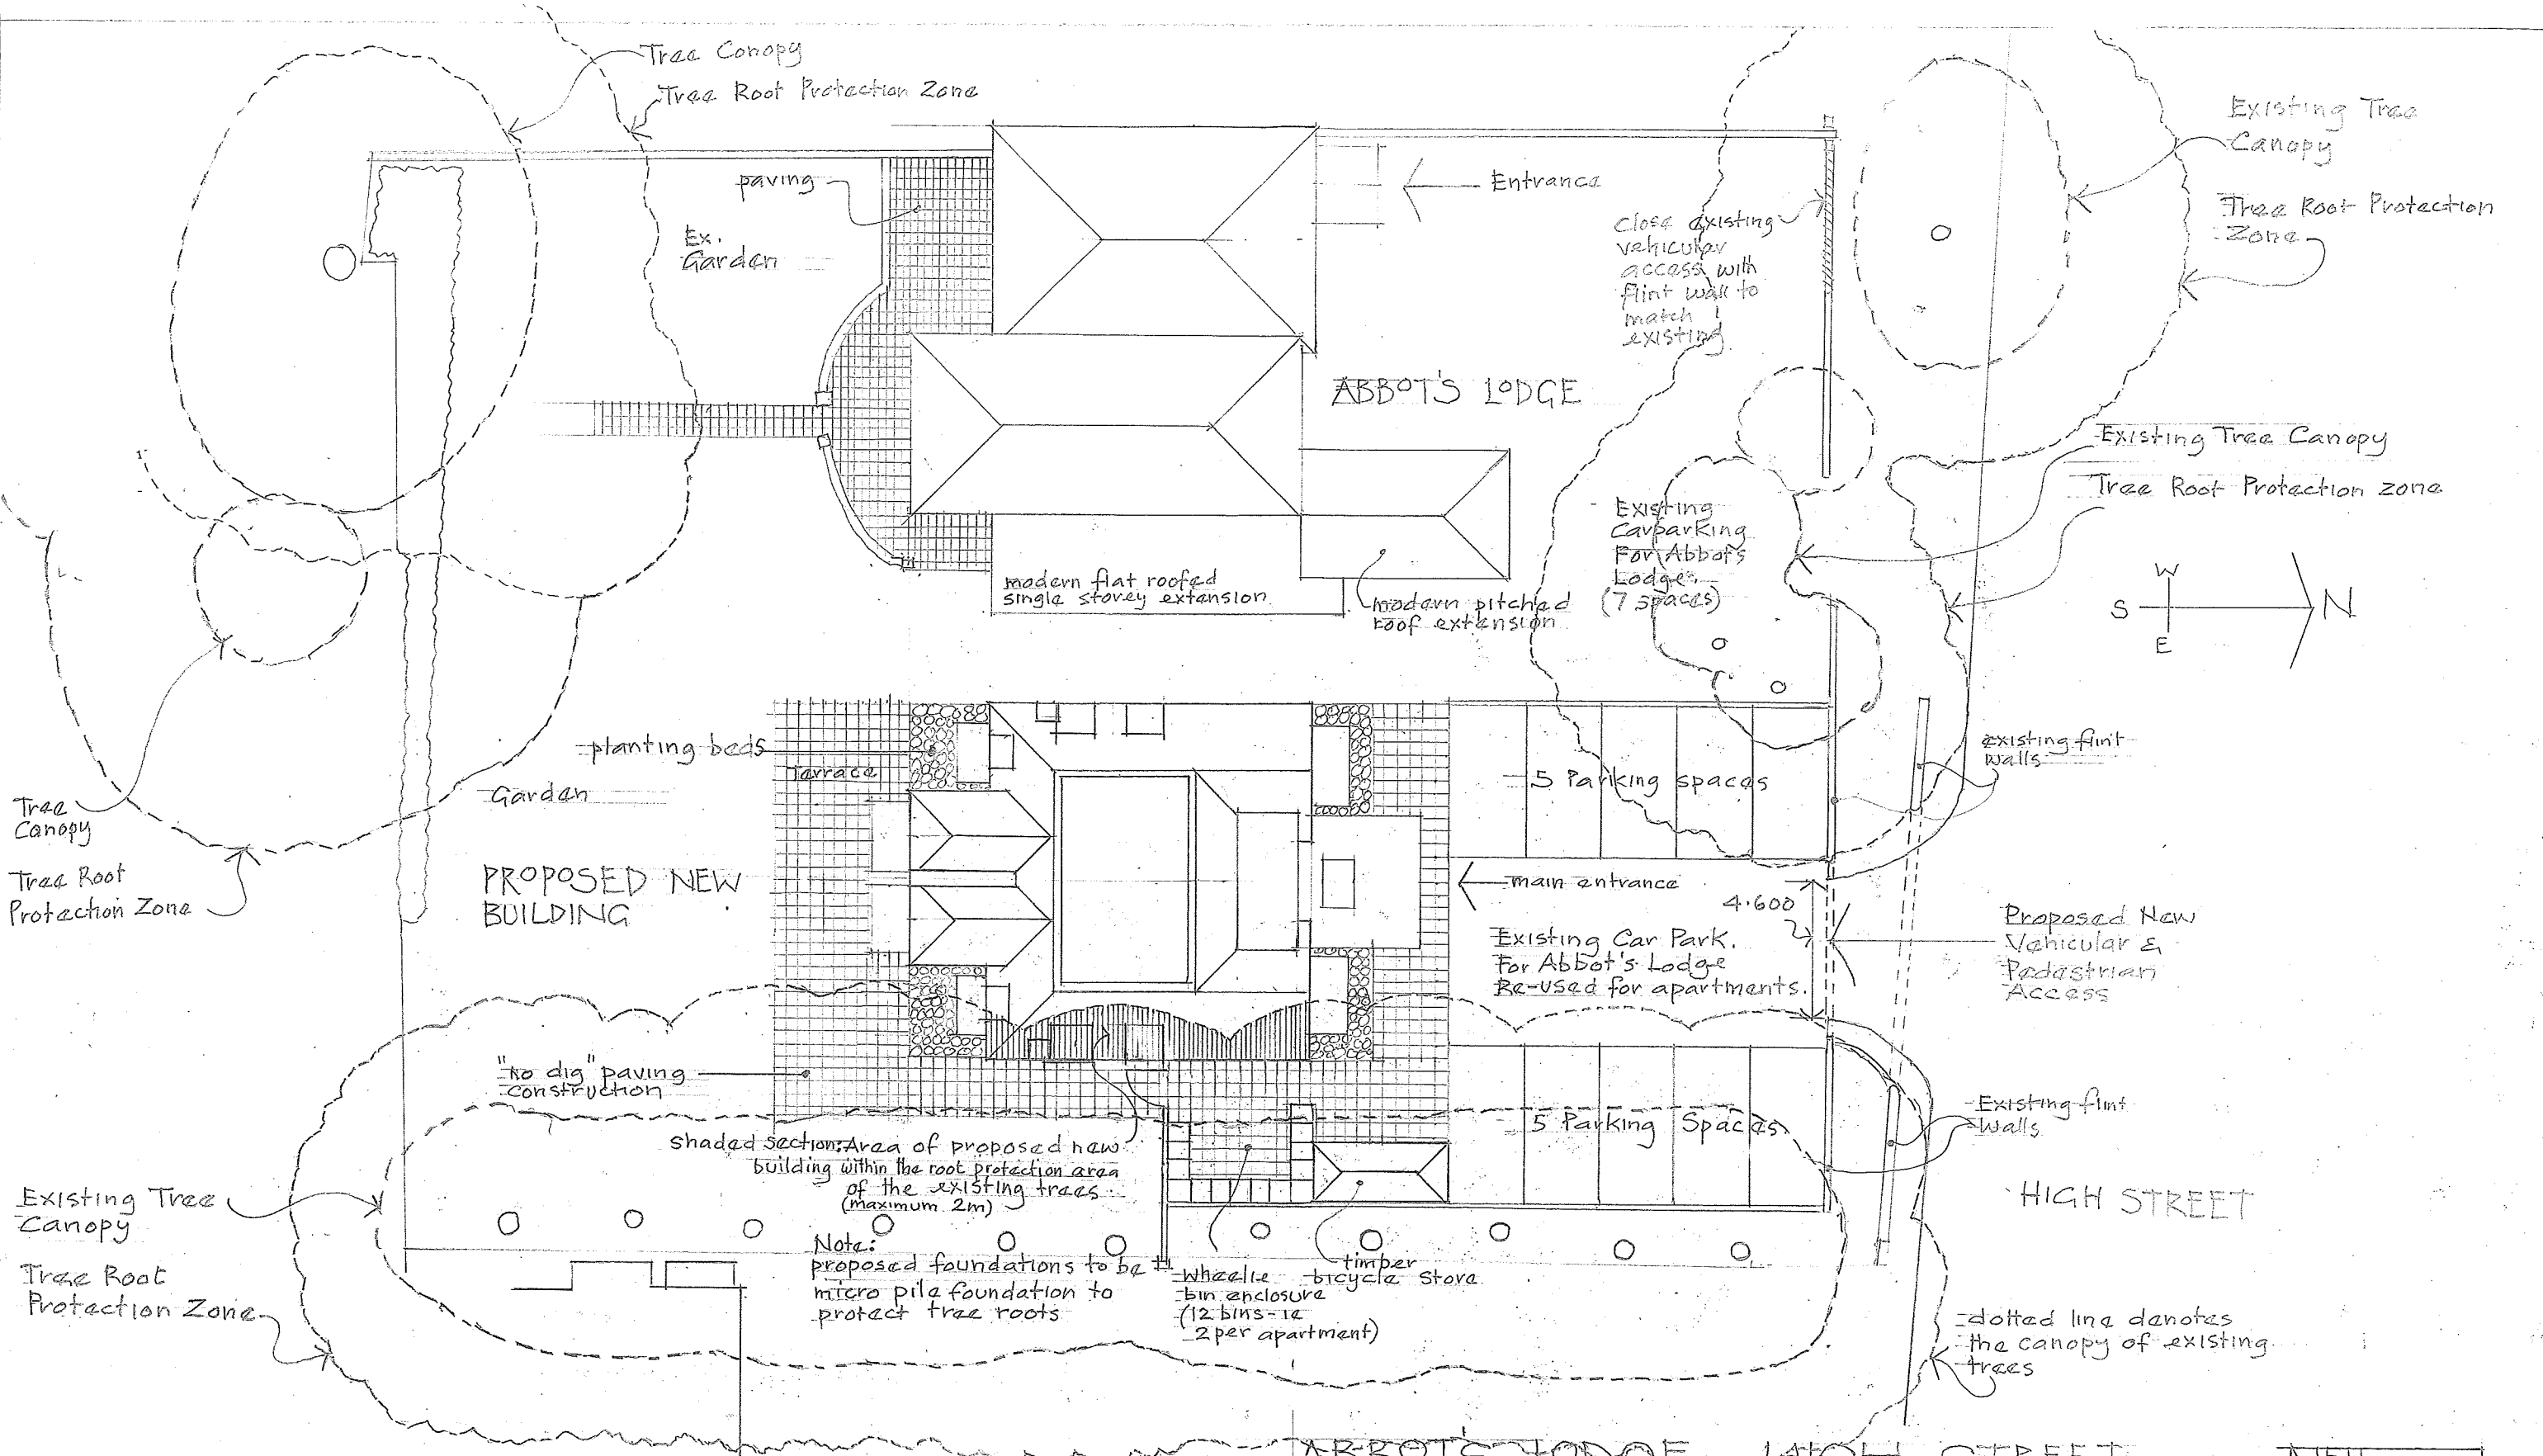

SITE PLAN SCALE 1:200 @ A3

 

ABBOTS LODGE - HIGH STREET
RUSTINGTON
A PROPOSAL FOR A DEVELOPMENT OF
SIX ONE-BEDROOMED APARTMENTS
ON THE SITE TO THE EAST OF THE LISTED
BUILDING

NEIL HOLLAND ARCHITECT	
30	03
2017	