


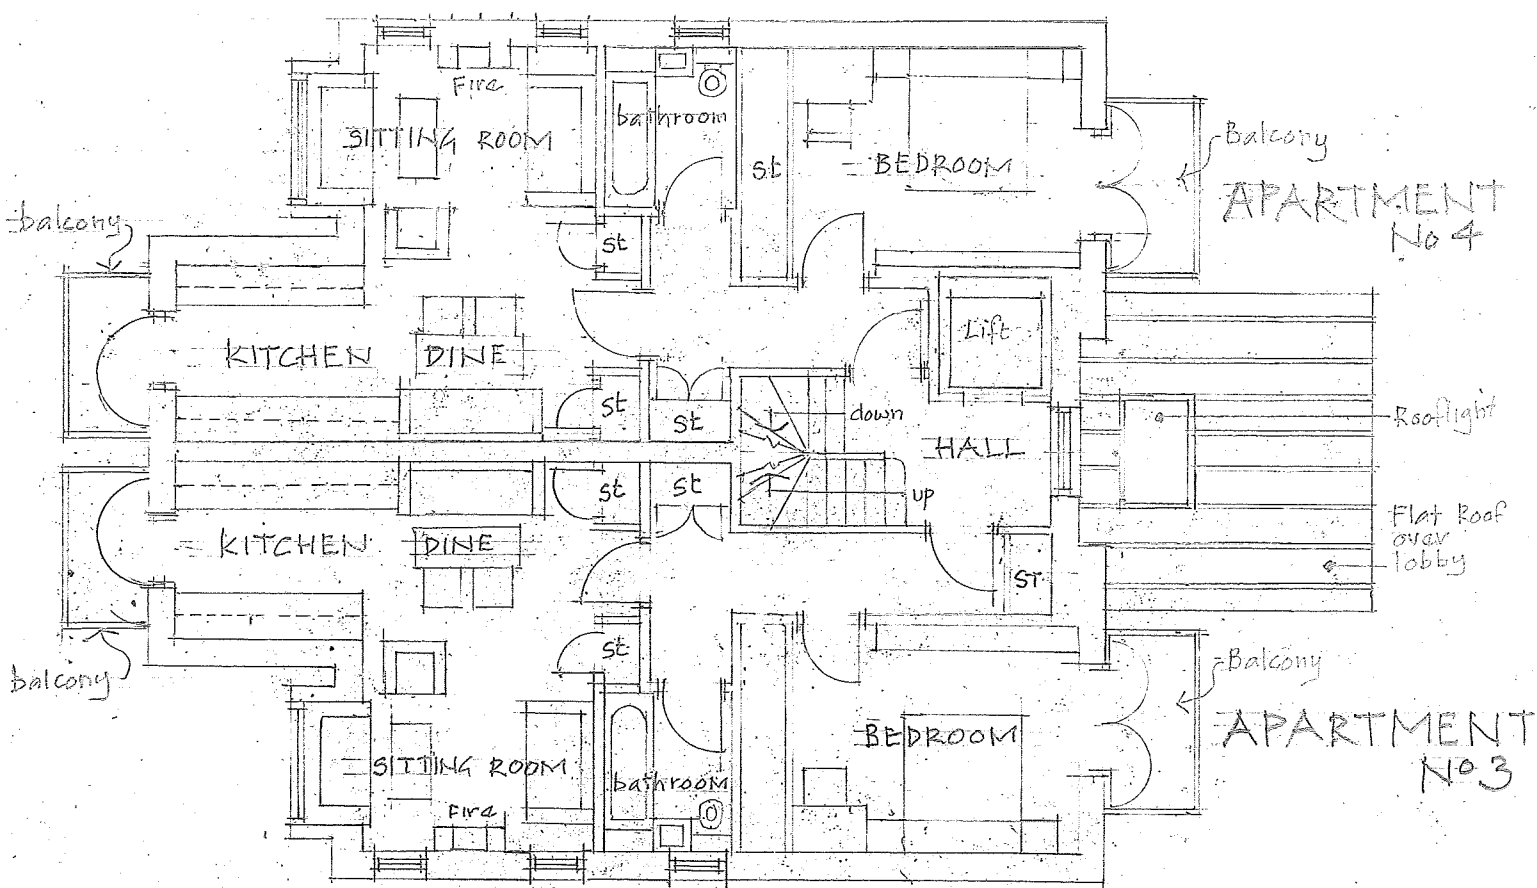


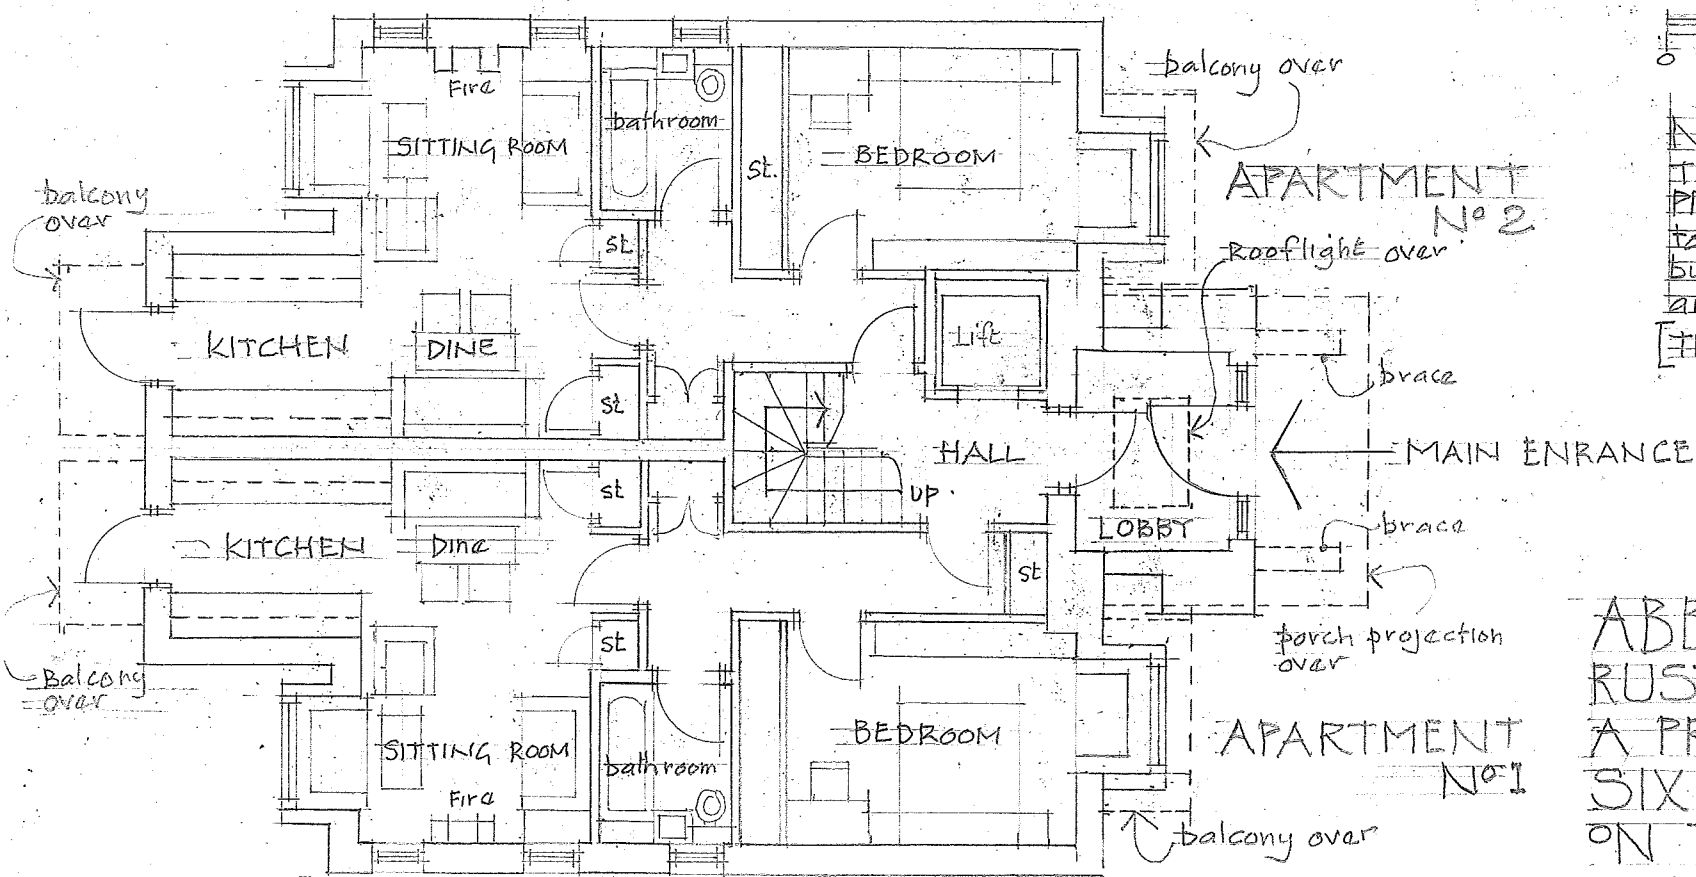

FIRST FLOOR PLAN scale 1:100 @ A3

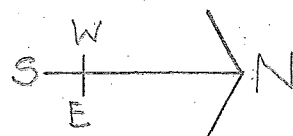

GROUND FLOOR PLAN scale 1:100 @ A3

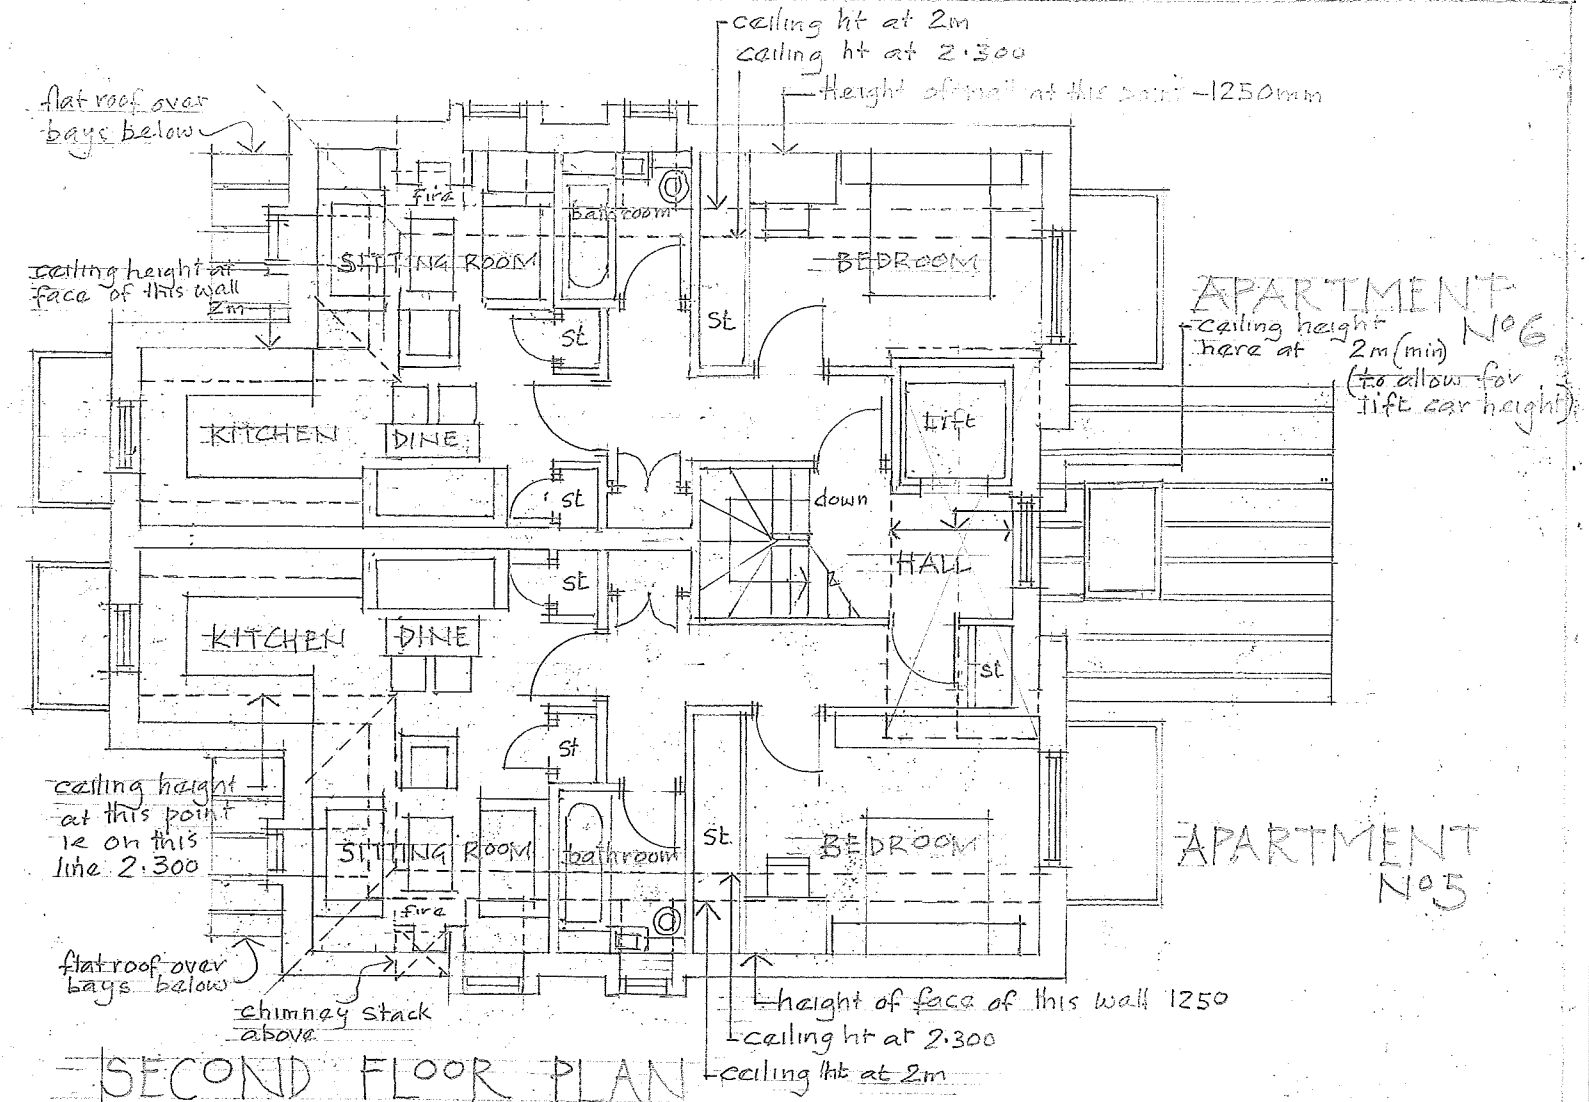

SECOND FLOOR PLAN



NOTES:
 This drawing has been prepared for the purpose of attaining detailed Planning Permission & does not purport to be a drawing from which to build. Building Regulation Permission will be required before any building work is commenced and all dimensions must be checked and verified on site before commencement of any building works [This note applies to all drawings ie Drawing Nos : 1, 2, 3, 4 & 5.]

ABBOT'S LODGE · HIGH STREET
 RUSTINGTON
 A PROPOSAL FOR A DEVELOPMENT OF
 SIX - ONE-BEDROOMED APARTMENTS
 ON THE SITE TO THE EAST OF THE LISTED
 BUILDING
 DRAWING N°2

NEIL HOLLAND ARCHITECT	
29	03
20	17