


MATERIALS

BLACK TUDOR STYLE TIMBER
ORANGE/BROWN BRICKS
BROWN ROOF TILES
BLACK WINDOW AND DOOR FRAMES
BLACK FACIA/GUTTERS

DO NOT SCALE DRAWING EXCEPT FOR PLANNING PURPOSES
ALL DIMENSIONS TO BE CHECKED ON SITE

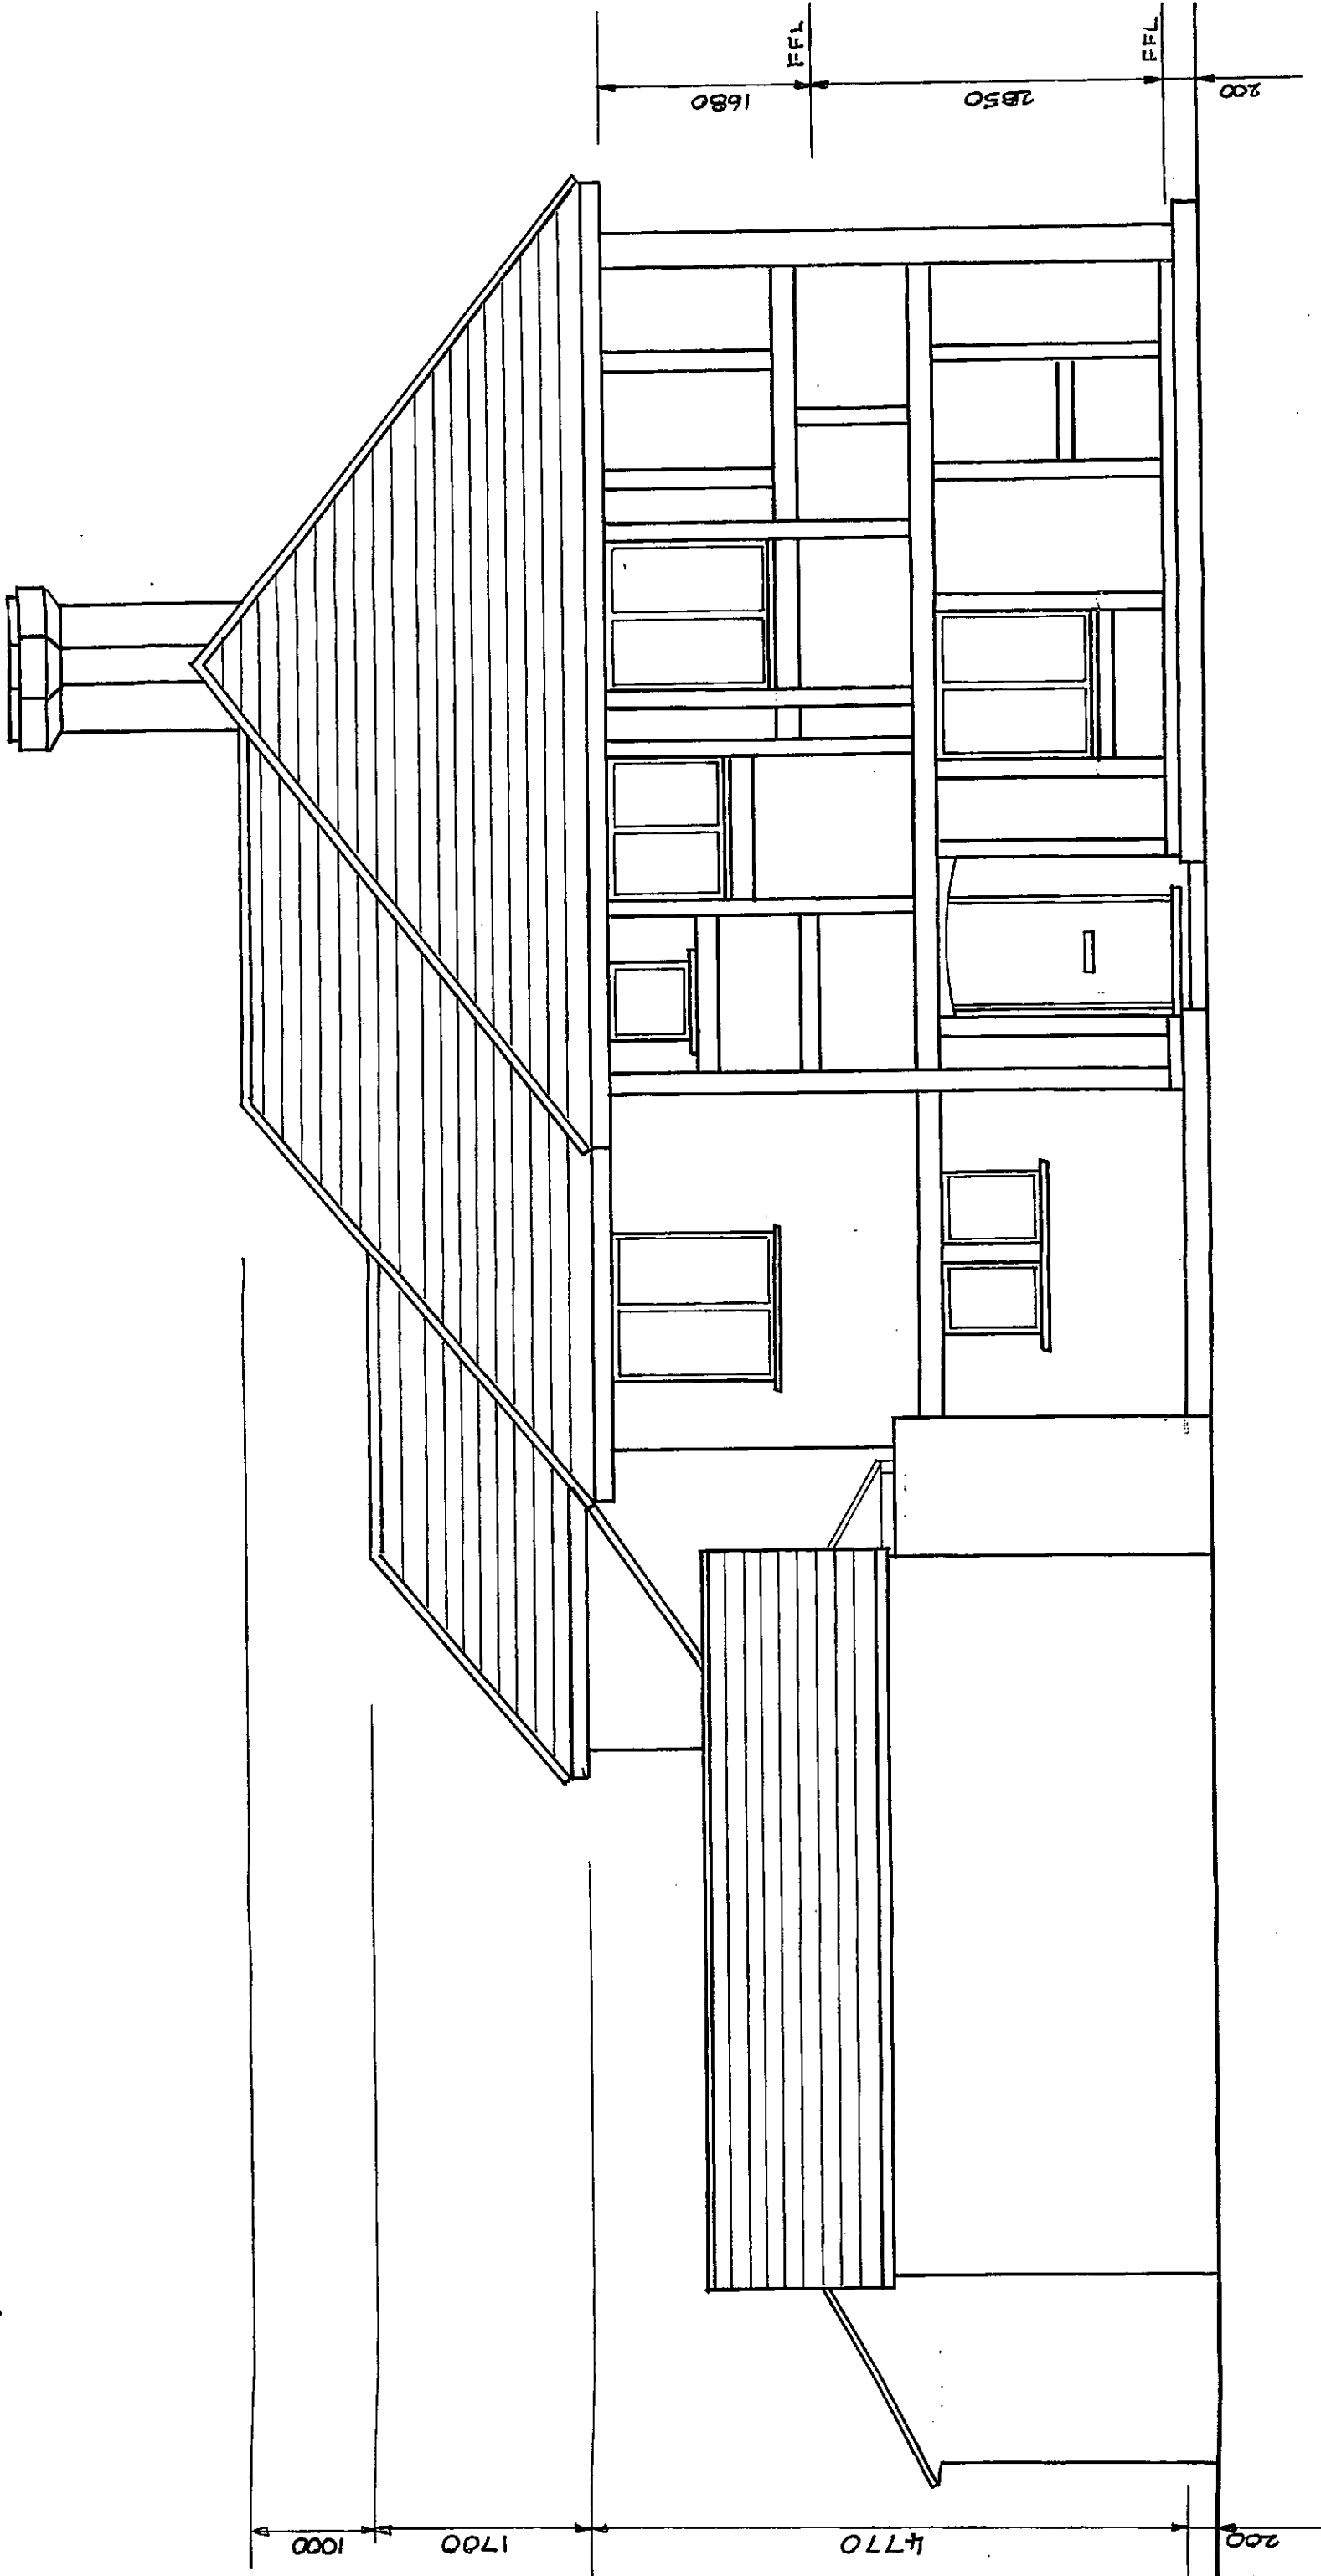


PROPOSED SINGLE STOREY EXTENSION
79 SEA AVENUE, RUSTINGTON, BN16 2DP
EXISTING NORTH ELEVATION
SCALE 1:50 (A3)
DATE 5/06/2014
DRAWN - H WILMAN
DRW NO SEA-05

DO NOT SCALE DRAWING EXCEPT FOR PLANNING PURPOSES
ALL DIMENSIONS TO BE CHECKED ON SITE

MATERIALS

- BLACK TUDOR STYLE TIMBER
- BRANCO / BROWN BRICKS
- BLACK WINDOW AND DOOR FRAMES
- BLACK FACIA / GUTTERS
- BROWN ROOF TILES
- BLACK DOOR
- BROWN GARAGE DOOR
- W - WHITE RENDER

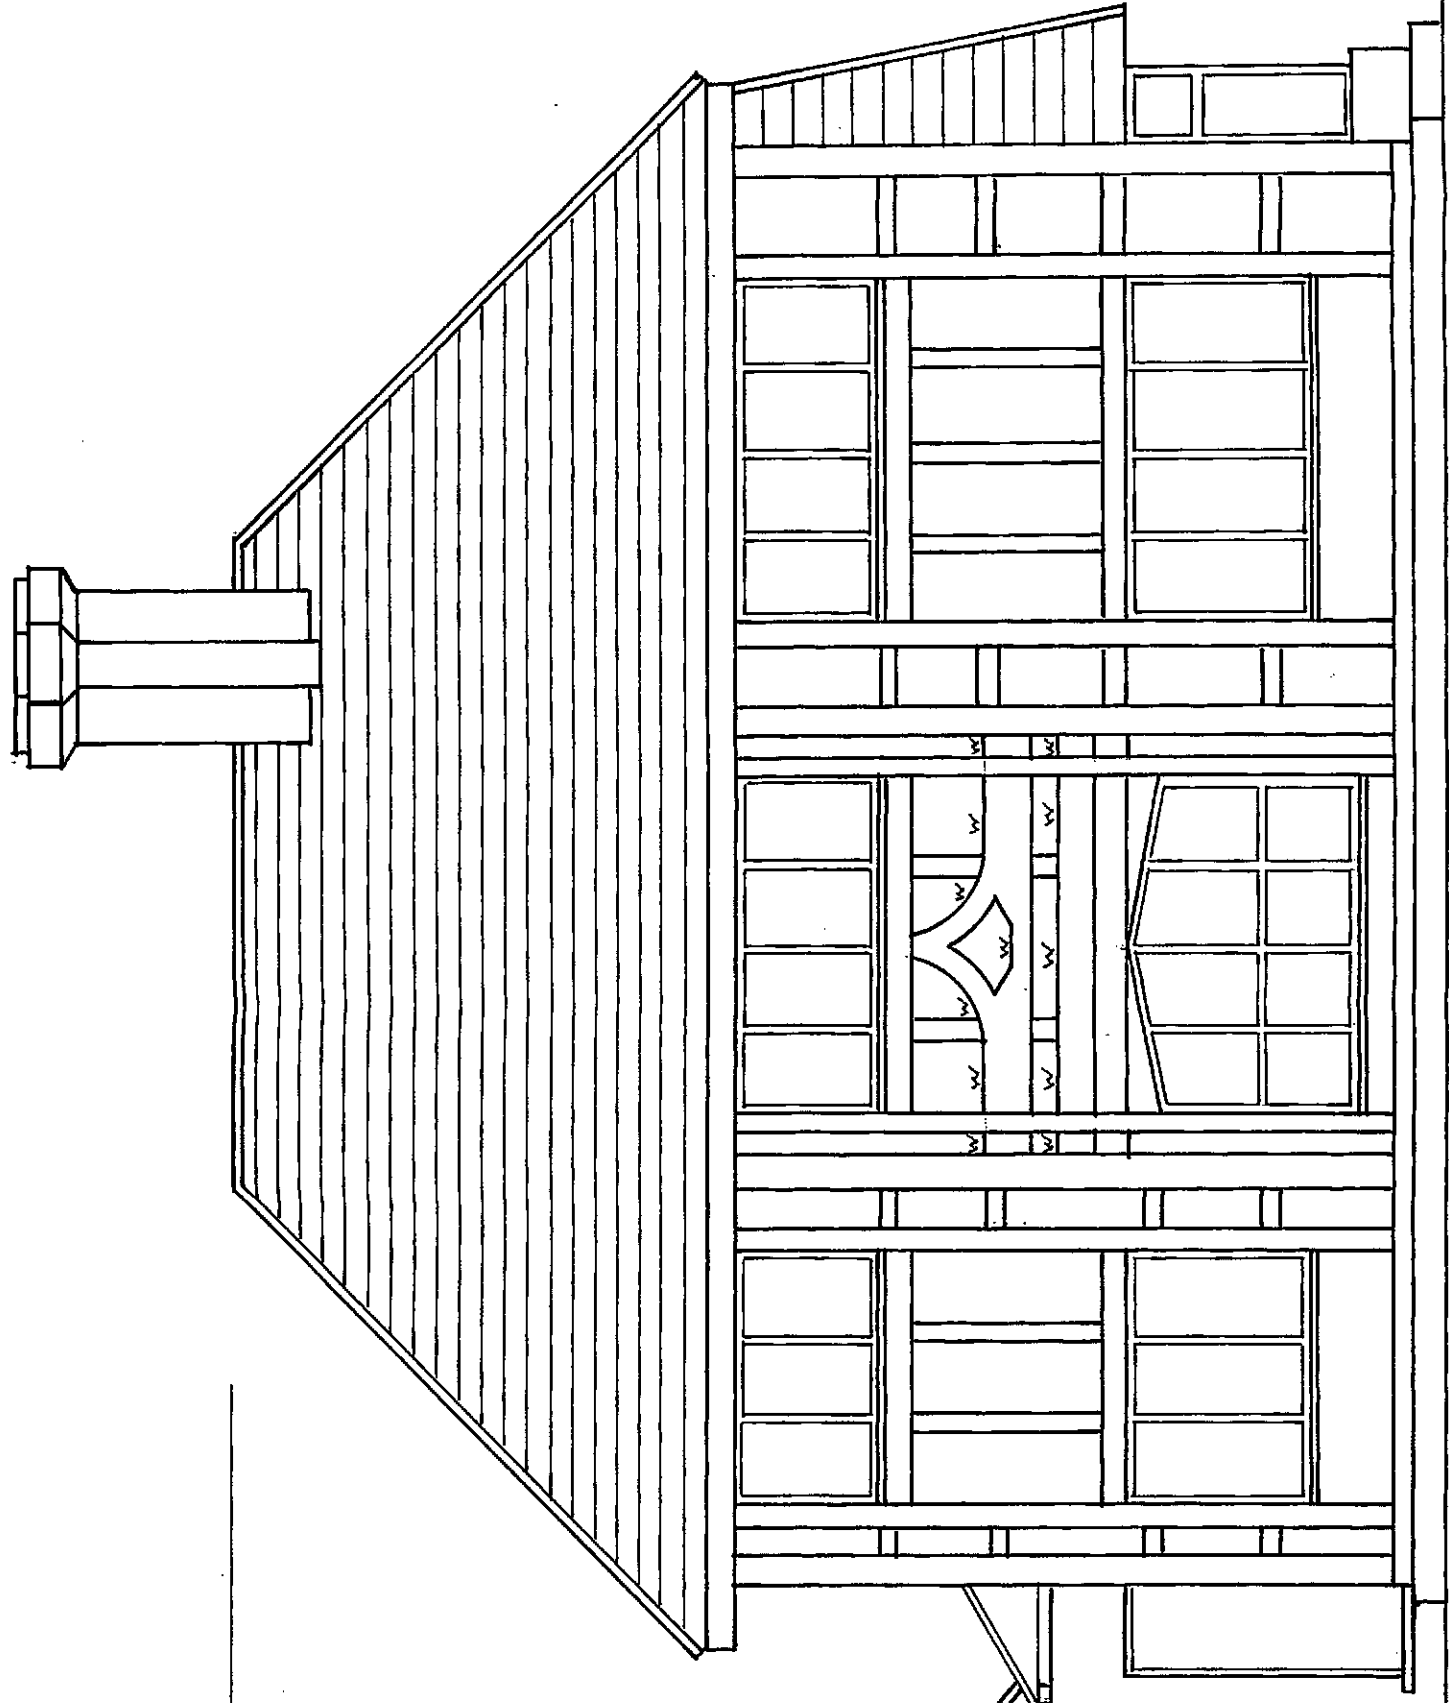

PROPOSED SINGLE STOREY EXTENSION
79 SEA AVENUE, RUSTINGTON, BN16 2DP
EXISTING WEST ELEVATION
SCALE 1:50 (A3) DRAWN - H WILMAN
DATE 5/06/2014 DRW NO SEA-04