


MATERIALS

ORANGE/BROWN BRICKS
BLACK ROOF AND HUNG TILES
BLACK WINDOW AND DOOR FRAMES
BLACK FACIA/GUTTERS

PROPOSED MATERIALS

ALL TO MATCH EXISTING

DO NOT SCALE DRAWING EXCEPT FOR PLANNING PURPOSES
ALL DIMENSIONS TO BE CHECKED ON SITE

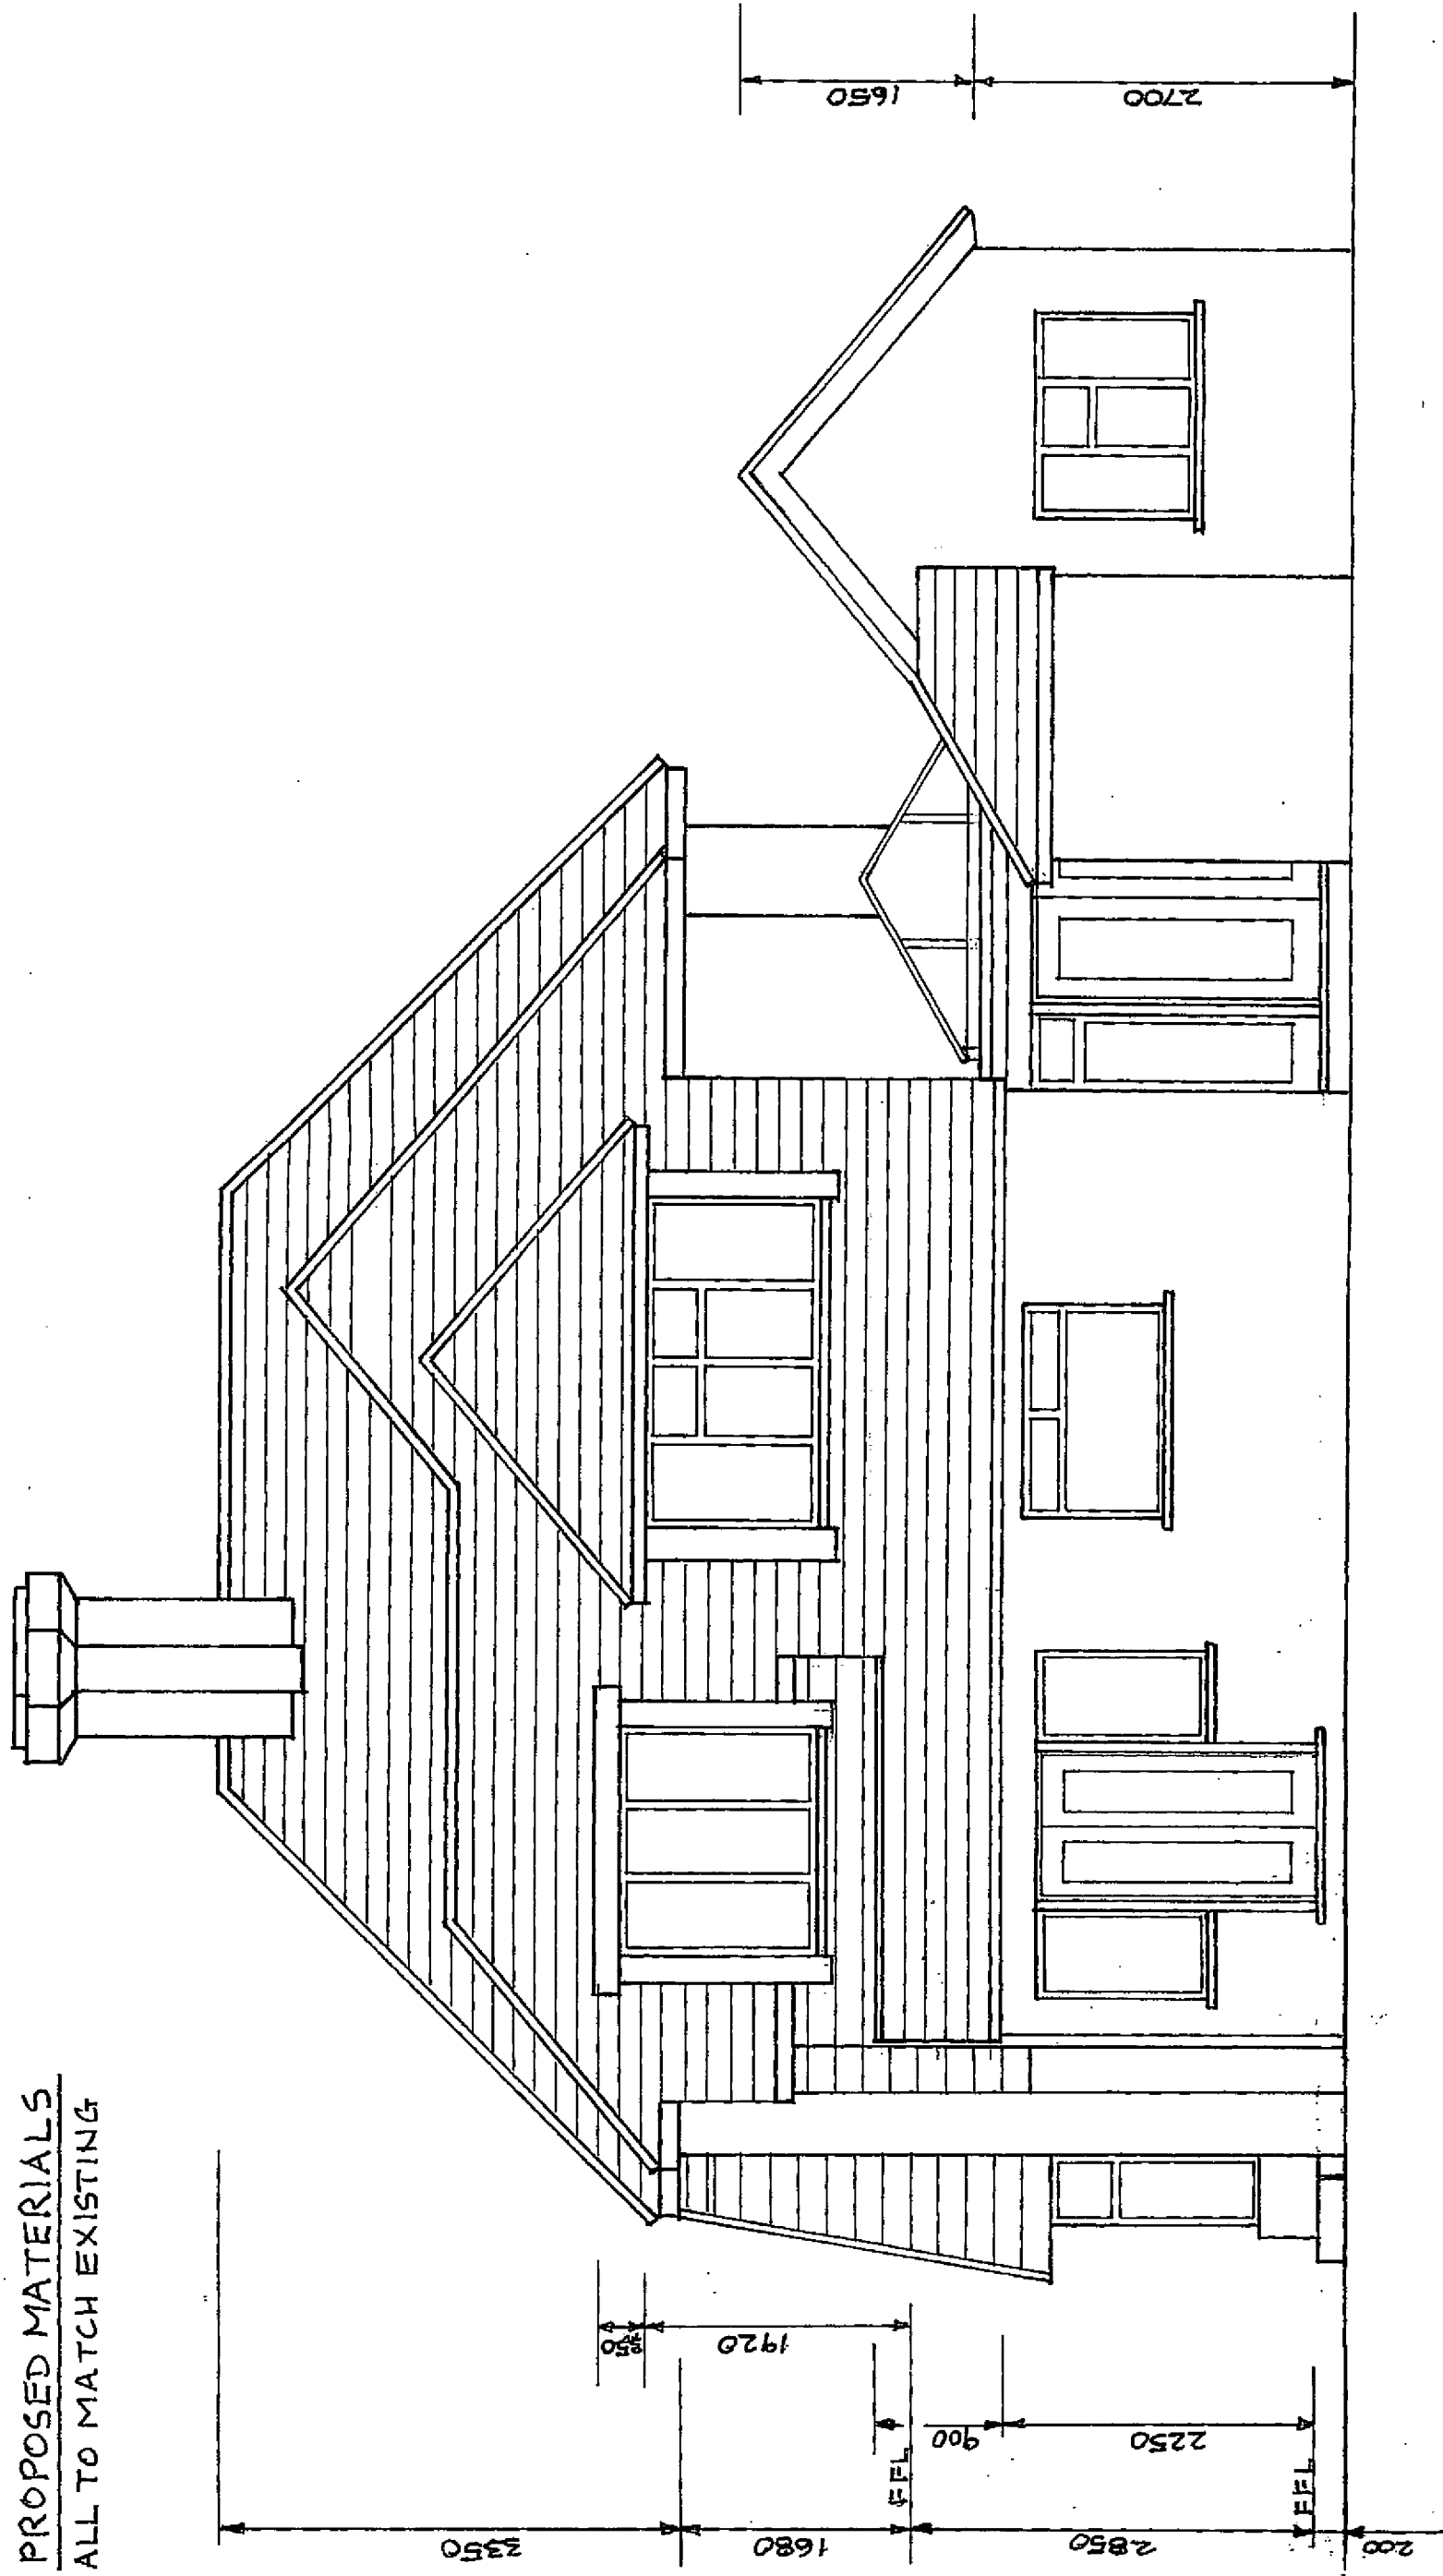


PROPOSED SINGLE STOREY EXTENSION
79 SEA AVENUE, RUSTINGTON, BN16 2DP
PROPOSED EAST ELEVATION
SCALE 1:50 (A3) DRAWN - H WILMAN
DATE 5/06/2014 DRW NO SEA-11

MATERIALS

BLACK TUDOR STYLE TIMBER
ORANGE/BROWN BRICKS
BROWN ROOF AND HUNG TILES
BLACK WINDOW FRAMES
BLACK DOOR
BLACK FACIAS/GUTTERS
PROPOSED MATERIALS
ALL TO MATCH EXISTING

DO NOT SCALE DRAWING EXCEPT FOR PLANNING PURPOSES
ALL DIMENSIONS TO BE CHECKED ON SITE

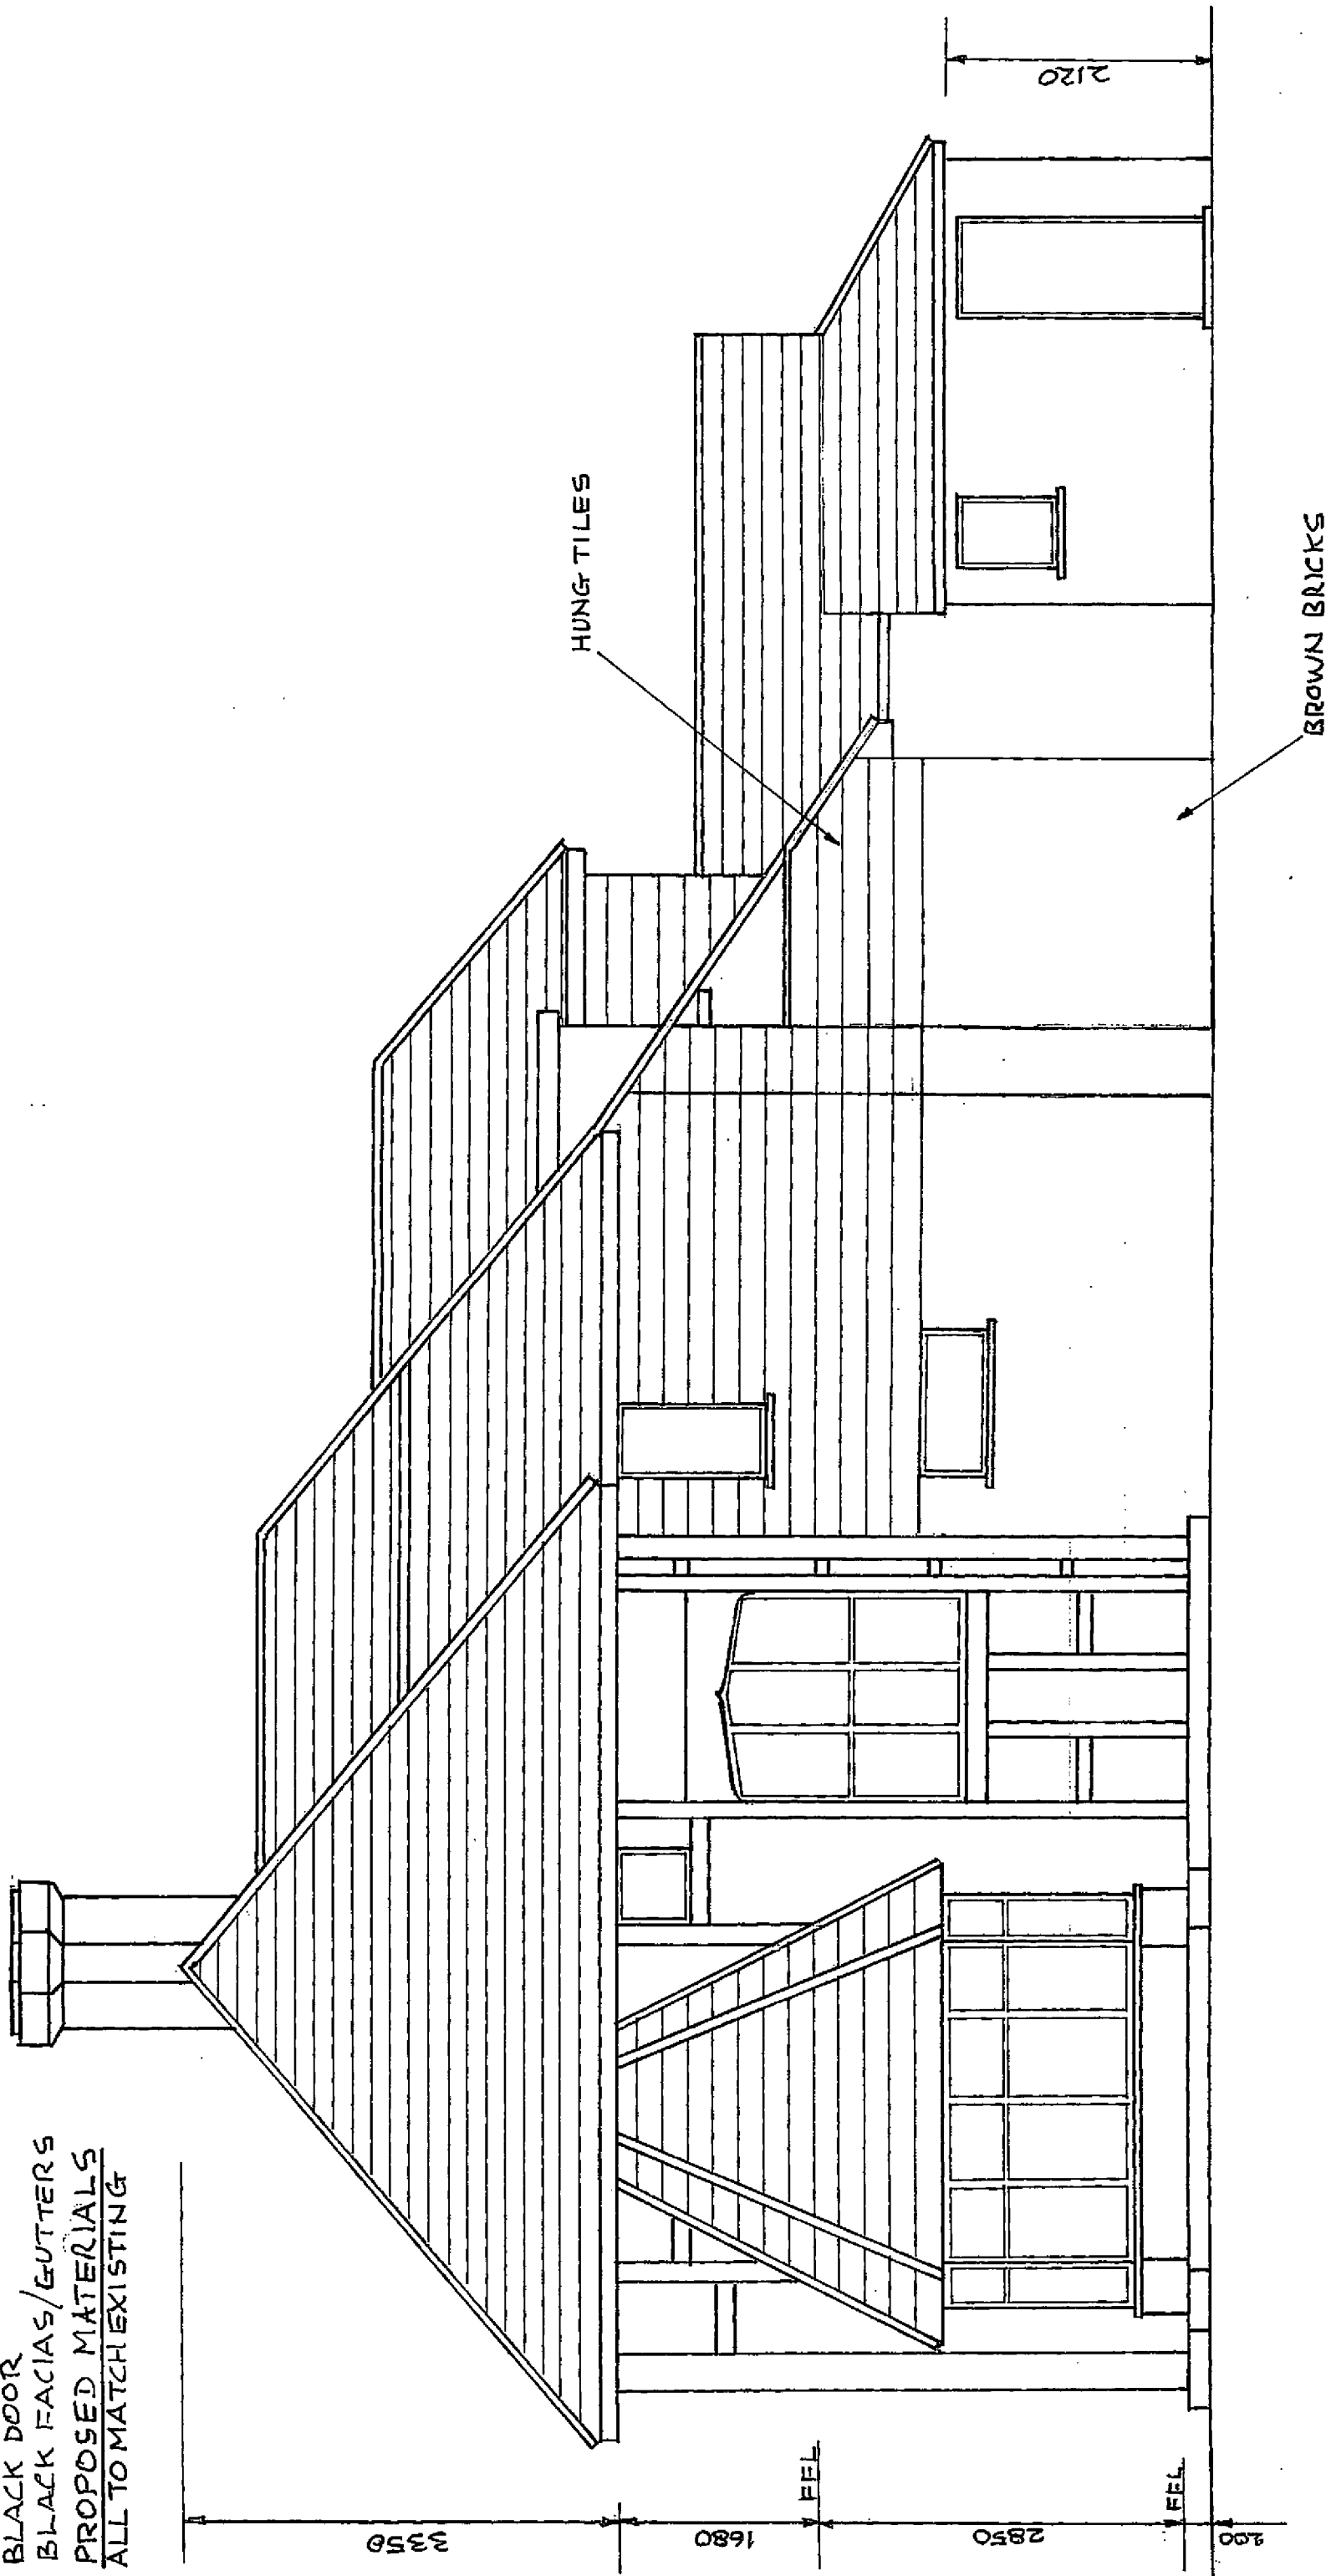

PROPOSED SINGLE STOREY EXTENSION
79 SEA AVENUE, RUSTINGTON, BN16 2DP
PROPOSED SOUTH ELEVATION
SCALE 1:50 (A3) DRAWN - H WILMAN
DATE 5/06/2014 DRW NO SEA-12