



DO NOT SCALE DRAWING EXCEPT FOR PLANNING PURPOSES
ALL DIMENSIONS TO BE CHECKED ON SITE

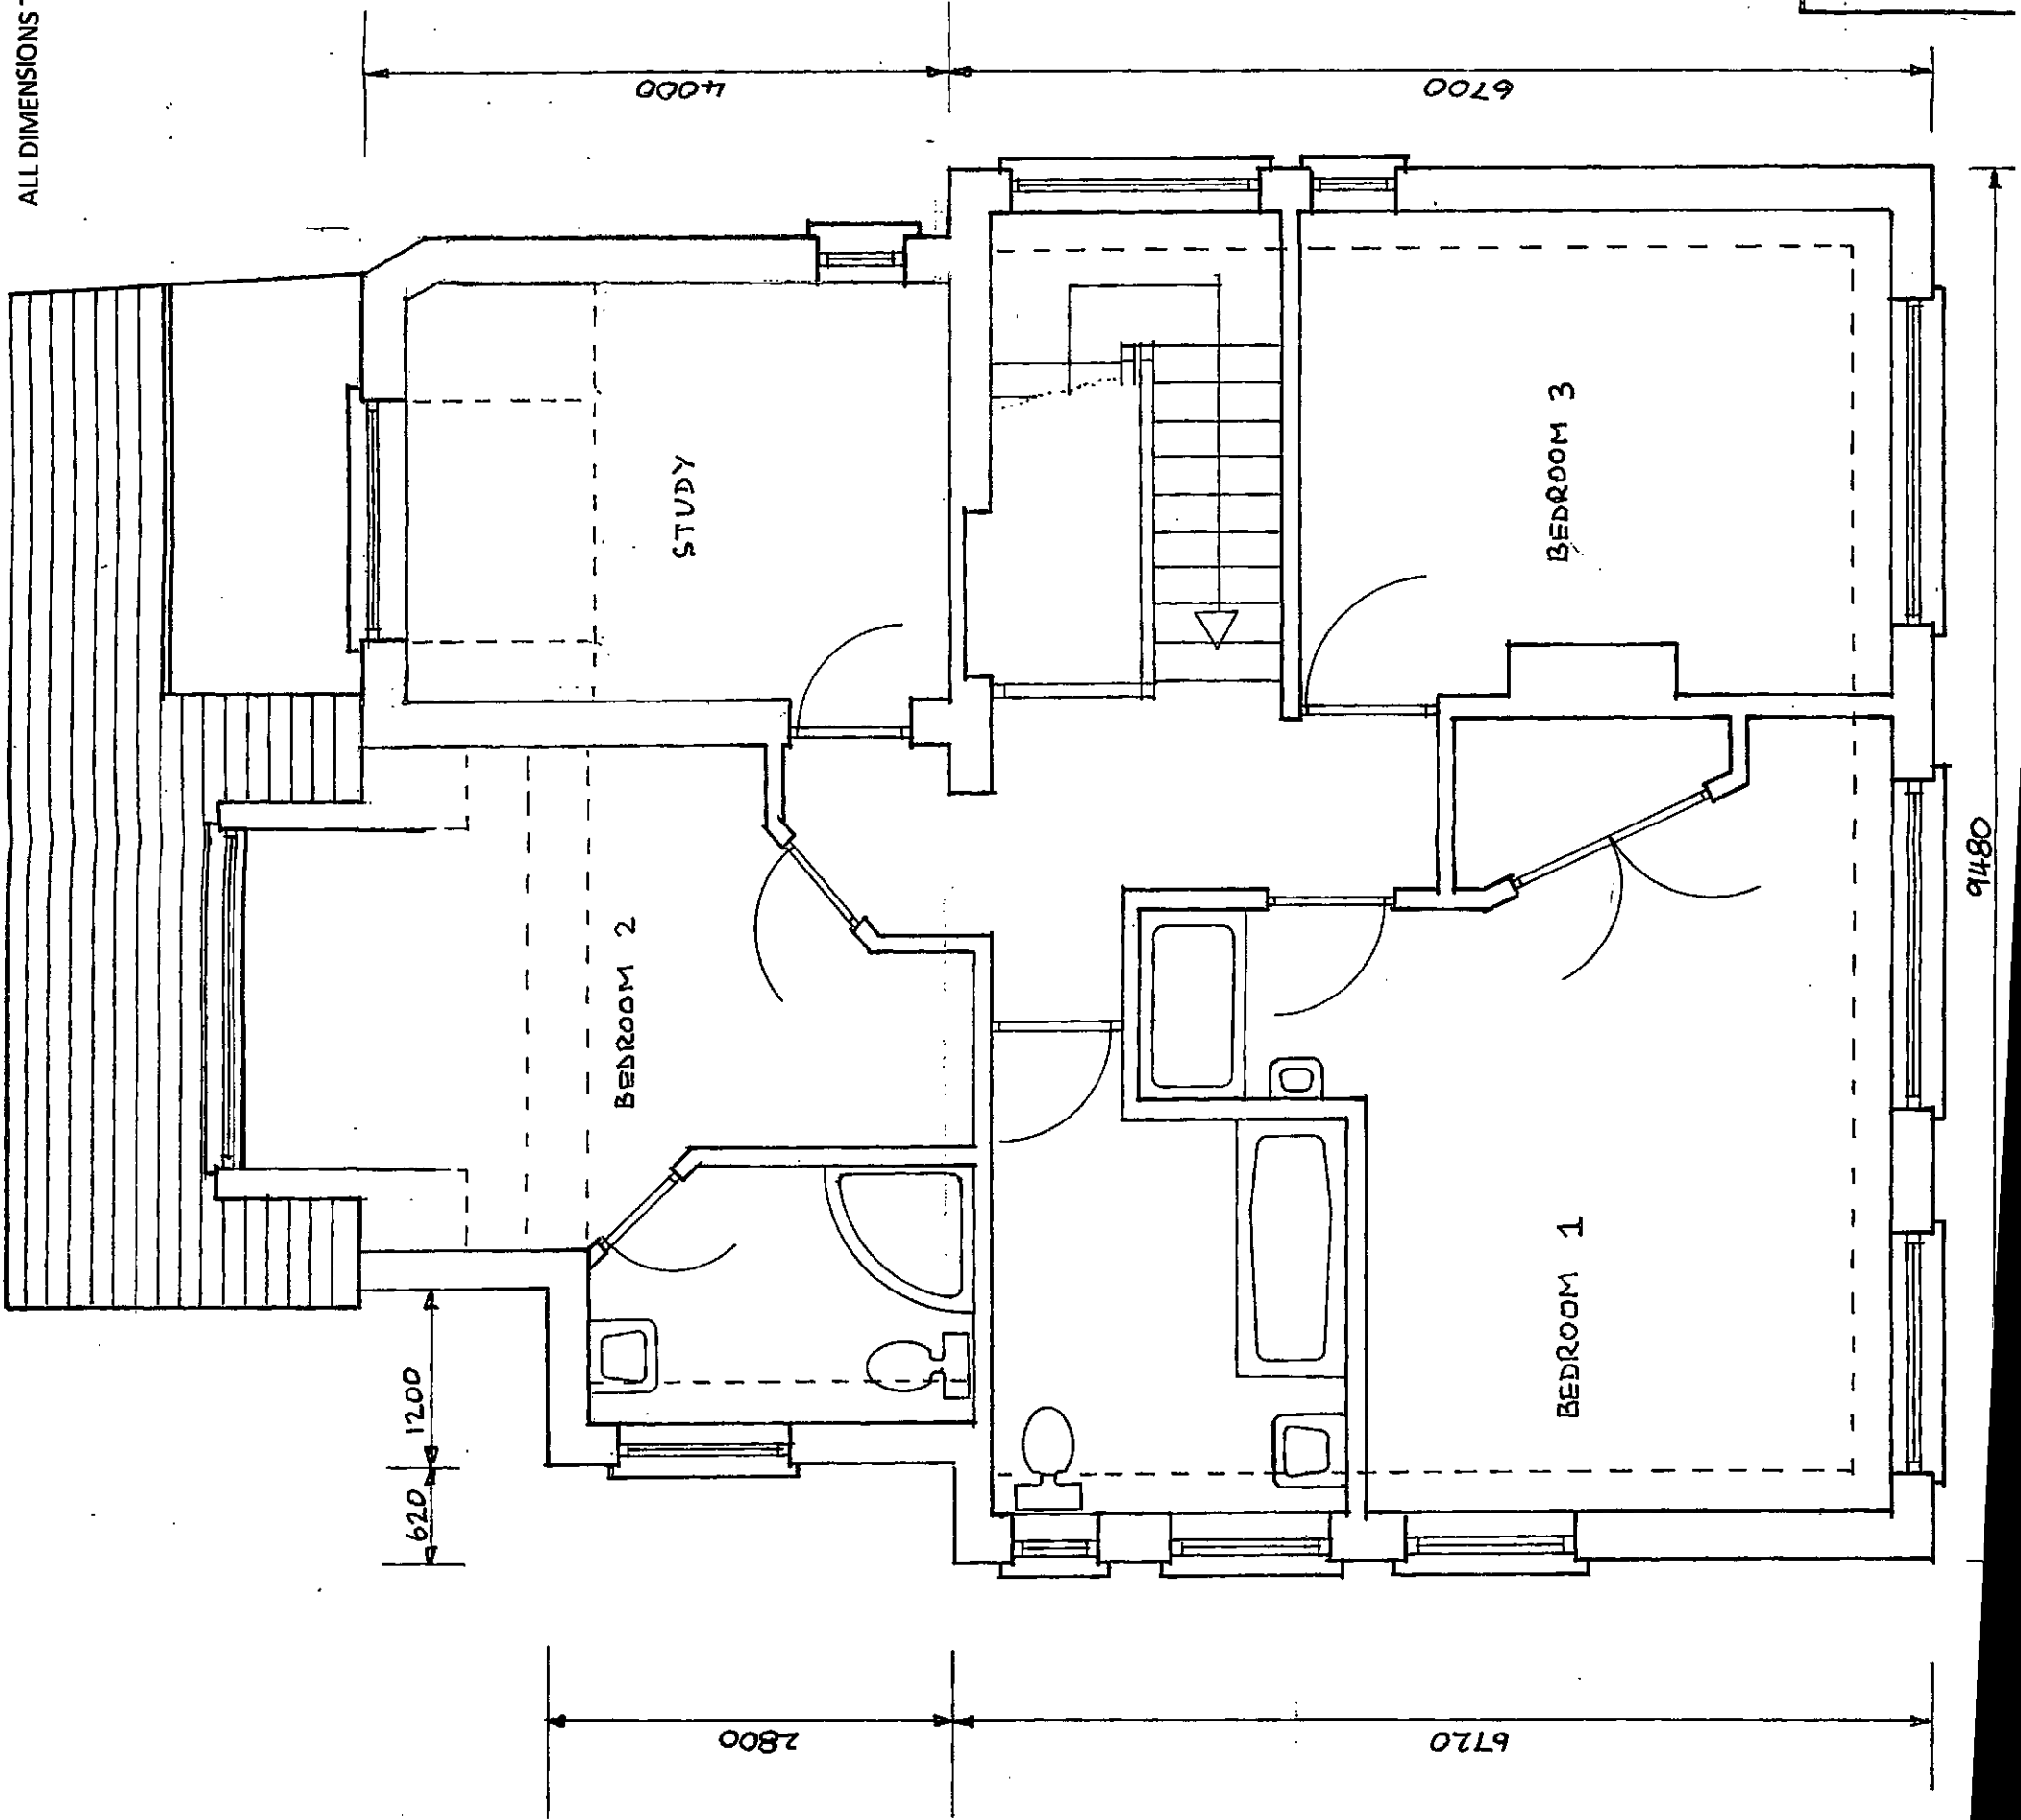

PROPOSED SINGLE-STOREY EXTENSION
79 SEA AVENUE, RUSTINGTON, BN16 2DP
PROPOSED FIRST FLOOR PLAN
SCALE 1:50 (A3) DRAWN - H WILMAN

DO NOT SCALE DRAWING EXCEPT FOR PLANNING PURPOSES
ALL DIMENSIONS TO BE CHECKED ON SITE

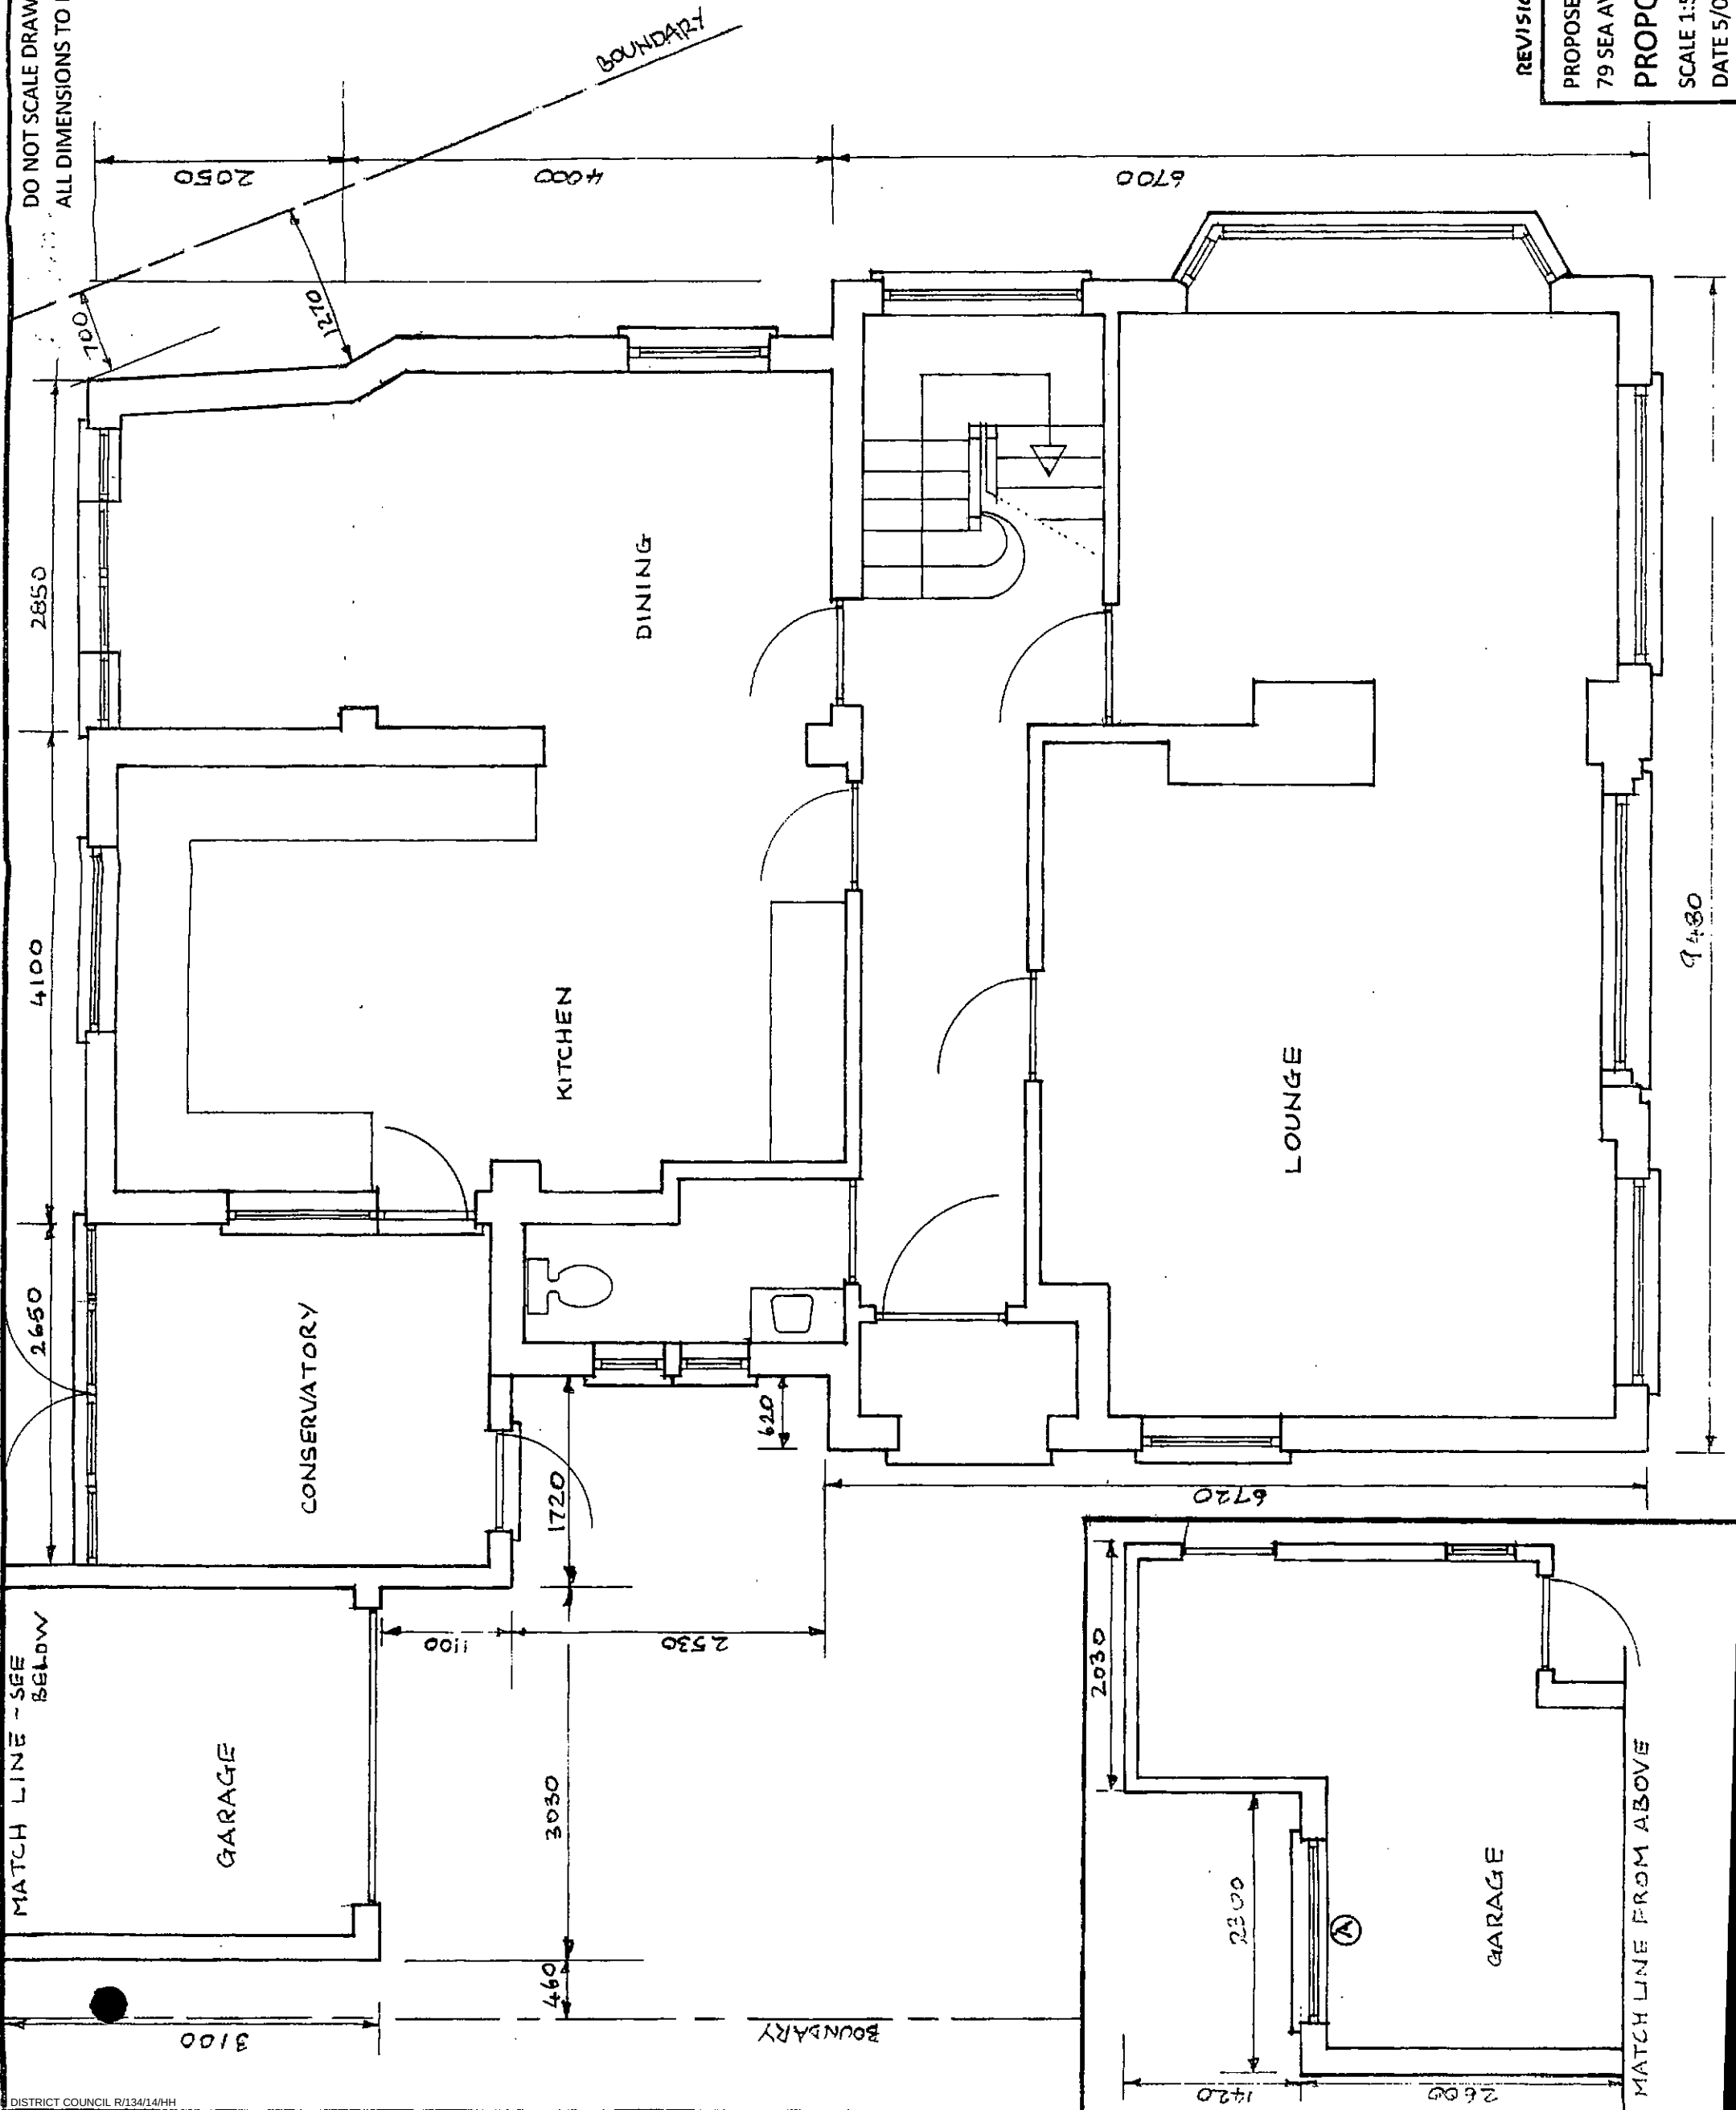

REVISION - A - ADD GARAGE WINDOW

PROPOSED SINGLE STOREY EXTENSION
79 SEA AVENUE, RUSTINGTON, BN16 2DP
PROPOSED GROUND FLOOR PLAN
SCALE 1:50 (A3) DRAWN - H WILMAN
DATE 5/06/2014 DRW NO SEA-08 REV-A