


DO NOT SCALE DRAWING EXCEPT FOR PLANNING PURPOSES
ALL DIMENSIONS TO BE CHECKED ON SITE



MATERIALS
BROWN ROOF TILES
GREY FELT FLAT ROOFS

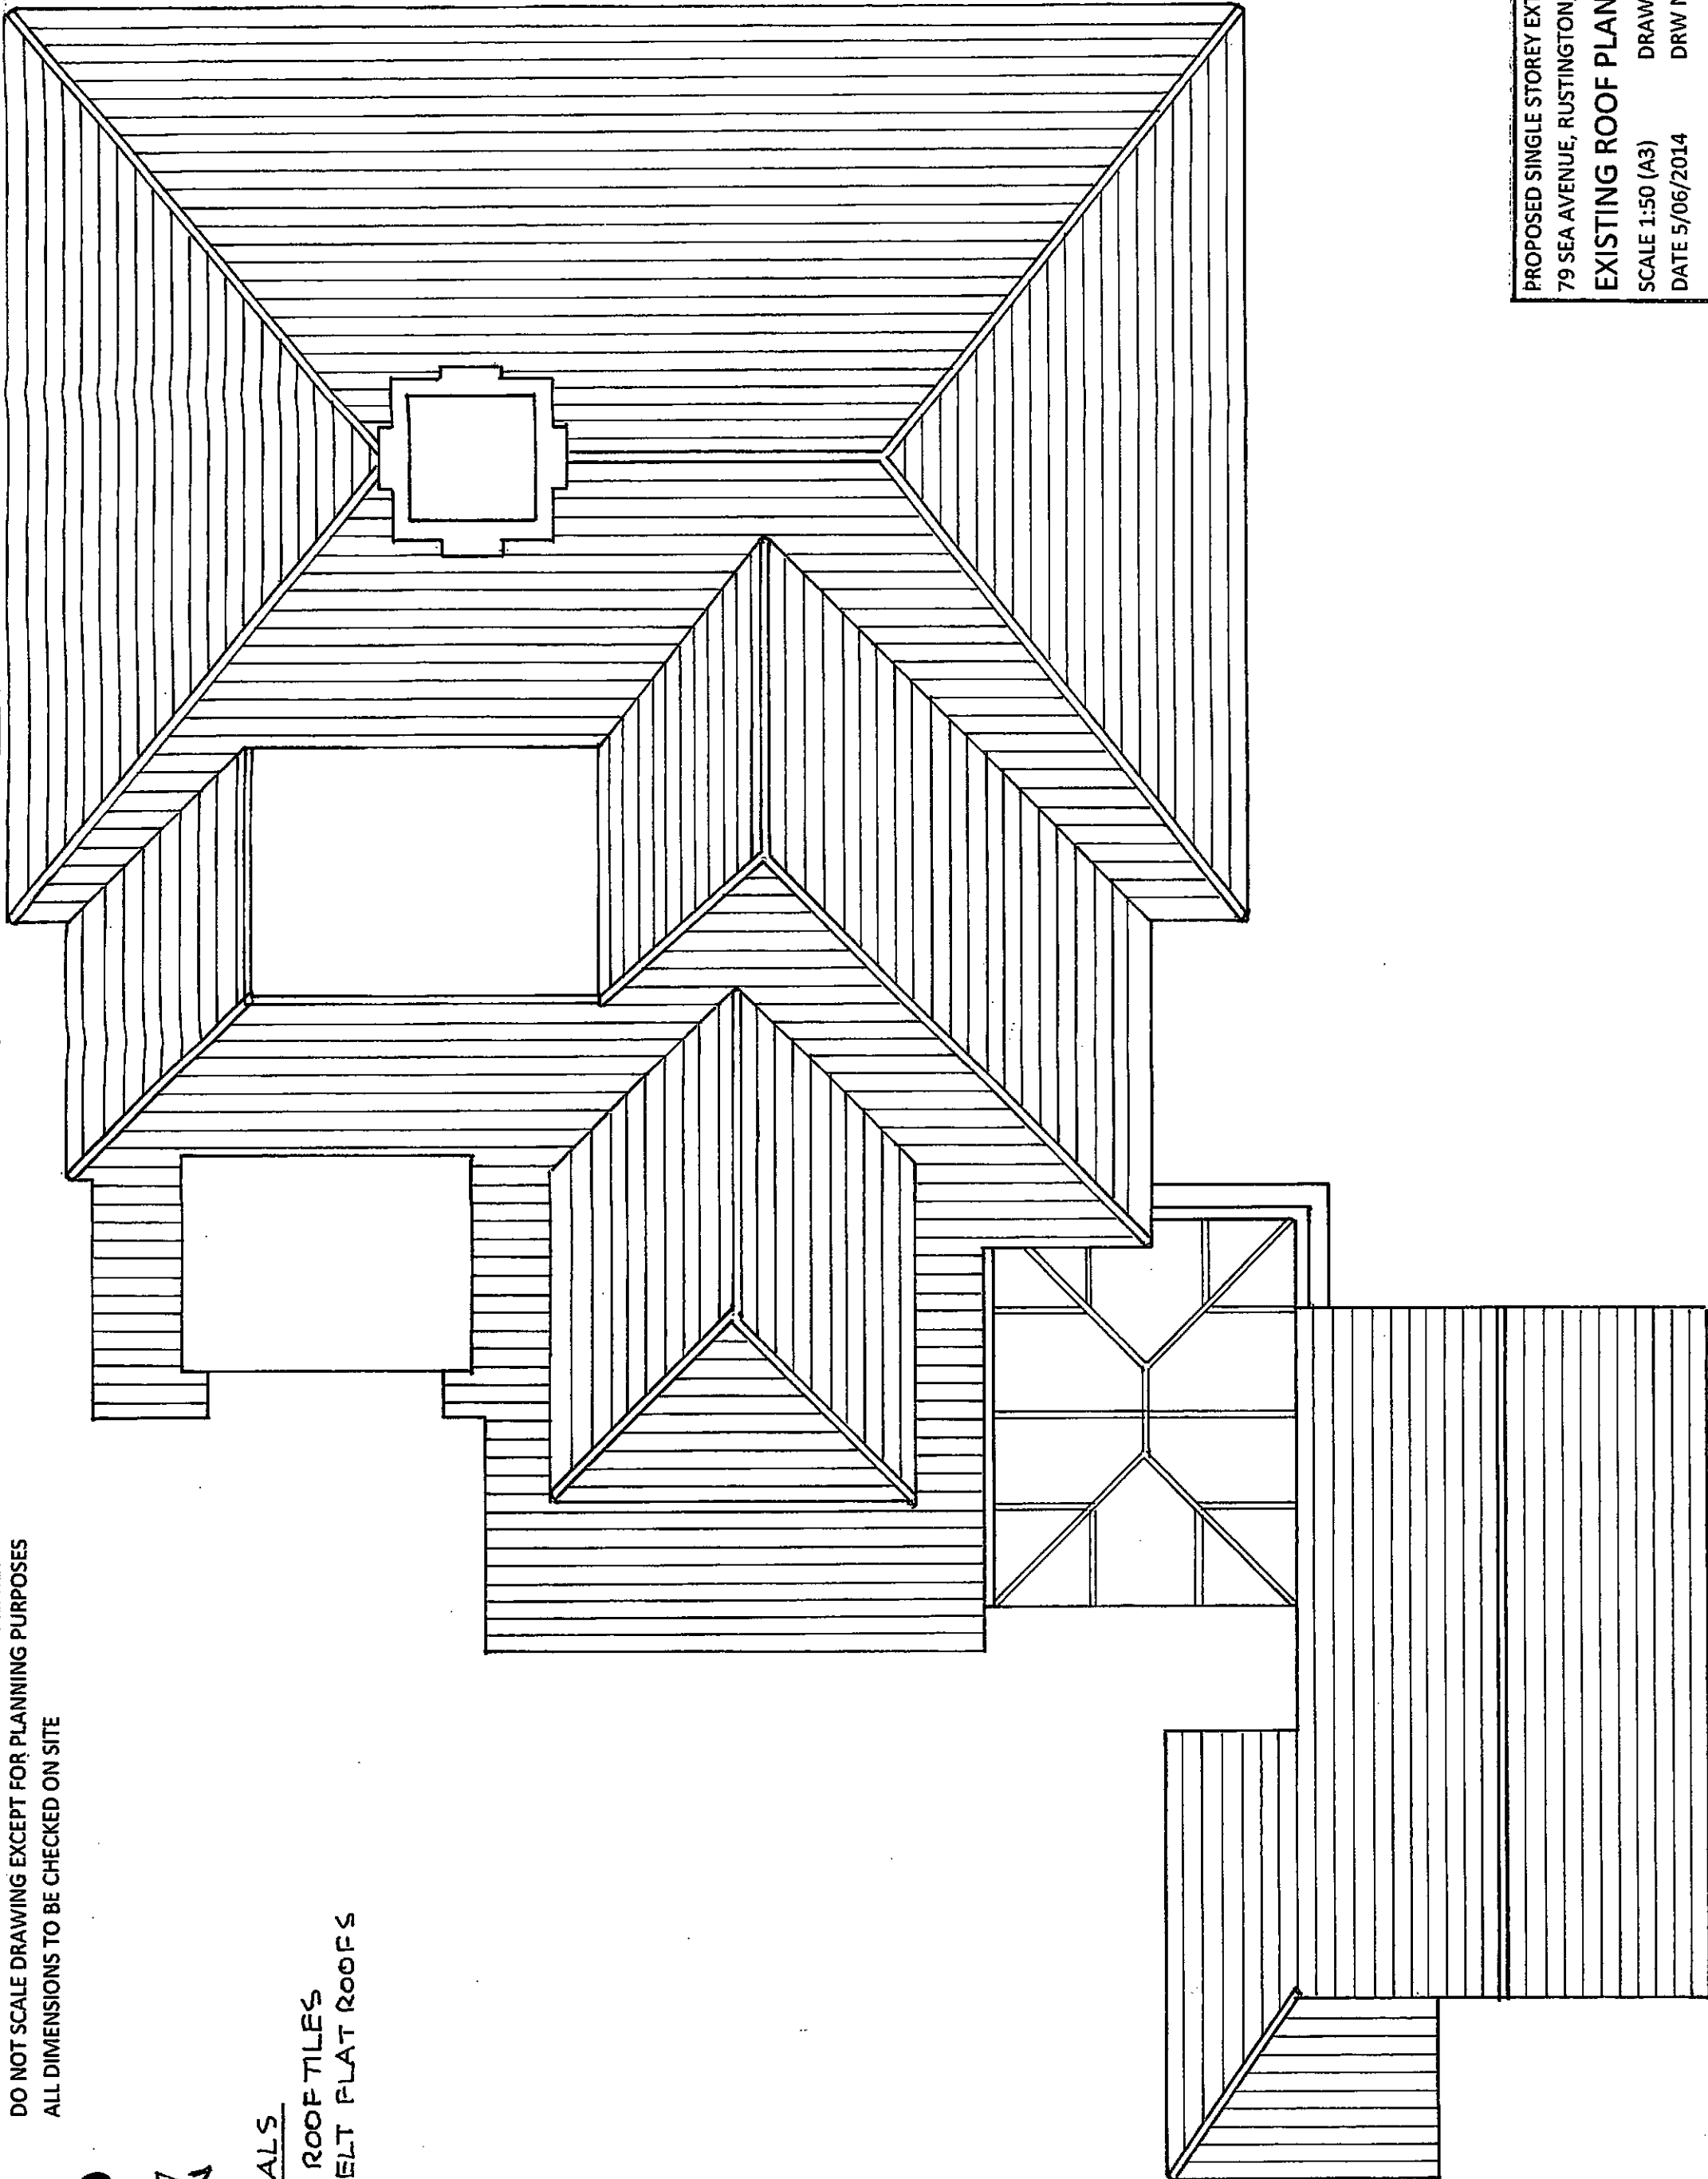


PROPOSED SINGLE STOREY EXTENSION
79 SEA AVENUE, RUSTINGTON, BN16 2DP
EXISTING ROOF PLAN
SCALE 1:50 (A3) DRAWN - H WILMAN
DATE 5/06/2014 DRW NO SEA-03

DO NOT SCALE DRAWING EXCEPT FOR PLANNING PURPOSES
ALL DIMENSIONS TO BE CHECKED ON SITE



MATERIALS
BROWN ROOF TILES
GREY FELT FLAT ROOFS
PROPOSED MATERIALS
ALL TO MATCH EXISTING

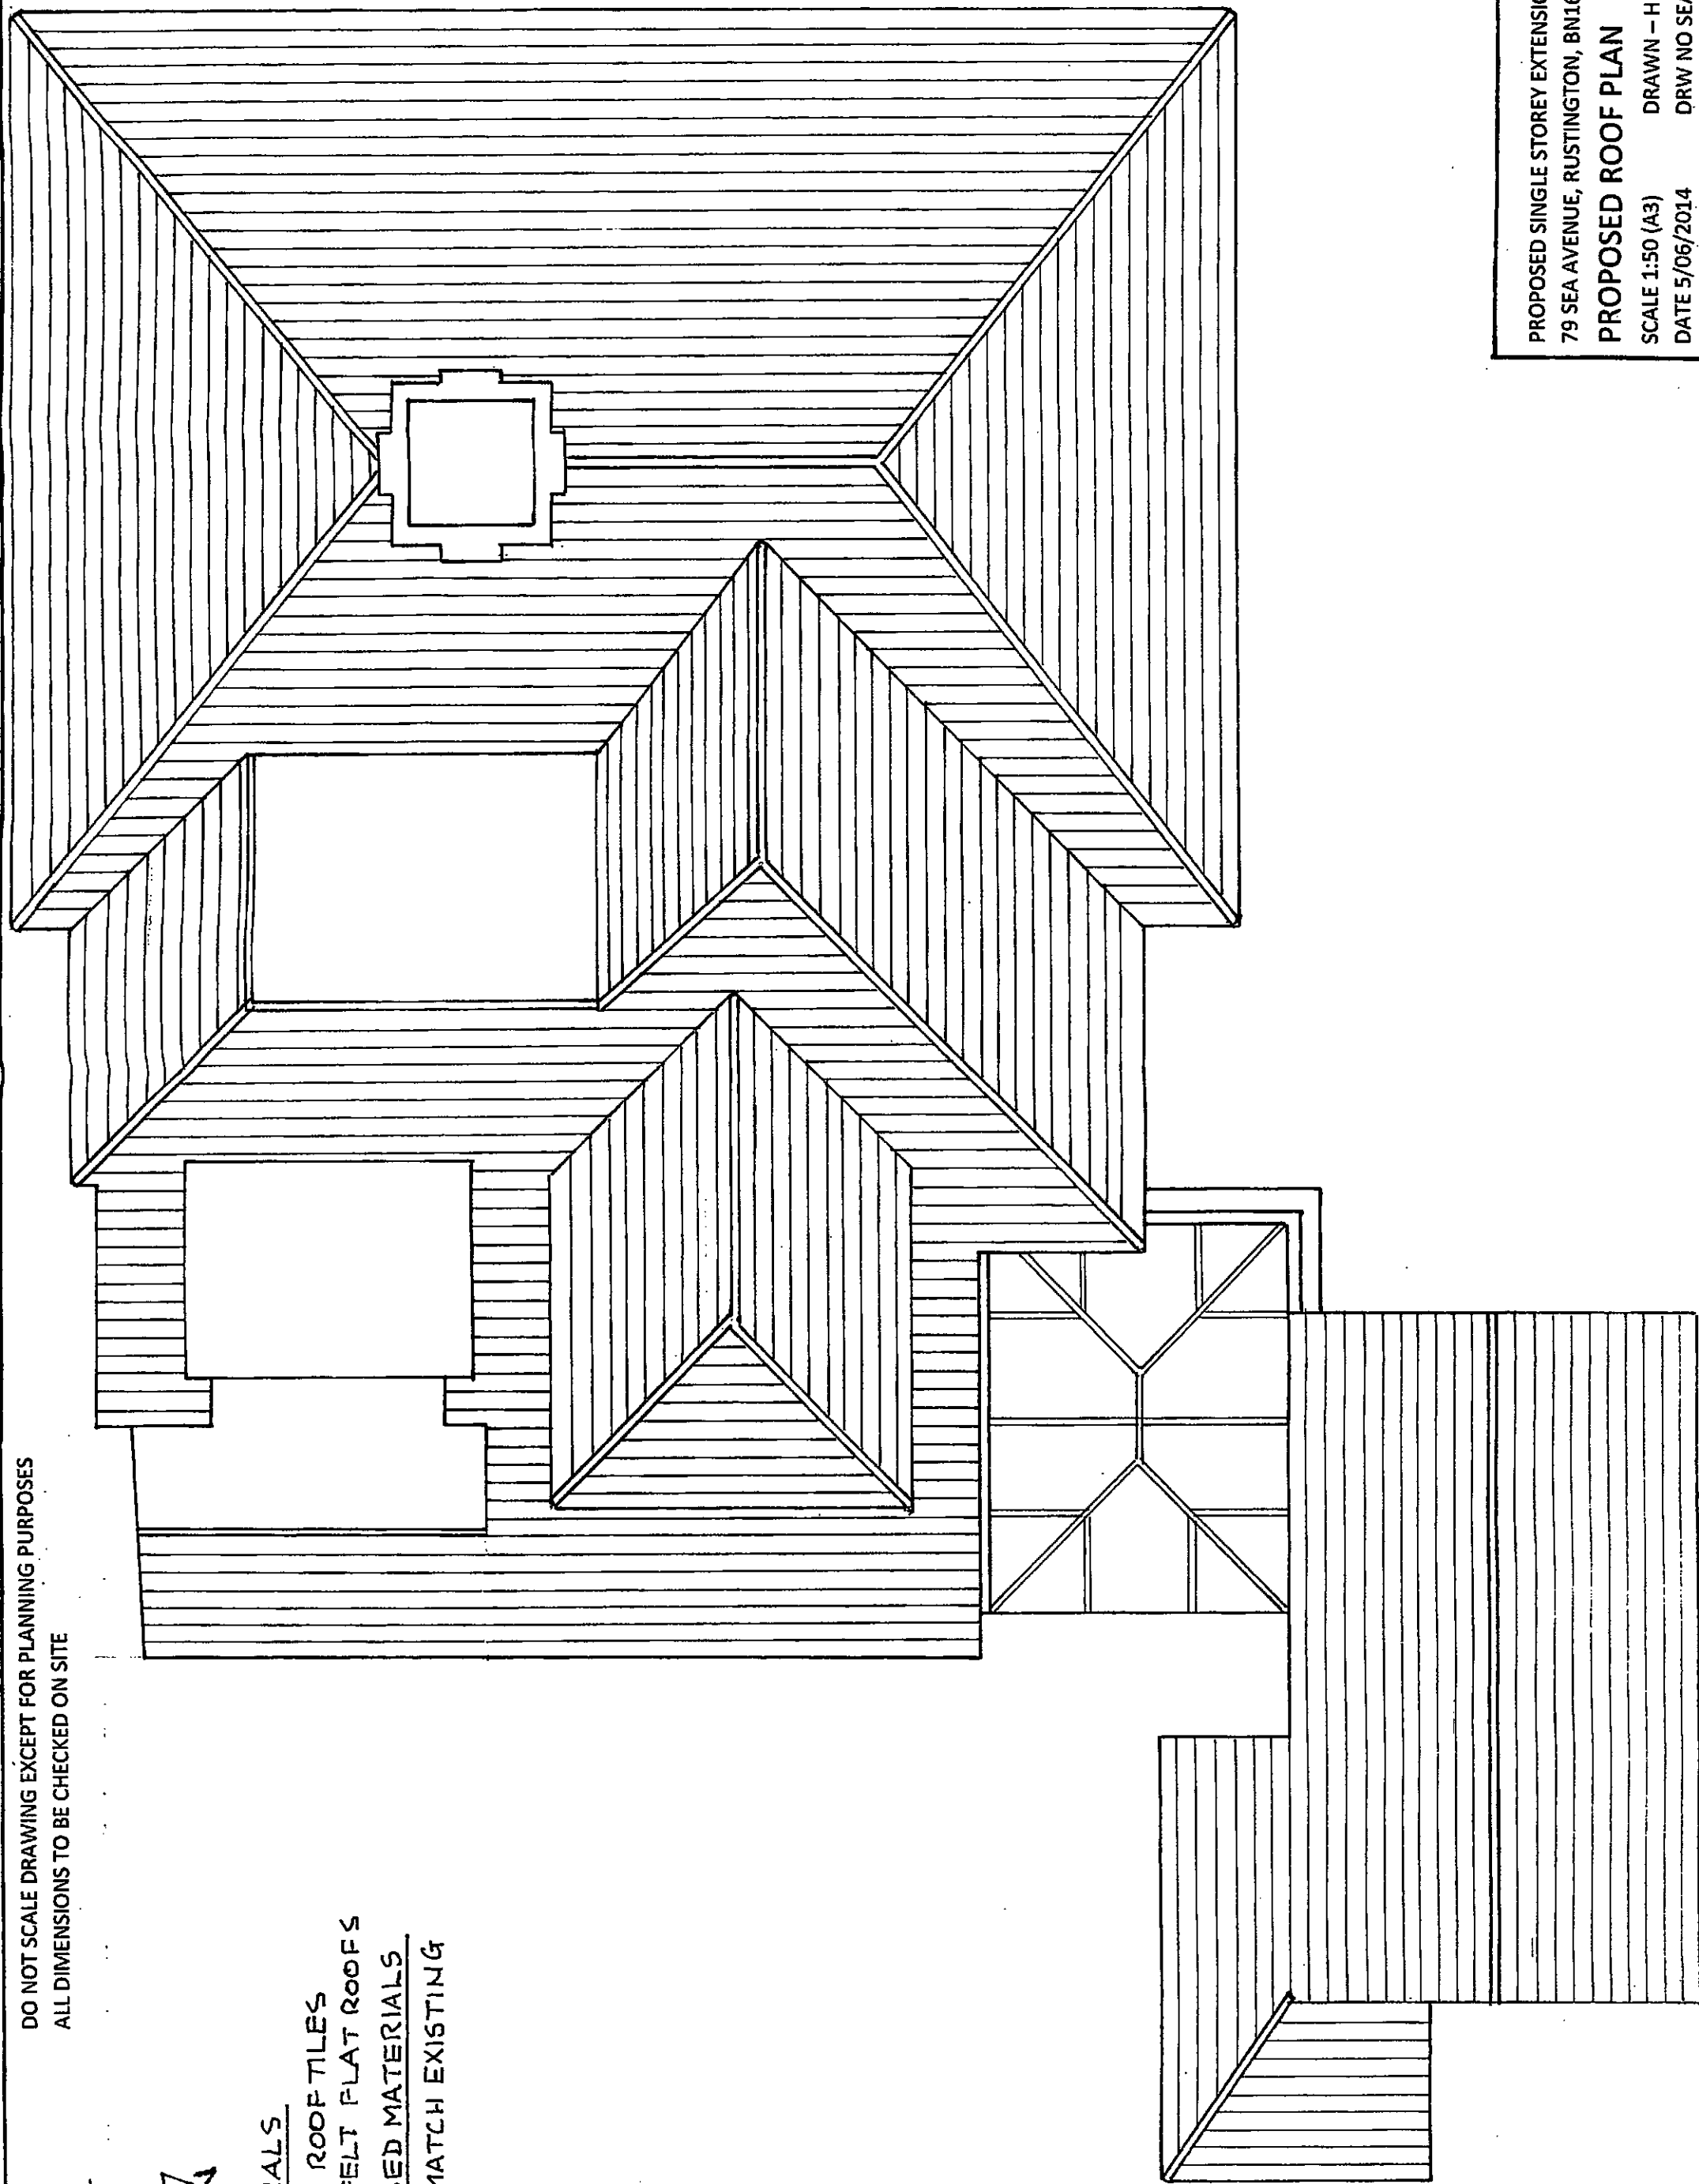

PROPOSED SINGLE STOREY EXTENSION
79 SEA AVENUE, RUSTINGTON, BN16 2DP
PROPOSED ROOF PLAN
SCALE 1:50 (A3) DRAWN - H WILMAN
DATE 5/06/2014 DRW NO SEA-10