


This drawing and its contents are the strict copyright of Architectura Design. No reproduction without permission. Do not scale. Written dimensions to be used where given. All dimensions and details to be checked on site. FOR PLANNING PURPOSES ONLY

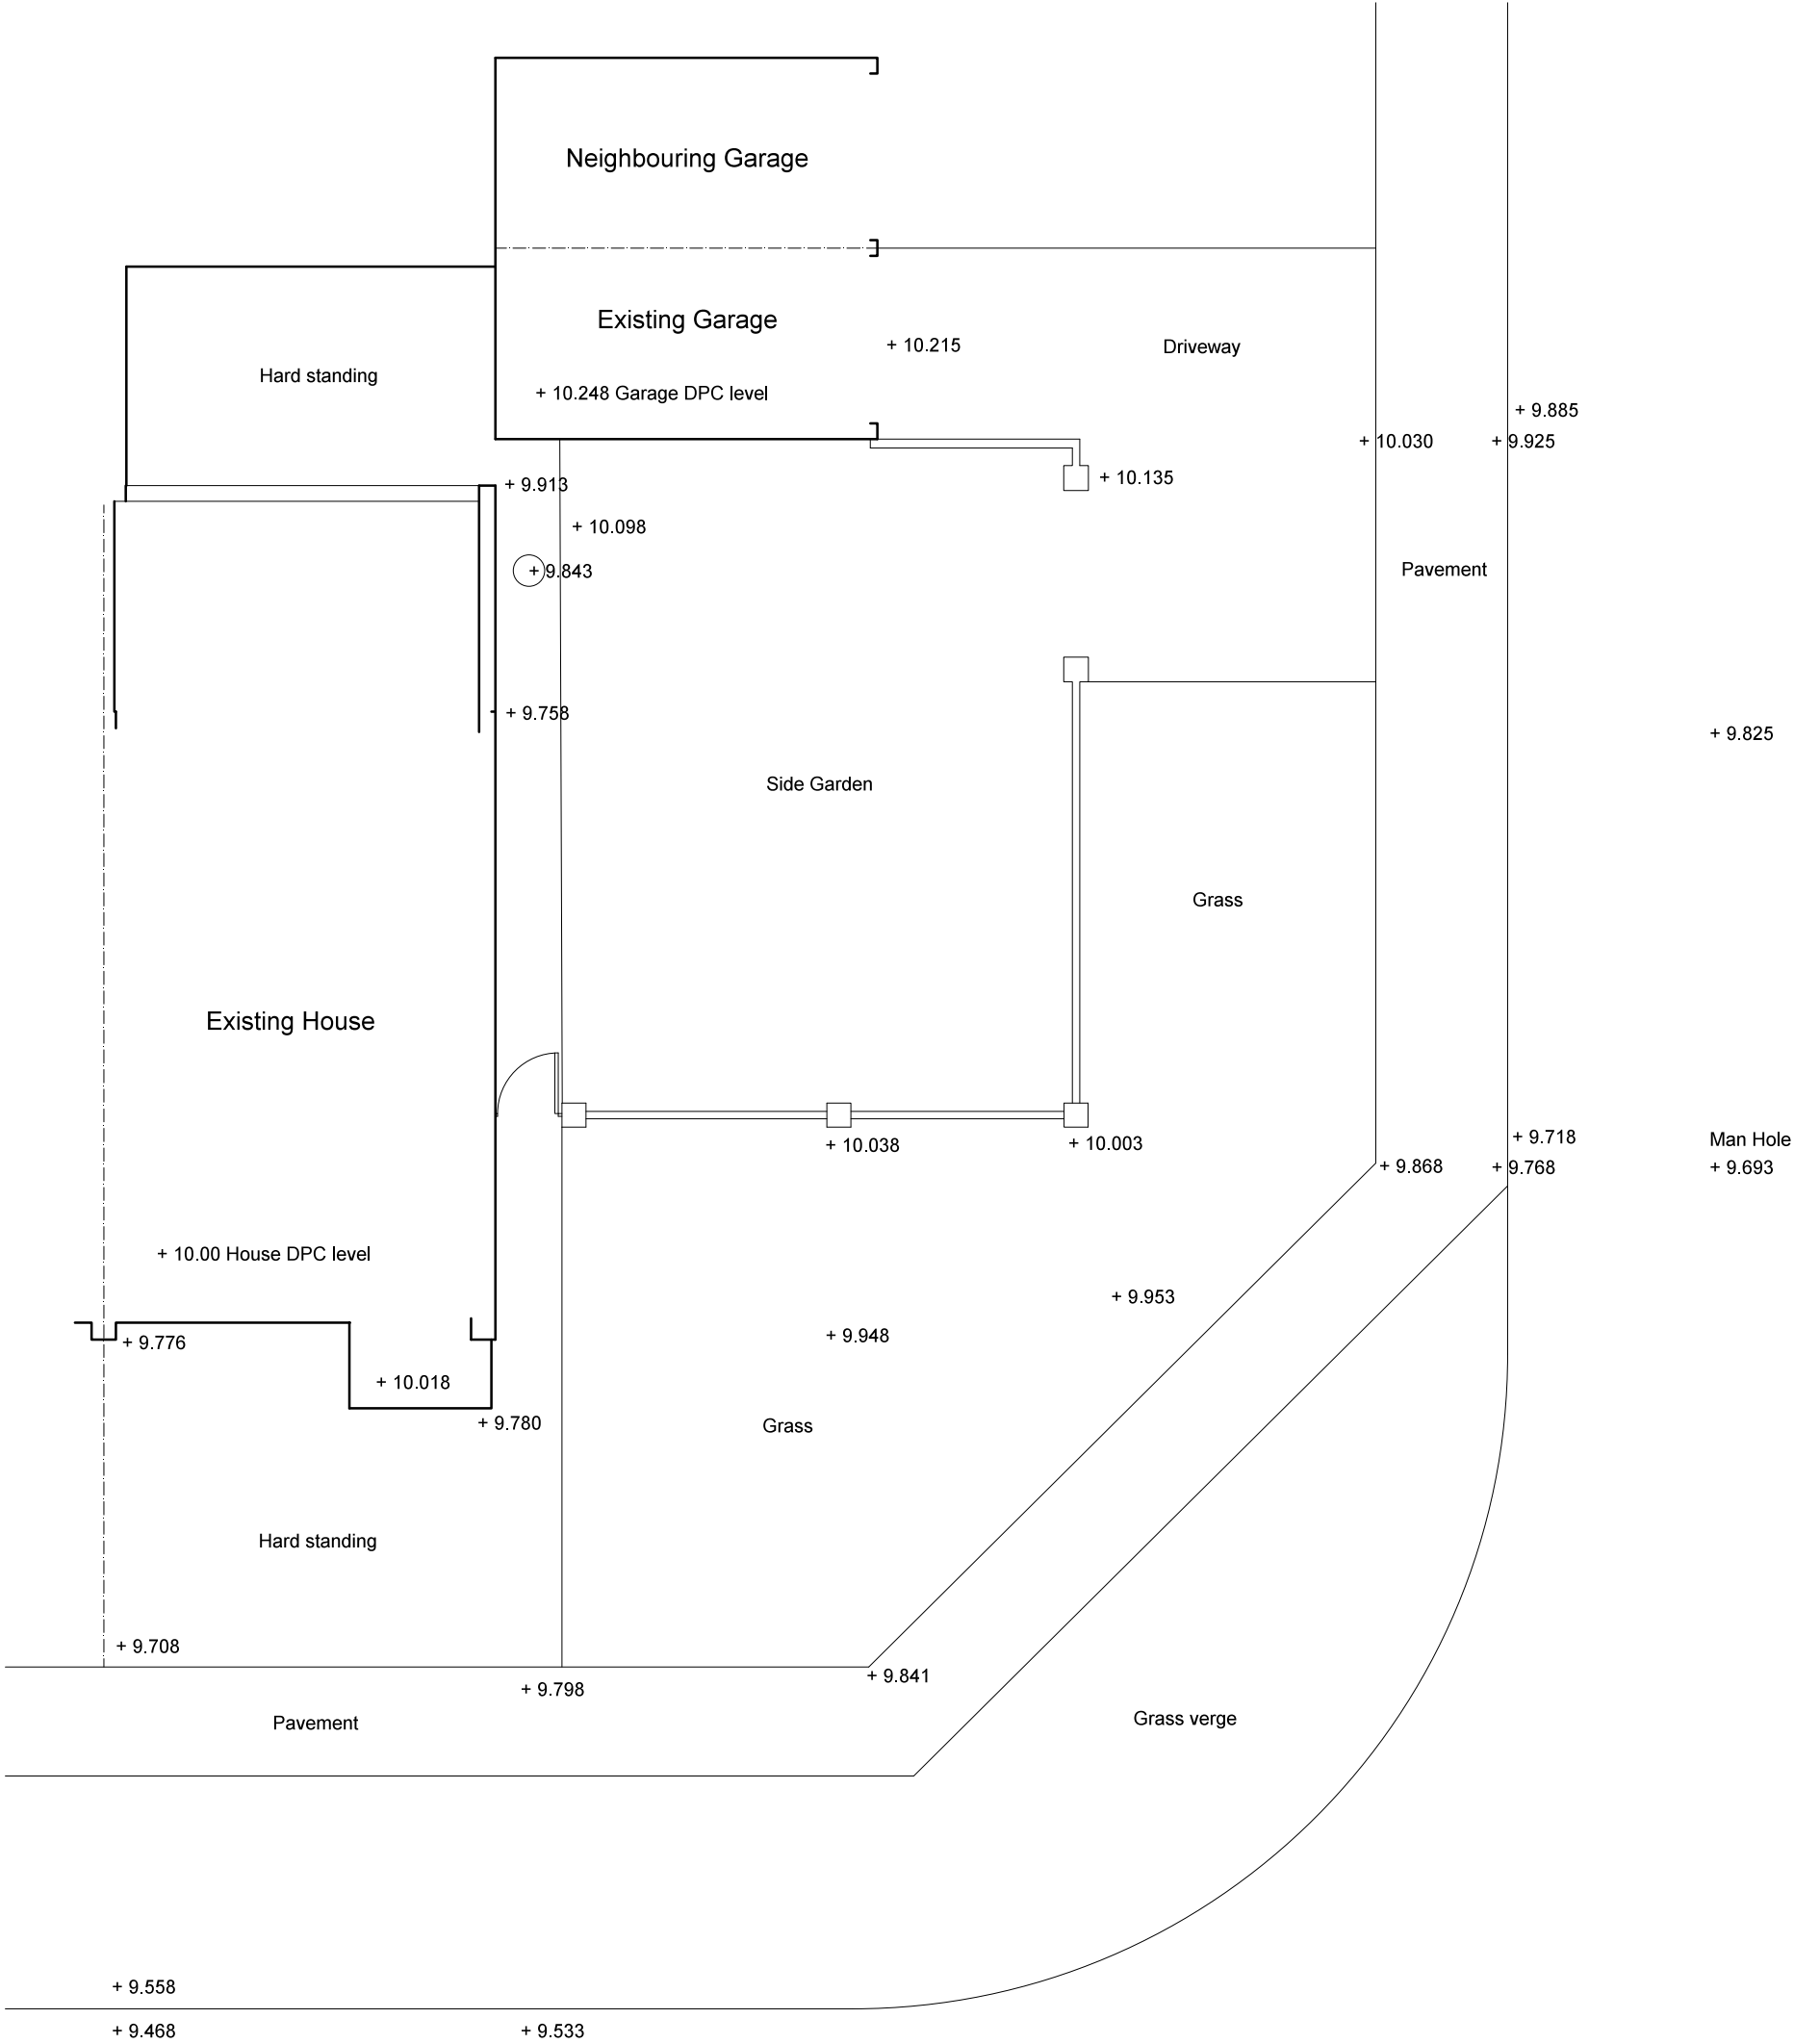

A

rchitectura

Design

Architectural Design & Drawing Service

Proposed New Dwelling

at 8 Duncton Road, Rustington

for Mr J Hunt

Drawing S01

July 2017

Scale 1:100 @ A3

Survey Drawing - Site Plan