



This drawing and its contents are the strict copyright of Architectura Design. No reproduction without permission. Do not scale. Written dimensions to be used where given. All dimensions and details to be checked on site. FOR PLANNING PURPOSES ONLY

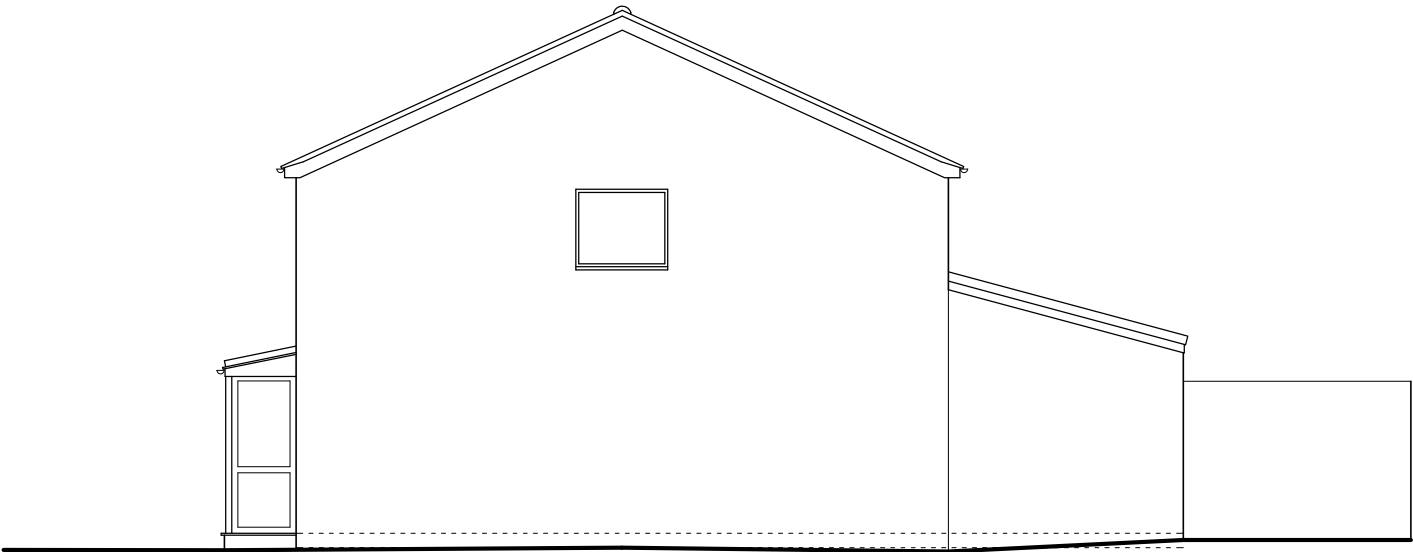


West Elevation



South Elevation

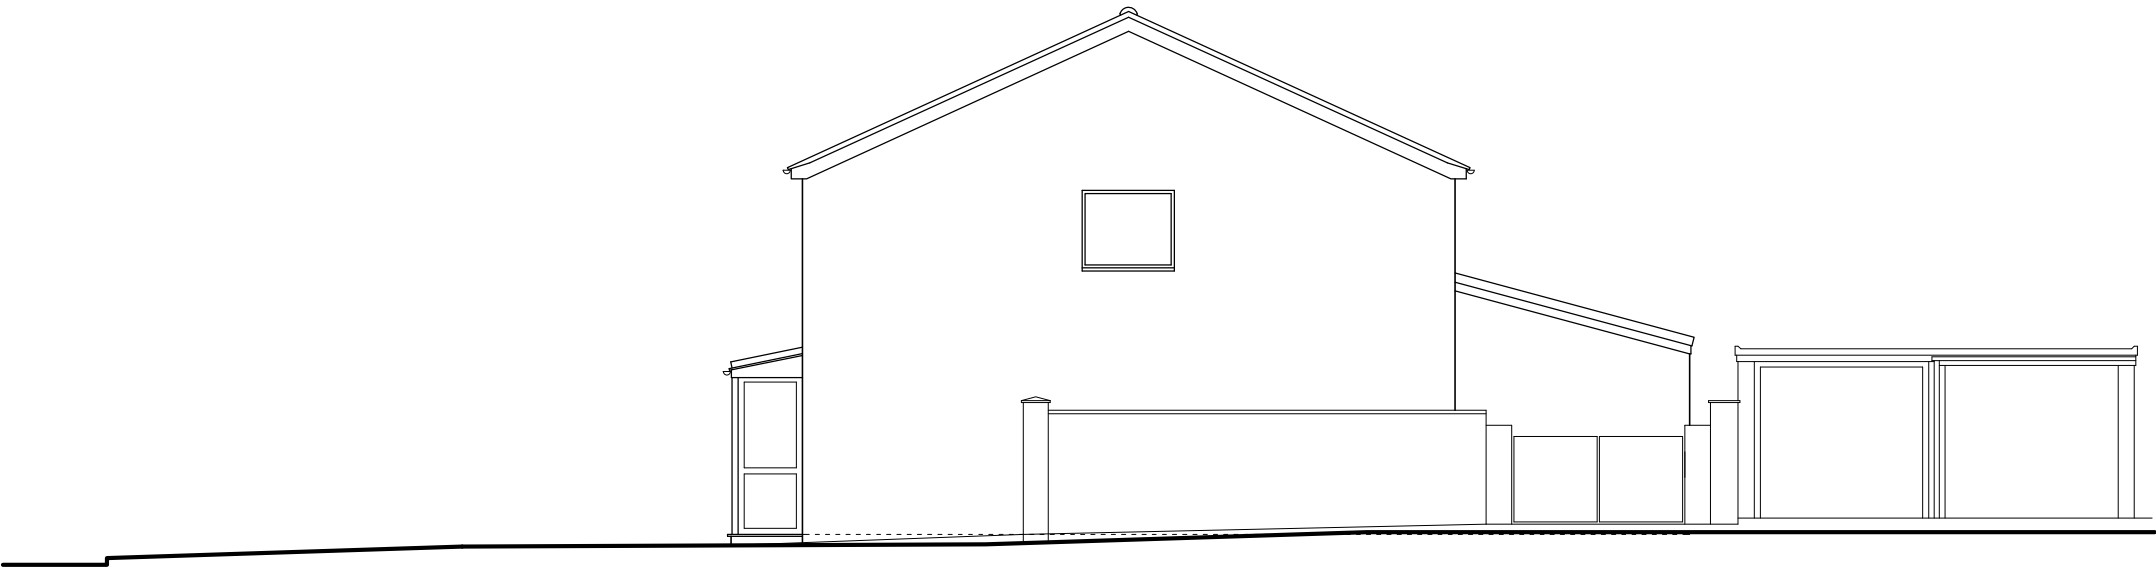

South Elevation
Street Scene

 

Architectura
Architectural Design & Drawing Service

Proposed New Dwelling
at 8 Duncton Road, Rustington
for Mr J Hunt

Drawing S02 July 2017 Scale 1:100 @ A3
Survey Drawing - South and West Elevations