



This drawing and its contents are the strict copyright of  
 Architectura Design. No reproduction without permission.  
 Do not scale. Written dimensions to be used where given.  
 All dimensions and details to be checked on site.  
**FOR PLANNING PURPOSES ONLY**

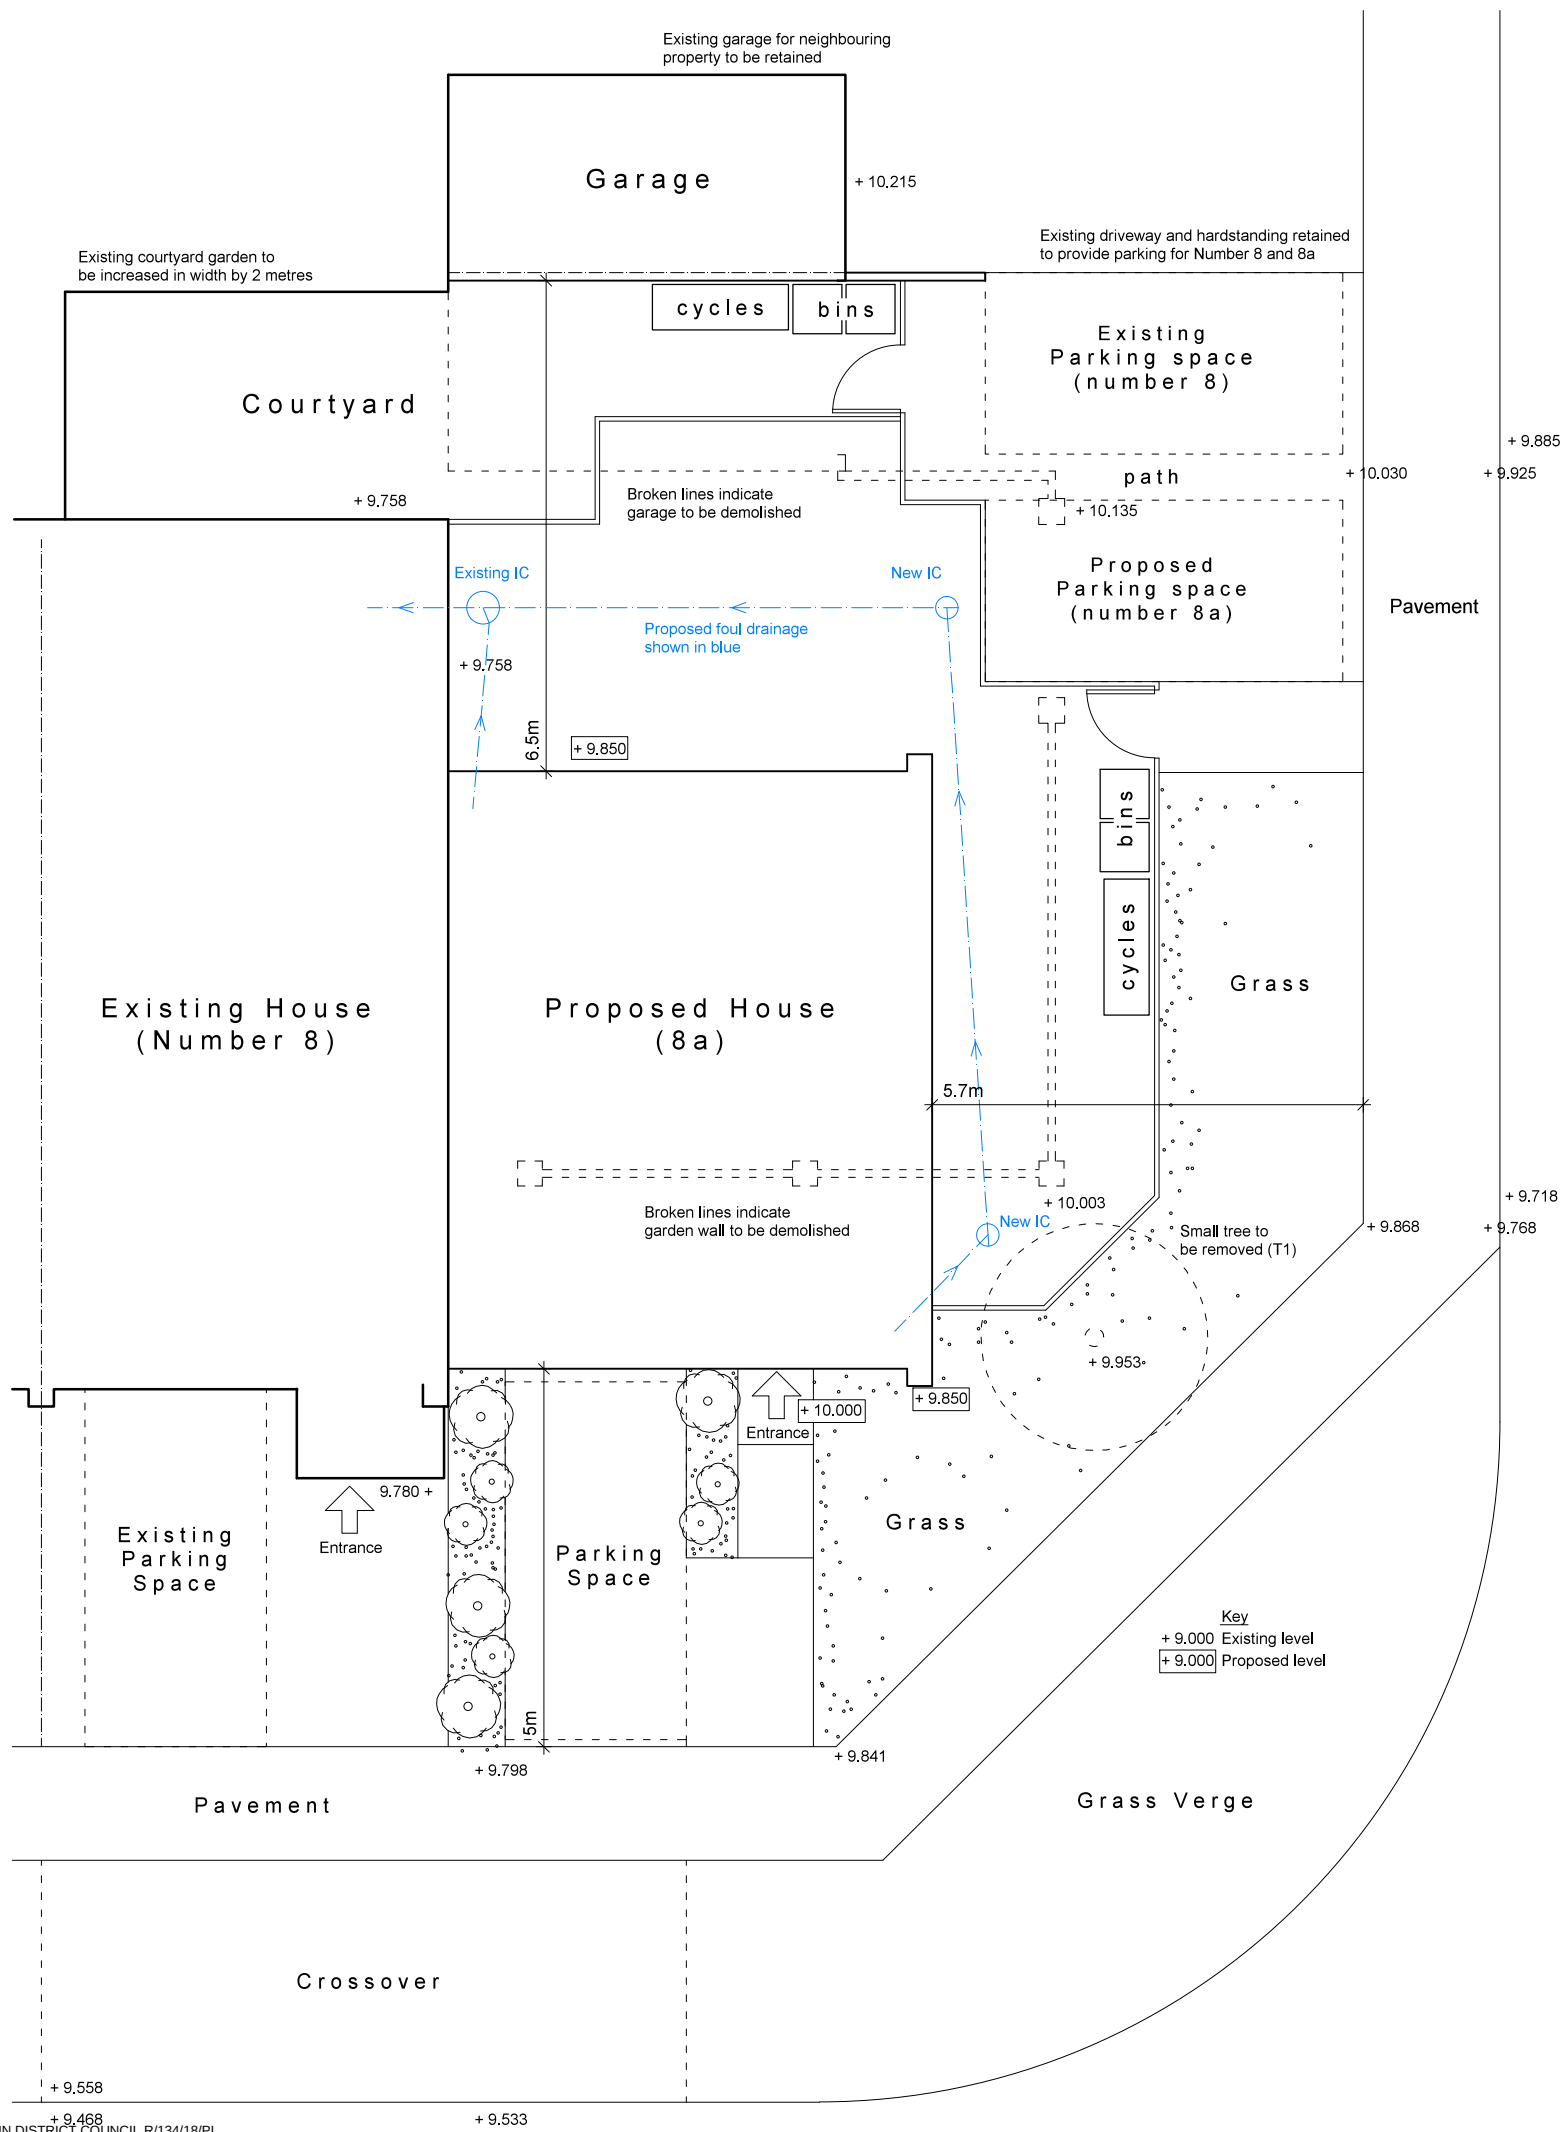

## Ground Floor Plan

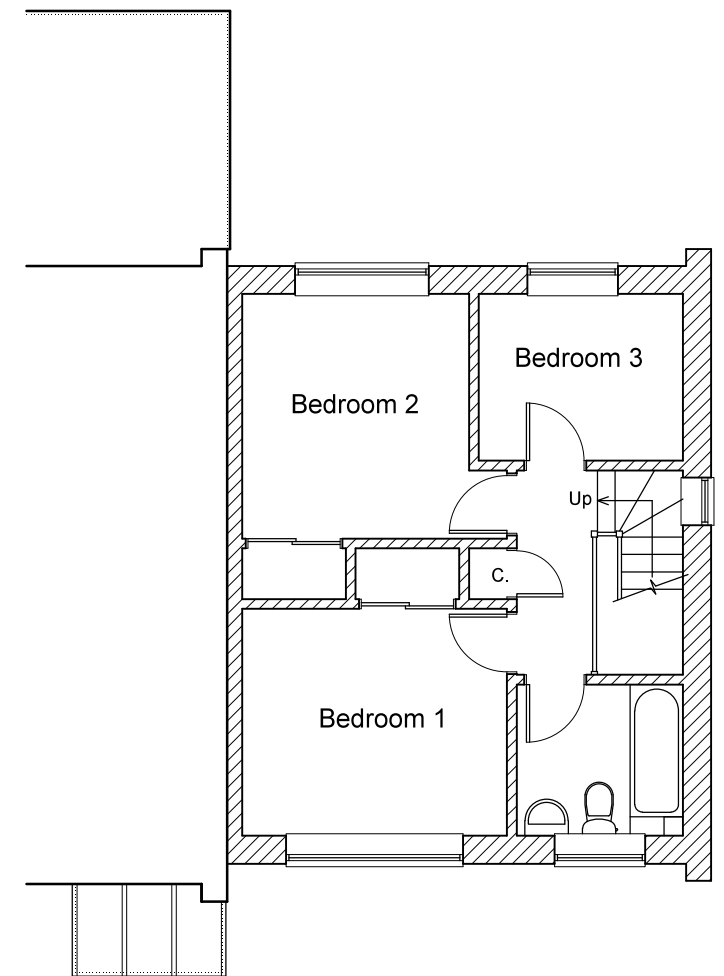

## First Floor Plan

**A**rchitectura  
Architectural Design & Drawing Service

Proposed New Dwelling  
at 8 Duncton Road, Rustington  
for Mr J Hunt

Drawing P01      May 2018      Scale 1:100 @ A3  
Planning Drawing - Site Plan & Floor Plans

