



This drawing and its contents are the strict copyright of Architectura Design. No reproduction without permission. Do not scale. Written dimensions to be used where given. All dimensions and details to be checked on site. FOR PLANNING PURPOSES ONLY


Revision A 26/06/2018 South elevation first floor window added

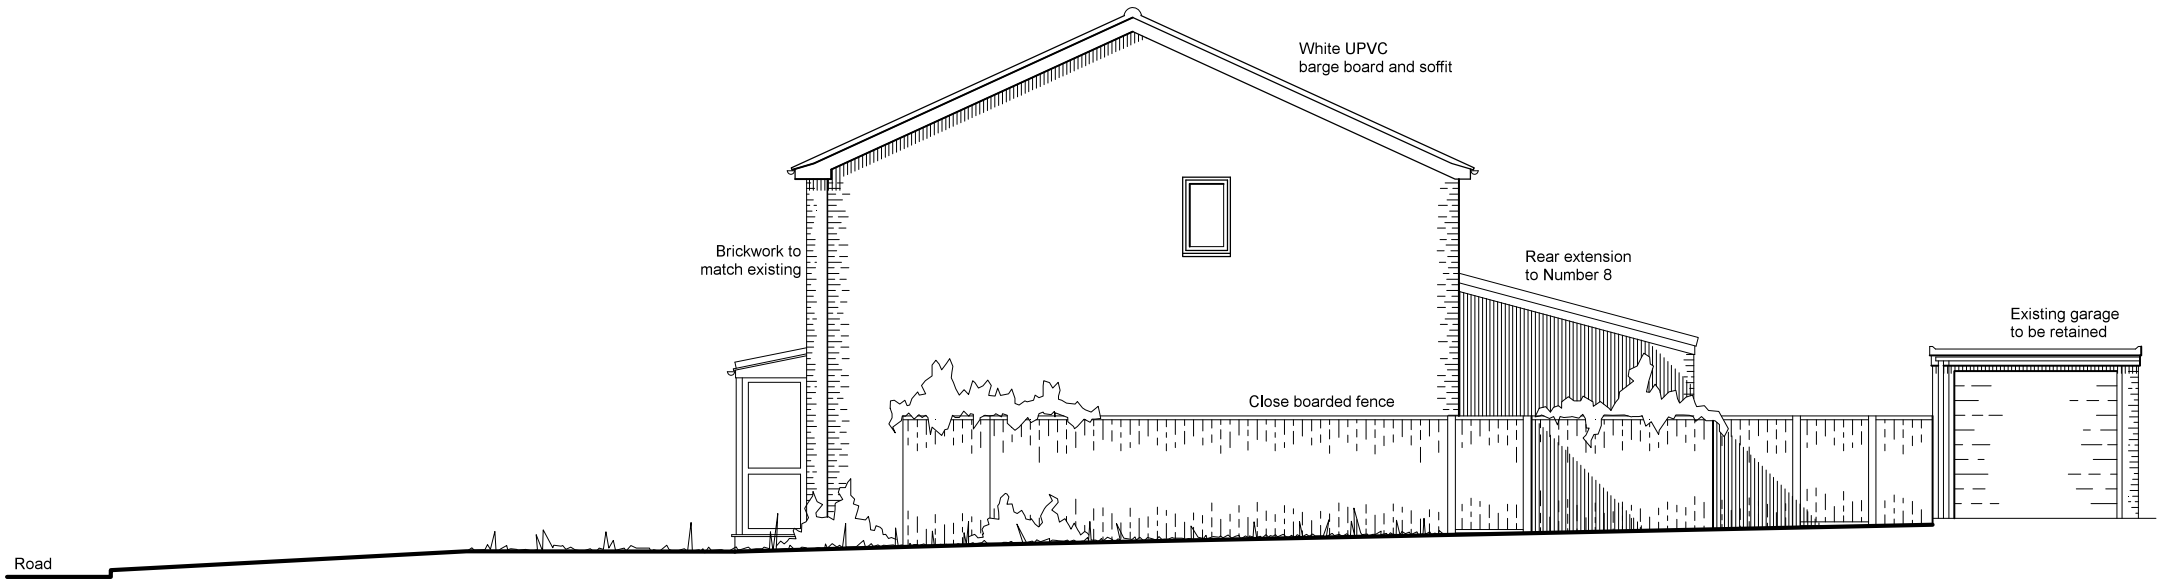


South Elevation

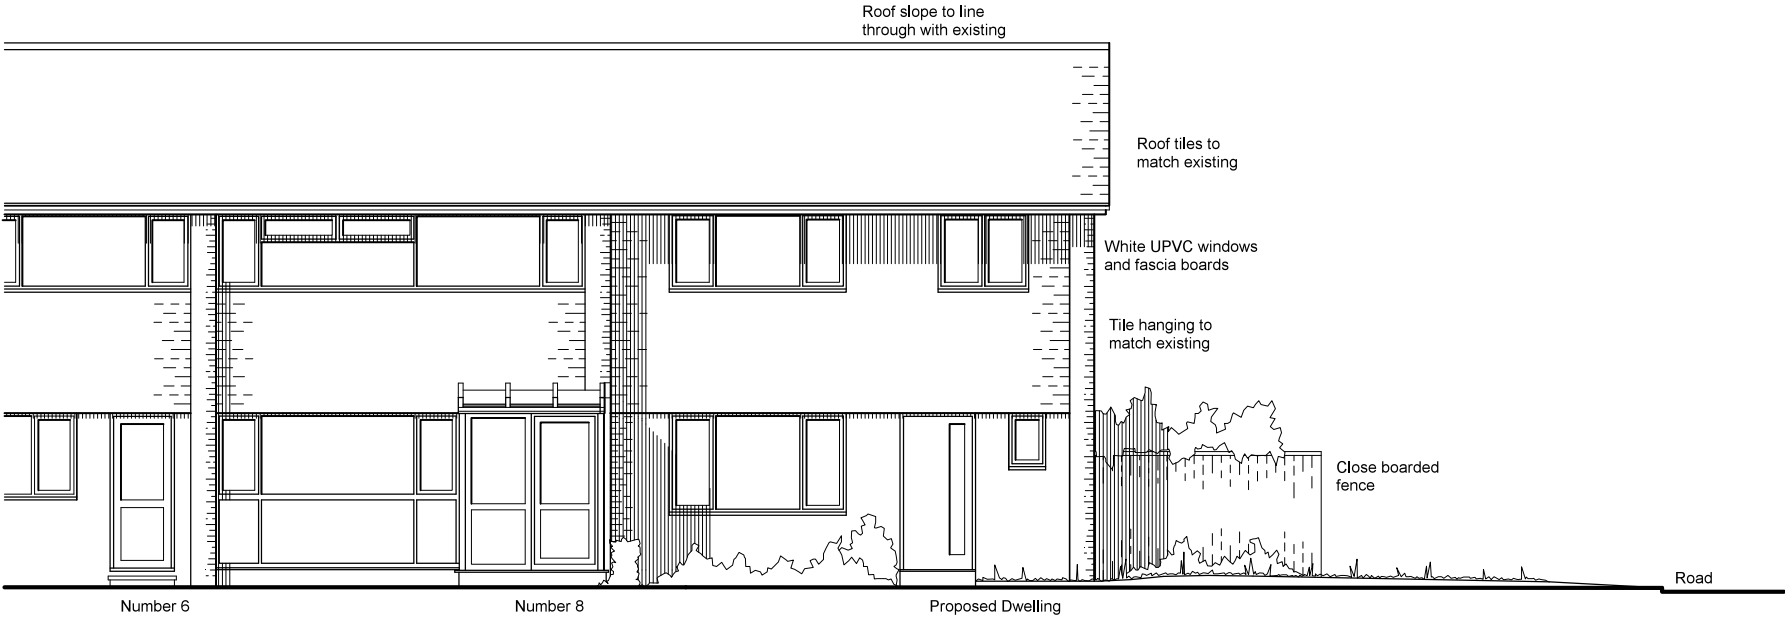

West Elevation
Street Scene

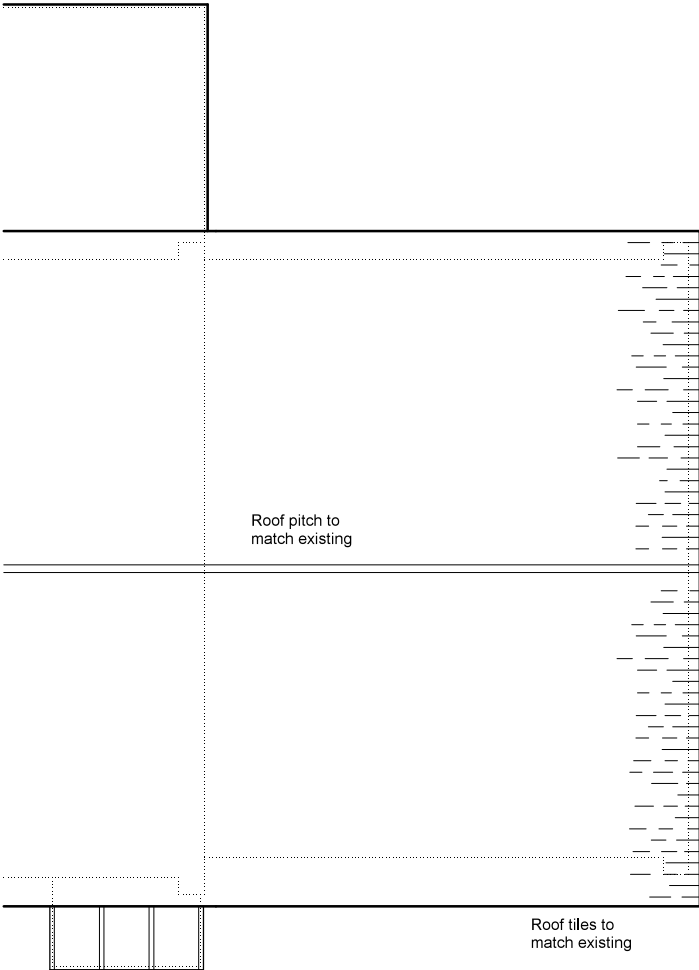

Roof Plan

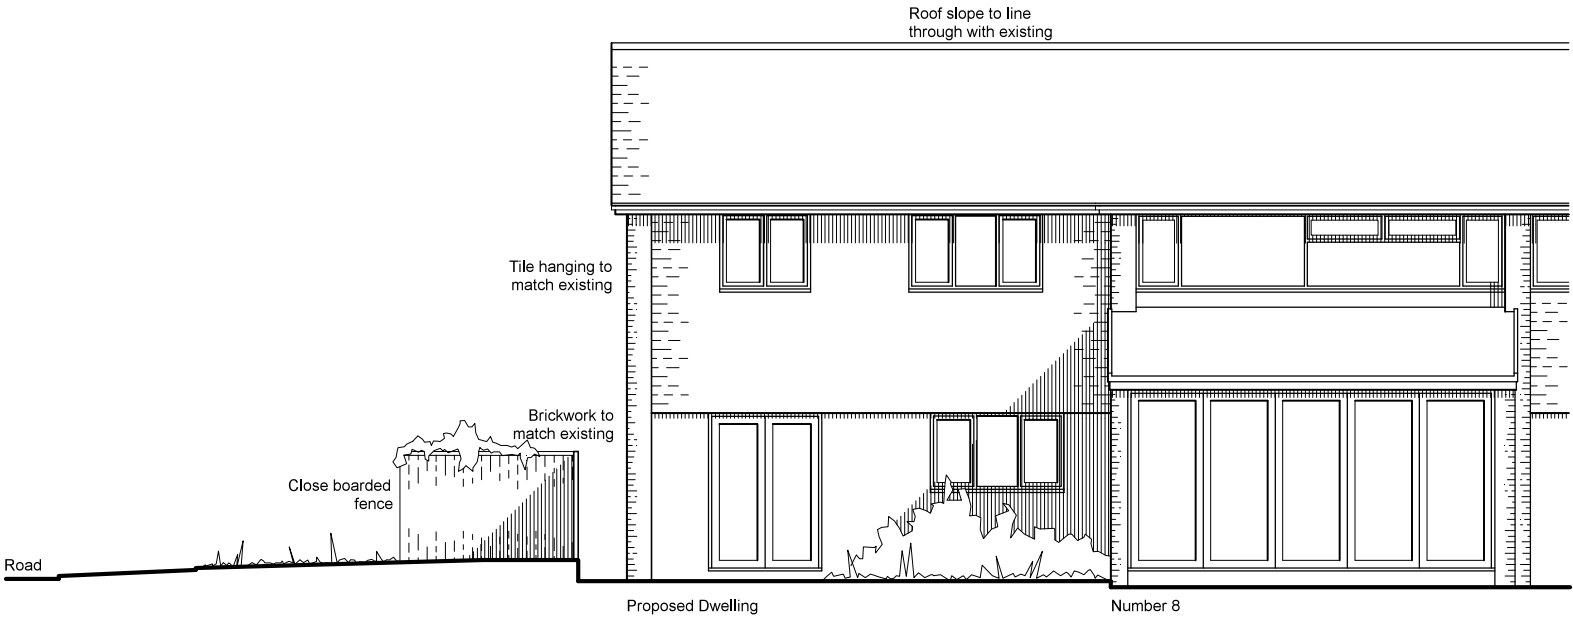

East Elevation

0 1 2 3 4 metres

Architectura
Architectural Design & Drawing Service

Proposed New Dwelling
at 8 Duncton Road, Rustington
for Mr J Hunt

Drawing P02a May 2018 Scale 1:100 @ A3
Planning Drawing - Proposed Elevations & Roof Plan