



ATELIER CONSULTANTS

phone 07977 070 031

OLD RECTORY COTTAGE, 55C KINGSTON LANE BN42 4SP

e.mail peter@atelierconsultants.co.uk

PROJECT: 1 PIGEONHOUSE LANE, RUSTINGTON


CLIENT: Mr. and Mrs. Beal

Drawing Title: LOCATION PLAN

Scale: 1:1,250 @ A4 **Date:** July 2020

Drawing Number: 175 / P / 001

Rev.

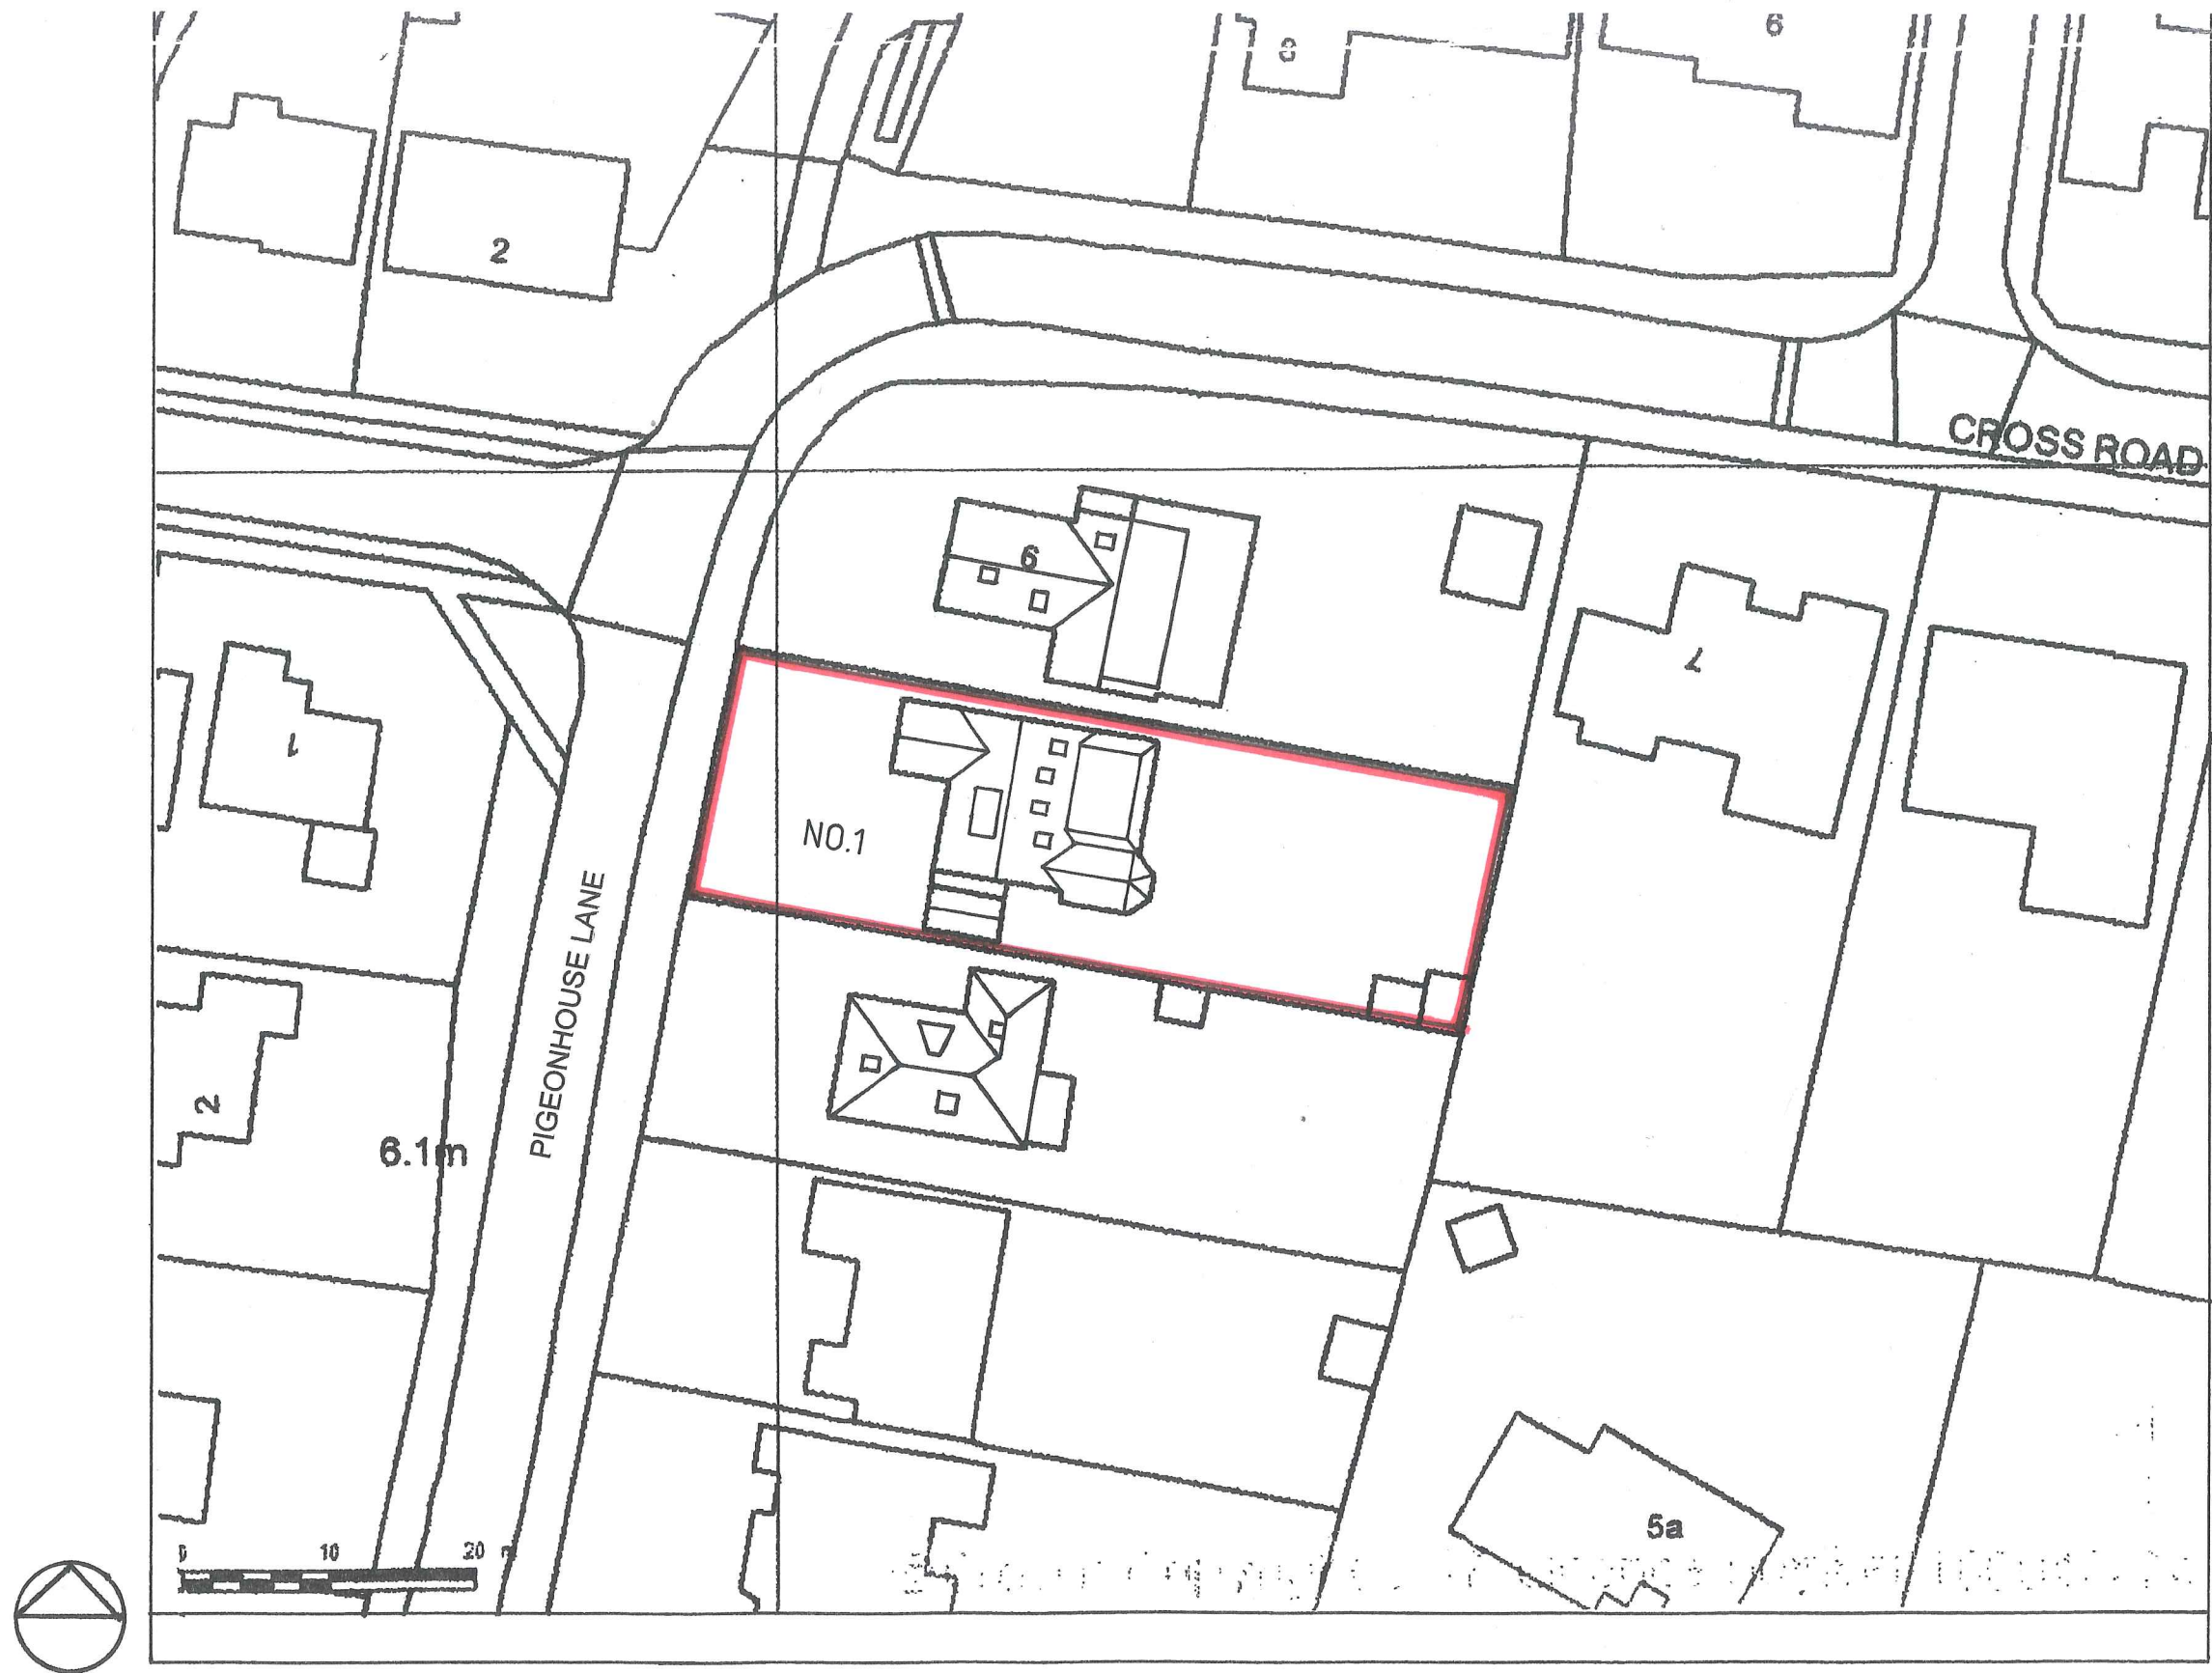

ATELIER CONSULTANTS

phone 07977 070 031

OLD RECTORY COTTAGE, 55C KINGSTON LANE BN42 4SP

e.mail peter@atelierconsultants.co.uk


PROJECT: 1 PIGEONHOUSE LANE, RUSTINGTON

CLIENT: Mr. and Mrs. Beal

Drawing Title: EXISTING BLOCK PLAN

Scale: 1:500 @ A3 Date: July 2020

Drawing Number: .175 / P / 002 Rev.

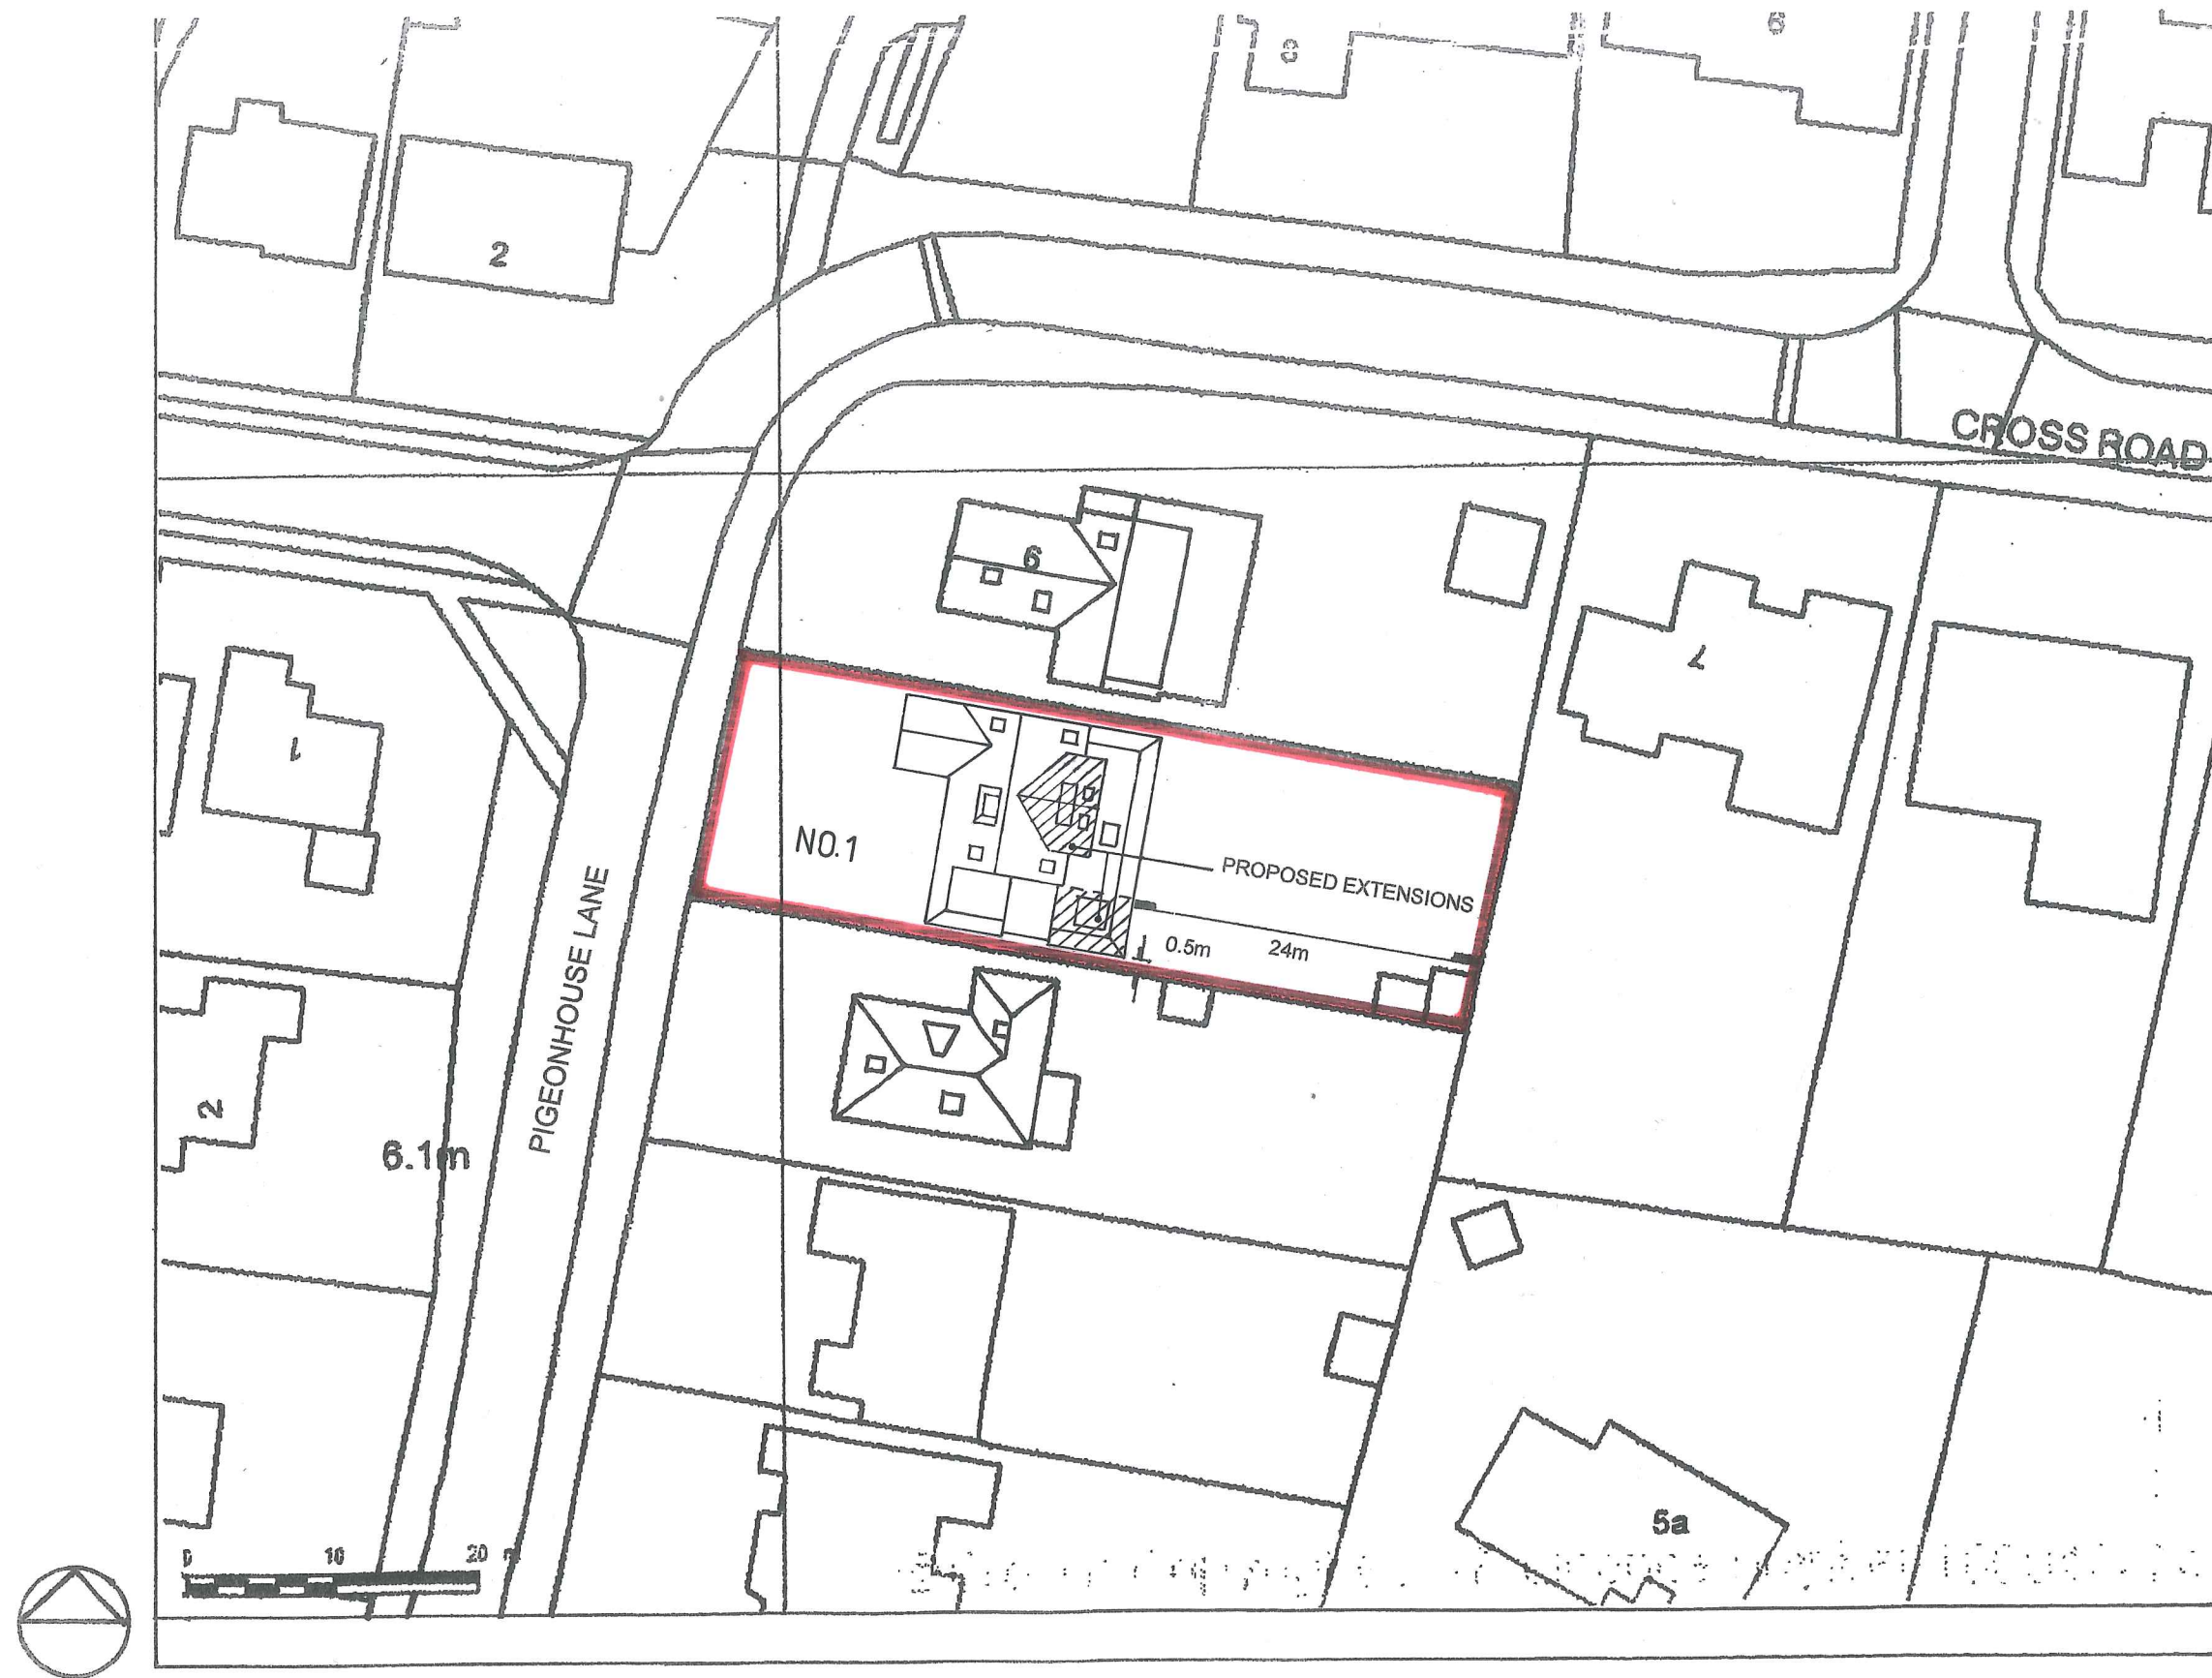

ATELIER CONSULTANTS

phone 07977 070031

OLD RECTORY COTTAGE, 55C KINGSTON LANE BN42 4SP

e.mail peter@atelierconsultants.co.uk

PROJECT: 1 PIGEONHOUSE LANE, RUSTINGTON


CLIENT: Mr. and Mrs. Beal

Drawing Title: PROPOSED BLOCK PLAN


Scale: 1:500 @ A3 **Date:** July 2020

Drawing Number: 175 / P / 003

Rev.

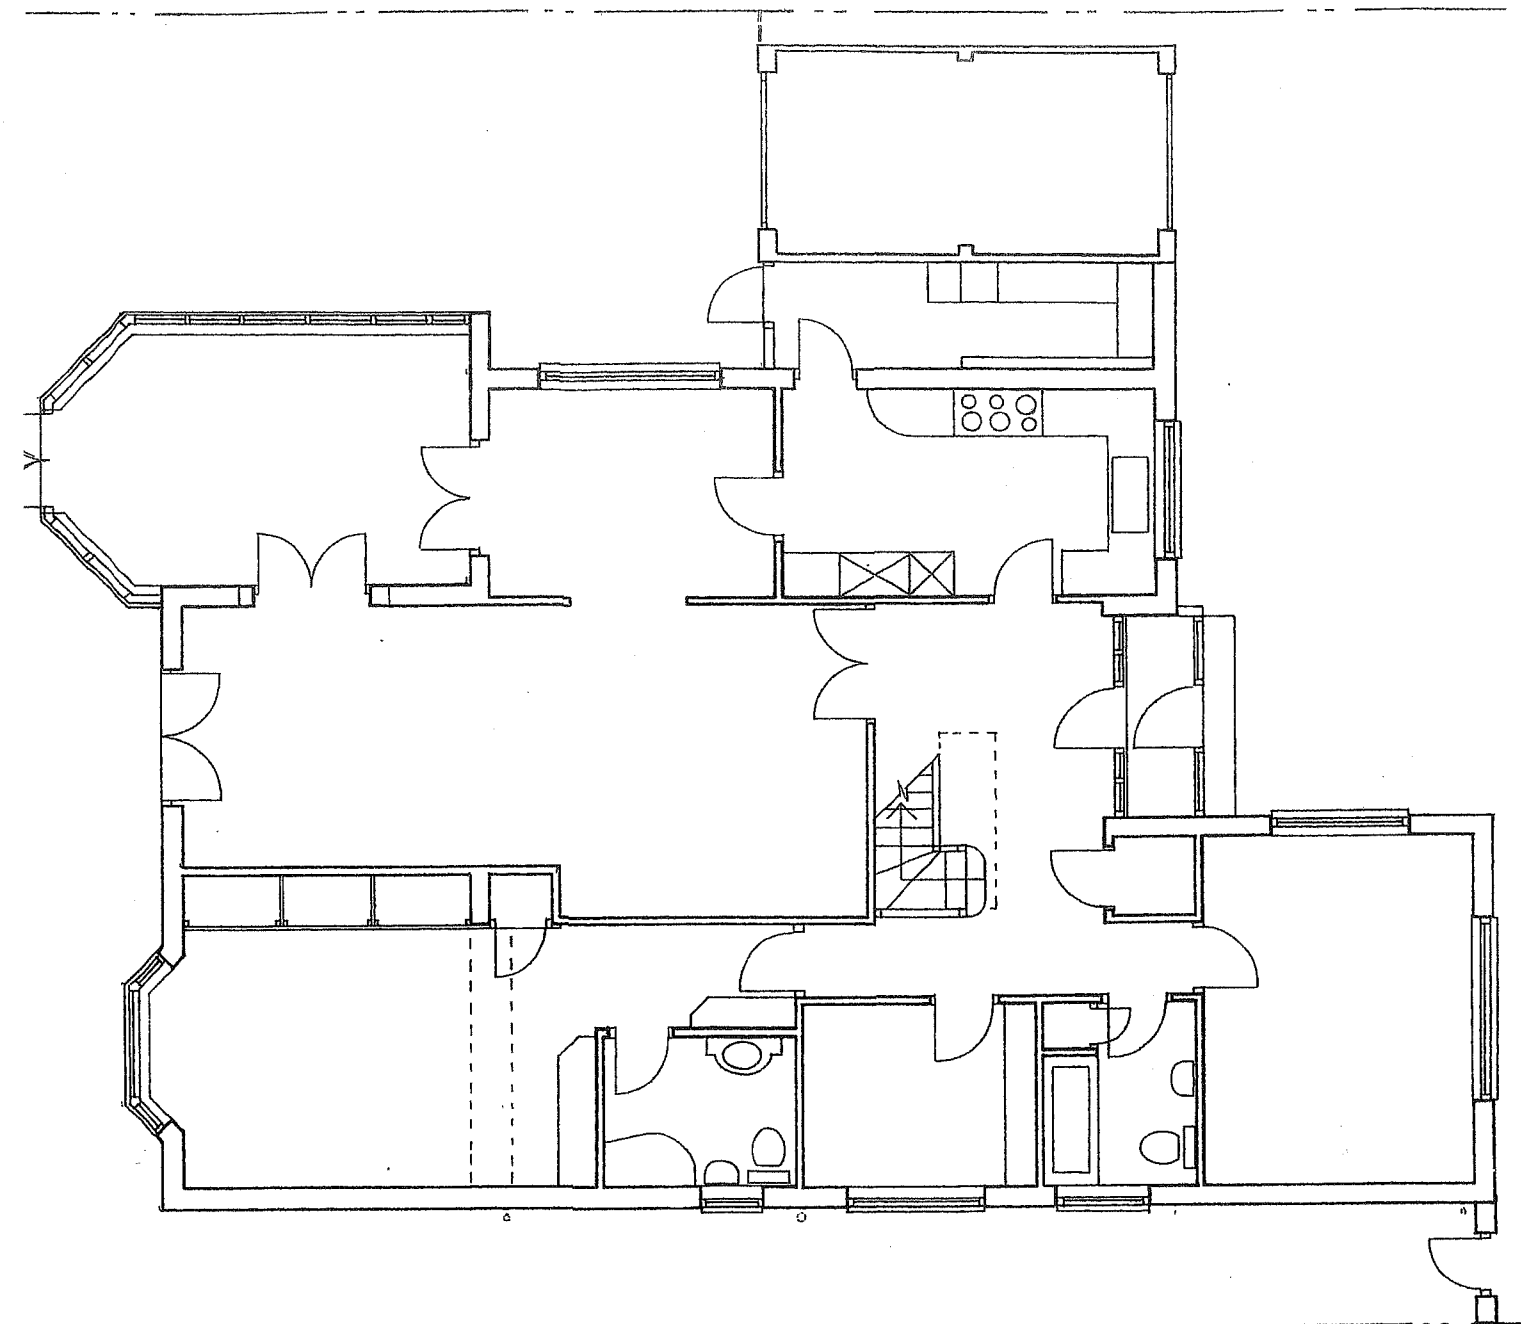

GROUND FLOOR PLAN

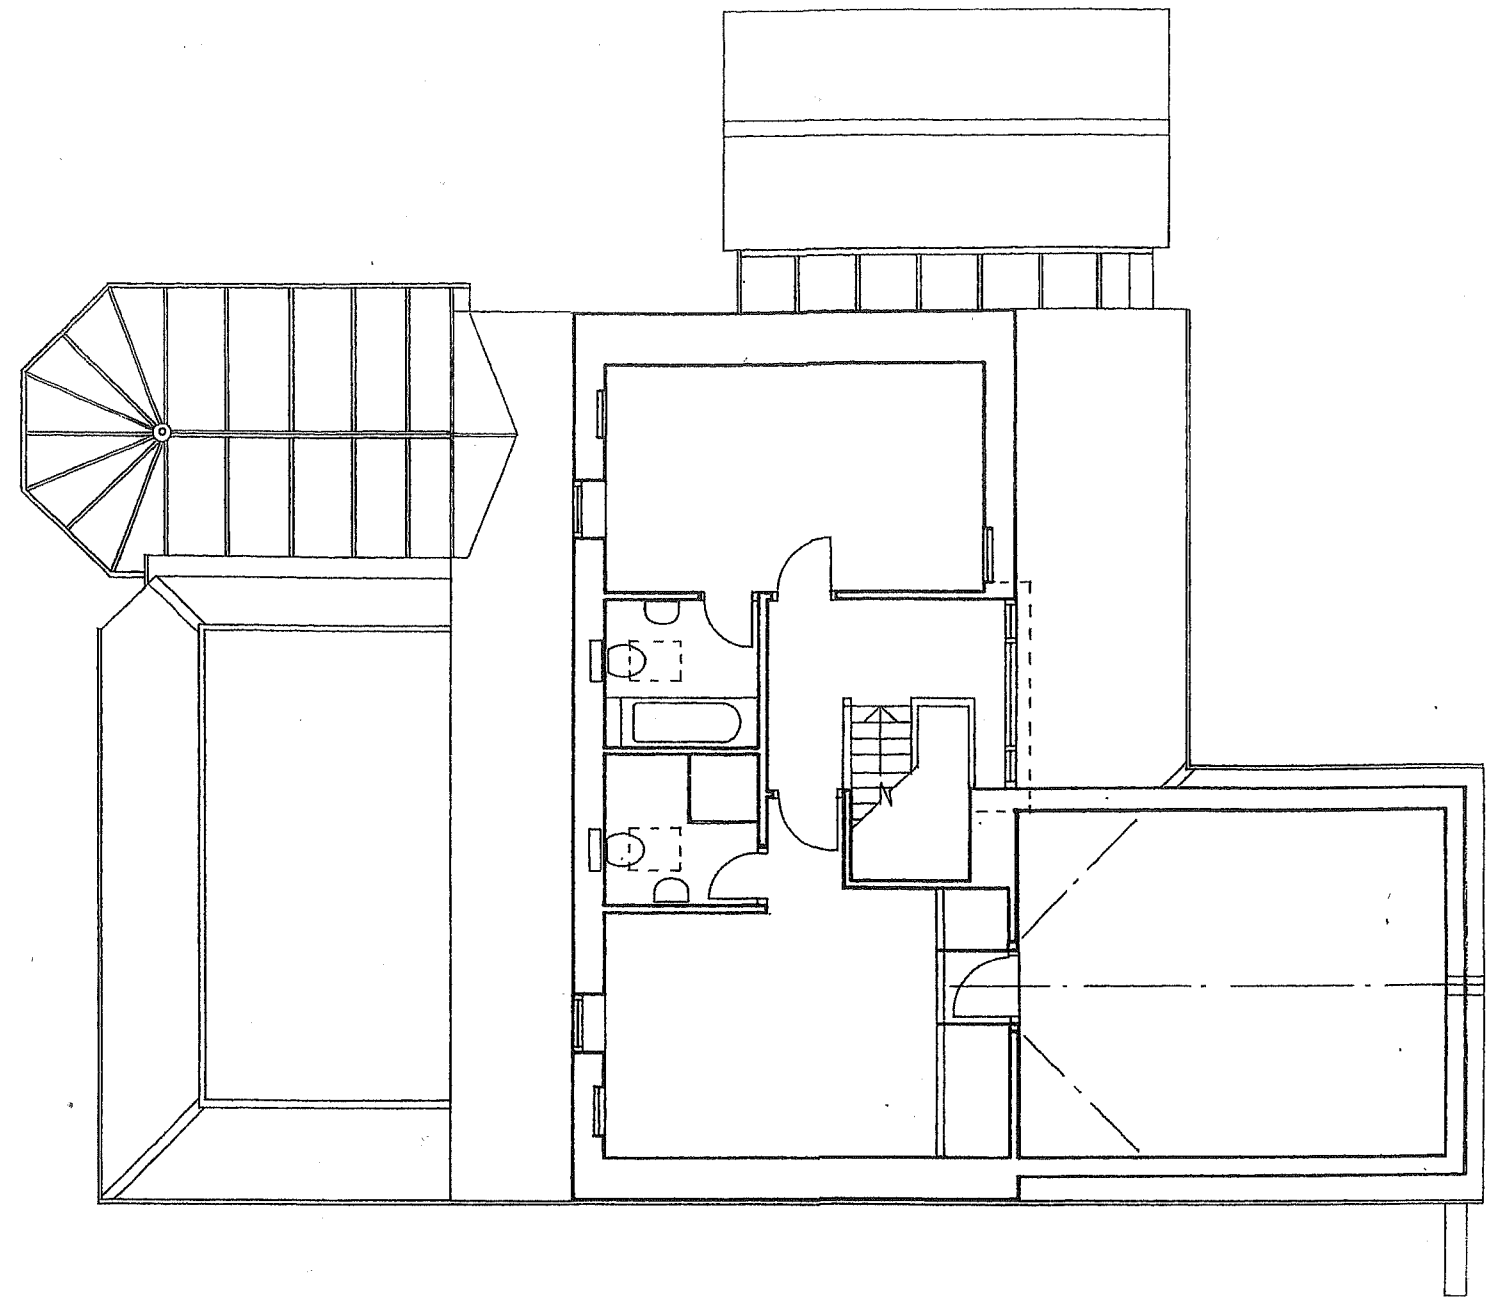

FIRST FLOOR PLAN

0 1 2 3 4 5 6 7 8 9 10 metres @ 1:100



ATELIER CONSULTANTS

phone 07977 070 031

OLD RECTORY COTTAGE, 55C KINGSTON LANE BN42 4SP

e.mail peter@atelierconsultants.co.uk


PROJECT: 1 PIGEONHOUSE LANE, RUSTINGTON

CLIENT: Mr. and Mrs. Beal


Drawing Title: EXISTING FLOOR PLANS

Scale: 1:100 @ A3 Date: July 2020


Drawing Number: 175 / P / 004 Rev.

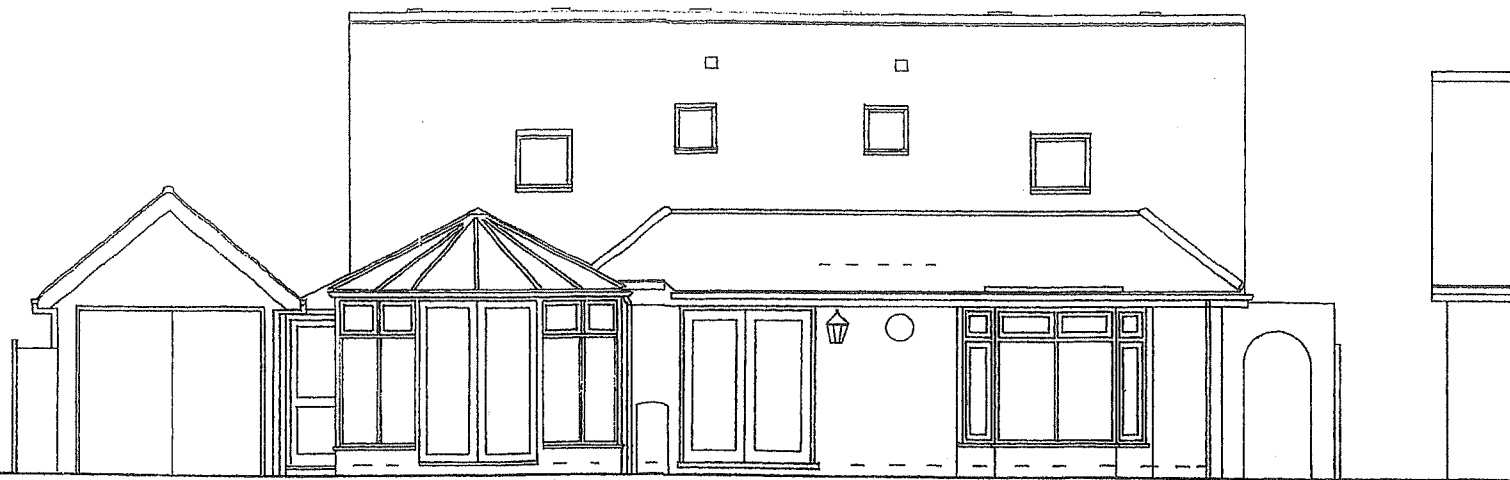


EAST ELEVATION

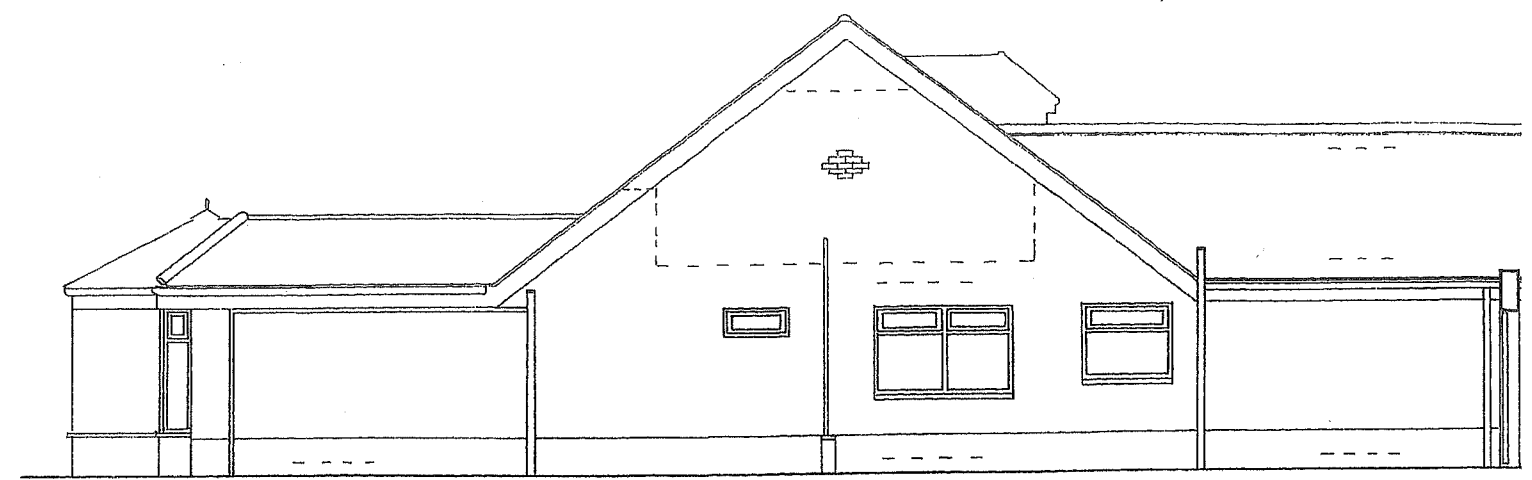

NORTH ELEVATION

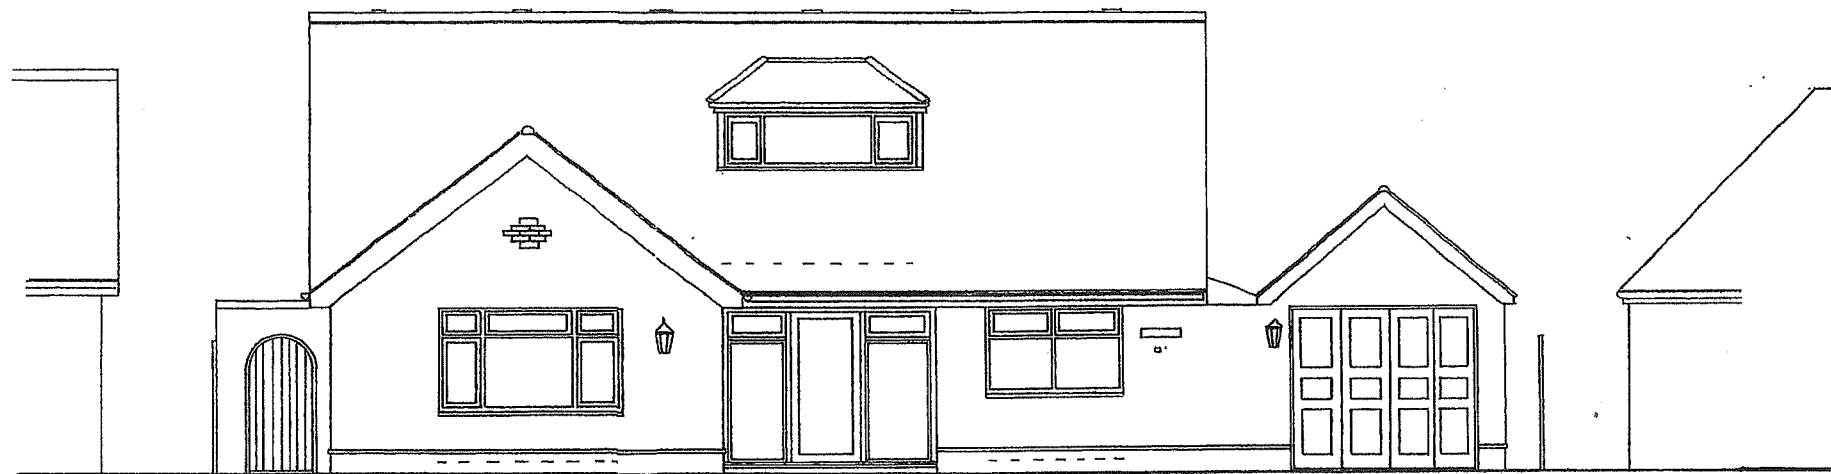

WEST ELEVATION

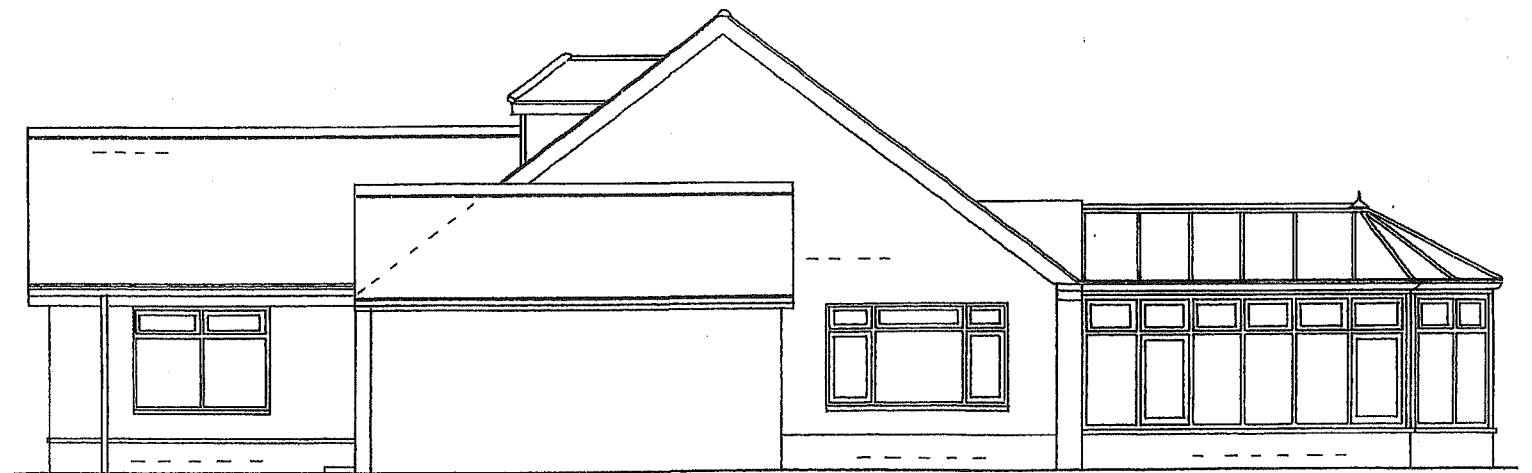

SOUTH ELEVATION

0 1 2 3 4 5 6 7 8 9 10 metres @ 1:100

ATELIER CONSULTANTS

phone 07977 070 031

OLD RECTORY COTTAGE, 55C KINGSTON LANE BN42 4SP

e.mail peter@atelierconsultants.co.uk


PROJECT: 1 PIGEONHOUSE LANE, RUSTINGTON

CLIENT: Mr. and Mrs. Beal

Drawing Title: EXISTING ELEVATIONS

Scale: 1:100 @ A3 Date: July 2020

Drawing Number: 175 / P / 005 Rev.

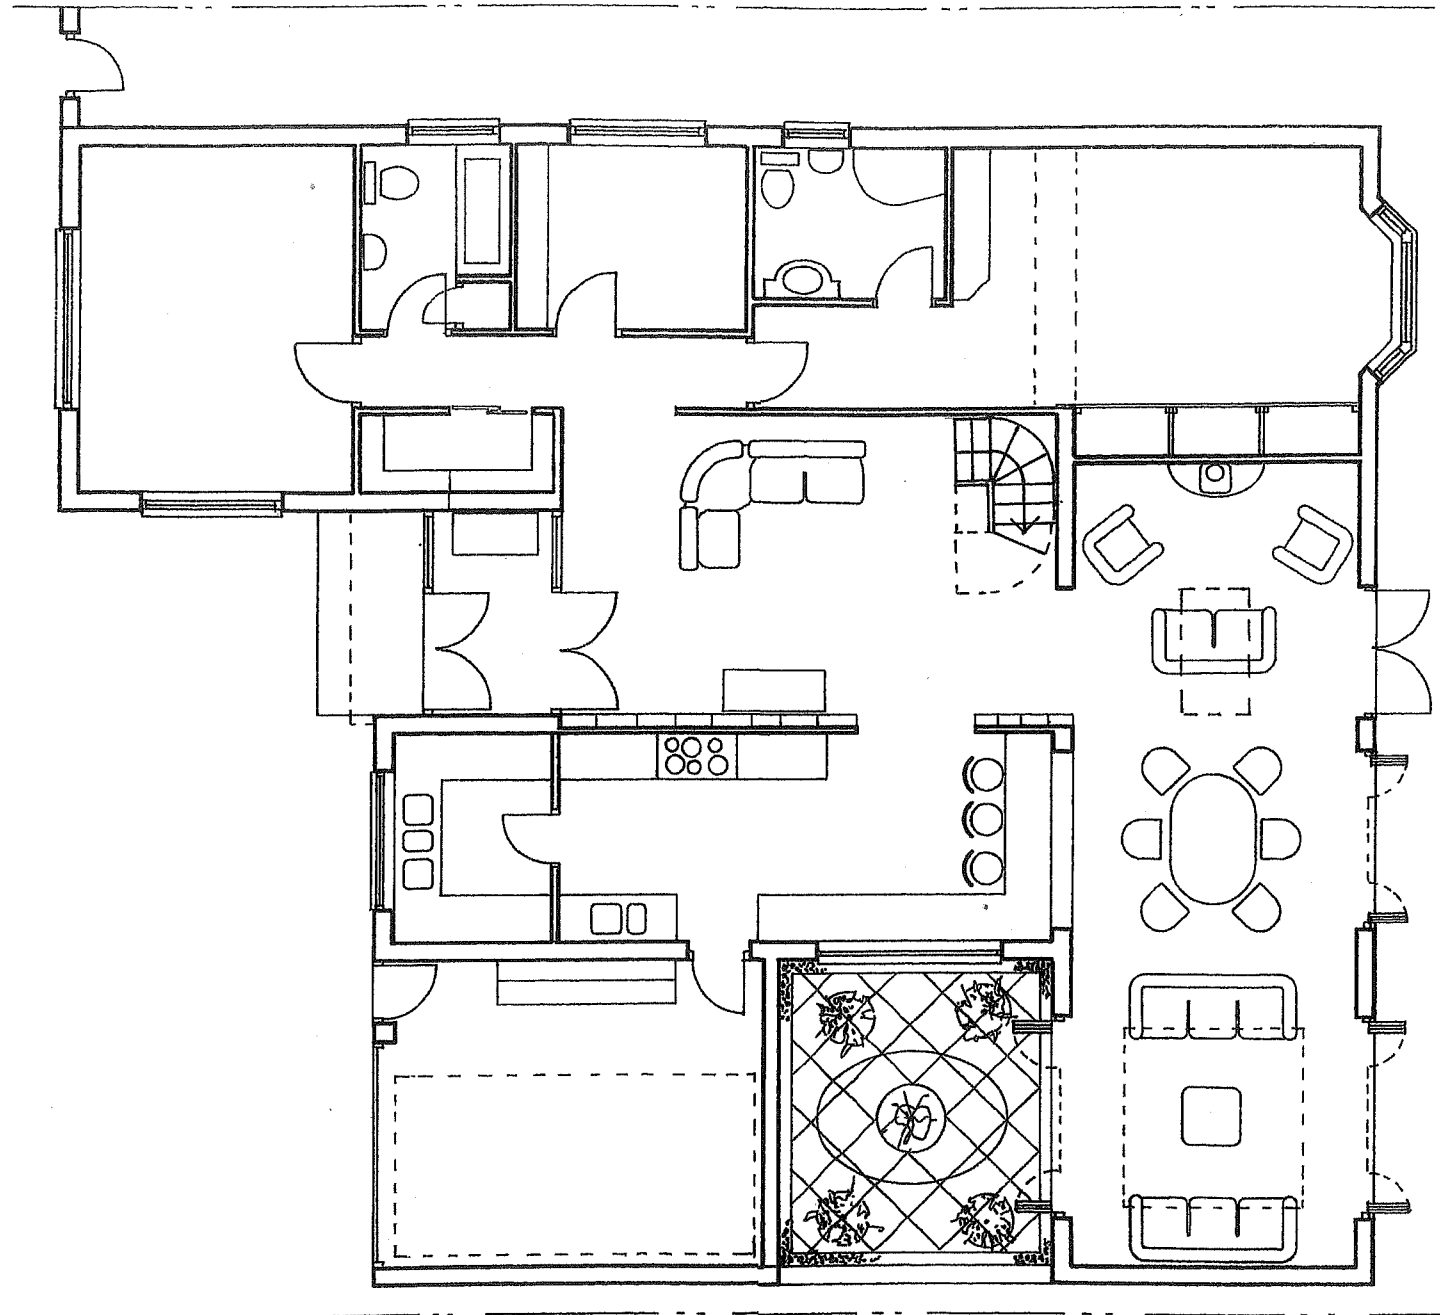

0 1 2 3 4 5 6 7 8 9 10 metres @ 1:100

ATELIER CONSULTANTS

phone 07977 070 031

OLD RECTORY COTTAGE, 55C KINGSTON LANE BN42 4SP

e.mail peter@atelierconsultants.co.uk

PROJECT: 1 PIGEONHOUSE LANE, RUSTINGTON


CLIENT: Mr. and Mrs. Beal

Drawing Title: PROPOSED GROUND FLOOR PLAN

Scale: 1:100 @ A3 **Date:** July 2020

Drawing Number: 175 / P / 100

Rev.

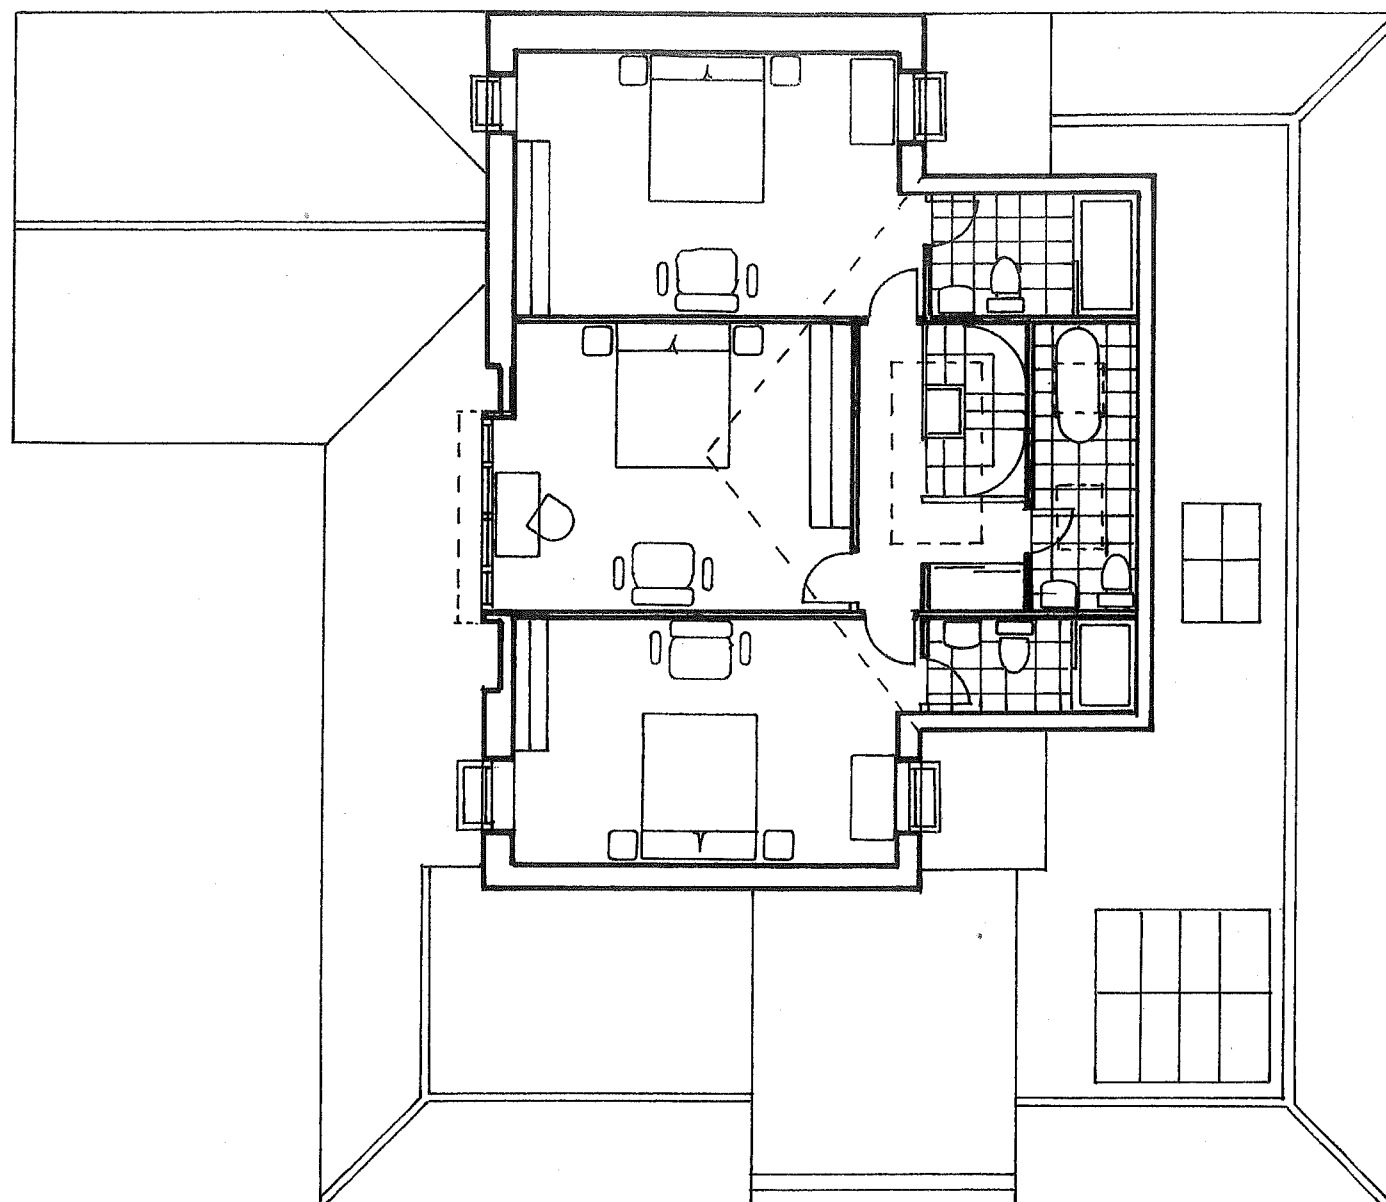

0 1 2 3 4 5 6 7 8 9 10 metres @ 1:100



ATELIER CONSULTANTS

phone 07977 070 031

OLD RECTORY COTTAGE, 55C KINGSTON LANE BN42 4SP

e.mail peter@atelierconsultants.co.uk

Scale 1:100 @ A3


PROJECT: 1 PIGEONHOUSE LANE, RUSTINGTON

CLIENT: Mr. and Mrs. Beal

Drawing Title: PROPOSED FIRST FLOOR PLAN

Scale: 1:100 @ A3 **Date:** July 2020

Drawing Number: 175 / P / 101 **Rev.**

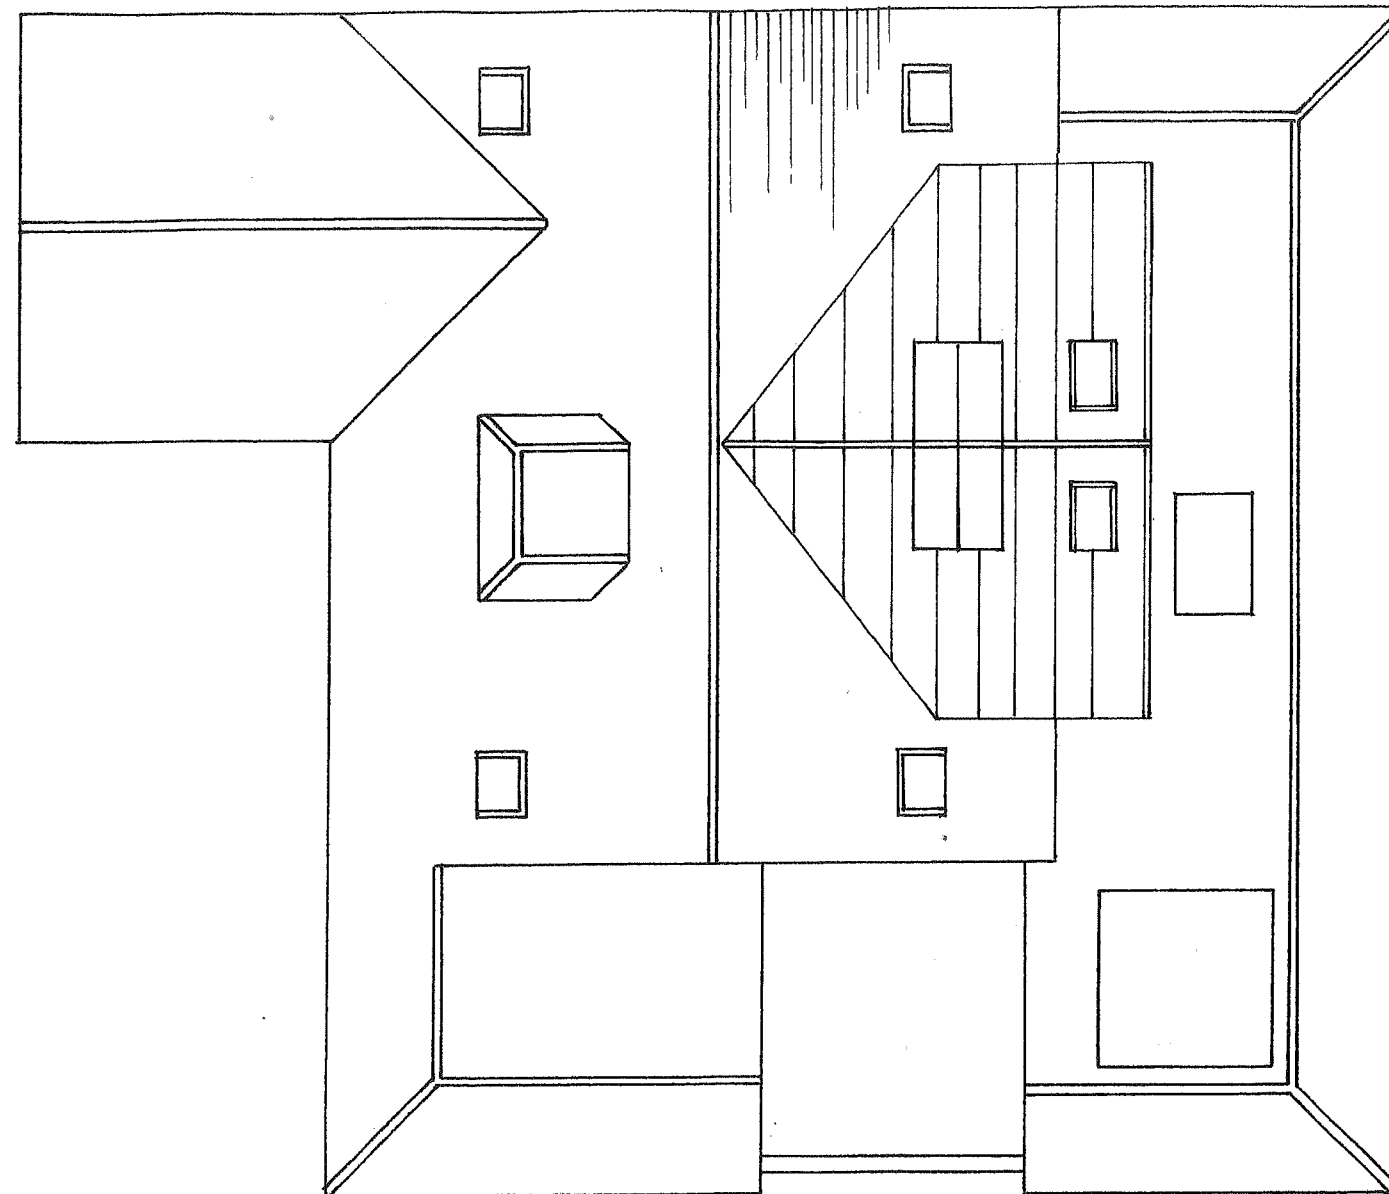

0 1 2 3 4 5 6 7 8 9 10 metres @ 1:100



ATELIER CONSULTANTS

phone 07977 070 031

Scale 1:100 @ A3

OLD RECTORY COTTAGE, 55C KINGSTON LANE BN42 4SP

e.mail peter@atelierconsultants.co.uk


PROJECT: 1 PIGEONHOUSE LANE, RUSTINGTON

CLIENT: Mr. and Mrs. Beal


Drawing Title: PROPOSED ROOF PLAN

Scale: 1:100 @ A3 **Date:** July 2020


Drawing Number: 175 / P / 102 **Rev.**

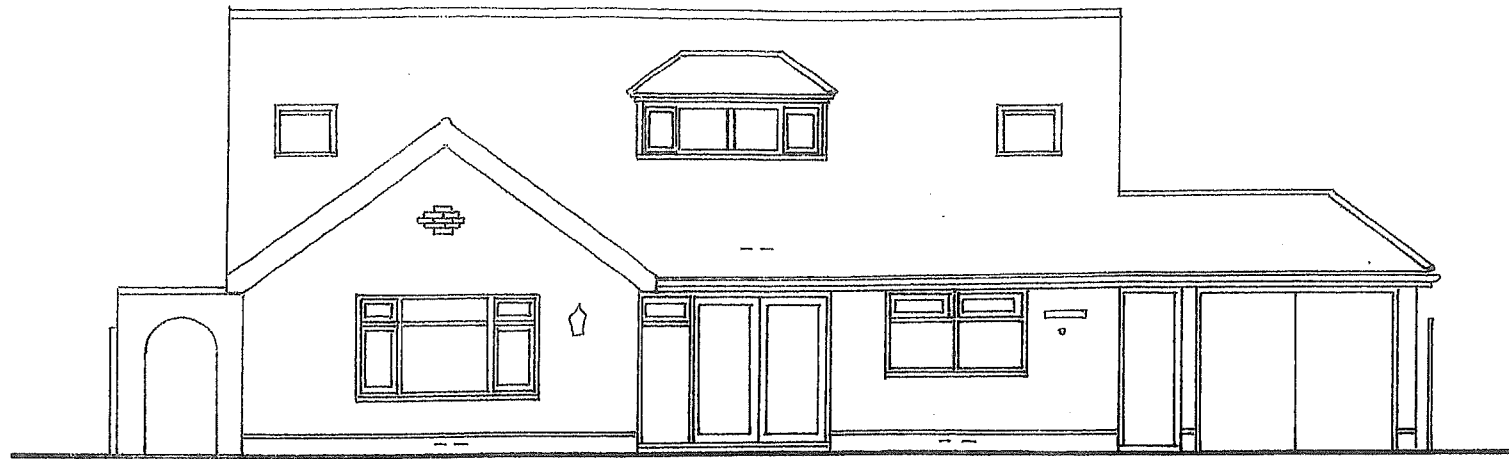


WEST ELEVATION

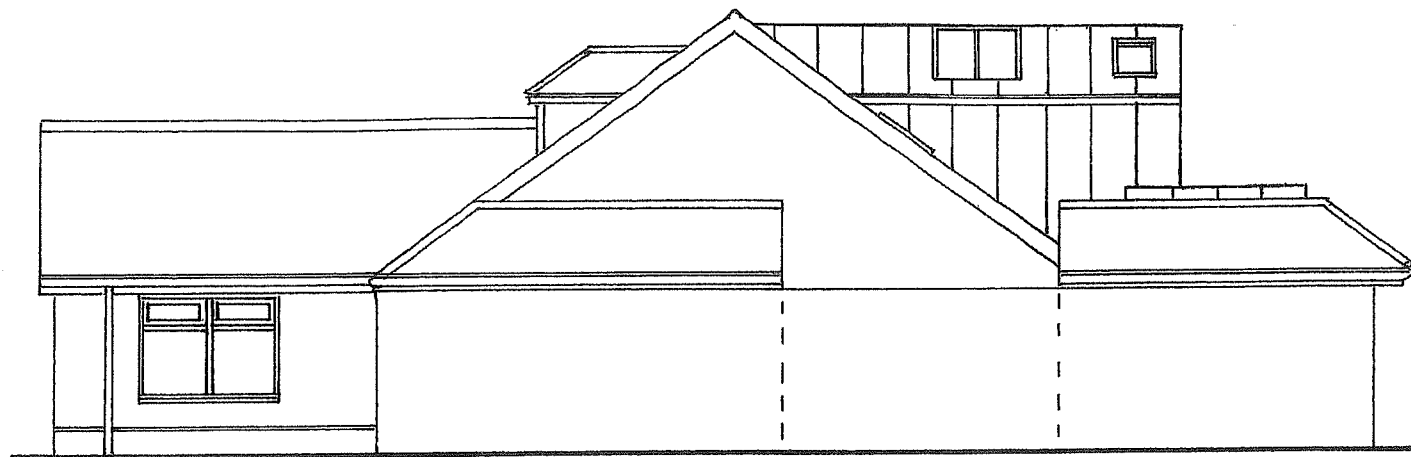

SOUTH ELEVATION

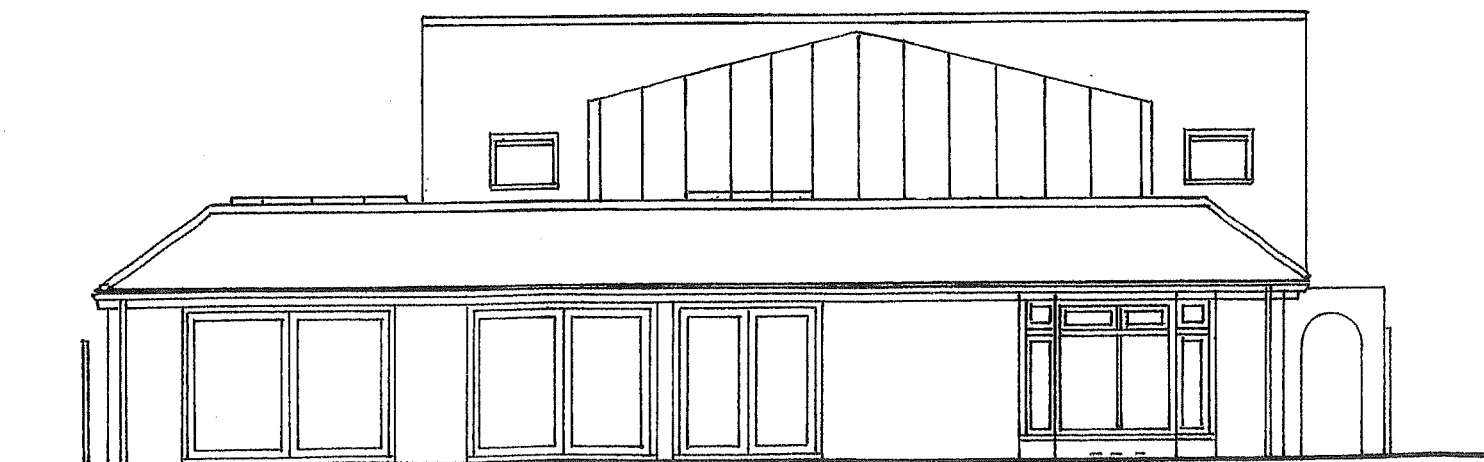

EAST ELEVATION

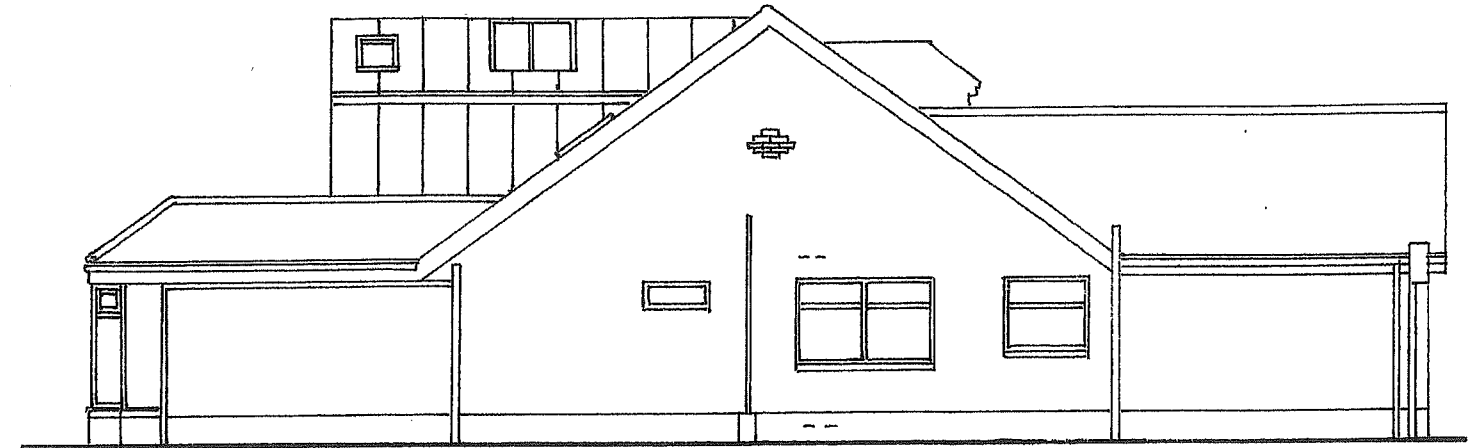

NORTH ELEVATION

MATERIALS:

Walls.	Painted brickwork to match existing
Roof.	main roof - slates extension roof – grey zinc
Windows and Doors.	grey ppc metal frames

0 1 2 3 4 5 6 7 8 9 10 metres @ 1:100

ATELIER CONSULTANTS

OLD RECTORY COTTAGE, 55C KINGSTON LANE BN42 4SP

phone 07977 070 031

e.mail peter@atelierconsultants.co.uk

PROJECT: 1 PIGEONHOUSE LANE, RUSTINGTON

CLIENT: Mr. and Mrs. Beal

Drawing Title: PROPOSED ELEVATIONS

Scale: 1:100 @ A3 Date: July 2020

Drawing Number: 175 / P / 103 Rev.