



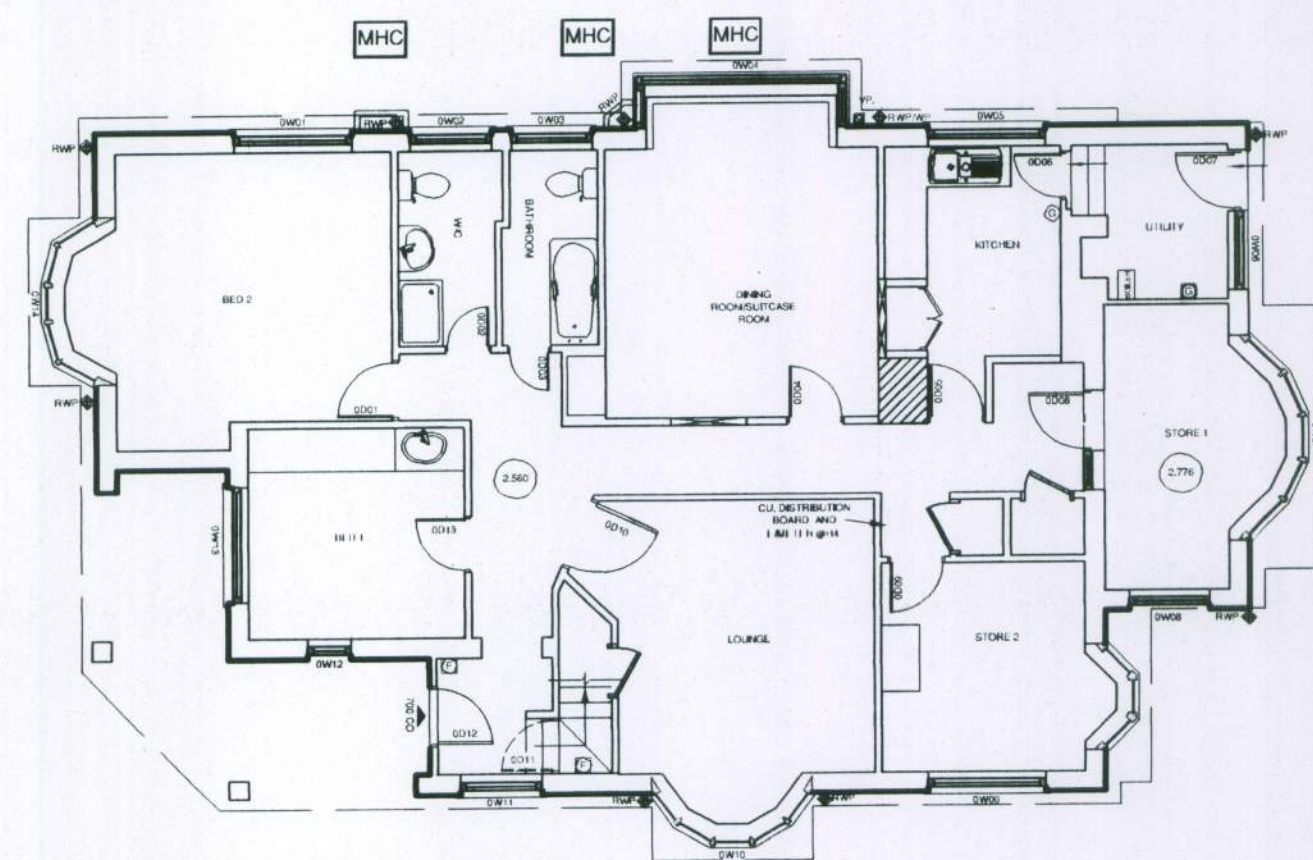

EXISTING GF PLAN

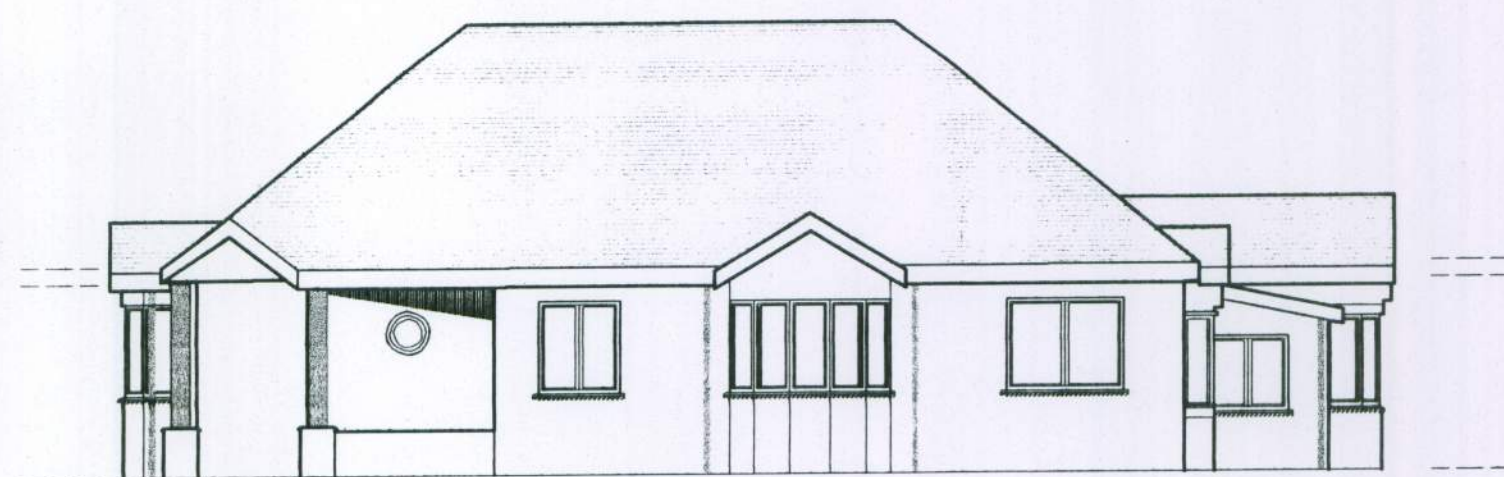


EXISTING EAST ELEVATION




EXISTING NORTH ELEVATION




EXISTING SOUTH ELEVATION

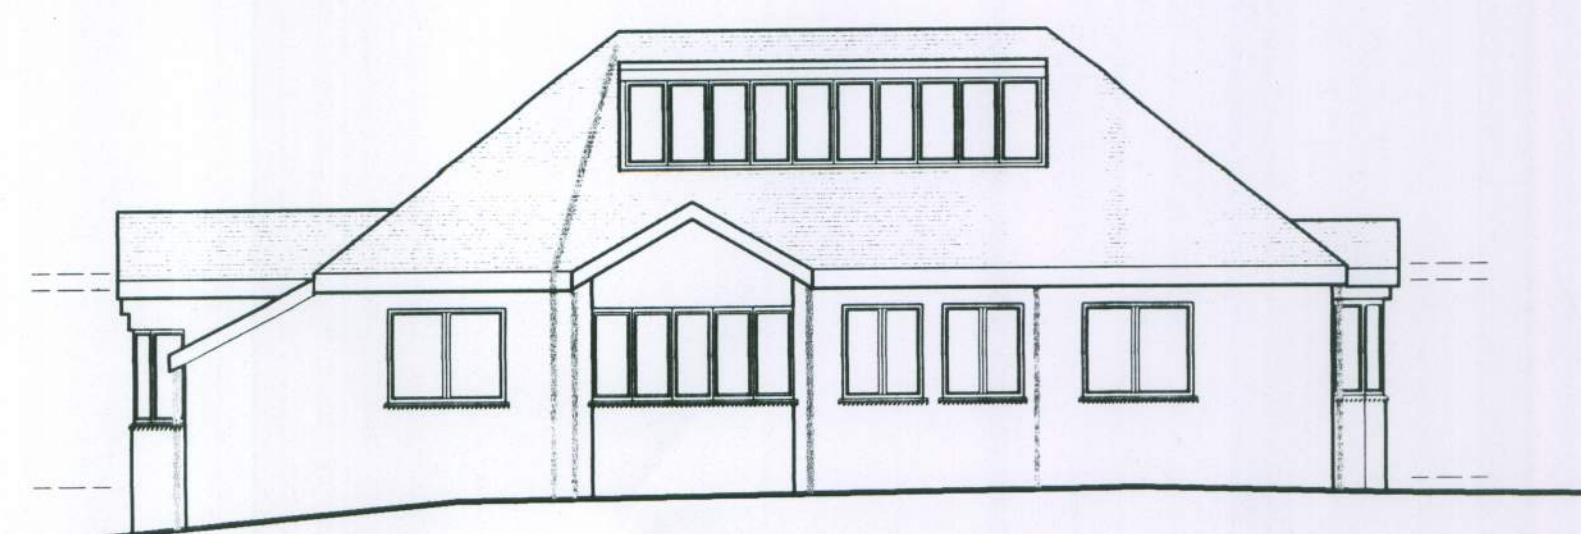


EXISTING WEST ELEVATION

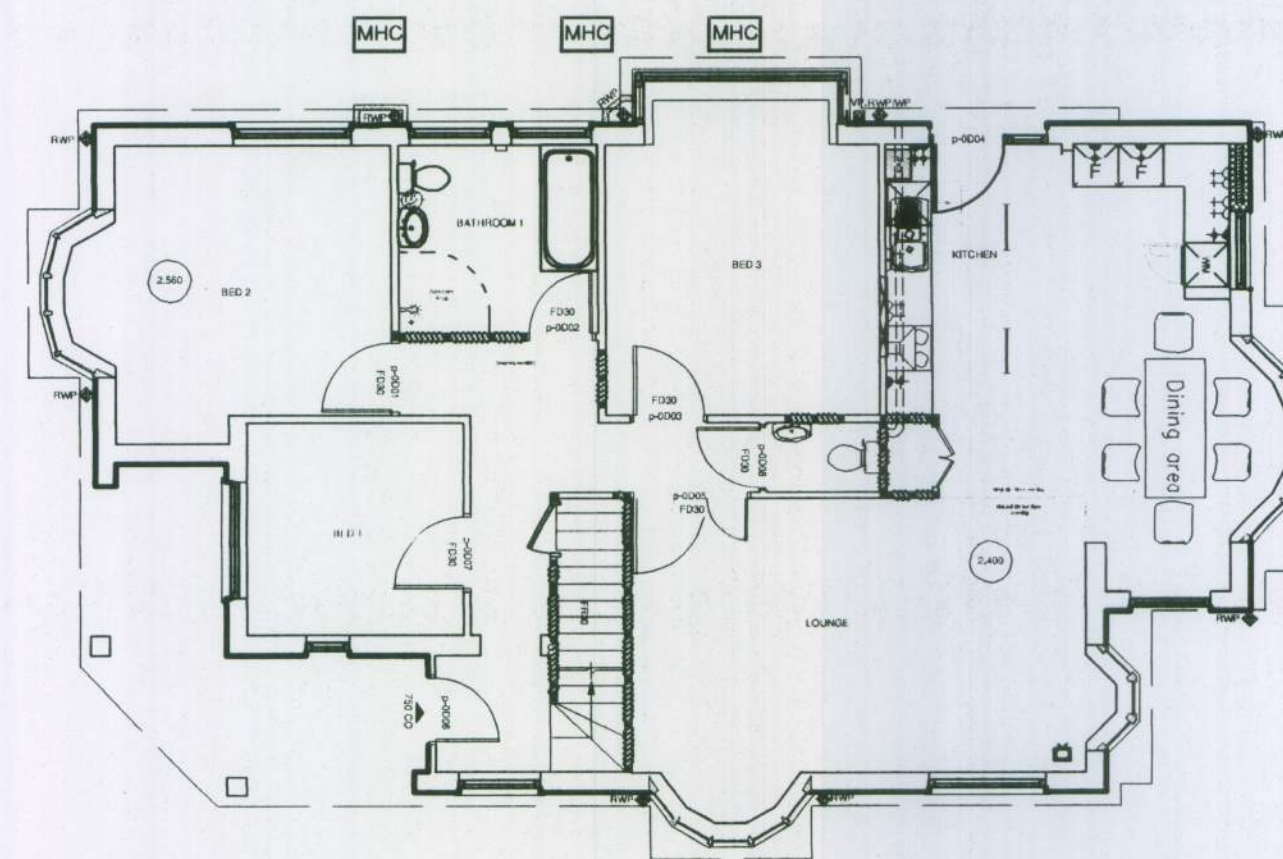

PROPOSED GF PLAN

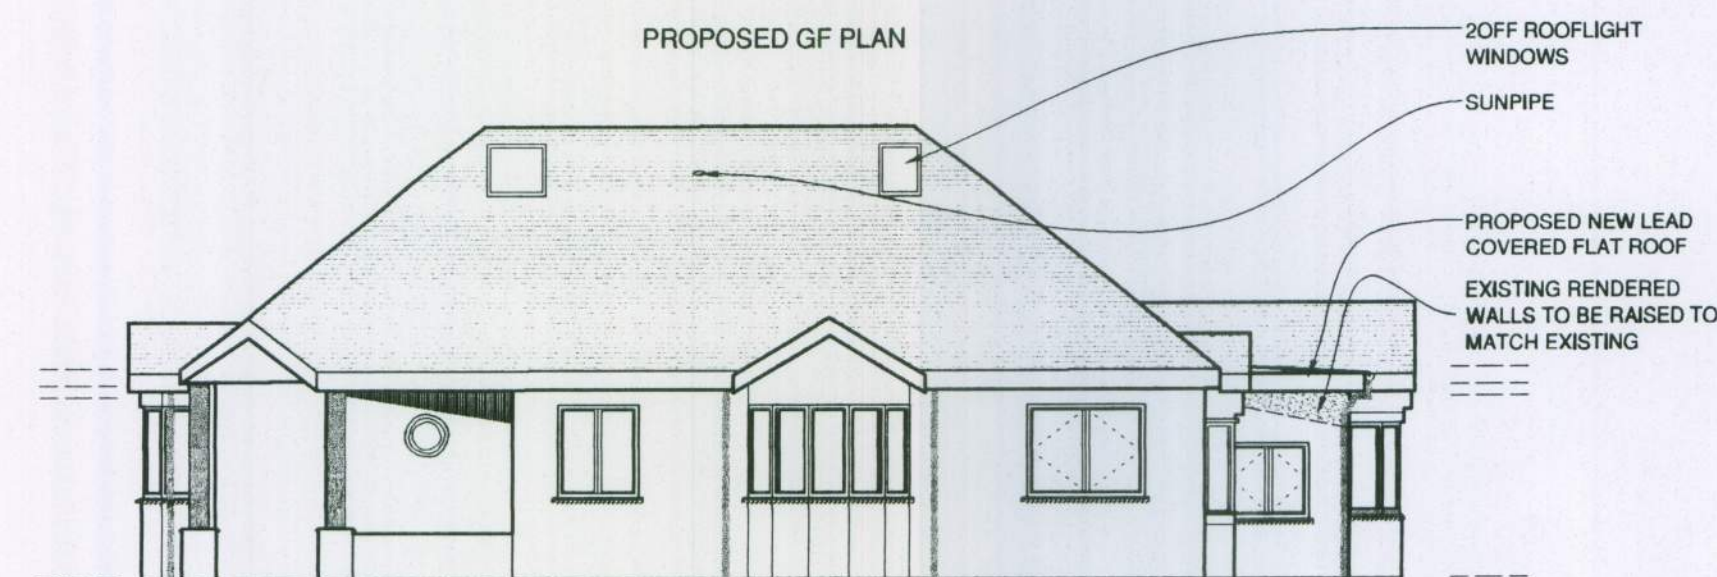

PROPOSED EAST ELEVATION

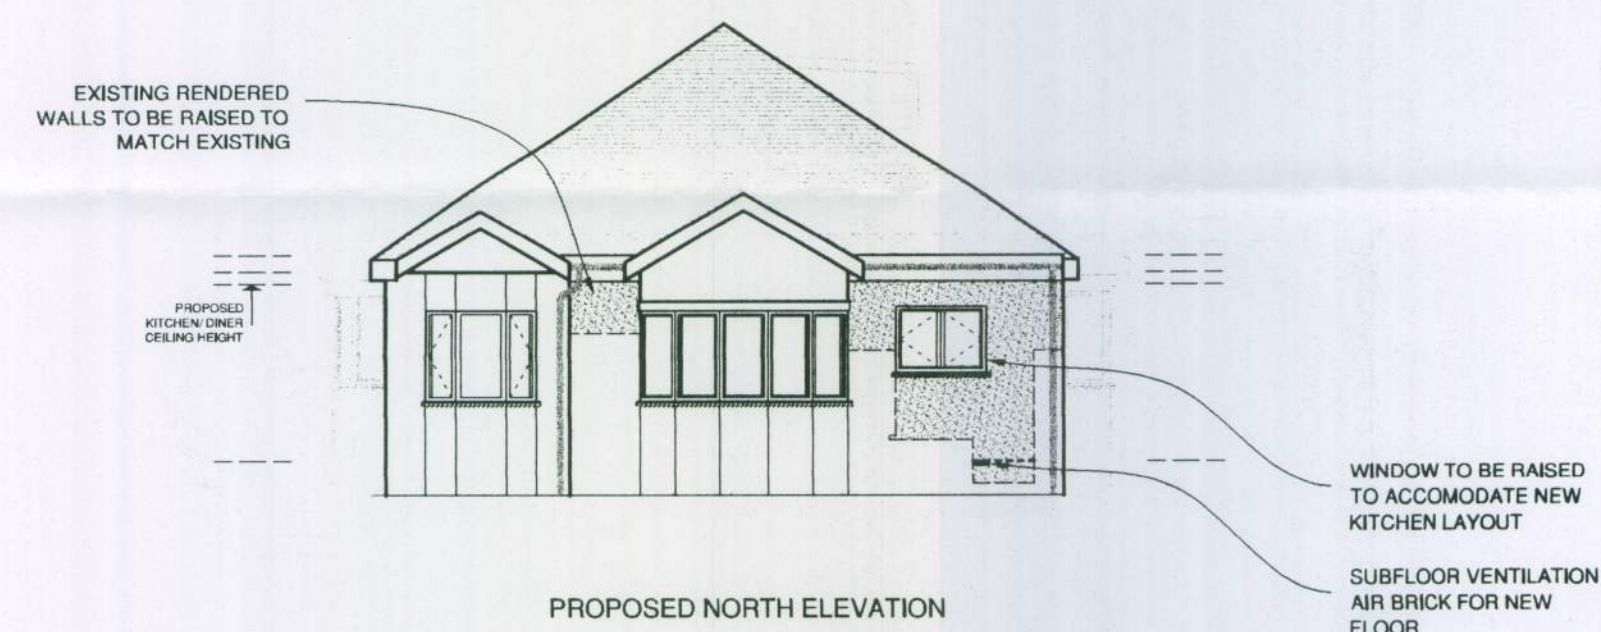


PROPOSED NORTH ELEVATION



PROPOSED SOUTH ELEVATION



PROPOSED WEST ELEVATION

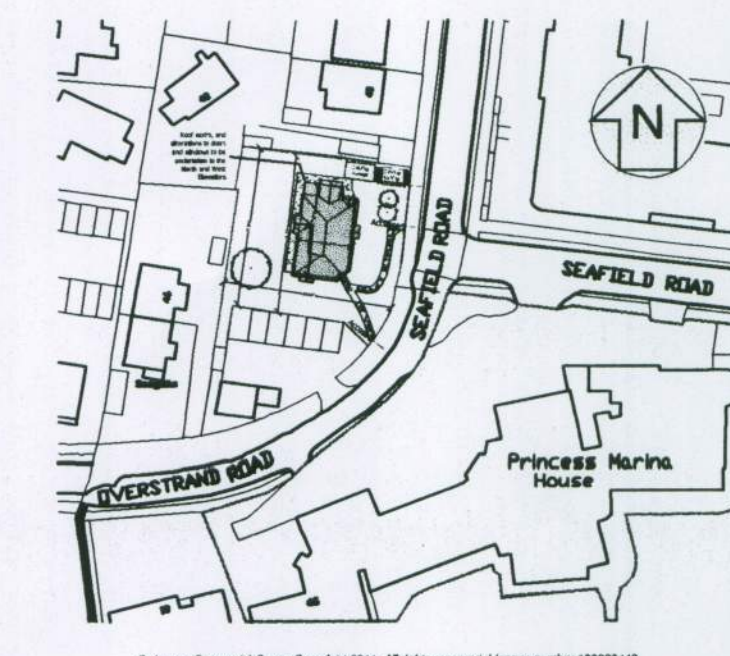

LOCATION PLAN
(SCALE 1:1250)

NOTE: All details are indicative only. All dimensions are to be checked on site by contractors prior to commencement of works. Any discrepancies in drawings to be reported to Focus Consulting.

focus.
CONSULTING



Focus Consulting
Pavilion View
19 New Road
Brighton
BN1 1UF

TEL
01273 72 33 44
FAX
01273 72 44 55
E-MAIL
brighton@focuscs.co.uk

client

RAFBF
Royal Air Force Benevolent Fund

project

Shencot, Seafeld Road,
Rustington,
West Sussex.

title

Existing and Proposed
Plans and Elevations

24/05/2011 14:34:34 (Print Date and Time)

date	scale	drawn	checked	paper
24.02.2011	1:100	CPA		A1
job ref.	drawing no.	rev.		
B2373/11	B2373/11/05	-		