




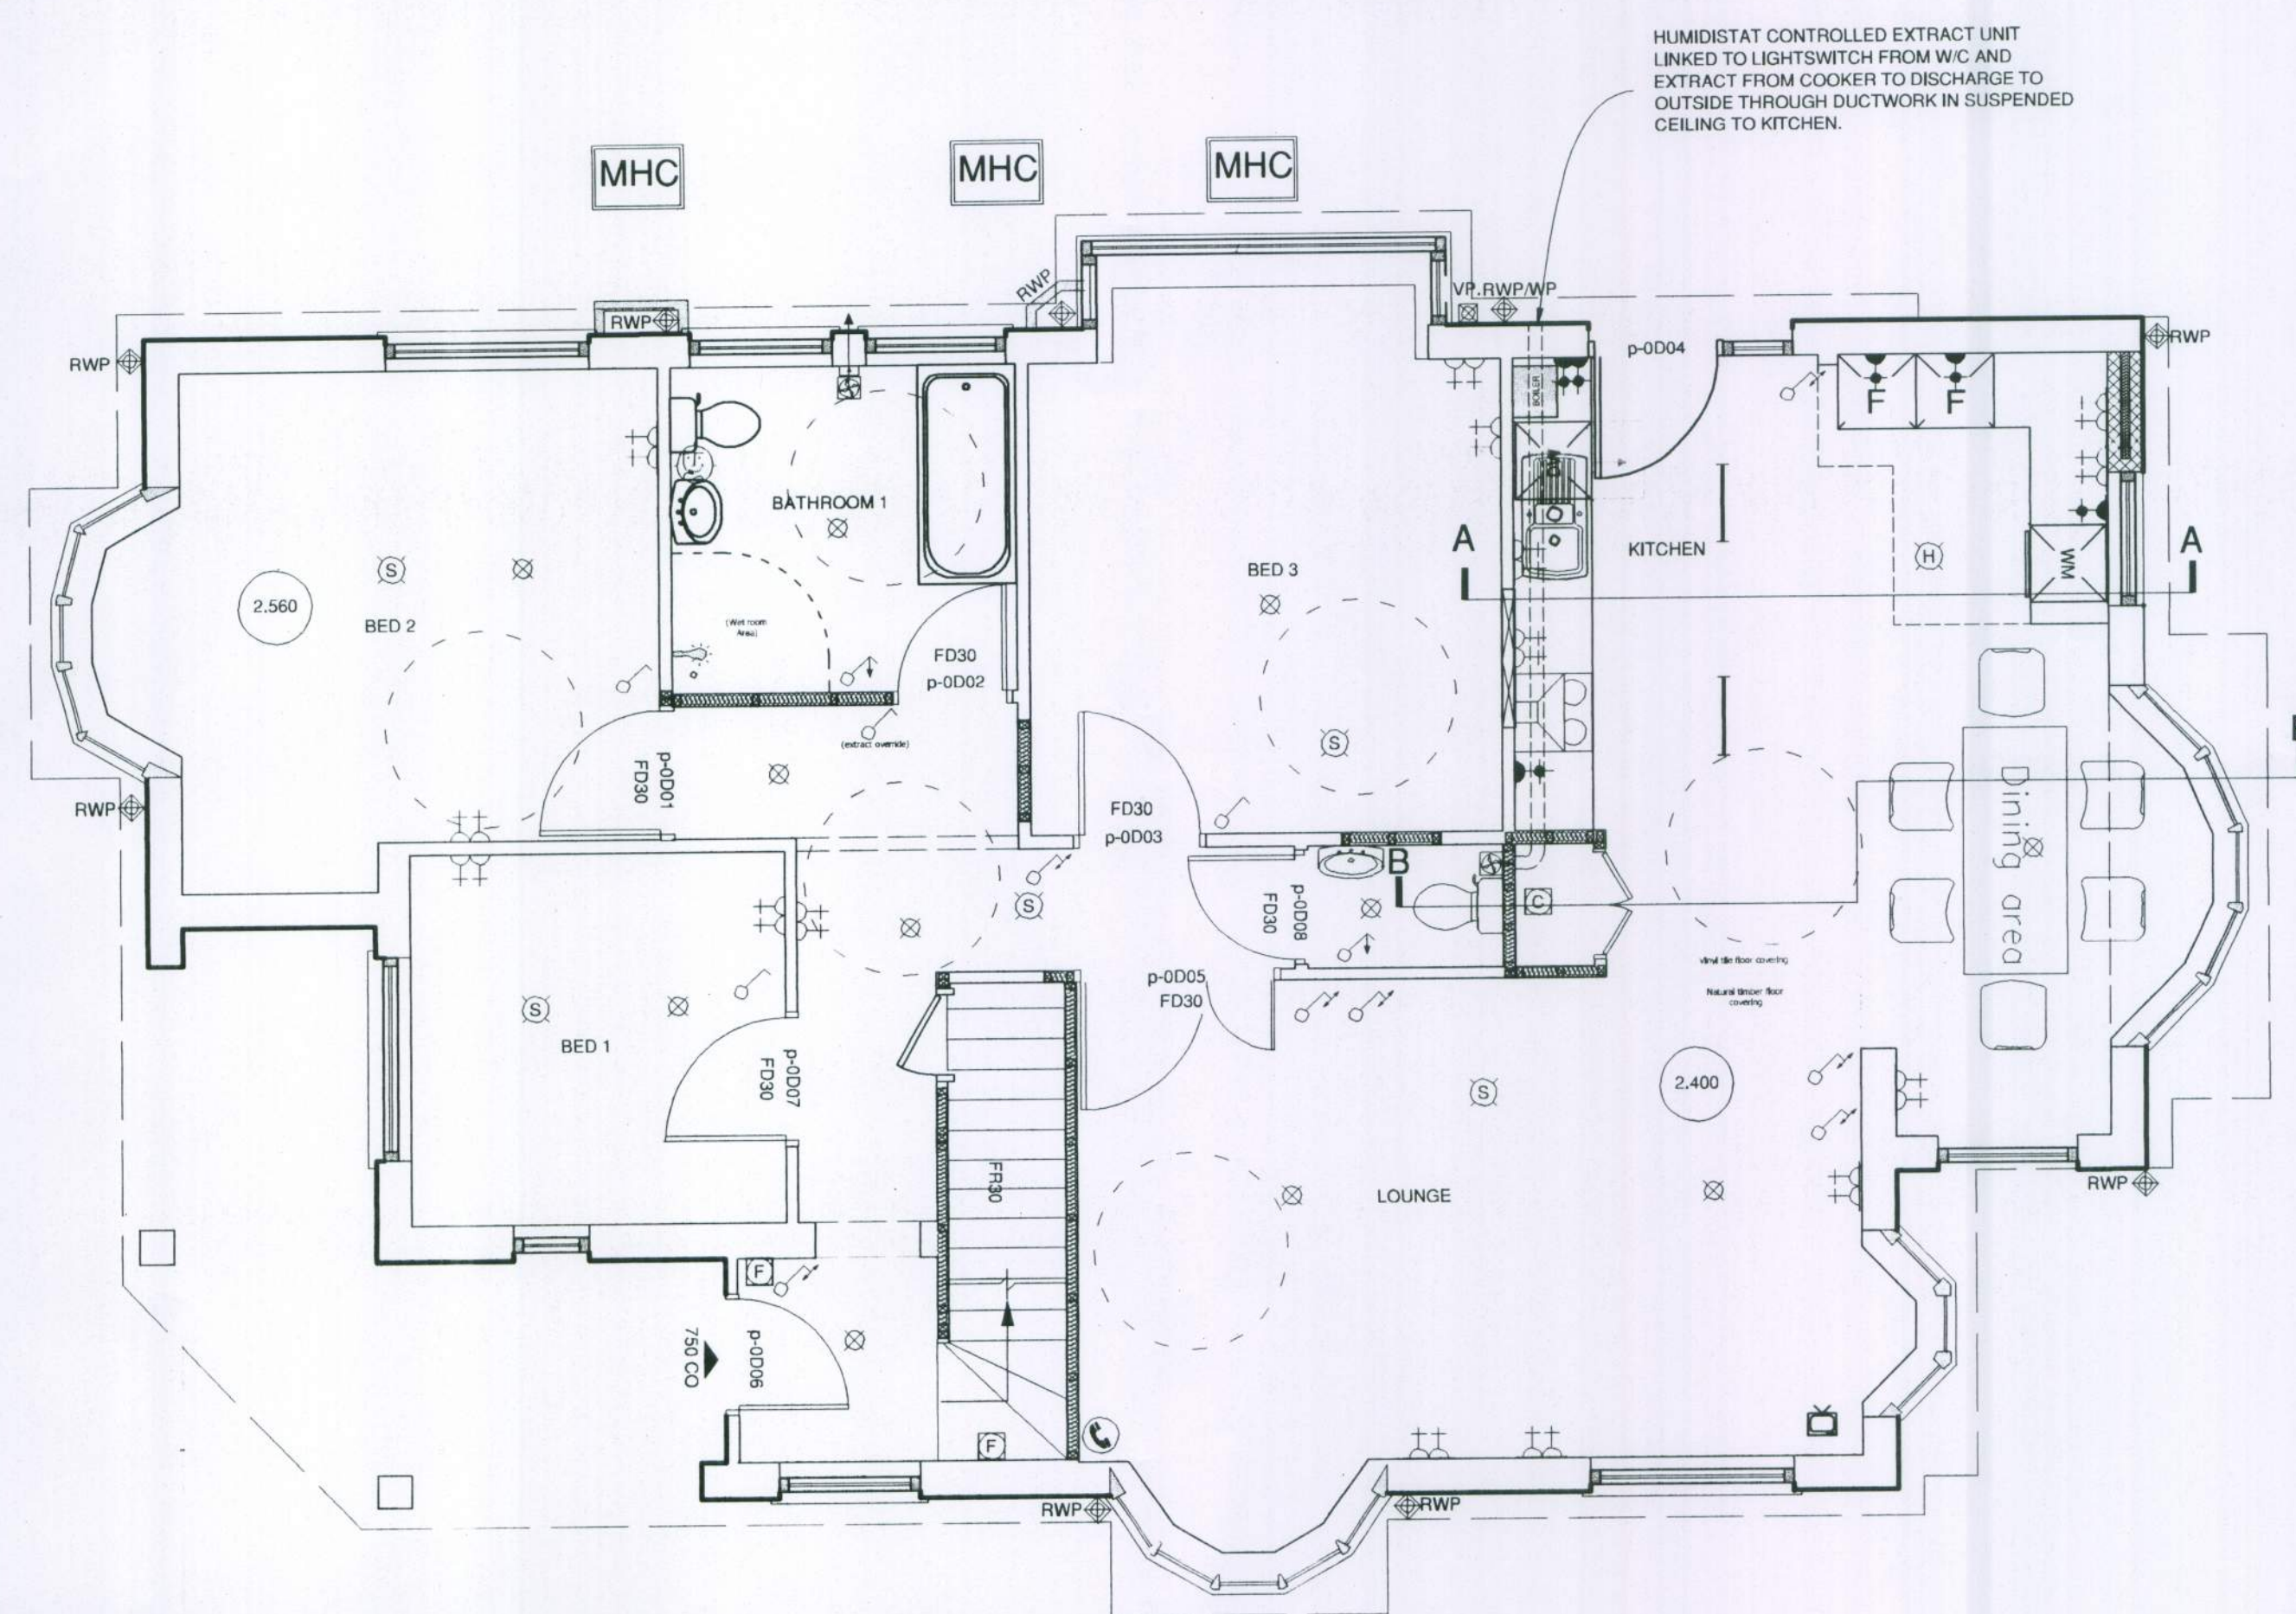

GROUND FLOOR PLAN

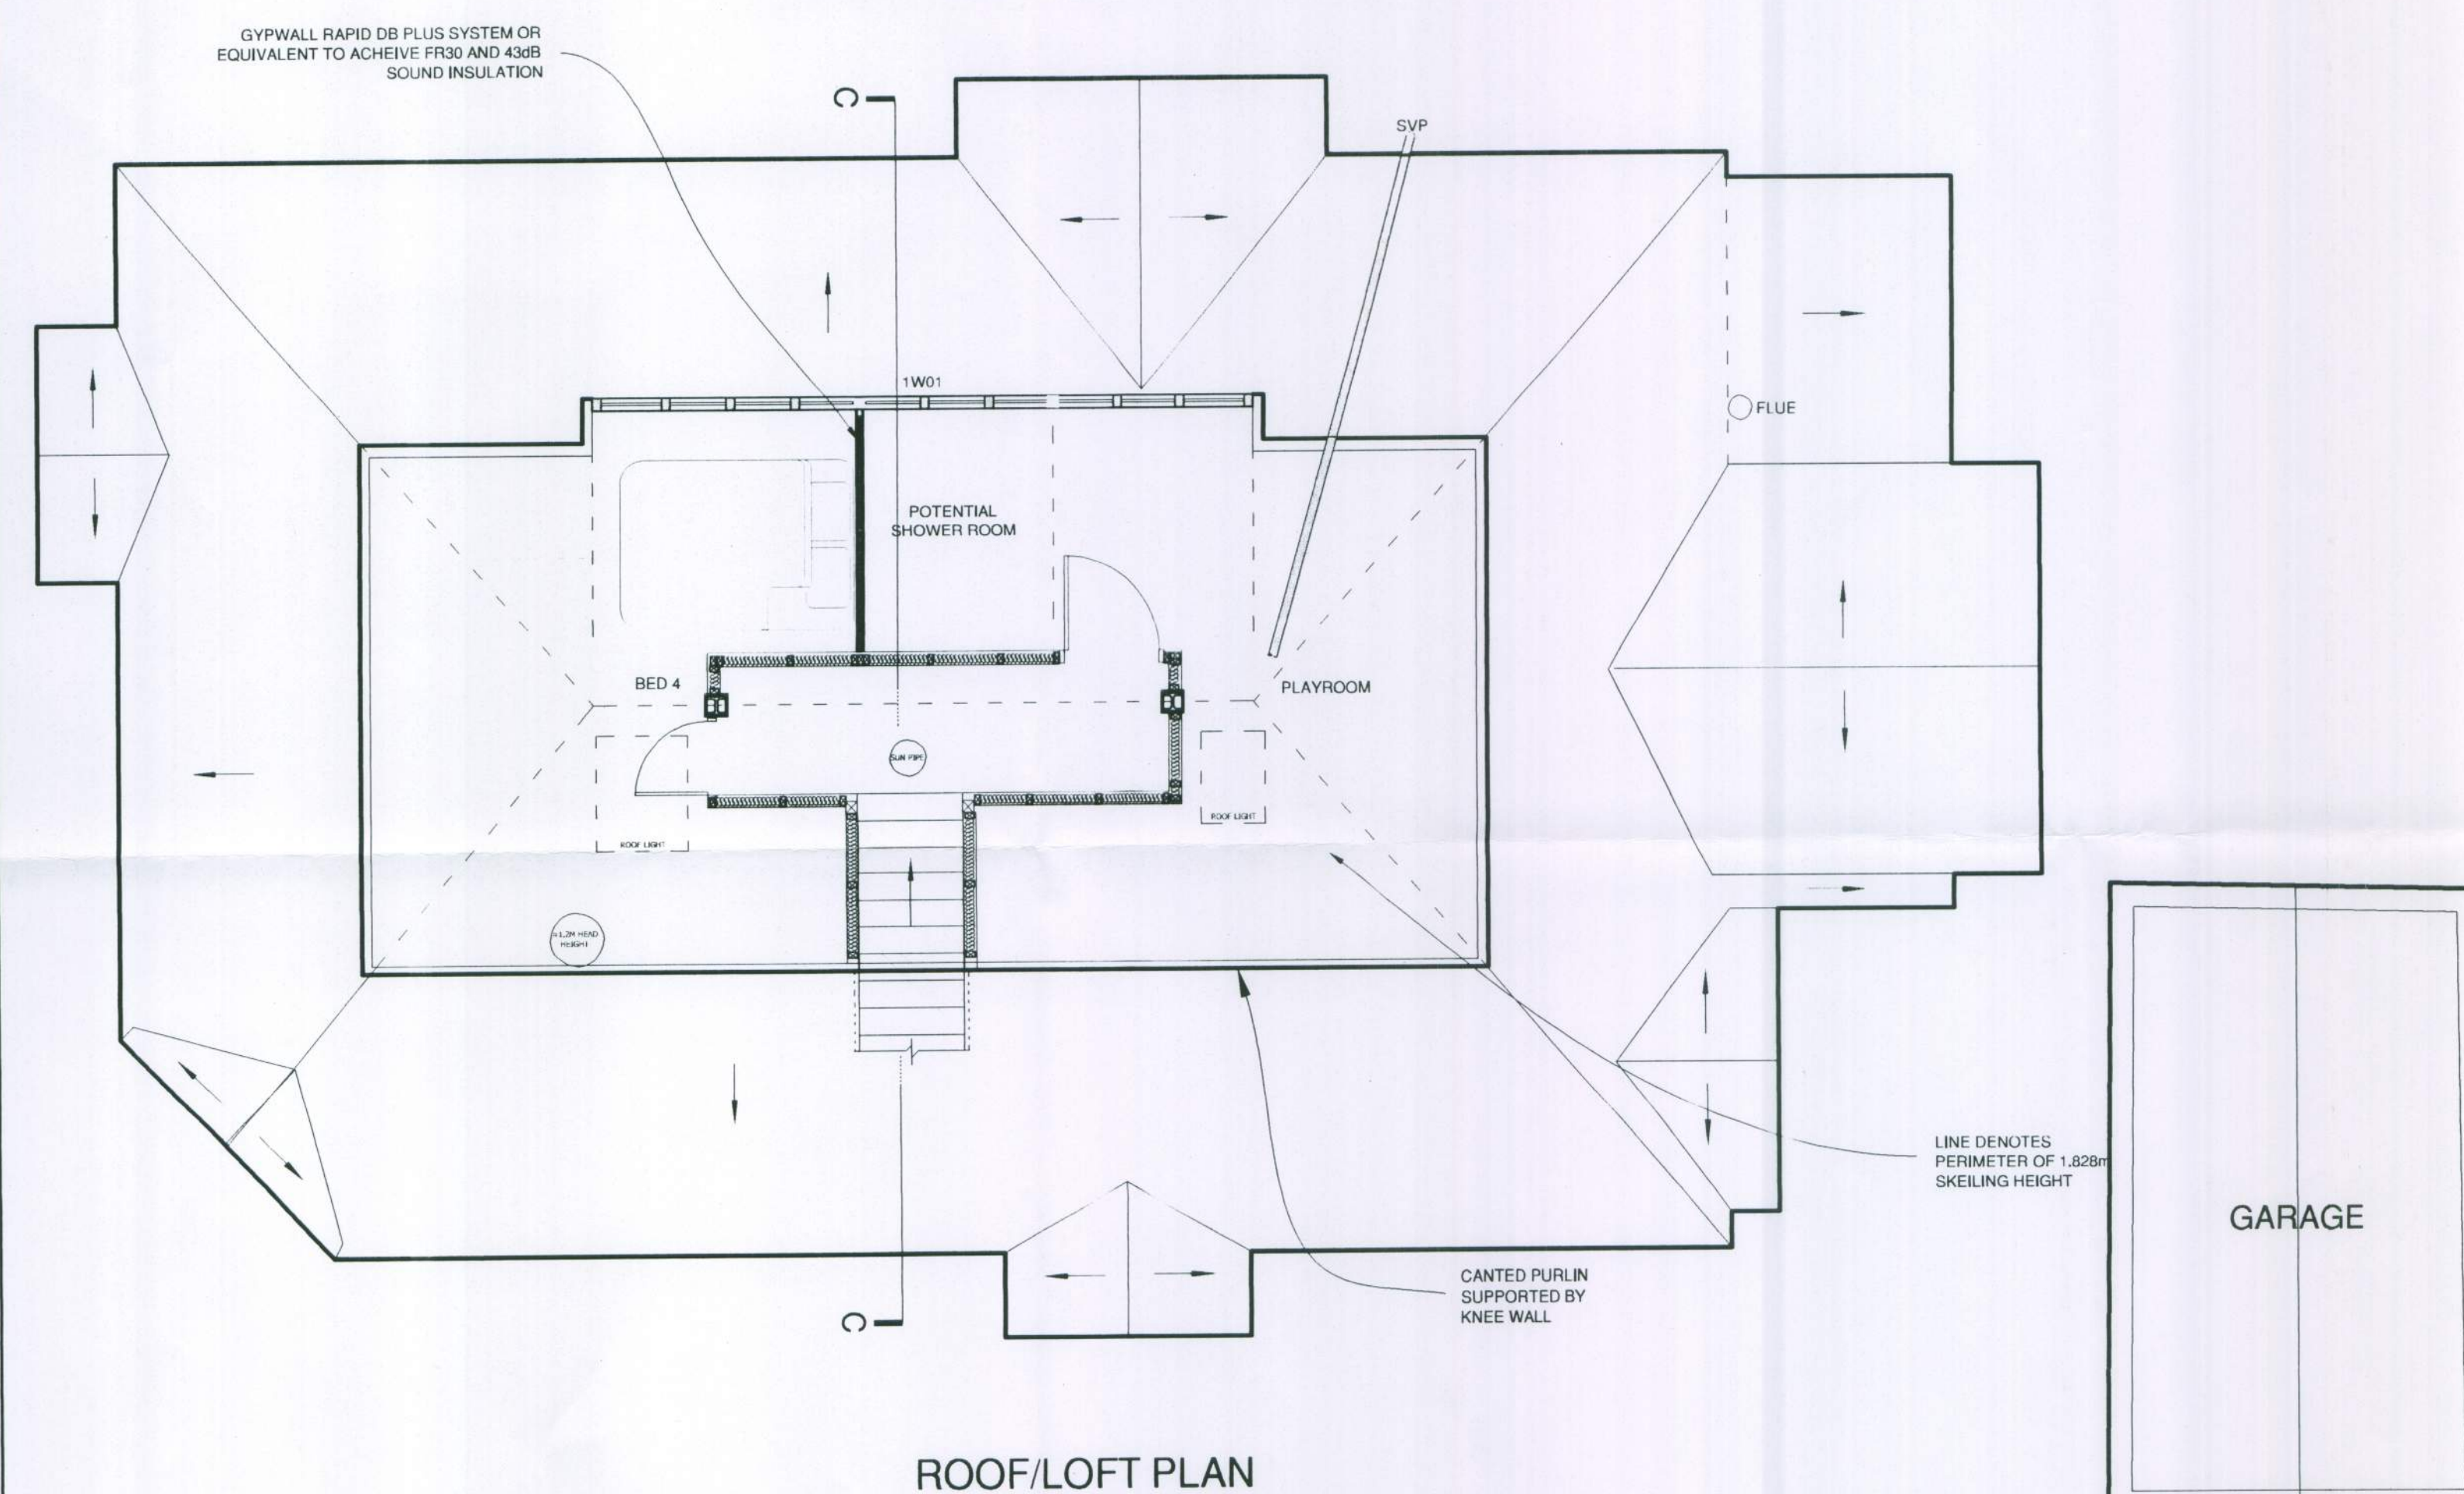

ROOF/LOFT PLAN

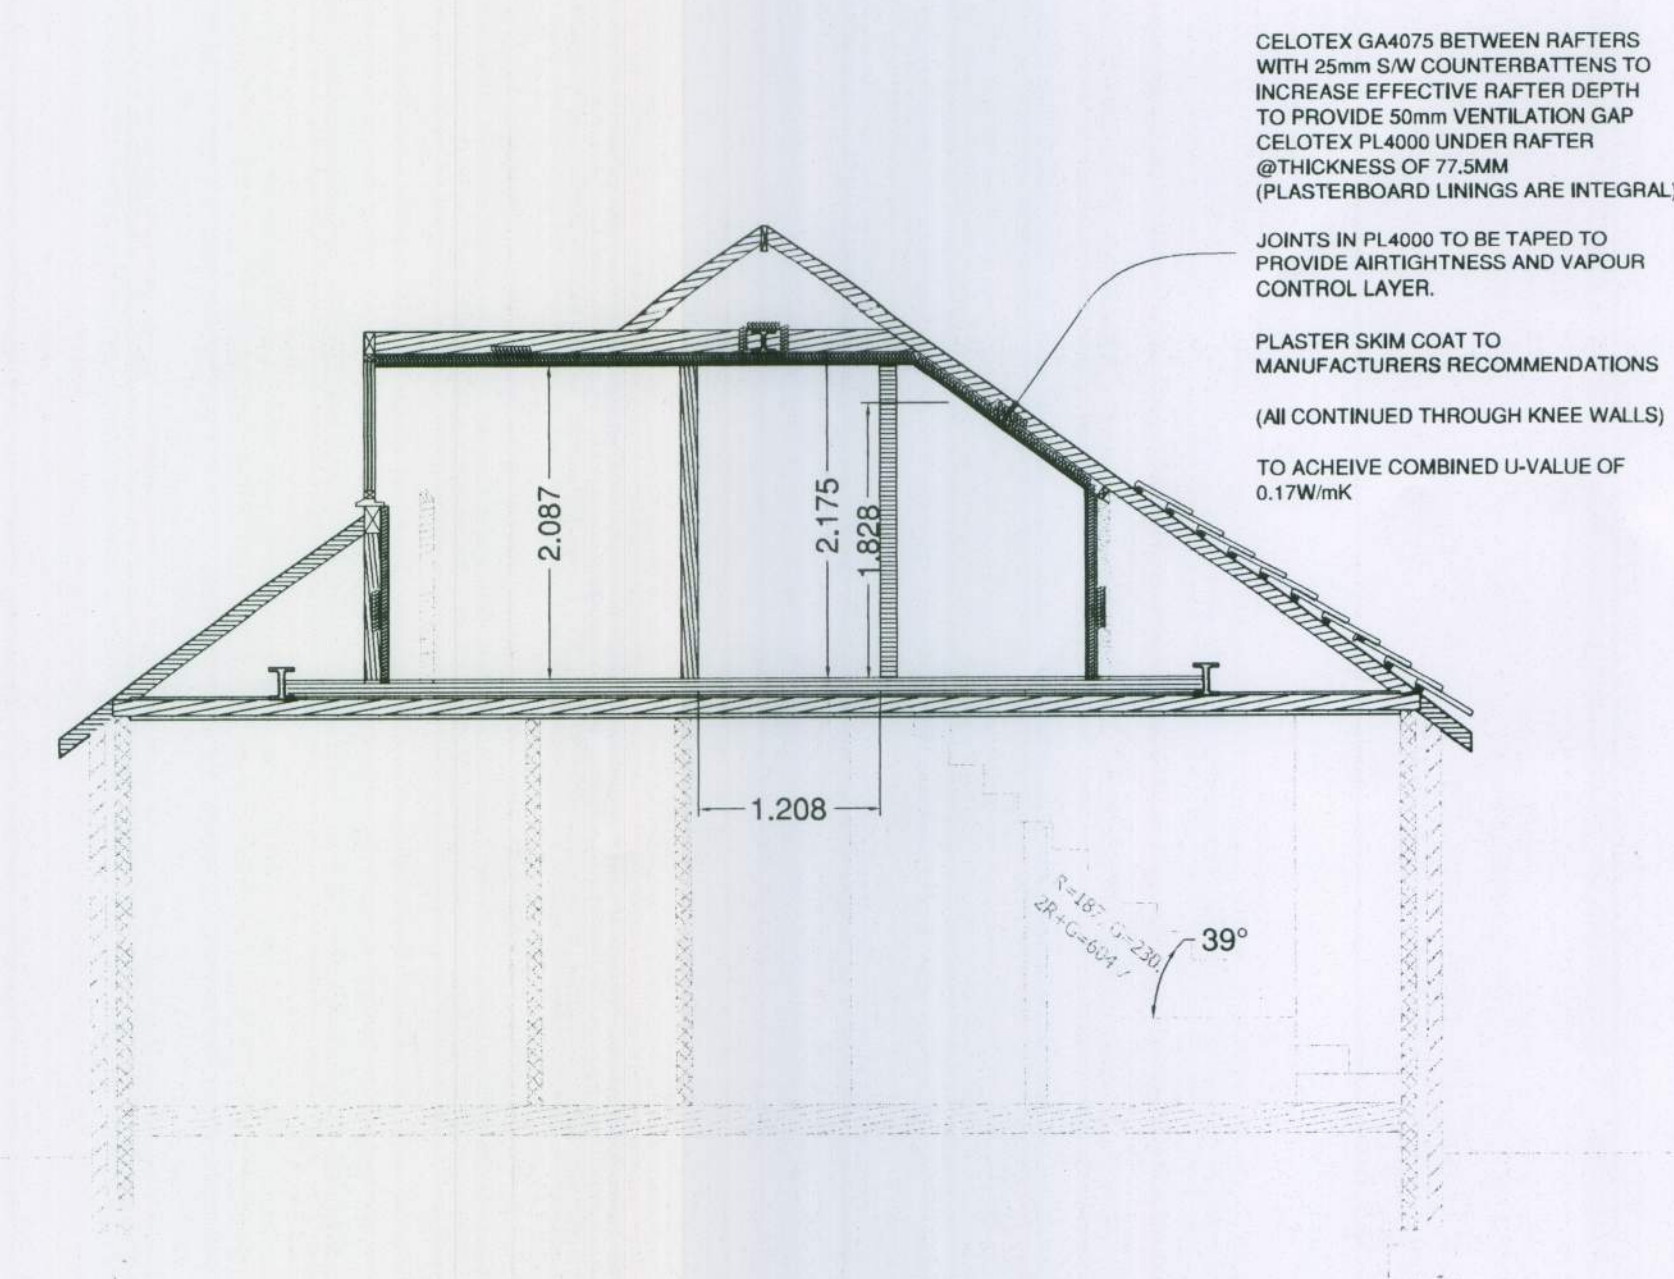

SECTION C

ALL STRUCTURAL
ELEMENTS AND
SPANS etc. TO
ENGINEERS
DESIGN AND
SPECIFICATION

NOTE: All details are indicative only. All dimensions are to be checked on site by contractors prior to commencement of works. Any discrepancies in drawings to be reported to Focus Consulting.

focus.
CONSULTING



Focus Consulting
Pavilion View
19 New Road
Brighton
BN1 1UF

TEL
01273 72 33 44
FAX
01273 72 44 55
E-MAIL
brighton@focuscs.co.uk

client

RAFBF
Royal Air Force Benevolent Fund

project
Shencot, Seafield Road, Rustington,
West Sussex.

title	Loft Conversion Proposal
-------	--------------------------

27/04/2011 15:46:04. (Print Date and Time)

27/04/2011 15:46:04, (Print Date and Time)				
date	date	drawn	checked	paper
15/04/2011	1:50	CPA		A1
job ref.	drawing no.		rev.	
2373/11	2373/11/08		-	