




Photo showing existing elevation

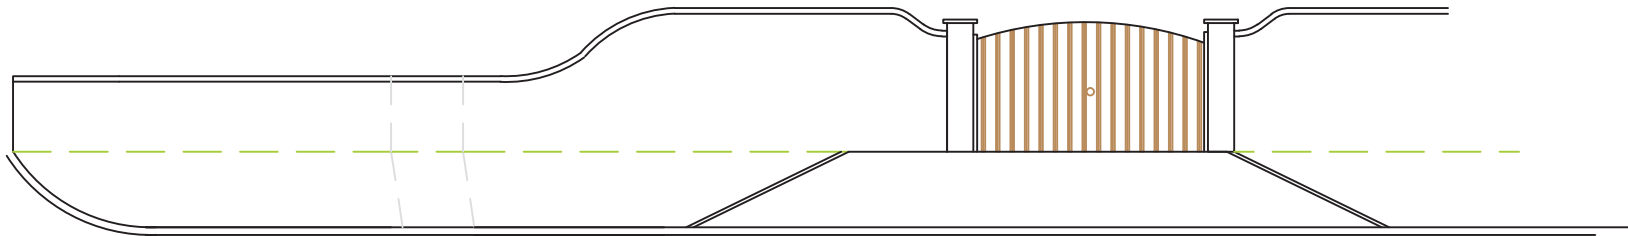

SOUTH ELEVATION
Scale 1:100

All dimensions to be checked on site prior to commencement of work, except for planning purposes.

This drawing is the copyright of
CALDOTECH LTD
and may not be copied, altered or reproduced
in any way without written authority.

CALDOTECH LTD
41 WILLOWHAYNE AVE
EAST PRESTON
WEST SUSSEX
BN16 1PL
Telephone
01903 859176

Existing Elevation
49 Sea Lane, Rustington
Sussex
BN16 2RG

CLIENT Mr & Mrs Roberts

Issue	Details	By	Date
SCALE		AS SHOWN on A4	
DATE		06/08/12	
DRAWING NUMBER		12028/01	