


Job No.	Drawing No.	Date	Revision
15 05	S 01	May 15	

This drawing is copyright
Figure dimensions to be used. DO NOT SCALE
All dimensions and conditions to be verified on site
before proceeding

Planning Application

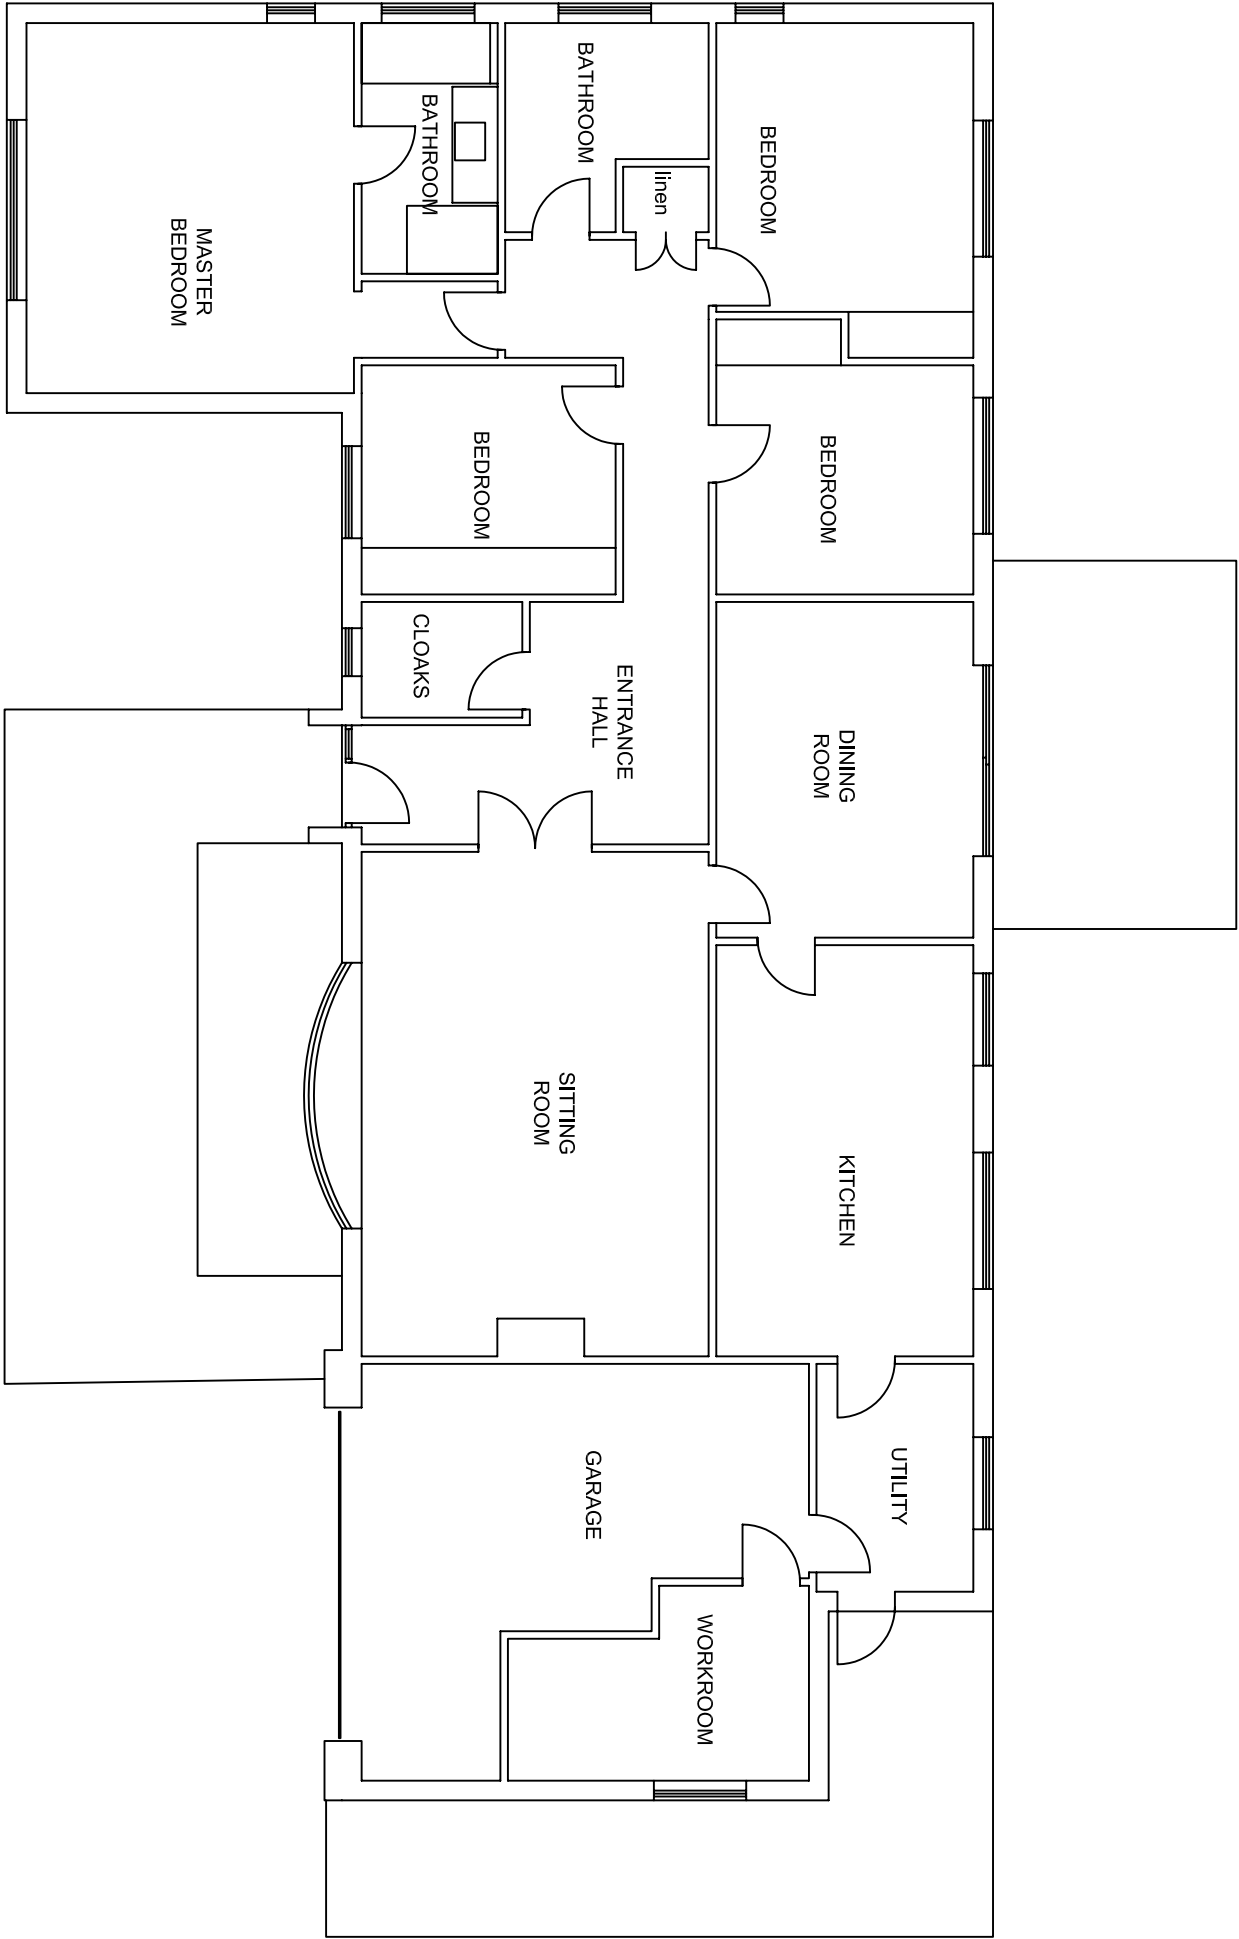

JCA architects



1 Midhurst Road Fernhurst Haslemere Surrey GU27 3EE
Telephone 01428 656063
www.jcaarchitects.co.uk

CHARTERED ARCHITECTS



Client
Mr & Mrs J. Cooper

Job Title
35 Angmering Lane,
East Preston,
West Sussex.
BN16 2TA

Drawing Title
Existing Drawing
Ground Floor Plan
1/100 @ A3