


Job No.	Drawing No.	Date	Revision
15 05	PL 03	May 15	

This drawing is copyright.
Figure dimensions to be used. DO NOT SCALE
All dimensions and conditions to be verified on site
before proceeding

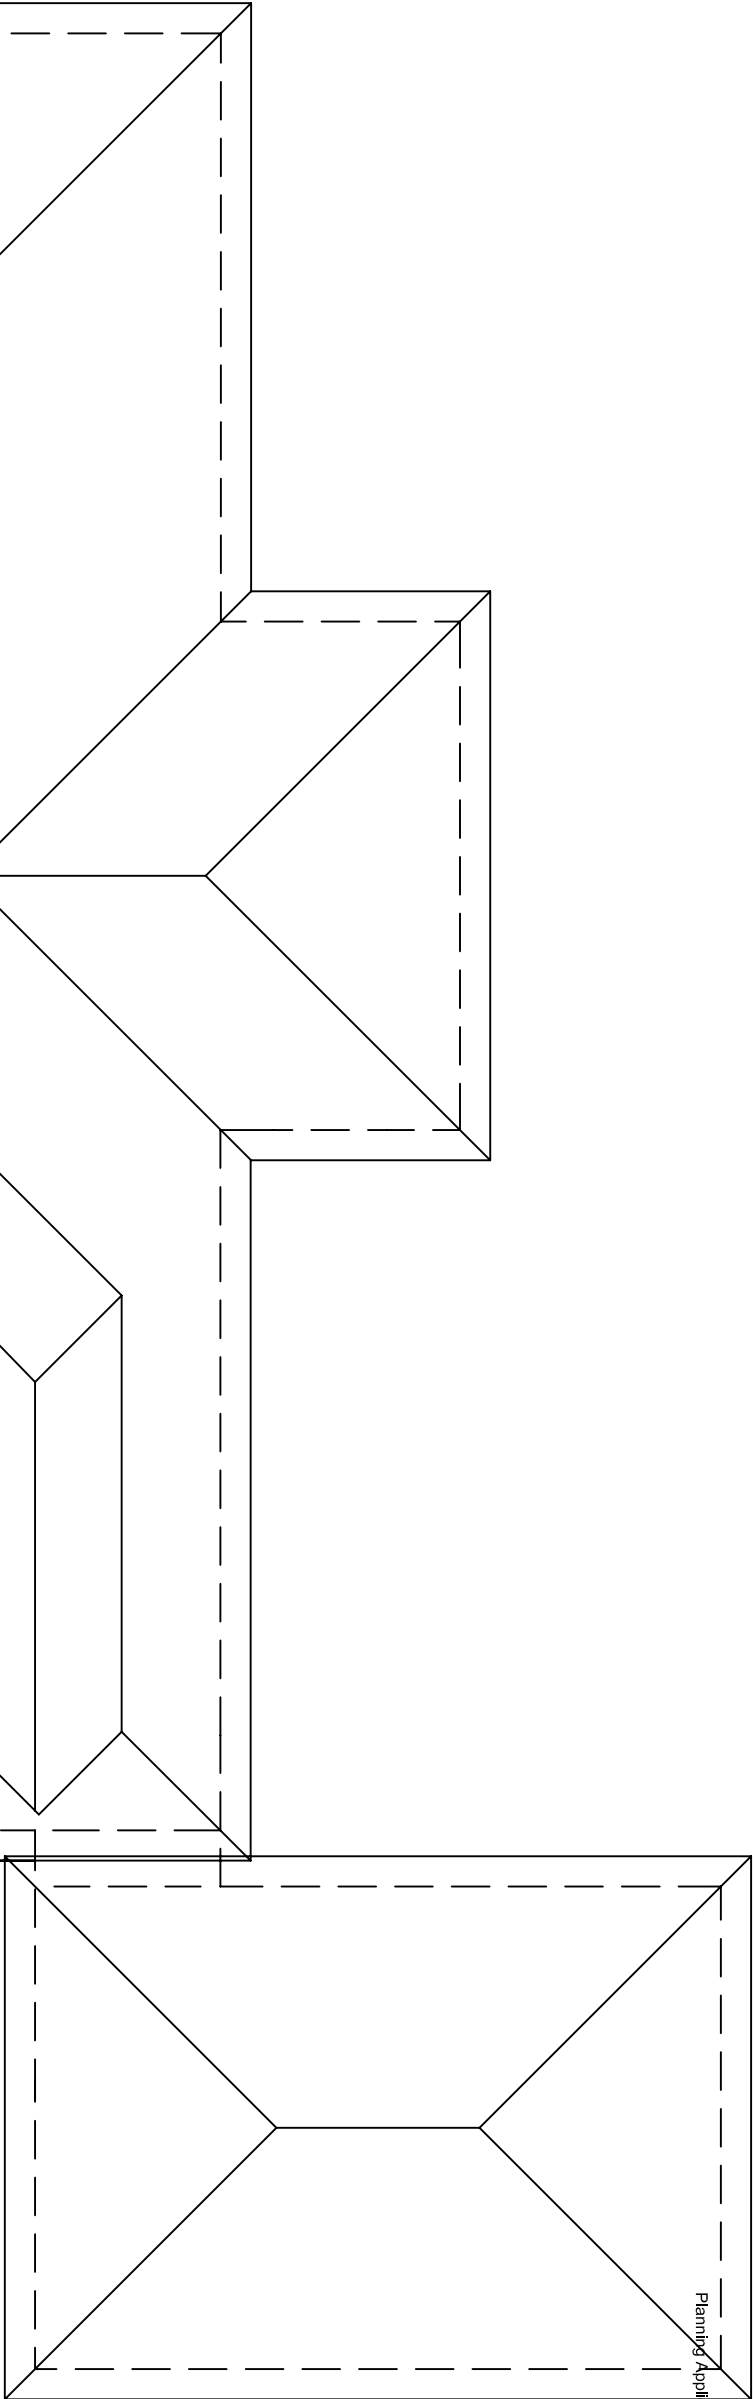

JCA architects



1 Midhurst Road Fernhurst Haslemere Surrey GU27 3EE
Telephone 01428 666063
www.jcaarchitects.co.uk

CHARTERED  ARCHITECTS

Client
Mr & Mrs J. Cooper

Job Title
35 Angmering Lane, East Preston, West Sussex. BN16 2TA

Drawing Title
Proposed Drawing Roof Plan 1/100 @ A3