



Job No.	Drawing No.	Date	Revision
15 05	S 02	May 15	


This drawing is copyright
Figure dimensions to be used, DO NOT SCALE
All dimensions and conditions to be verified on site
before proceeding

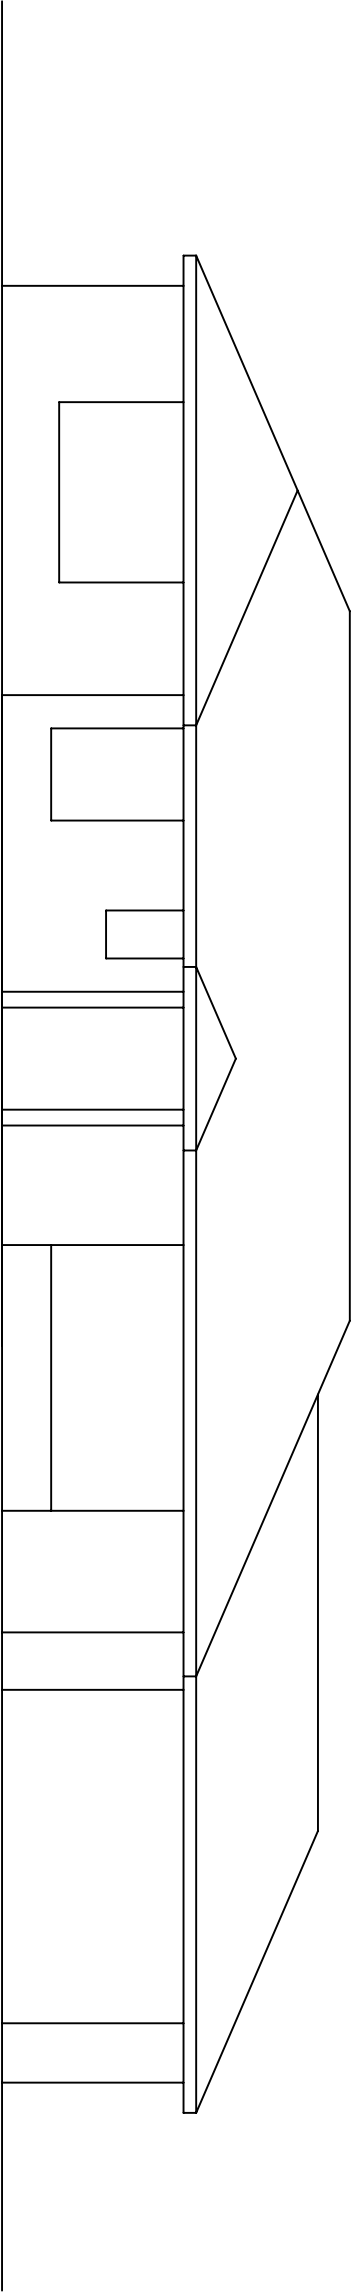

EXISTING SOUTH ELEVATION

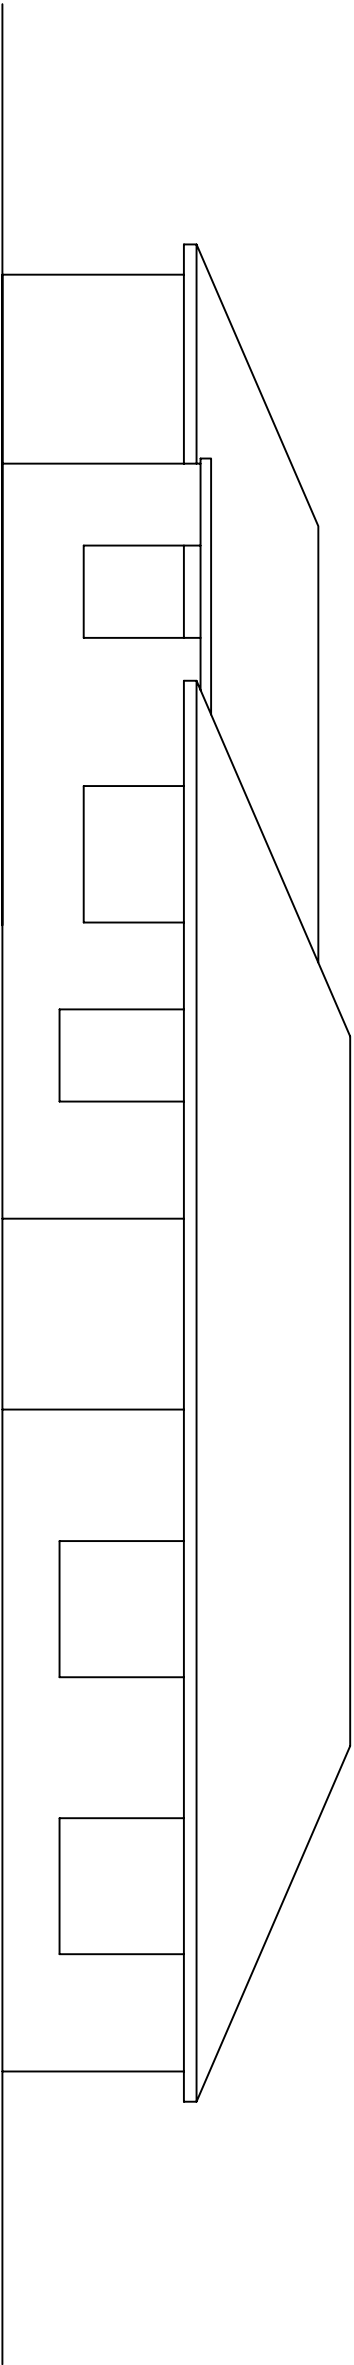

EXISTING NORTH ELEVATION

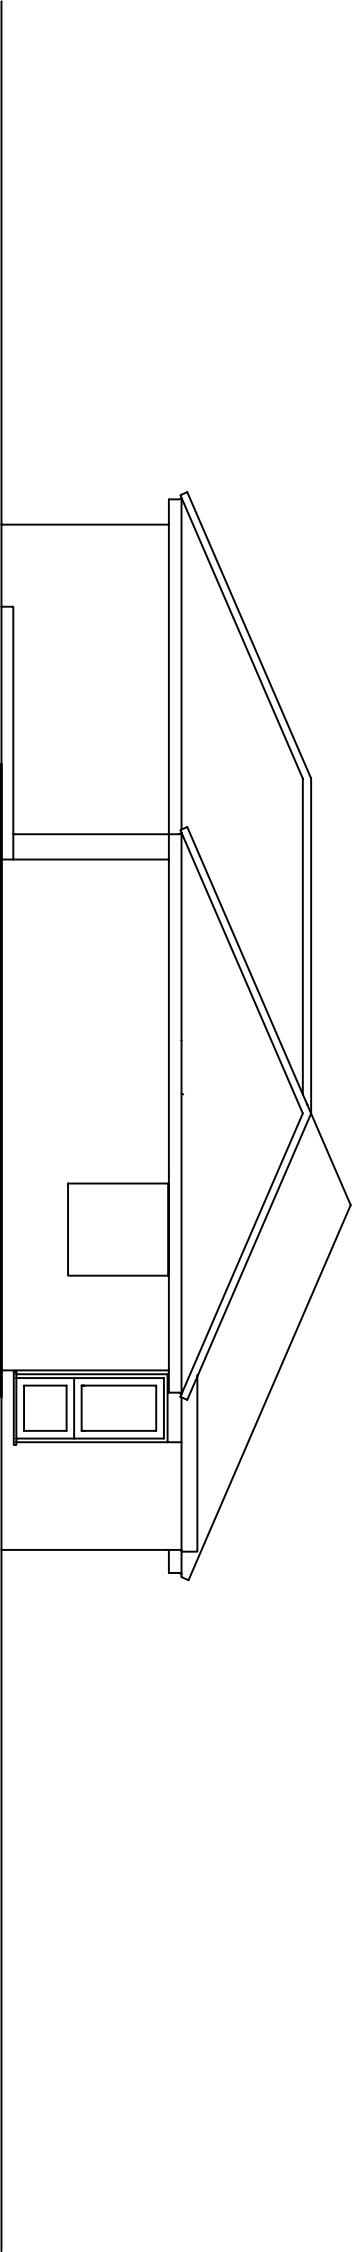

EXISTING EAST ELEVATION

JCA architects



1 Midhurst Road Fernhurst Haslemere Surrey GU27 3EE
Telephone 01428 656063
www.jcaarchitects.co.uk

CHARTERED ARCHITECTS



Client
Mr & Mrs J. Cooper

Job Title
35 Angmering Lane,
East Preston,
West Sussex.
BN16 2TA

Drawing Title
Existing Drawing
North and South Elevations
1/100 @ A3