



Job No.	Drawing No.	Date	Revision
15 05	PL 05	May 15	

This drawing is copyright
Figure dimensions to be used. DO NOT SCALE
All dimensions and conditions to be verified on site
before proceeding


Planning Application

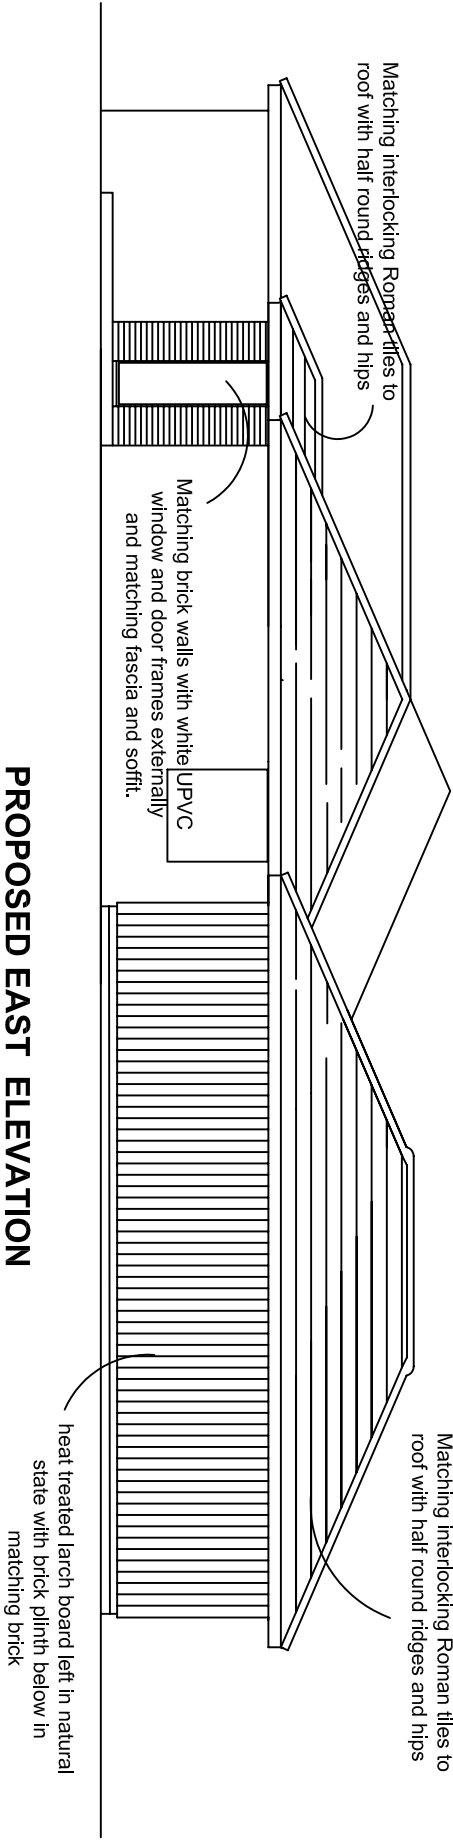

PROPOSED EAST ELEVATION

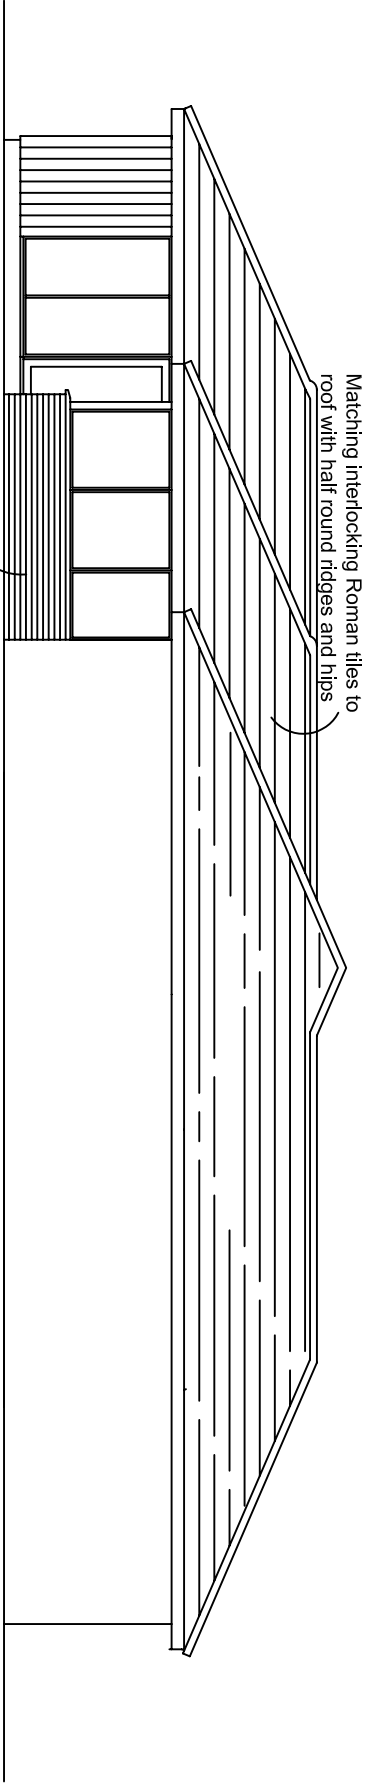

PROPOSED WEST ELEVATION OF GARDEN ROOM
AND POOL BEYOND

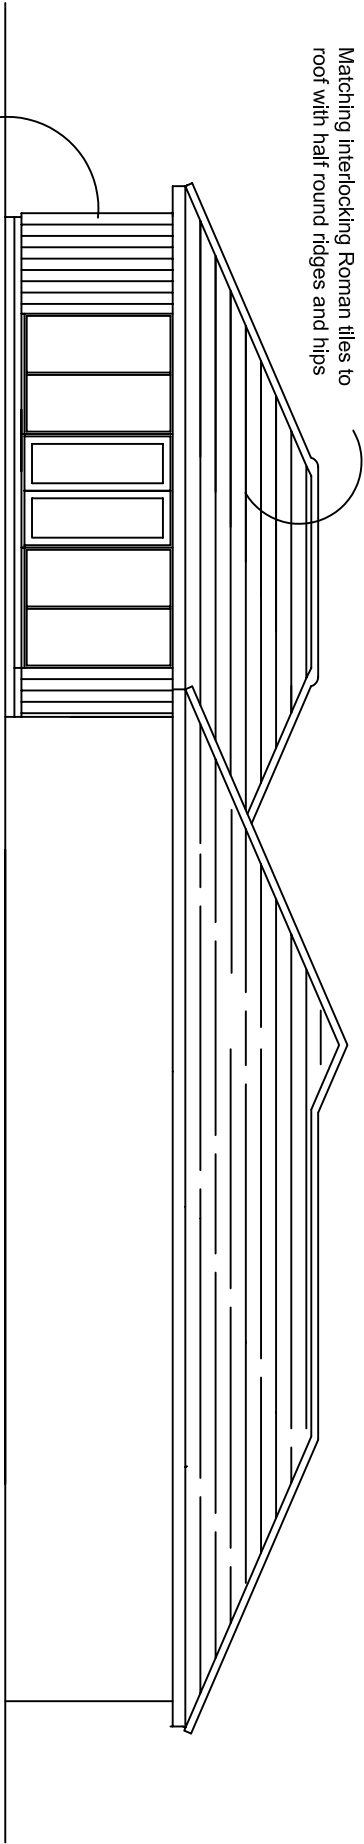

PROPOSED WEST ELEVATION BEYOND GARDEN ROOM

JCA architects



1 Midhurst Road Fernhurst Haslemere Surrey GU27 3EE
Telephone 01428 656063
www.jcaarchitects.co.uk

CHARTERED ARCHITECTS



Client
Mr & Mrs J. Cooper

Job Title
35 Angmering Lane,
East Preston,
West Sussex.
BN16 2TA

Drawing Title
Proposed Drawing
East and West Elevation
1/100 @ A3