


 
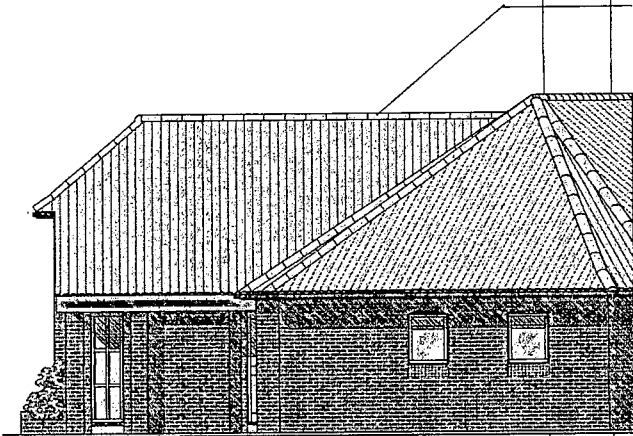


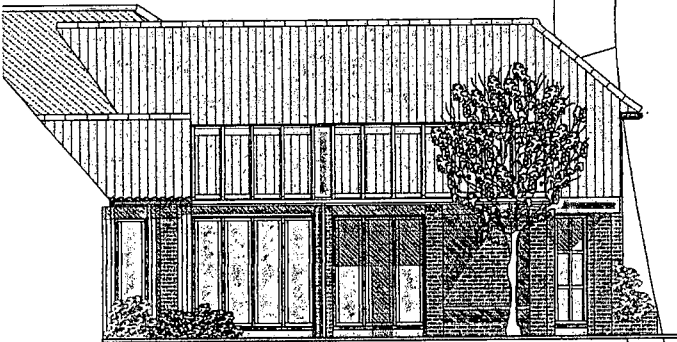

SOUTH EAST ELEVATION

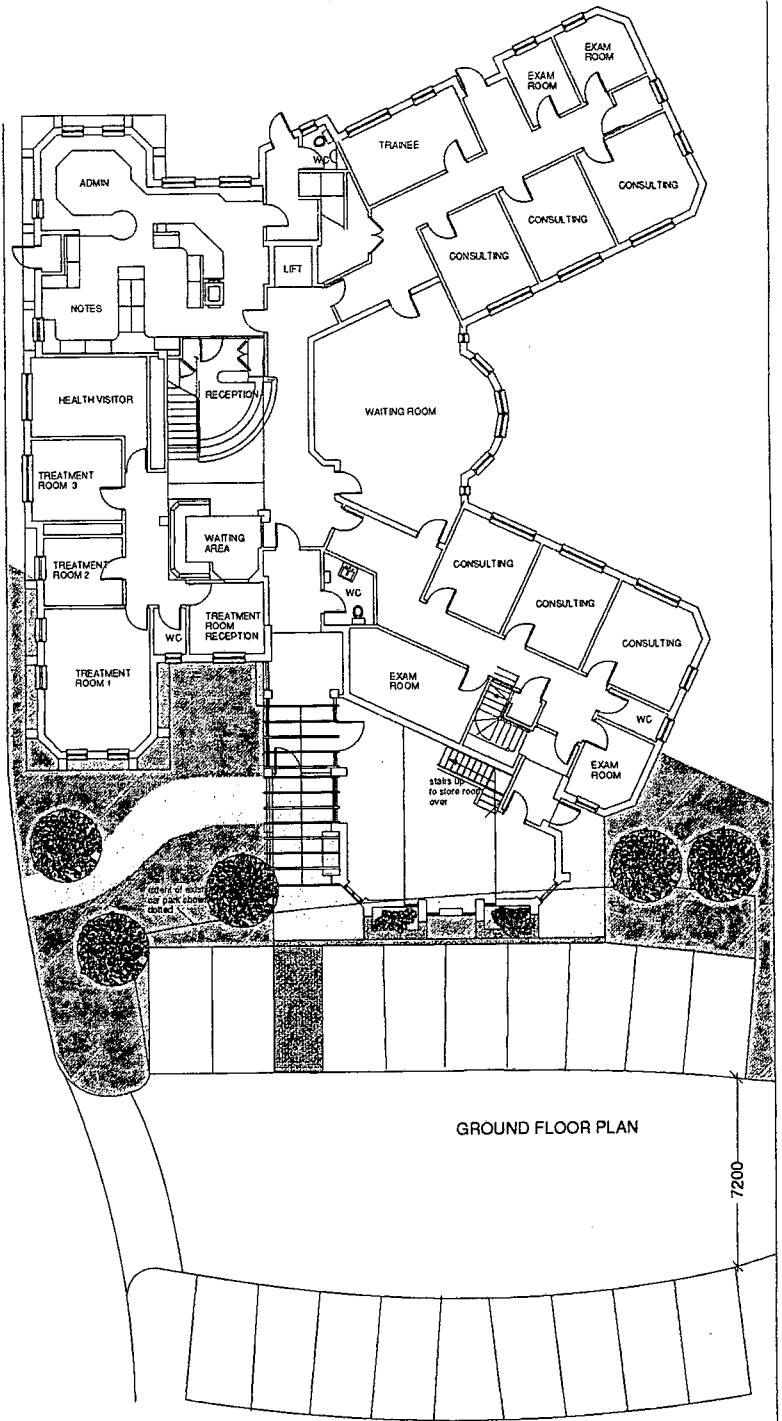

NORTH WEST ELEVATION

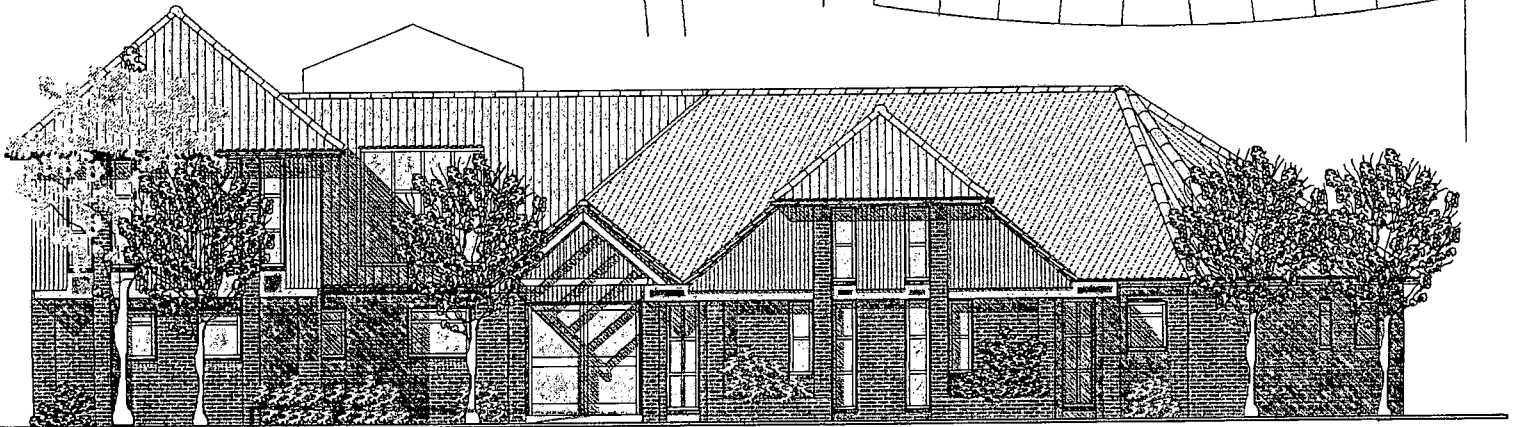

ARUN DISTRICT COUNCIL
SOUTH WEST ELEVATION

No.	2	13	06
MINOR AMENDMENT			
RECEIVED	8/8/06		

REVISION A 04/01/01
PLANNING DOCUMENT

PROPOSED EXTENSION
WESTCOURT SURGERY, RUSTINGTON

DRAWING NO. 0.21/102A
SCALE 1 : 100/50

DATE
Jan 2001

GILES JOLLANDS Architect
Kesteven House, Bury, Pulborough, West Sussex RH20 1PA Tel/Fax 01798 830063
giles@jollands-architect.co.uk