



ARUN DISTRICT COUNCIL			
No.	R	8	01
RECEIVED		12.1.01	

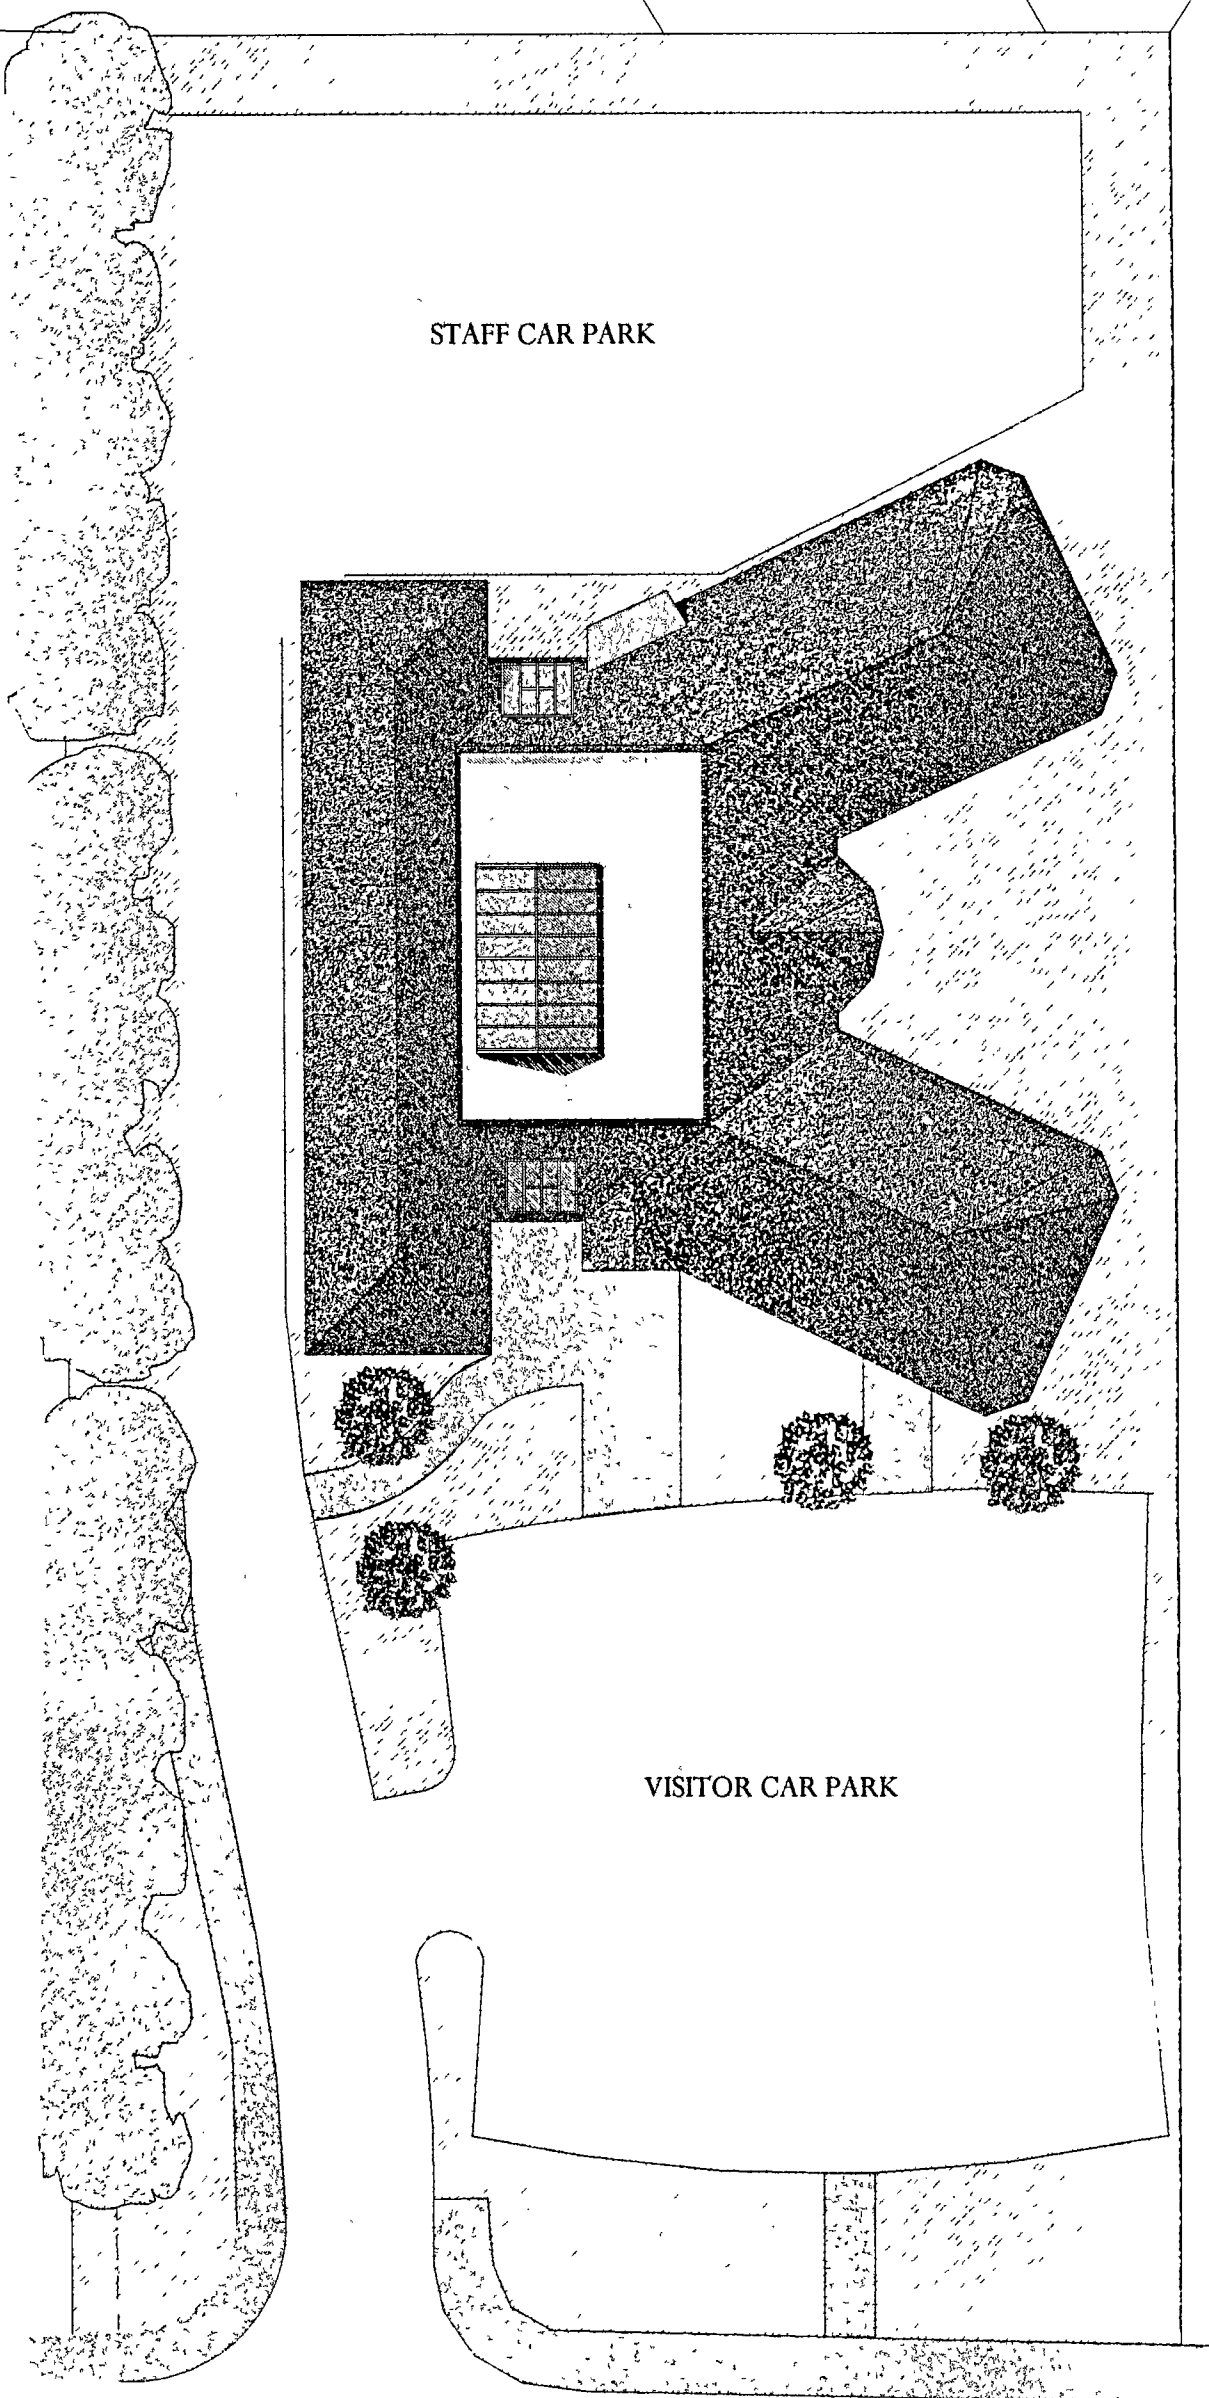

ROOF / BLOCK PLAN 1:250

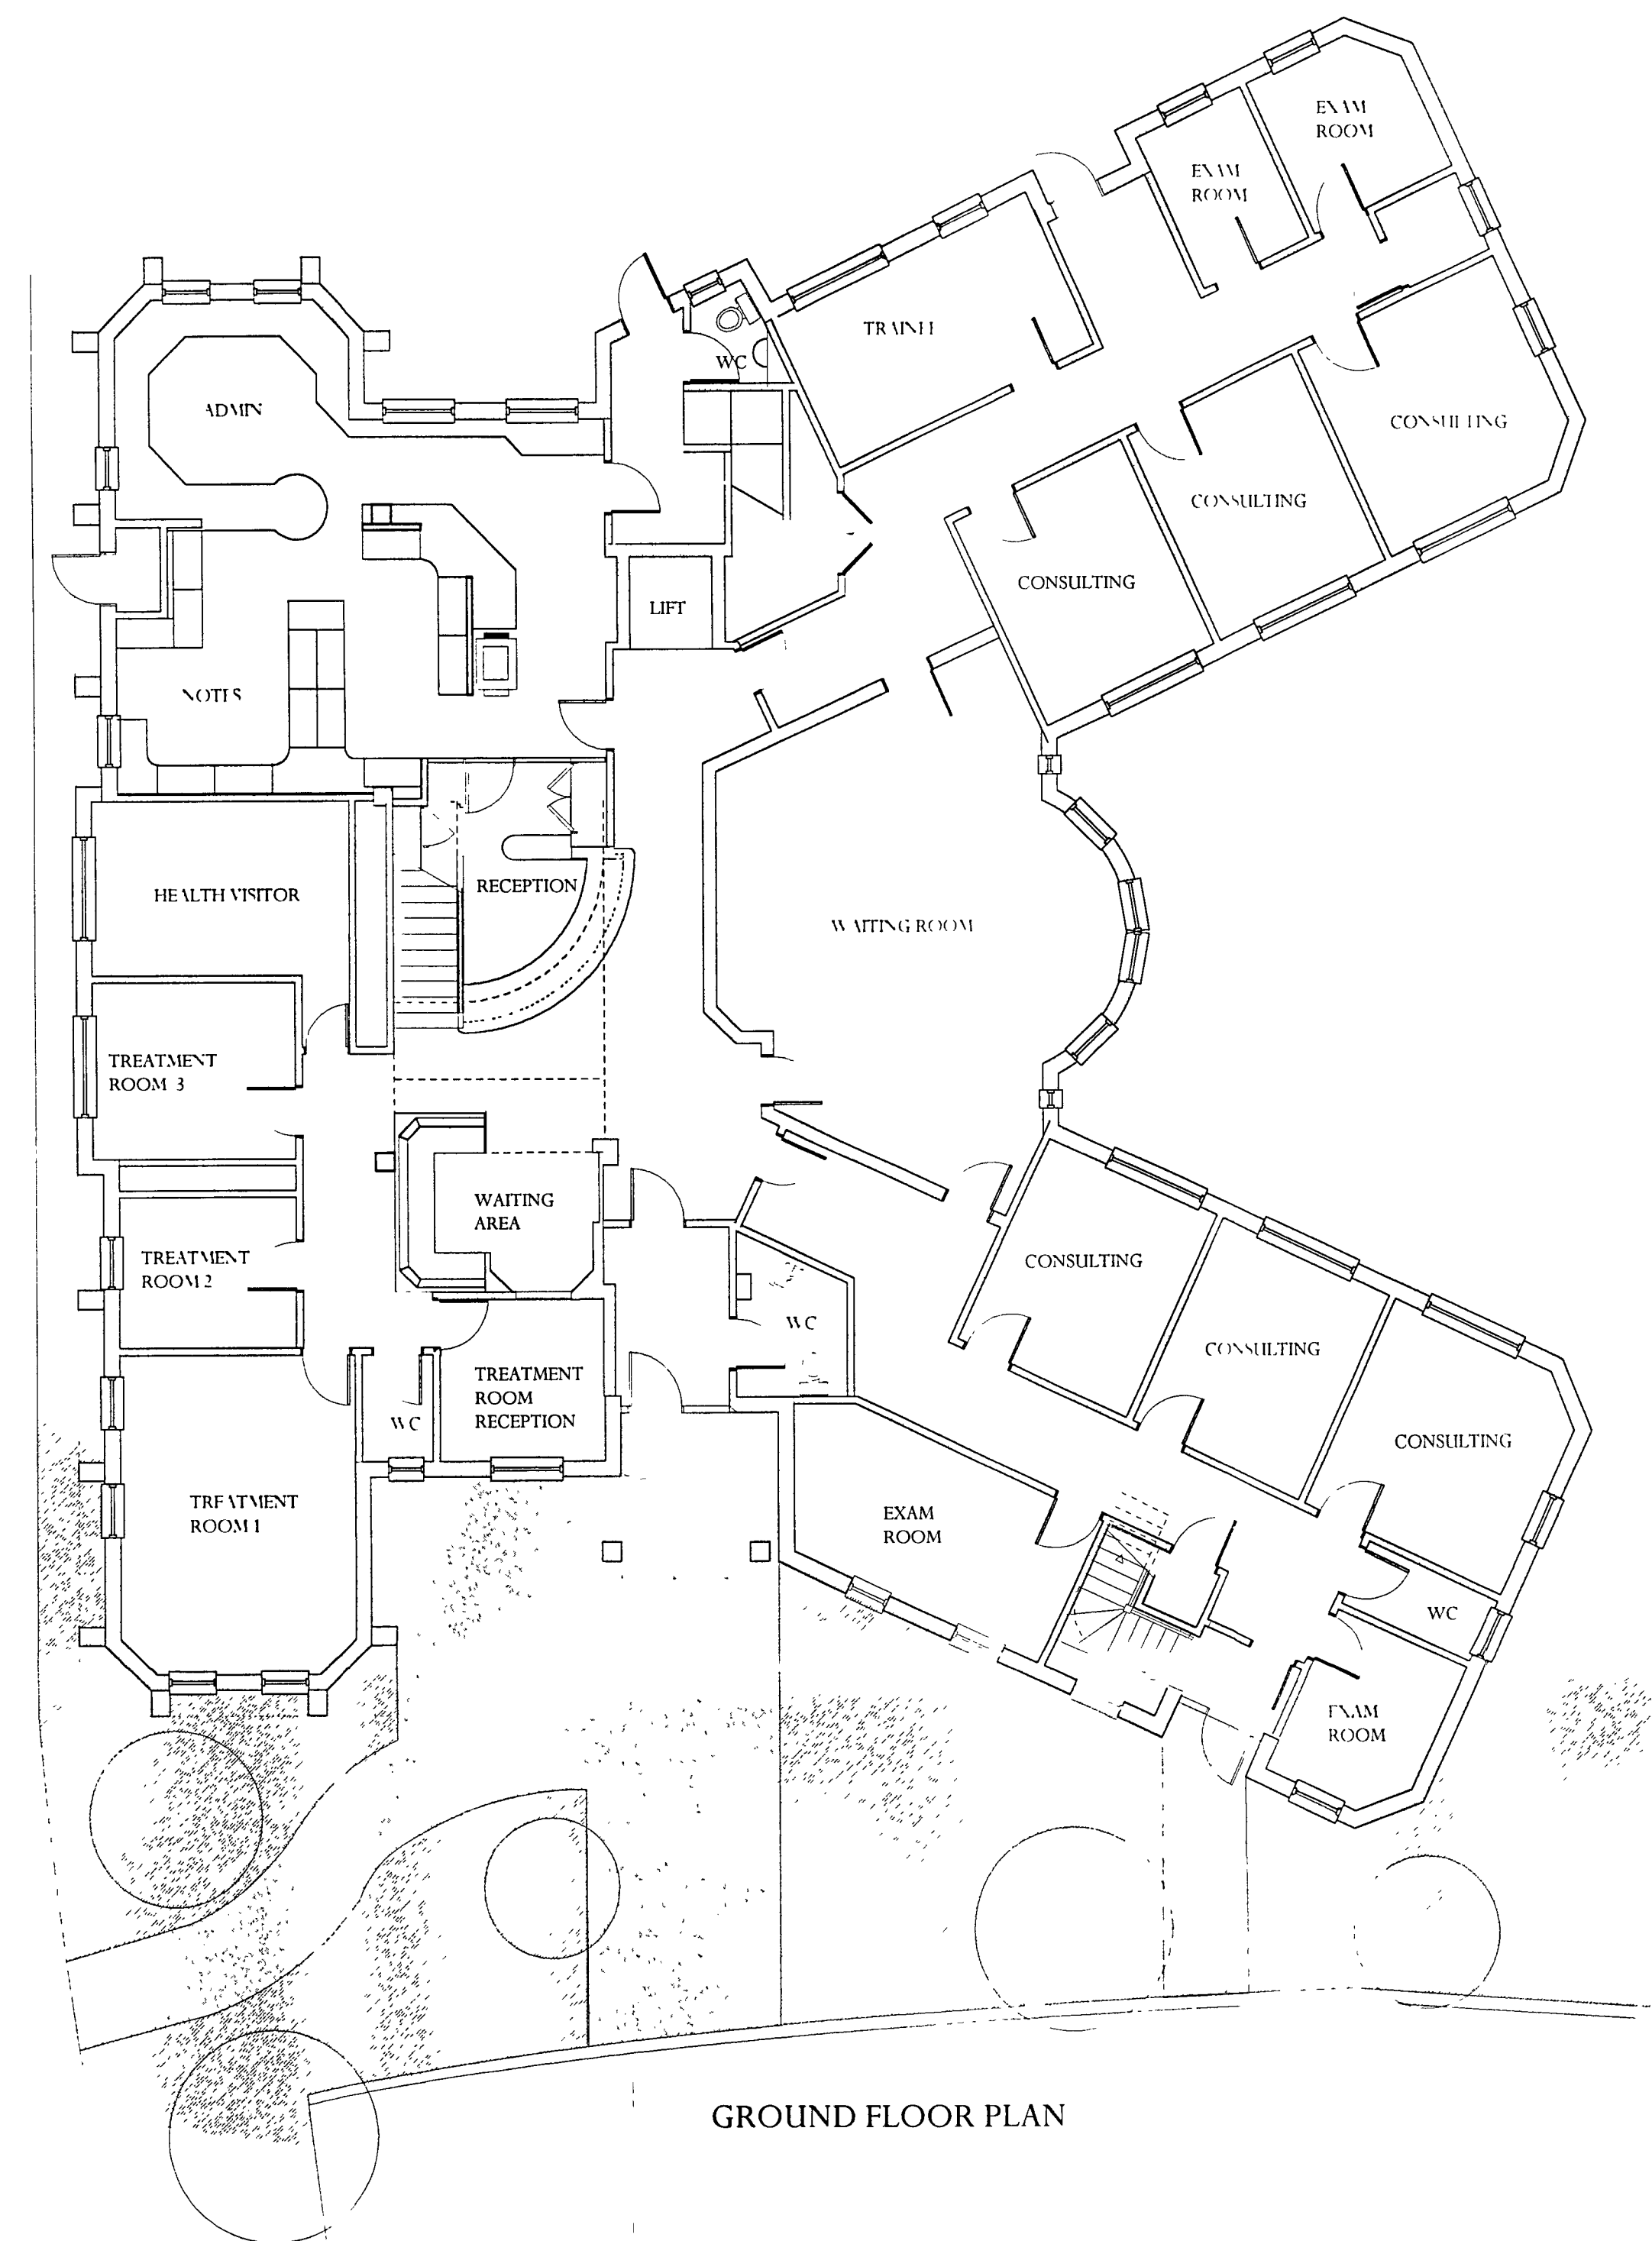

GROUND FLOOR PLAN



FRONT (S/W) ELEVATION



LOCATION PLAN 1:1250

ARUN DISTRICT COUNCIL			
No.	R	13	06
RECEIVED		12.1.06	

AS EXISTING
WESTCOURT SURGERY, RUSTINGTON
 DRAWING No 0.21/101A SCALE 1 : 100/250/1250 DATE Oct 2000
 GILES JOLLANDS Architect
 KINGS HOUSE, BURY PULBOROUGH WEST SUSSEX RH20 1PA TEL/FAX 01798 839063
 jollands@kingshouse.co.uk

REVISION A - 04/01/01
 PLANNING DOCUMENT