


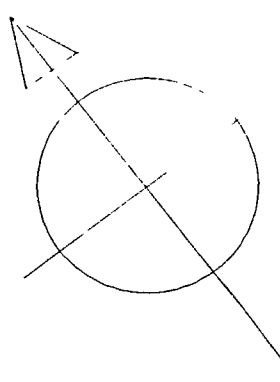


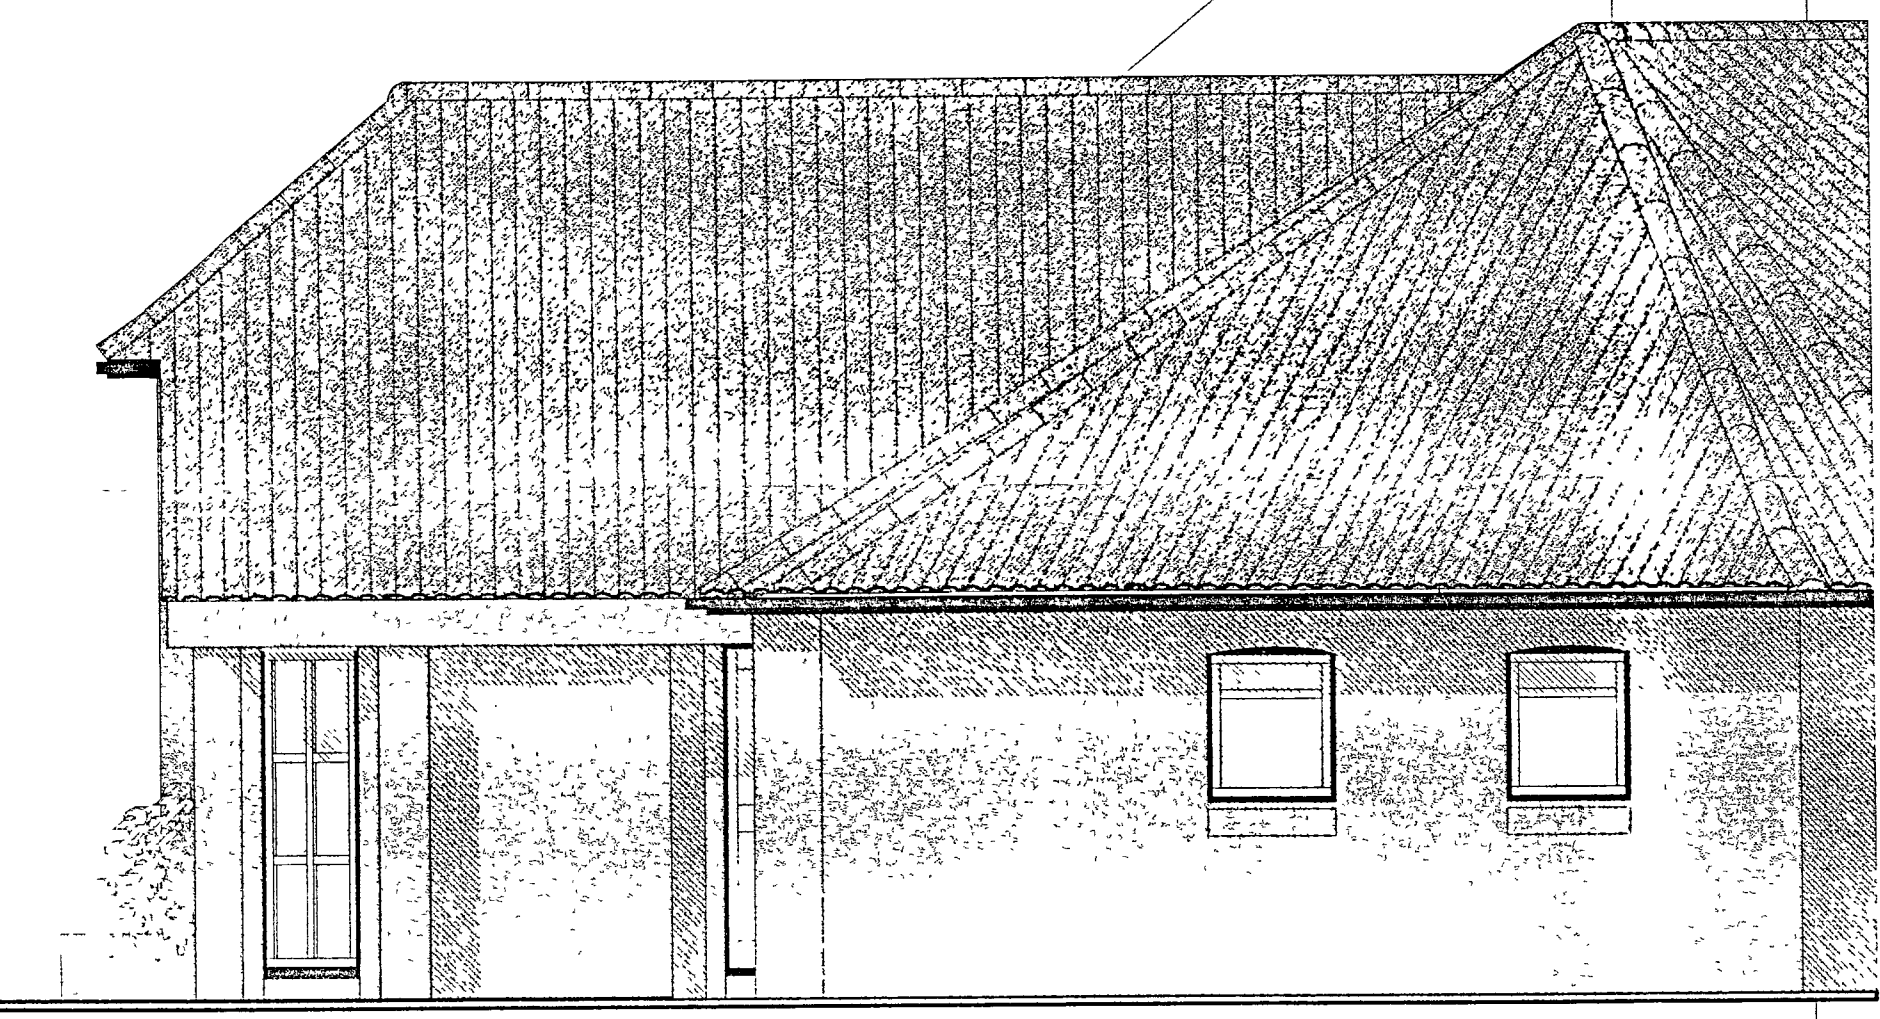

SOUTH EAST ELEVATION

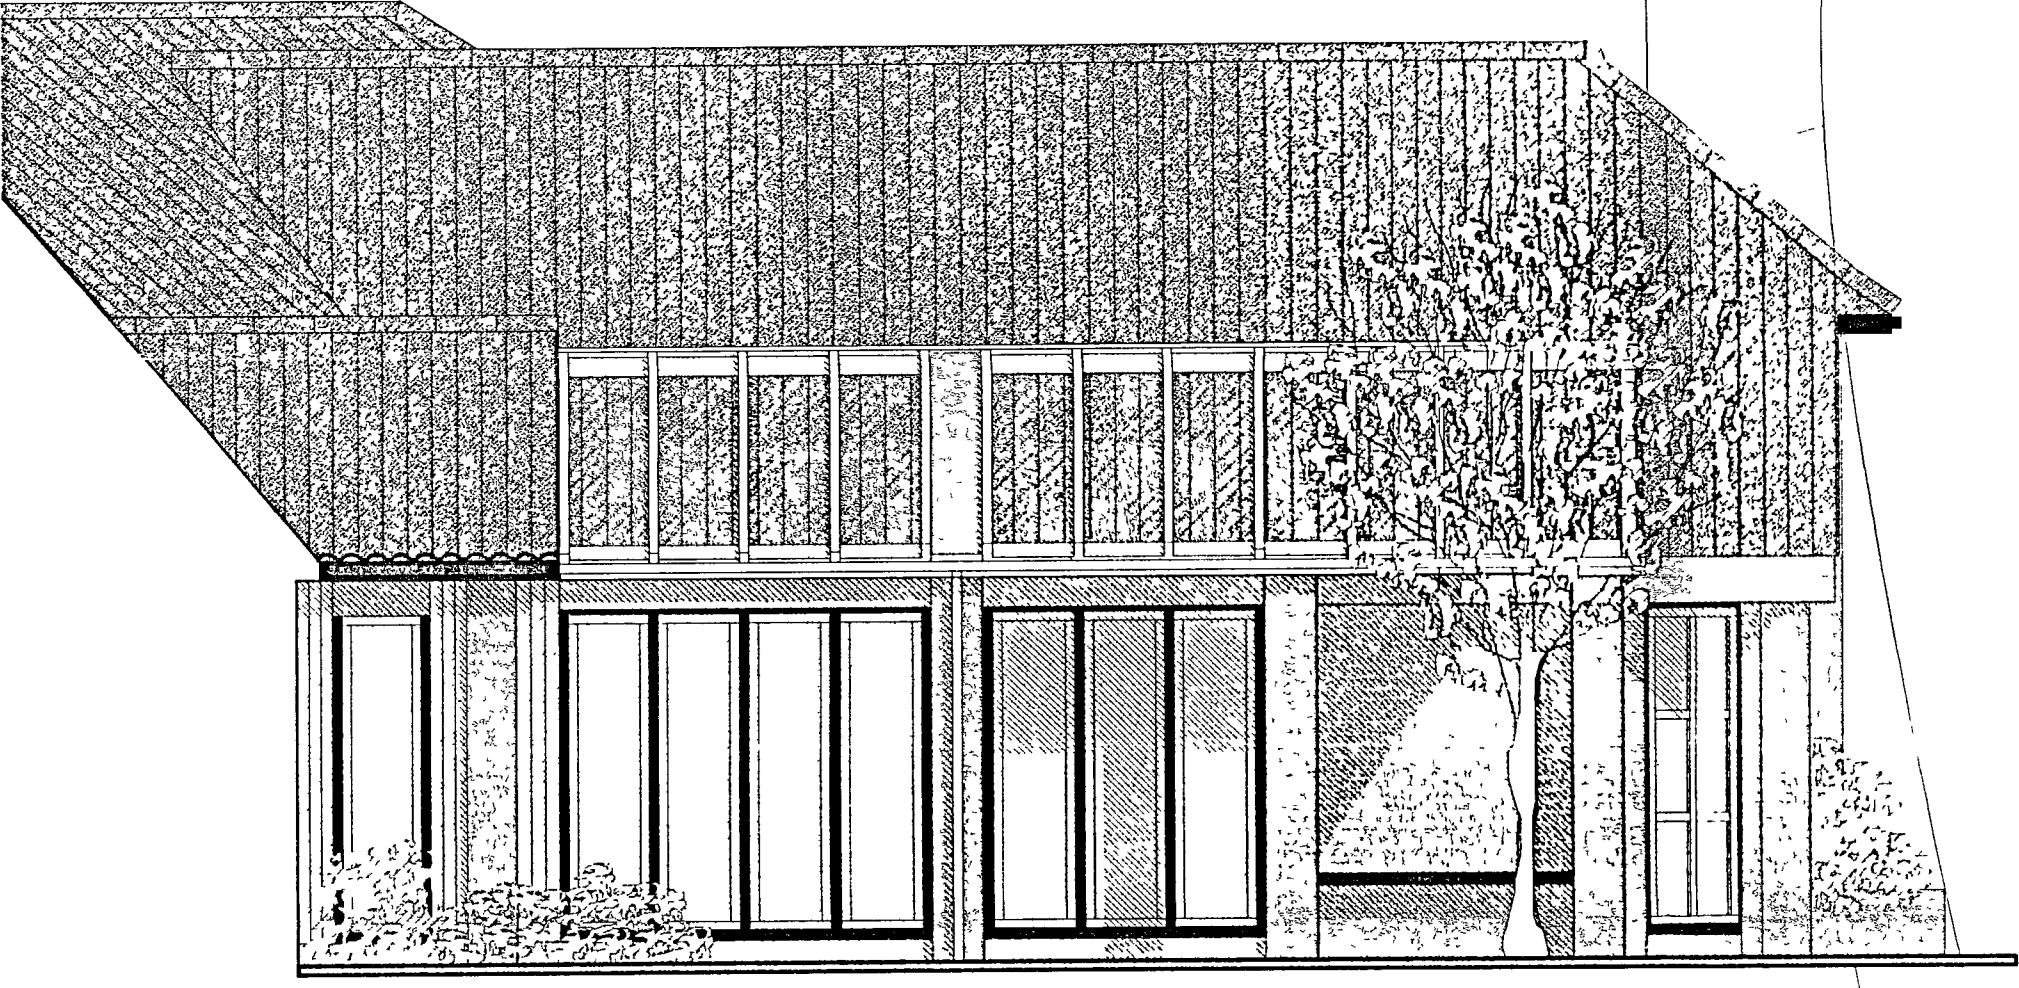

NORTH WEST ELEVATION

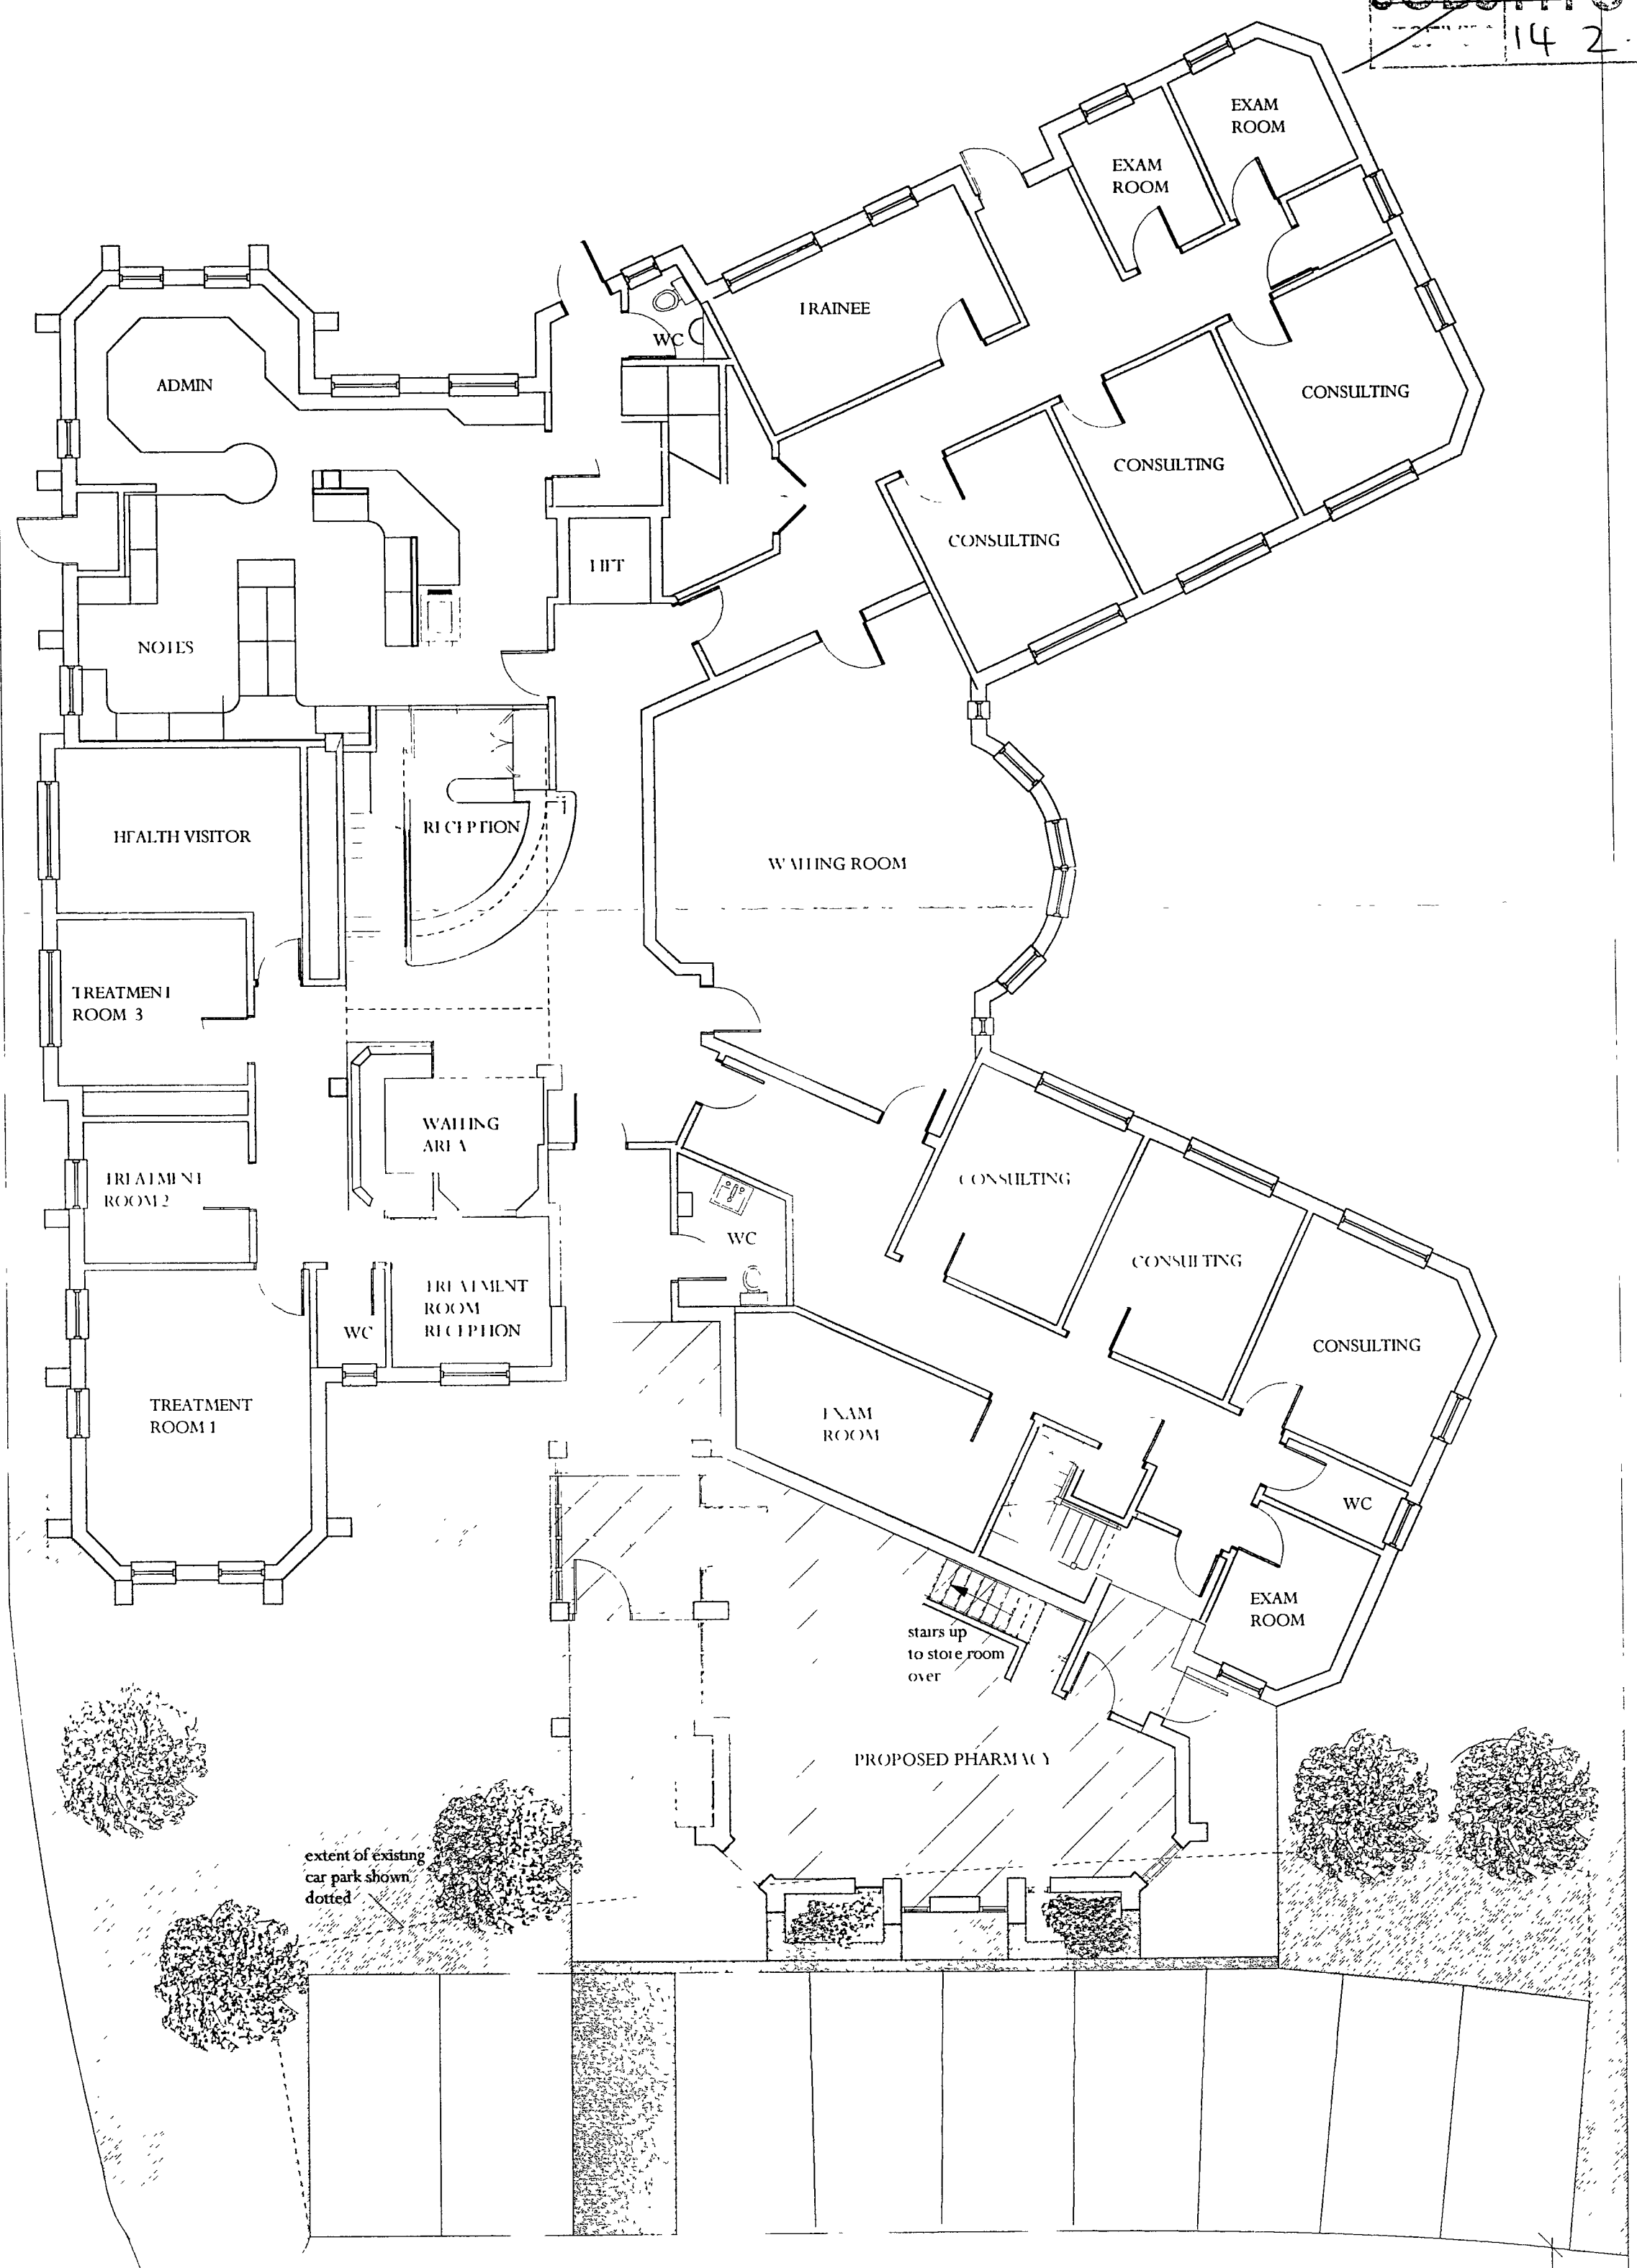

GROUND FLOOR PLAN

7200



SOUTH WEST ELEVATION

REVISION A 04/01/01
 PLANNING DOCUMENT

PROPOSED EXTENSION
WESTCOURT SURGERY, RUSTINGTON
 DRAWING No 0.21/102A SCALE 1 : 100/50

GILES JOLLANDS Architect
 KESTERS HOUSE, BURY, PULBOROUGH WEST SUSSEX RH20 1PA Tel/Fax 01798 839063
 jollands@kesters-lobb.co.uk

ARUN DISTRICT COUNCIL			
No.	R	13	06
RECEIVED	12.1.06		
DATE	Jan 2001		